


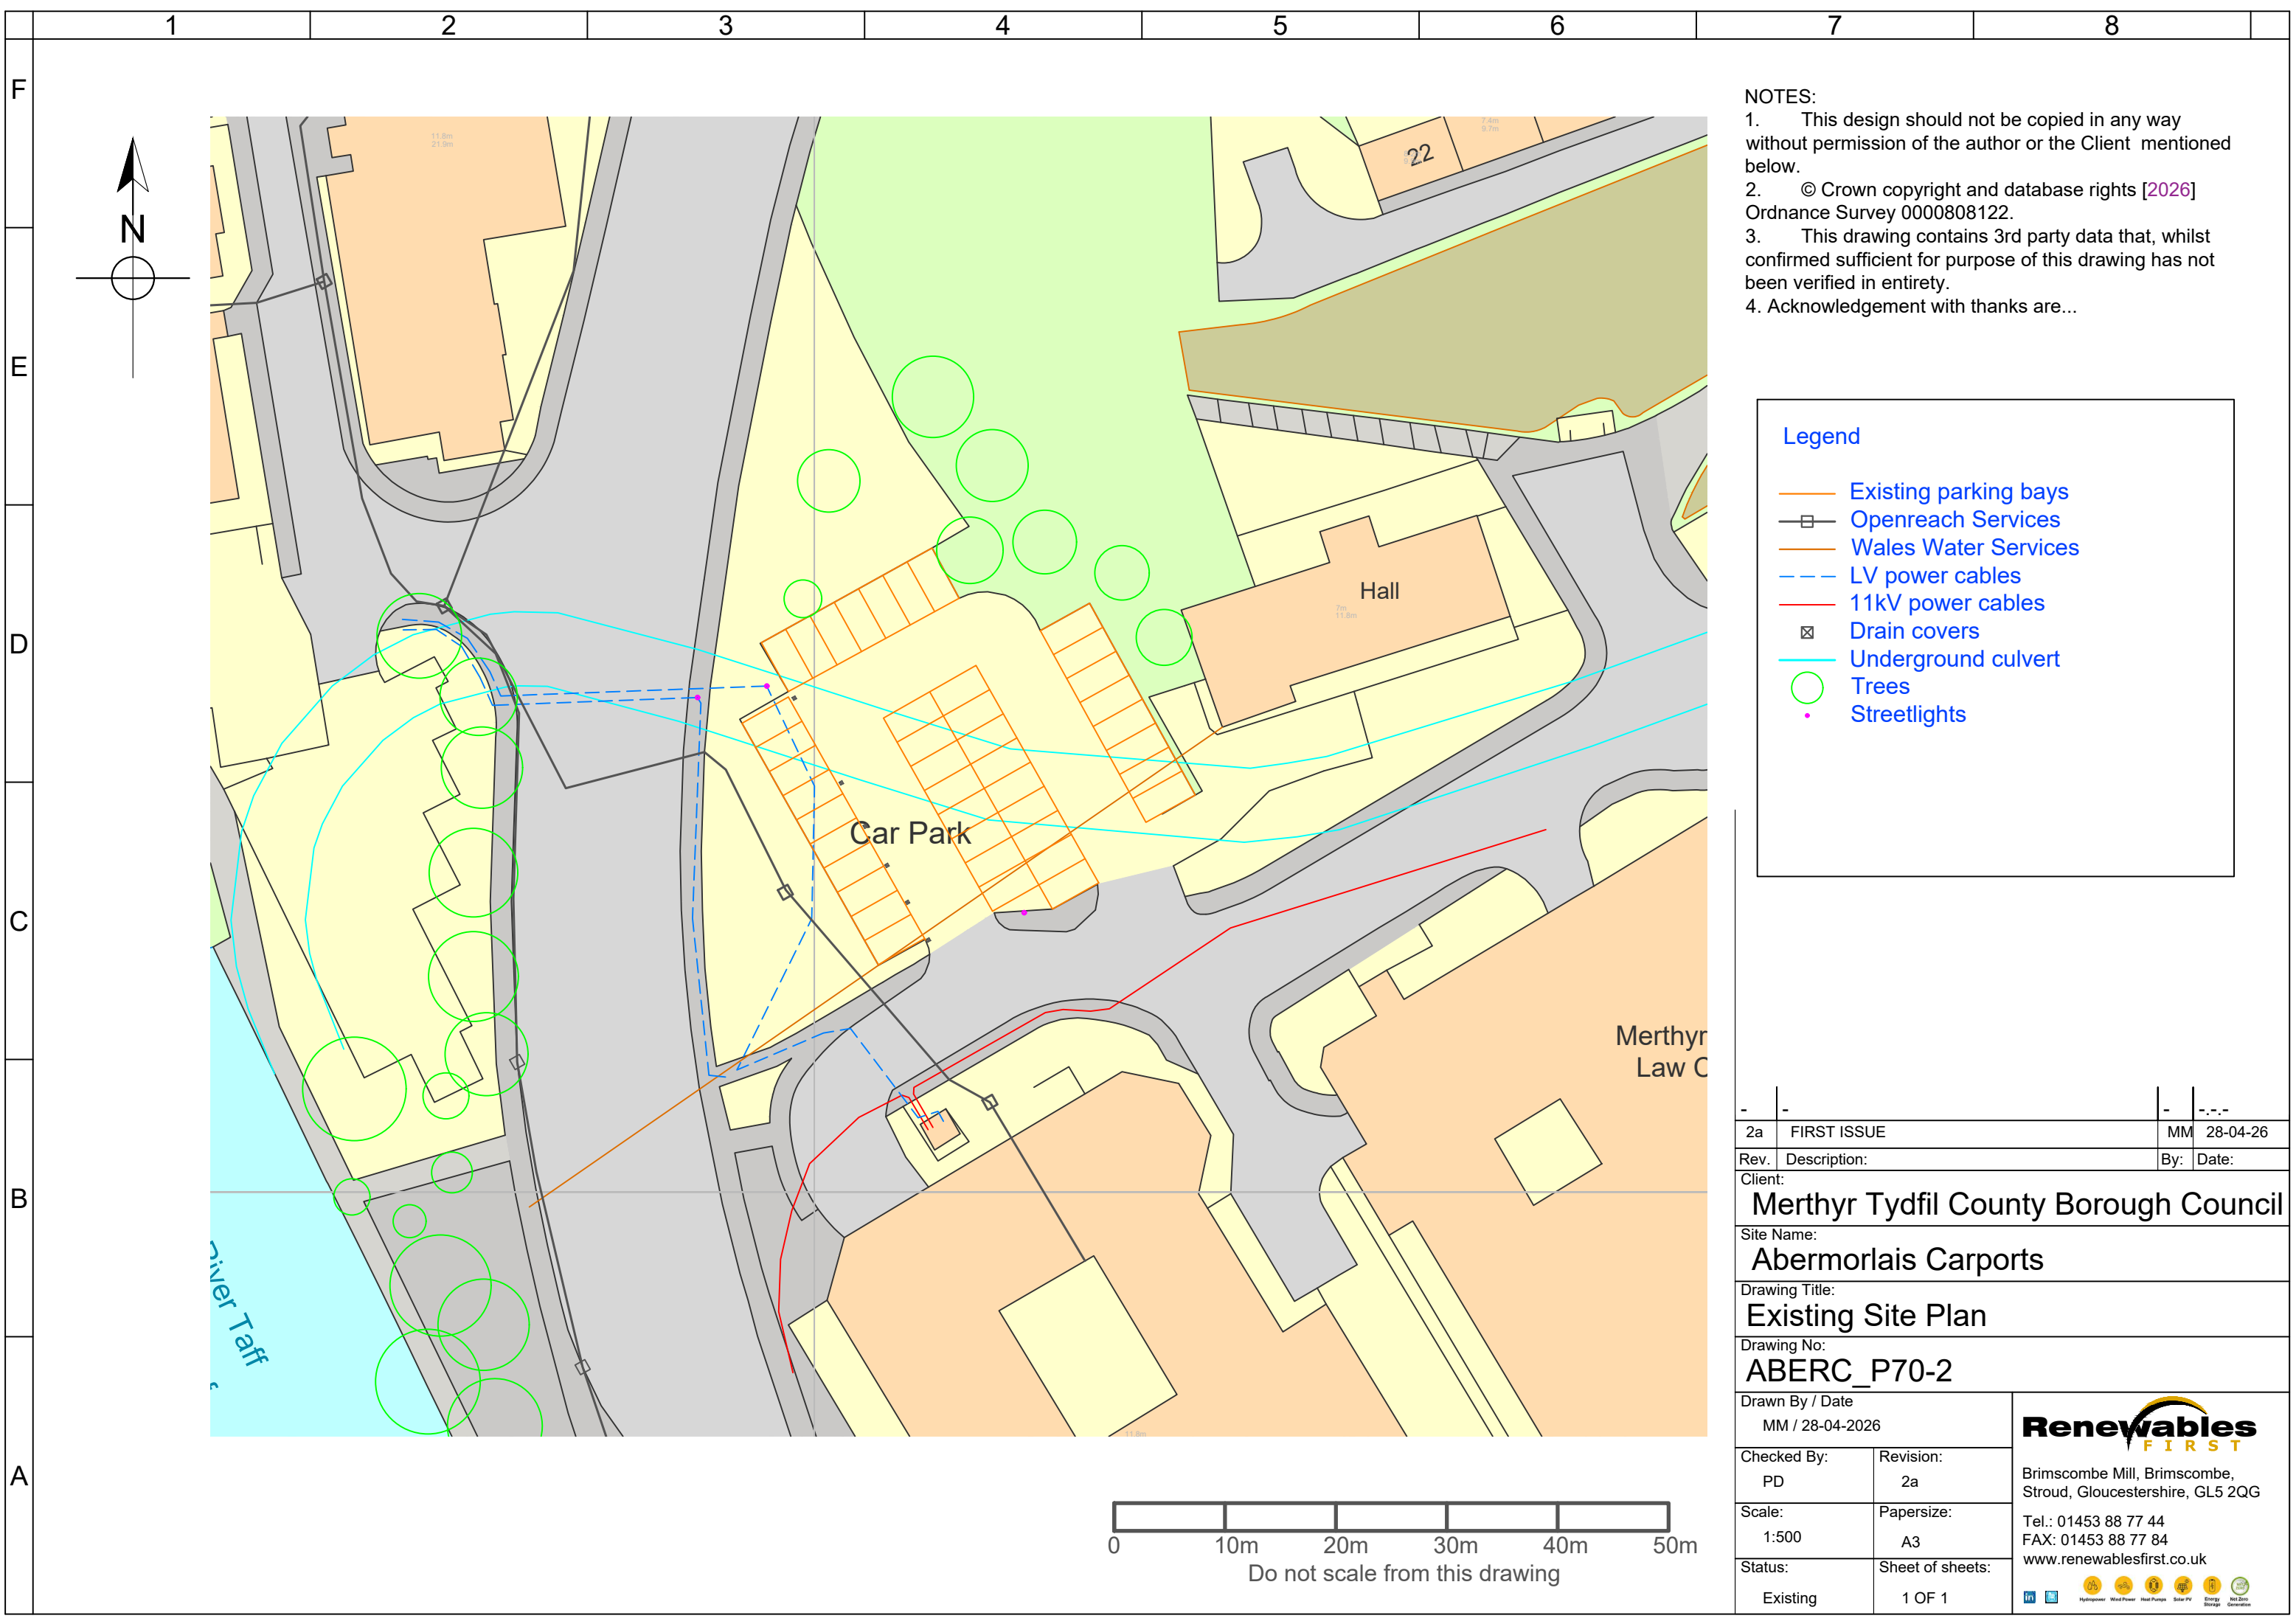

- NOTES:
- 1. This design should not be copied in any way without permission of the author or the Client mentioned below.
 - 2. © Crown copyright and database rights [2026] Ordnance Survey 0000808122.
 - 3. This drawing contains 3rd party data that, whilst confirmed sufficient for purpose of this drawing has not been verified in entirety.
 - 4. Acknowledgement with thanks are...

Legend

- Existing parking bays
- Openreach Services
- Wales Water Services
- LV power cables
- 11kV power cables
- Drain covers
- Underground culvert
- Trees
- Streetlights

-	-	-	-
2a	FIRST ISSUE	MM	28-04-26
Rev.	Description:	By:	Date:
Client: Merthyr Tydfil County Borough Council			
Site Name: Abermorlais Carports			
Drawing Title: Existing Site Plan			
Drawing No: ABERC_P70-2			
Drawn By / Date MM / 28-04-2026		Renewables FIRST Brimscombe Mill, Brimscombe, Stroud, Gloucestershire, GL5 2QG Tel.: 01453 88 77 44 FAX: 01453 88 77 84 www.renewablesfirst.co.uk	
Checked By:	Revision:		
PD	2a		
Scale:	Papersize:		
1:500	A3		
Status:	Sheet of sheets:		
Existing	1 OF 1		