


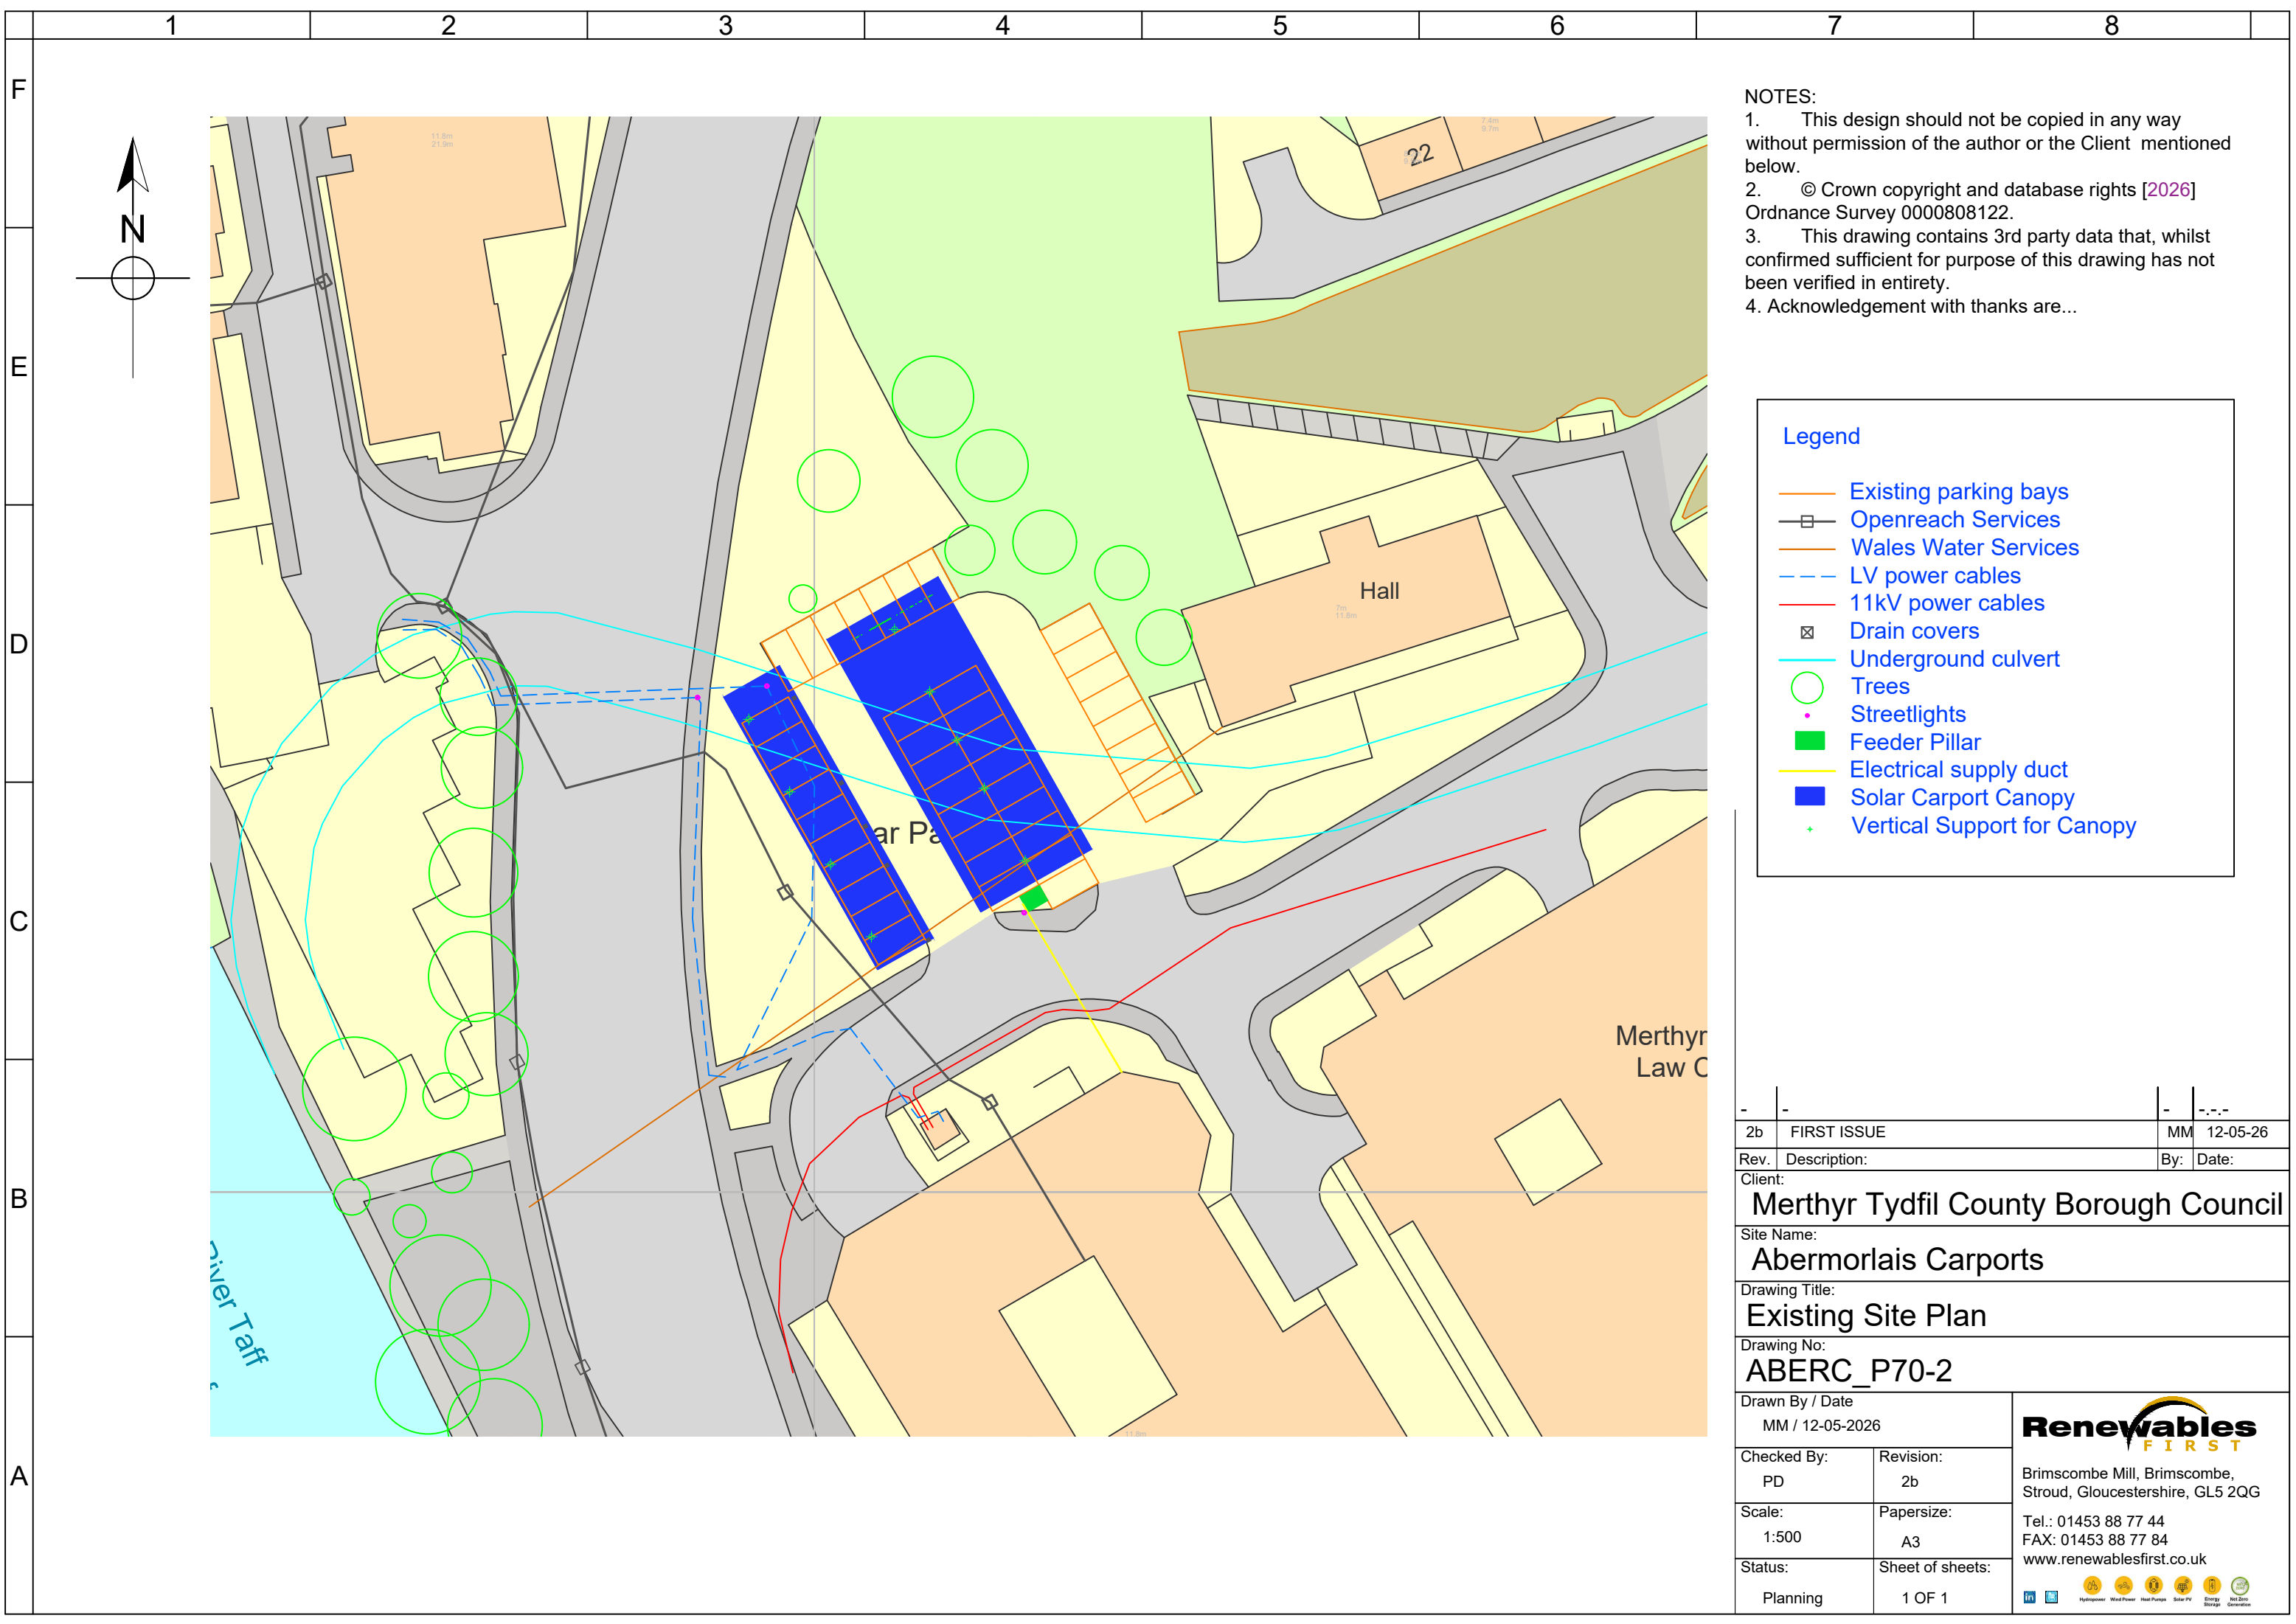

- NOTES:
1. This design should not be copied in any way without permission of the author or the Client mentioned below.
 2. © Crown copyright and database rights [2026] Ordnance Survey 0000808122.
 3. This drawing contains 3rd party data that, whilst confirmed sufficient for purpose of this drawing has not been verified in entirety.
 4. Acknowledgement with thanks are...

Legend

Existing parking bays

Openreach Services

Wales Water Services

LV power cables

11kV power cables

Drain covers

Underground culvert

Trees

Streetlights

Feeder Pillar

Electrical supply duct

Solar Carport Canopy

Vertical Support for Canopy

-	-	-	-
2b	FIRST ISSUE	MM	12-05-26
Rev.	Description:	By:	Date:
Client:			
Merthyr Tydfil County Borough Council			
Site Name:			
Abermorlais Carports			
Drawing Title:			
Existing Site Plan			
Drawing No:			
ABERC_P70-2			
Drawn By / Date		 Brimscombe Mill, Brimscombe, Stroud, Gloucestershire, GL5 2QG Tel.: 01453 88 77 44 FAX: 01453 88 77 84 www.renewablesfirst.co.uk       Hydropower Wind Power Heat Pumps Solar PV Energy Storage Net Zero Generation	
Checked By:	Revision:		
PD	2b		
Scale:	Papersize:		
1:500	A3		
Status:	Sheet of sheets:		
Planning	1 OF 1		