

NOTES:

All dimensions must be checked on site and not scaled from this drawing.

This plan has been prepared for Planning and /or Building Regulation purposes only.

Some forms of building works may require action by the owners under The Party Wall Act 1996. The adjoining owners are to be informed of the proposals at least one month before commencement of works and their written approvals obtained.



Location Plan
scale 1:1250



	Date	Revisions
A	21.02.2019	Block Plan extended and numbered 31

D. Vivian Jones AssocRICS
Building Design Services

114, Brecon Road,
HIRWAUN,
Rhondda Cynon Taff,
CF44 9NS



Tel. 01685 812069
Mobile 07702 380869
Email: vivianjonesdesign@yahoo.co.uk

Client
Mr L.L. Powles.

Job Title

DETACHED DWELLING HOUSE


Drawing Title

**Plot 4A ,
Elwyn Drive,
Tŷwynyrdyn,
MERTHYR TYDFIL.
CF47 0AN.**


Scale **1: 50 1: 200 1:1250**

Date **08.11.2019** Drawn by


Dwg. No. **2696 NB** Rev.

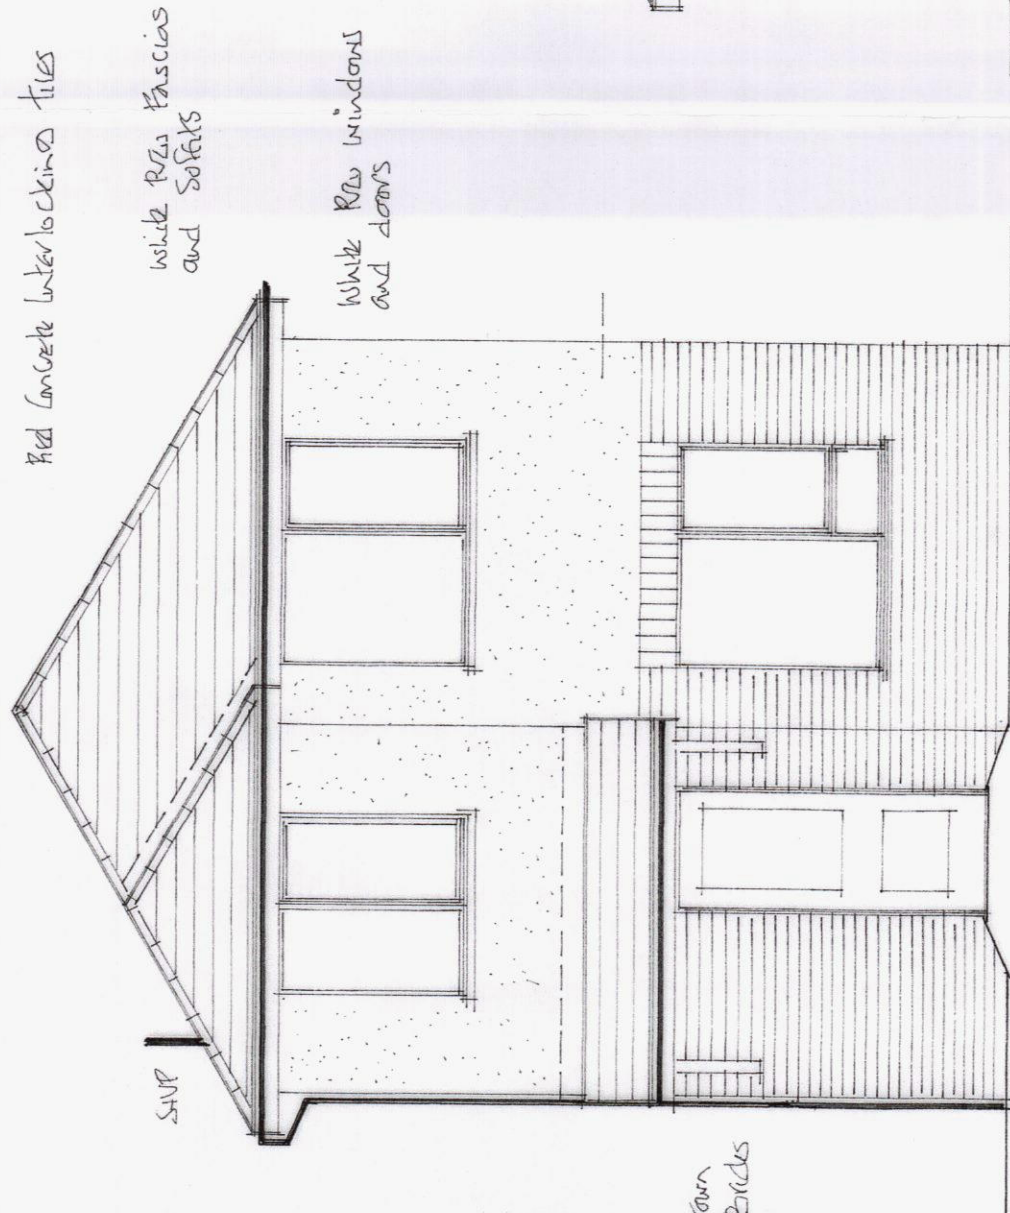


front elevation

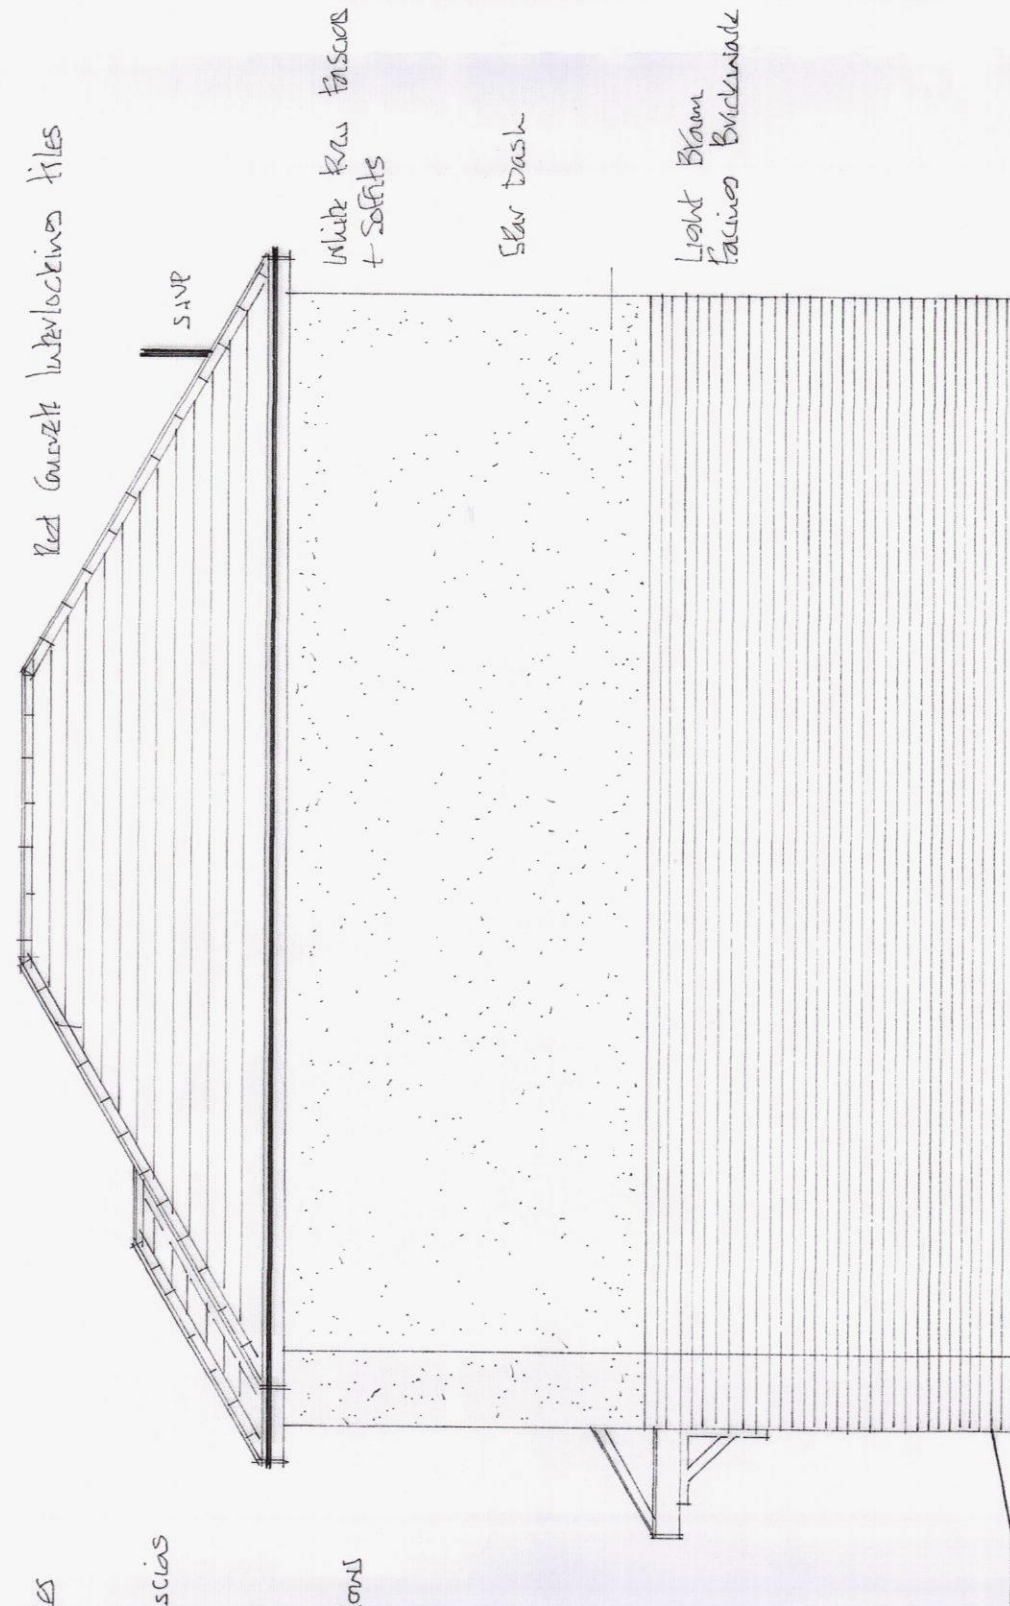

side elevation

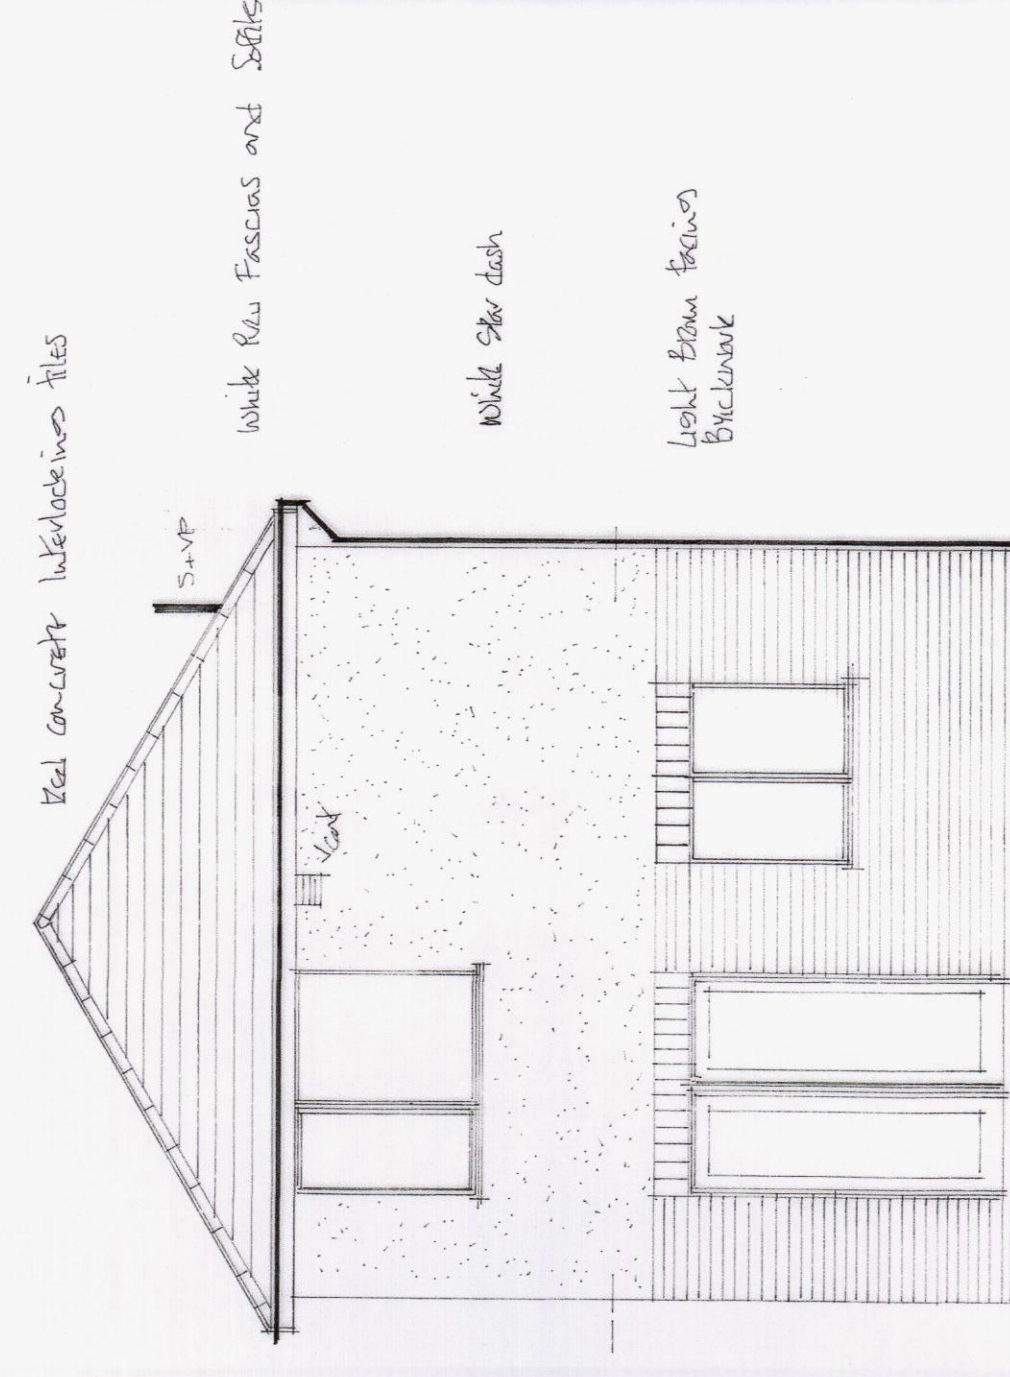


rear elevation

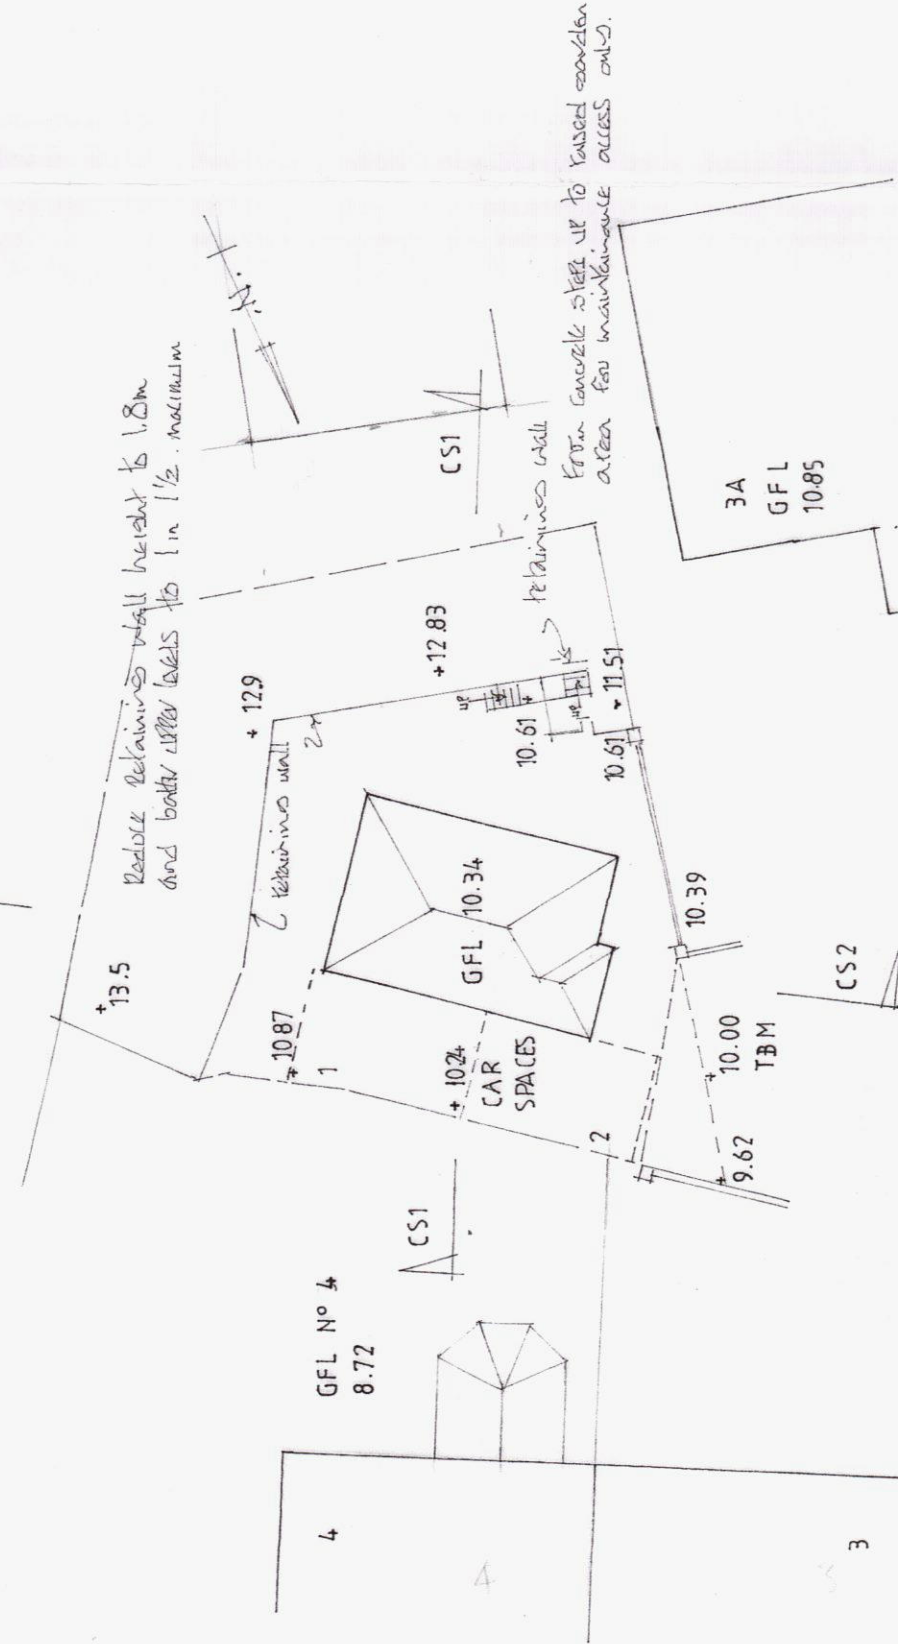


Block Plan
scale 1:200




side elevation

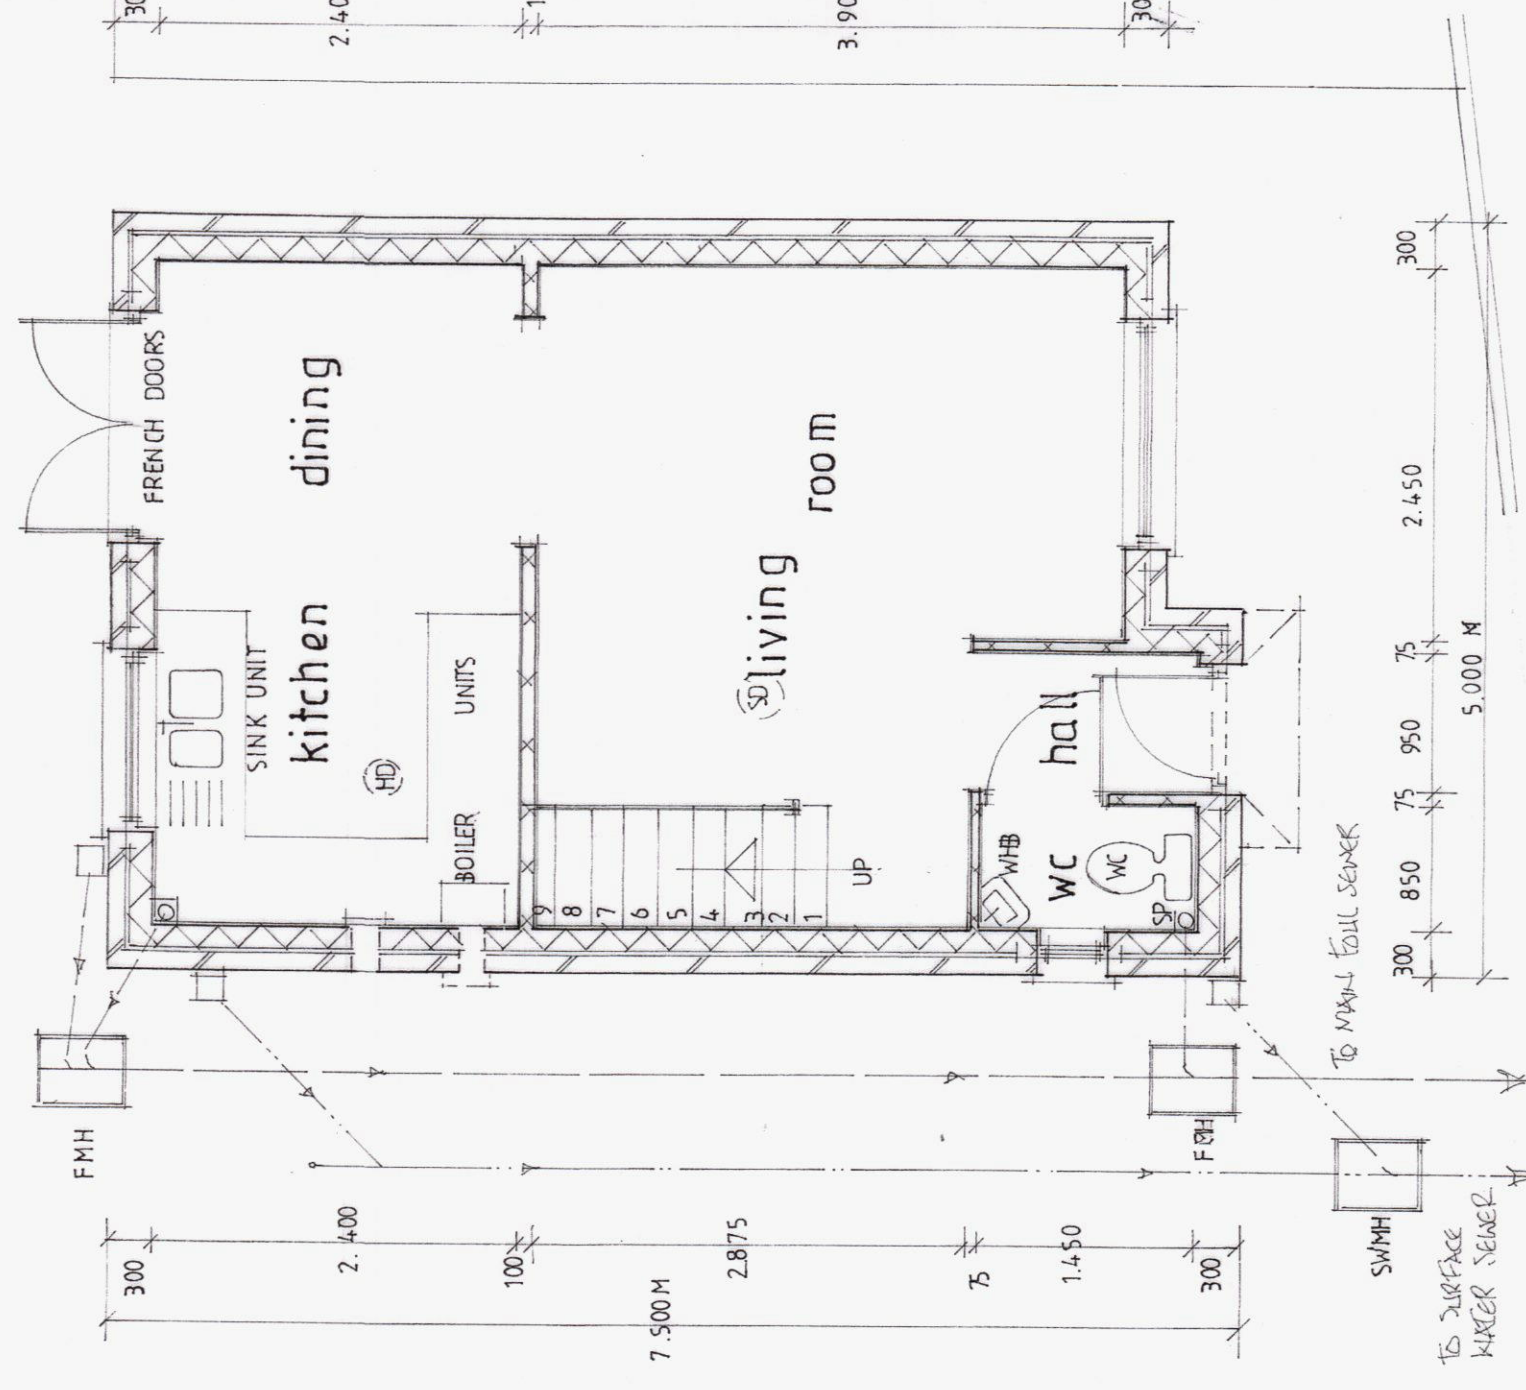

GROUND FLOOR PLAN 1:50 m

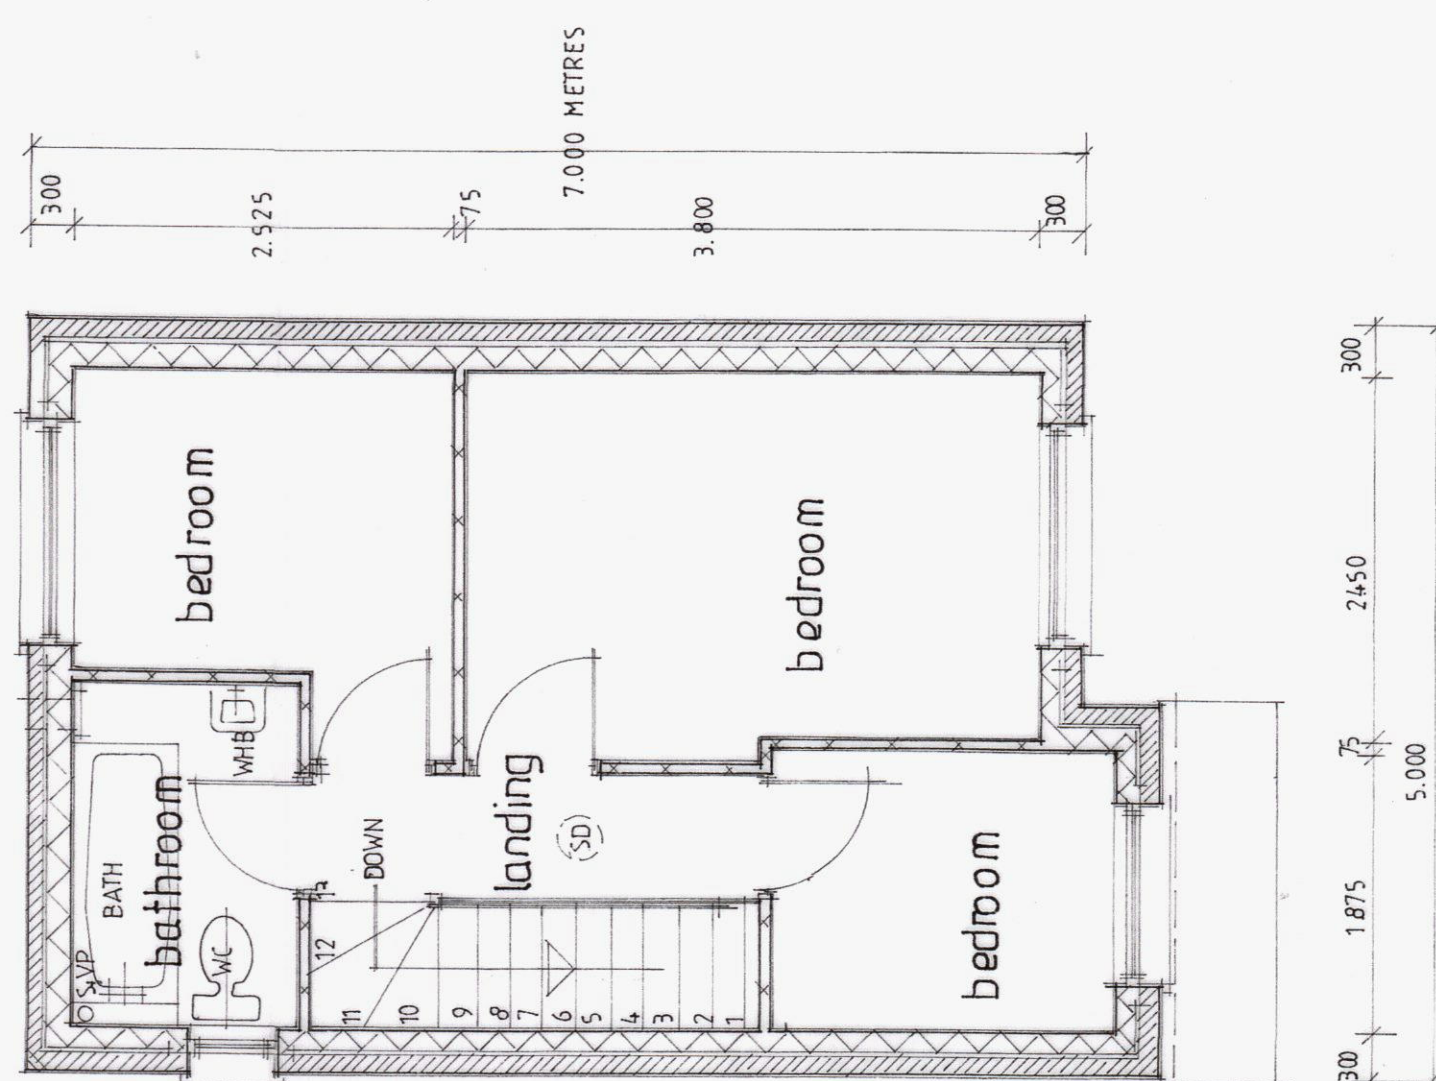

FIRST FLOOR PLAN 1:50 m

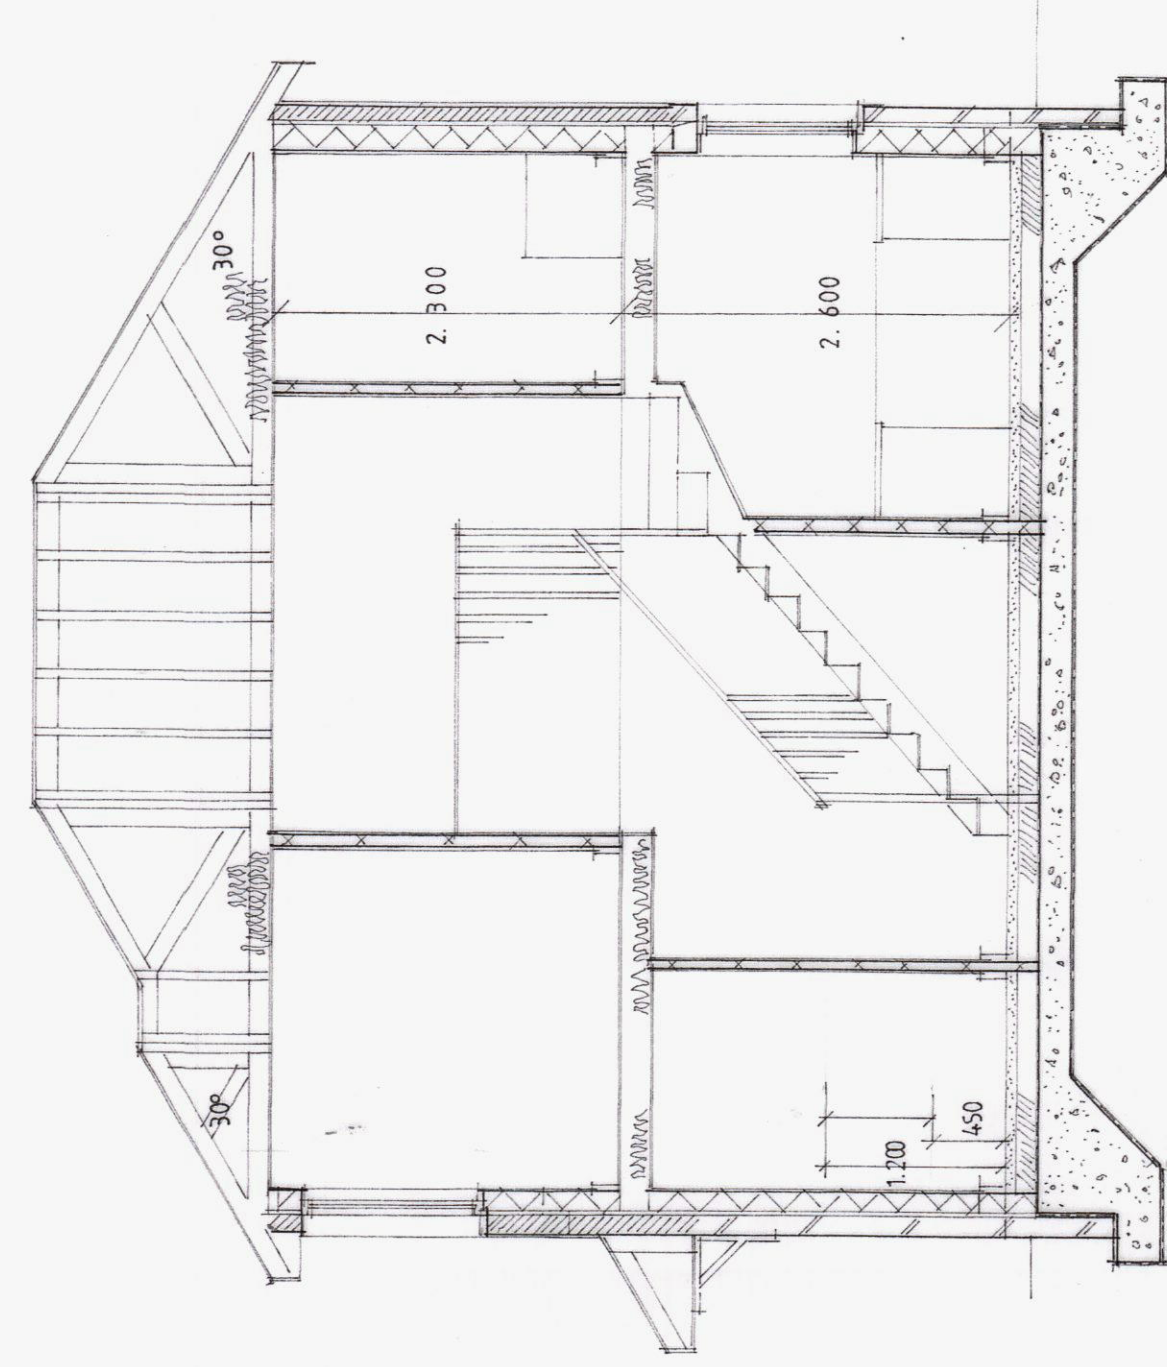

SECTION THROUGH 1: 50 m

cross section 1
scale 1:200 m

cross section 2
scale 1:200 m