




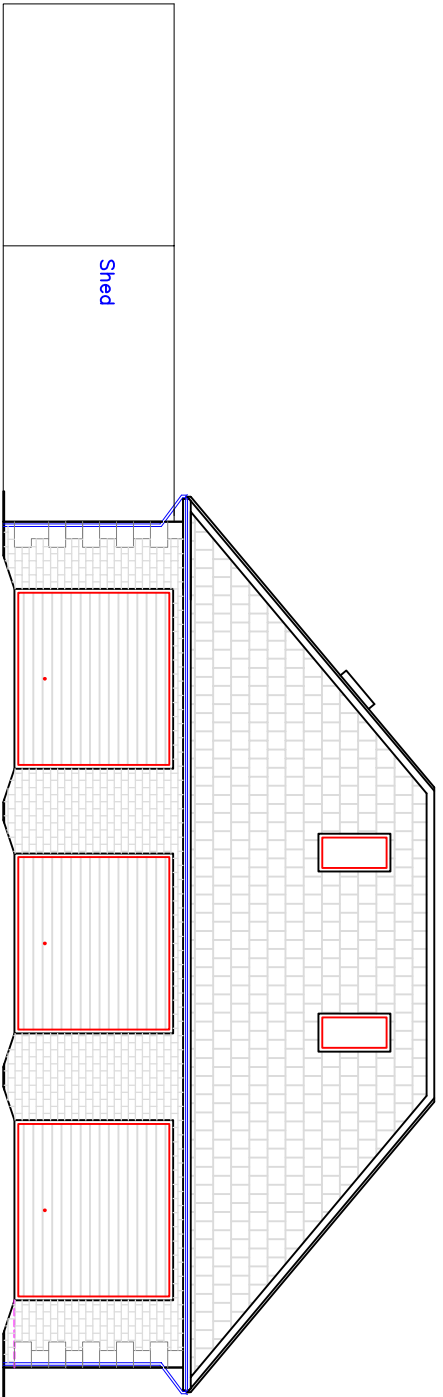


Existing Front Elevation
1:100

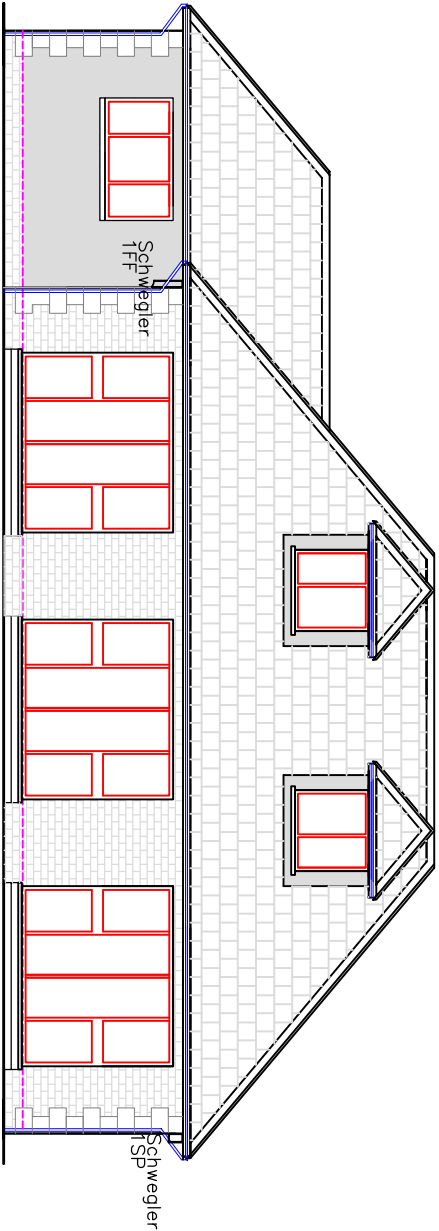


Proposed Front Elevation
1:100

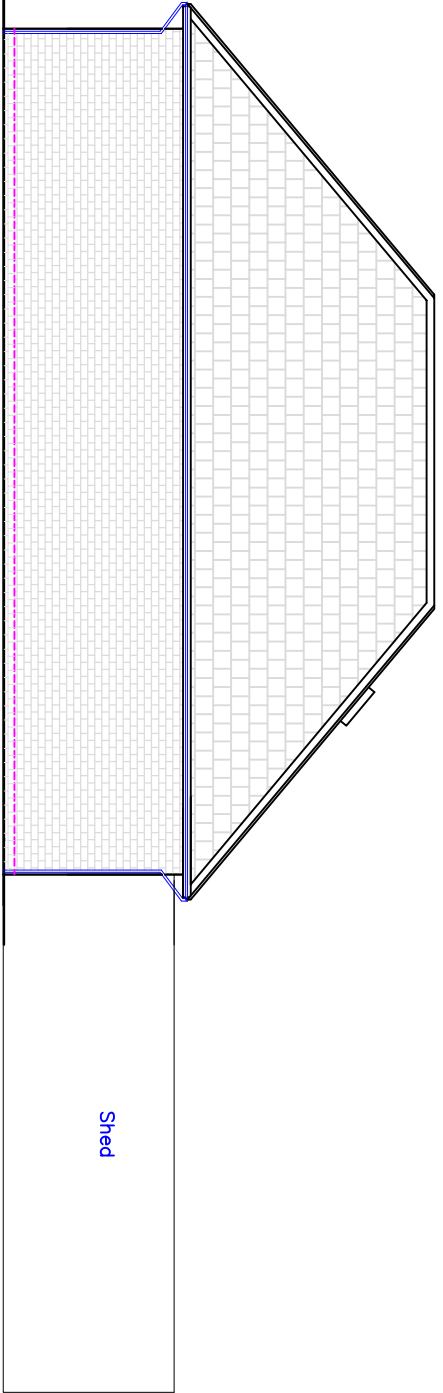


Existing Rear Elevation
1:100

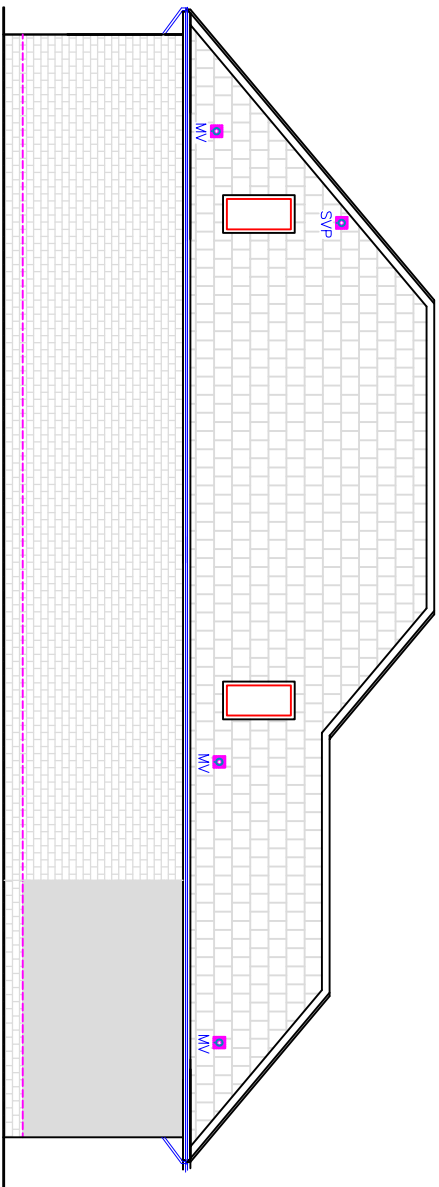


Proposed Rear Elevation
1:100

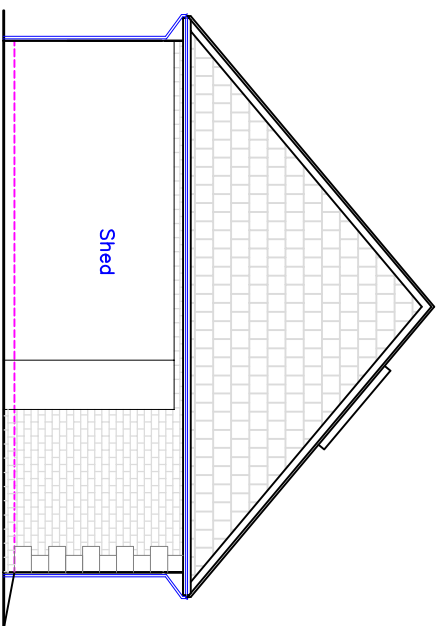


Existing Side Elevation
1:100

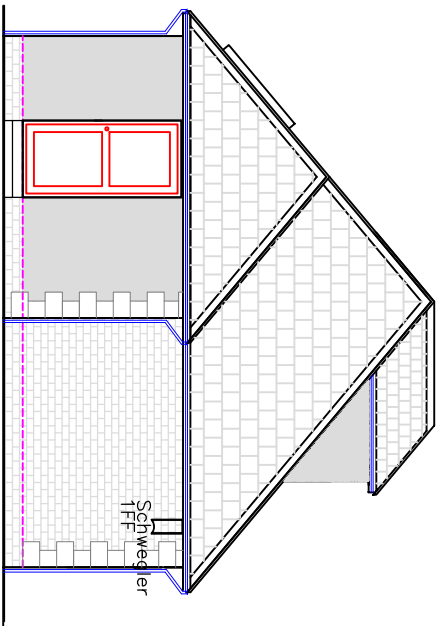


Proposed Side Elevation
1:100

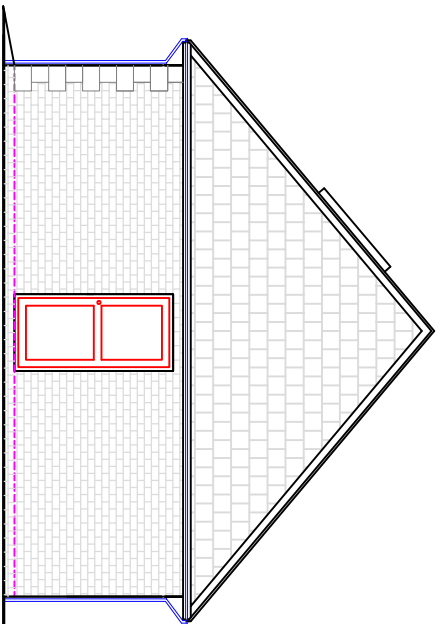


Existing Side Elevation
1:100

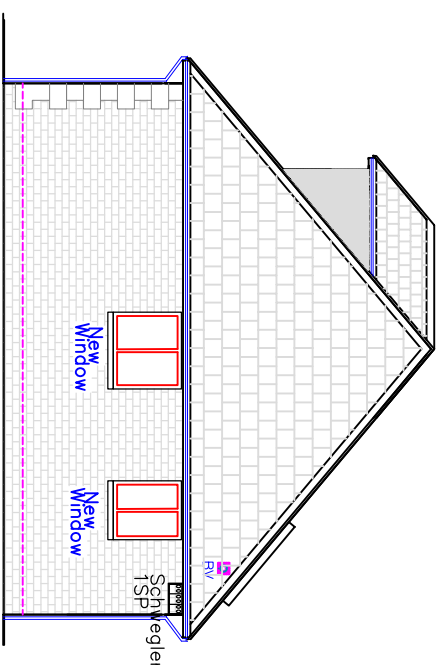


Proposed Side Elevation
1:100

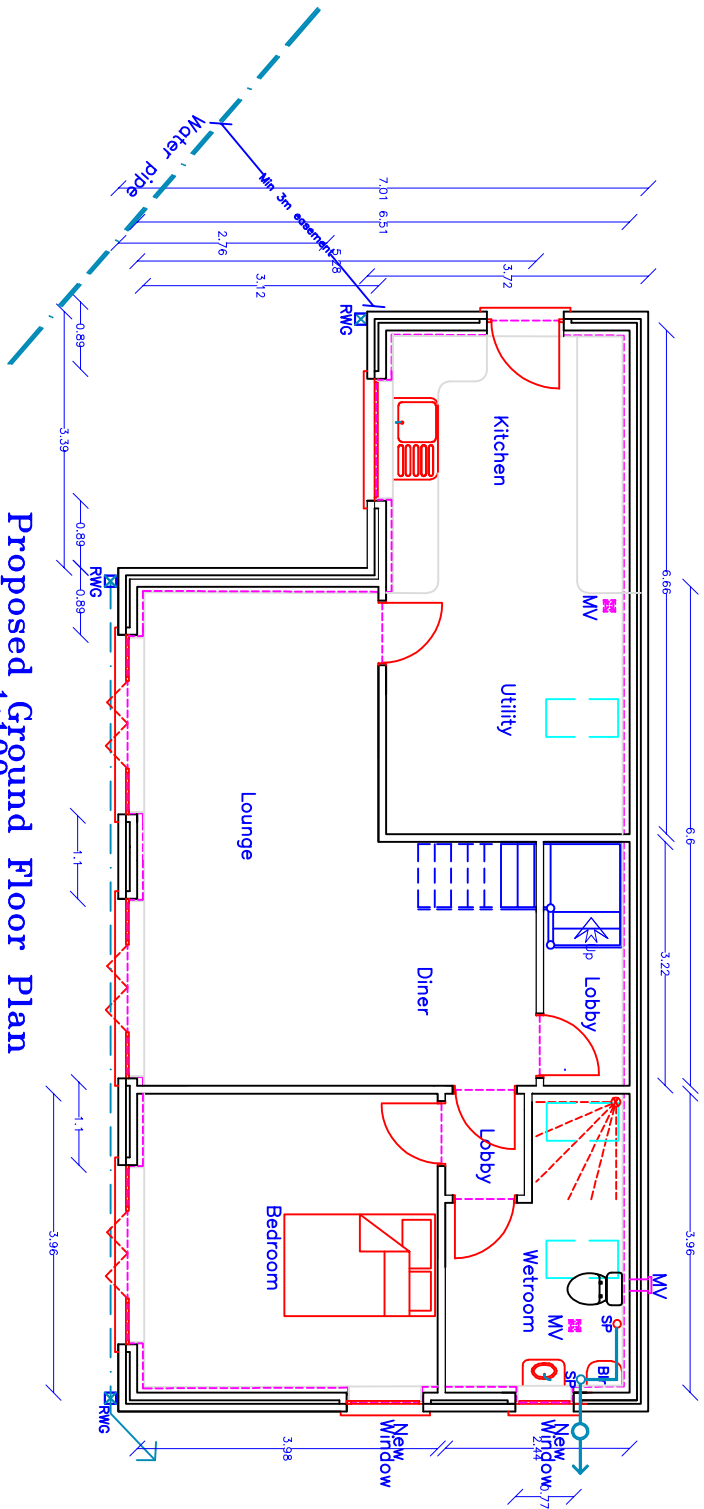


Proposed Ground Floor Plan
1:100

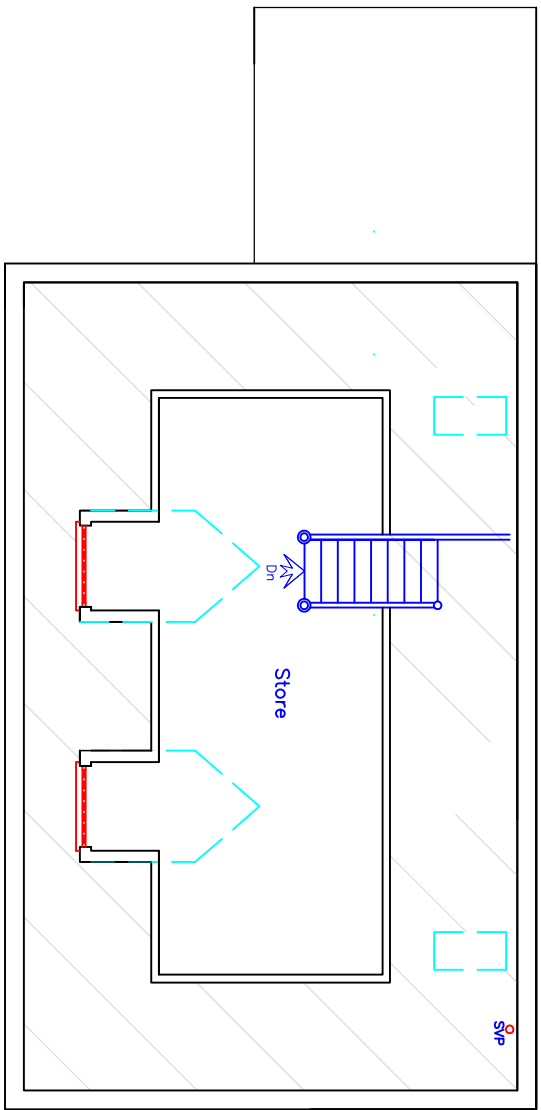


Proposed First Floor Plan
1:100

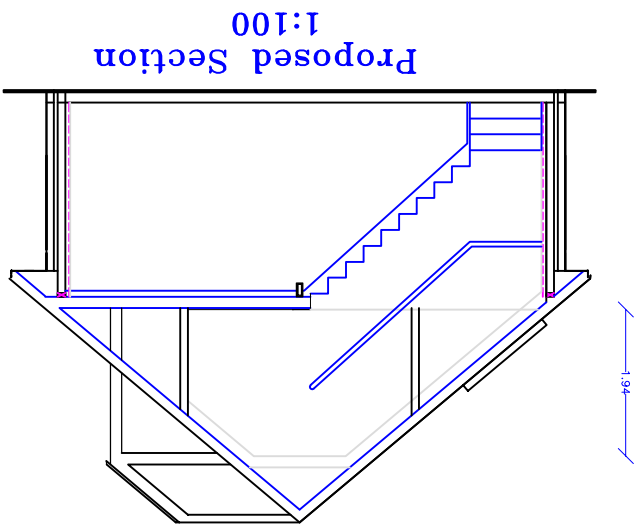


Proposed Section
1:100

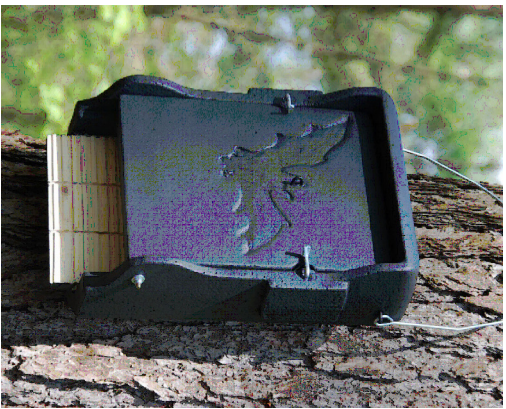


Schwegler 1FF

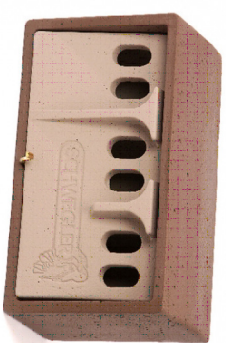


Schwegler 1SP

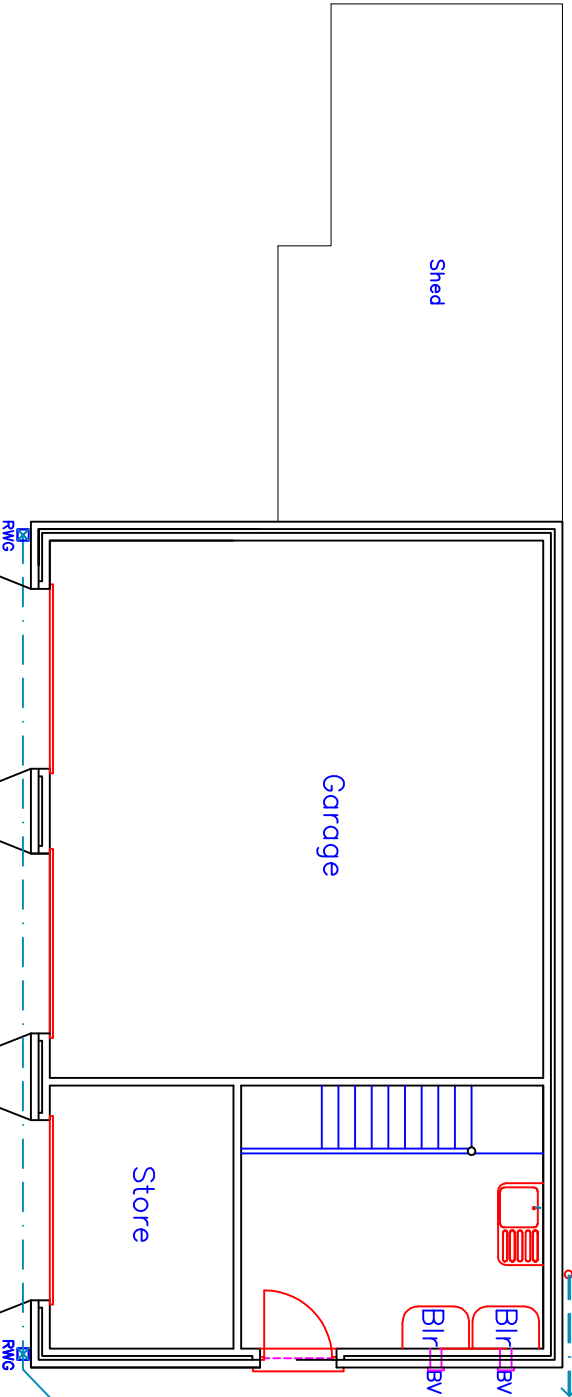

Existing Ground Floor Plan
1:100

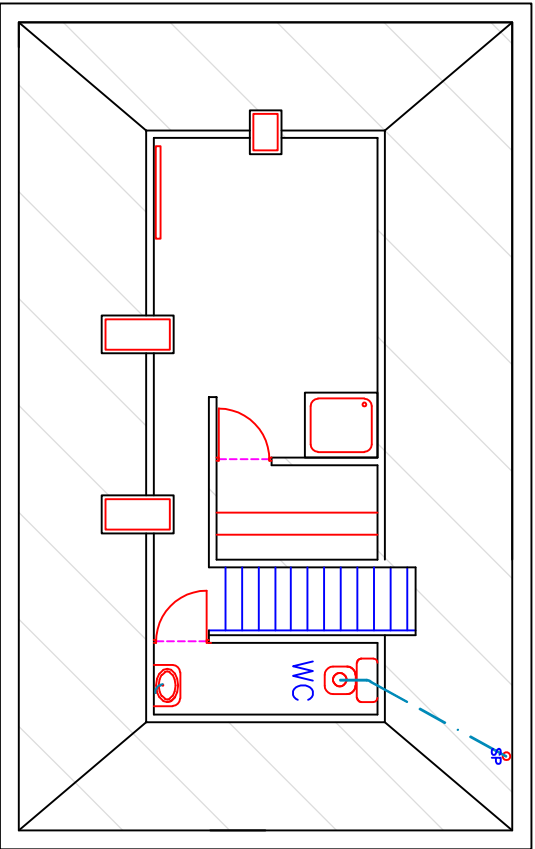

Existing First Floor Plan
1:100

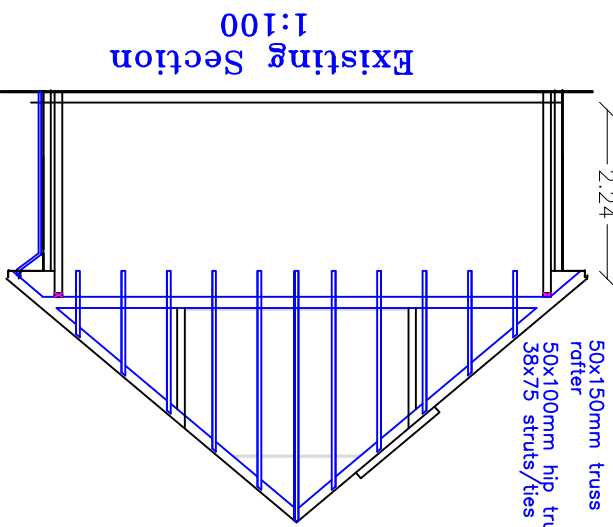

Existing Section
1:100

		Utopia Design Building Planning Application Support Paul Thomas: BSc (Hons) Tel: 07665 659230 Mob: 07908 725065 Email: utopiadesign@hotmail.com Issued Only for Purpose Indicated	
Drawing Status: FOR PLANNING PURPOSES ONLY		Client: Graeven House Cefn Coed Merthyr Tydfil CF48 2NN	
Project: Proposed Change of Use of Detached Garage with Extension for 1 Bedroom Dwelling		Drawn by: Date: 28.04.2020	
Title: Existing & Proposed Plans, Elevations, & Sections		Scale: 1:100	
Drawing No: GRAVEN HOUSE 13A		Paper: A2	