




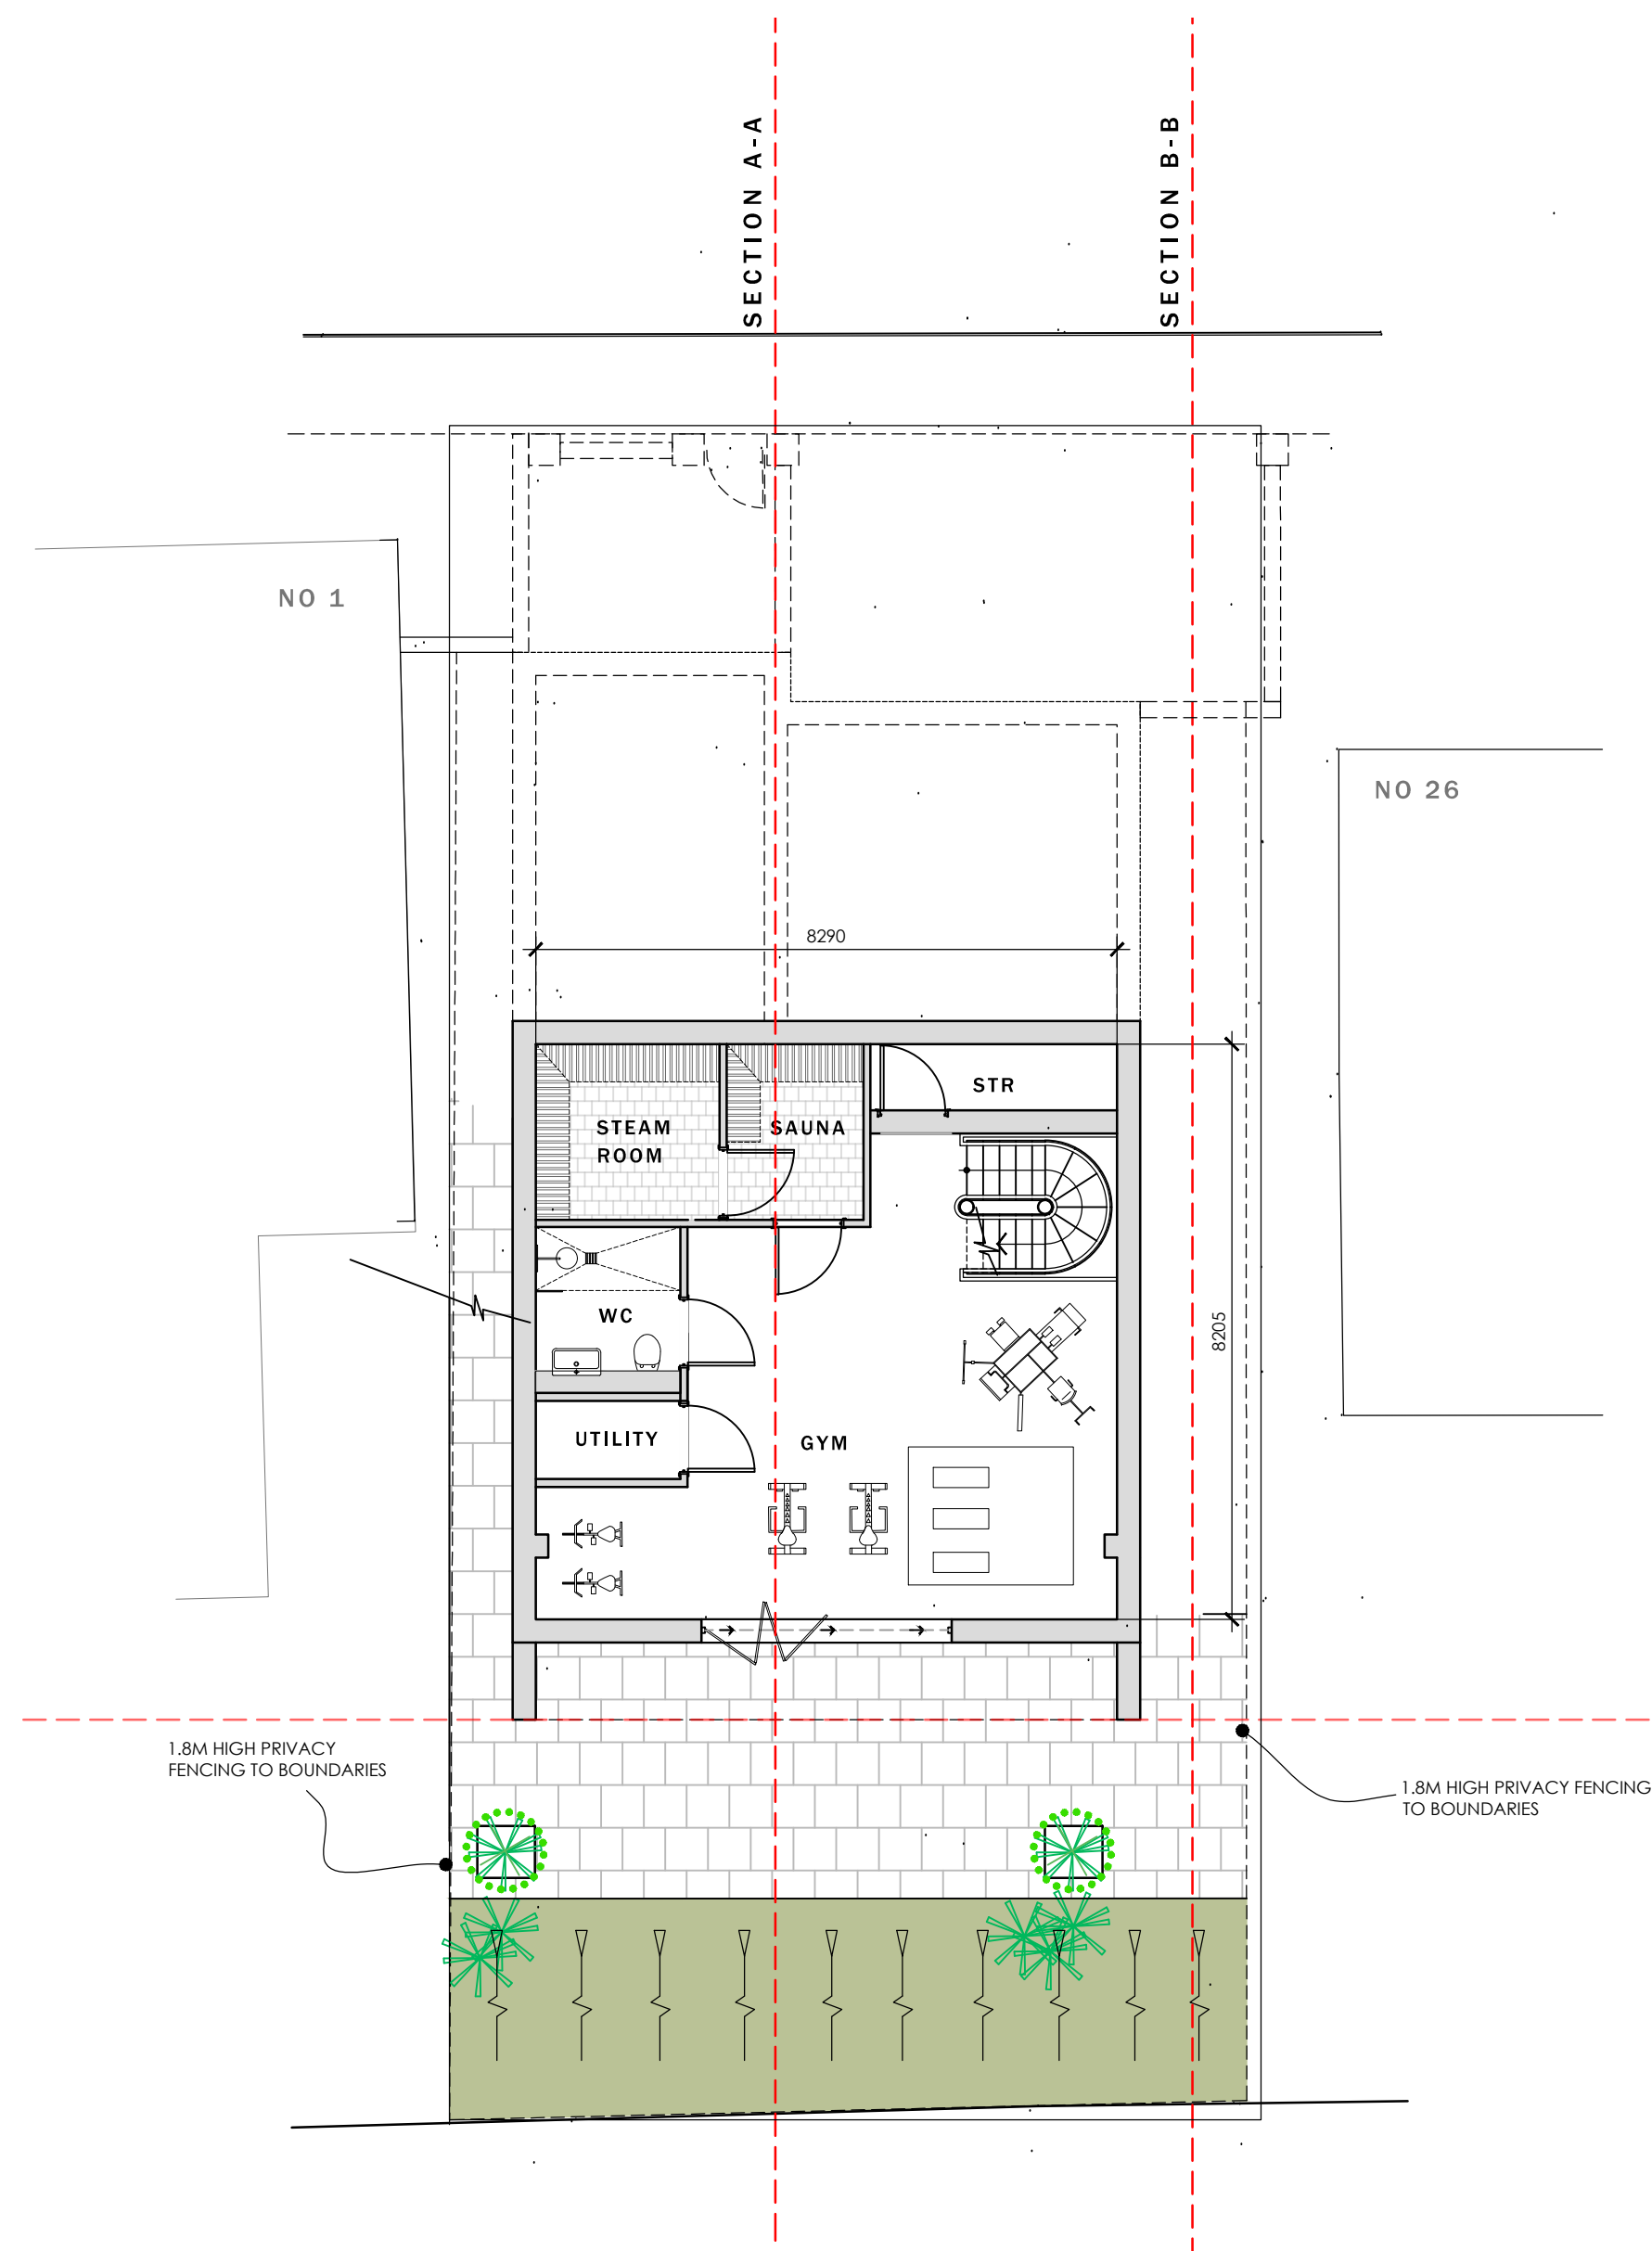


LOWER FLOOR LEVEL -2
+ SITE LAYOUT

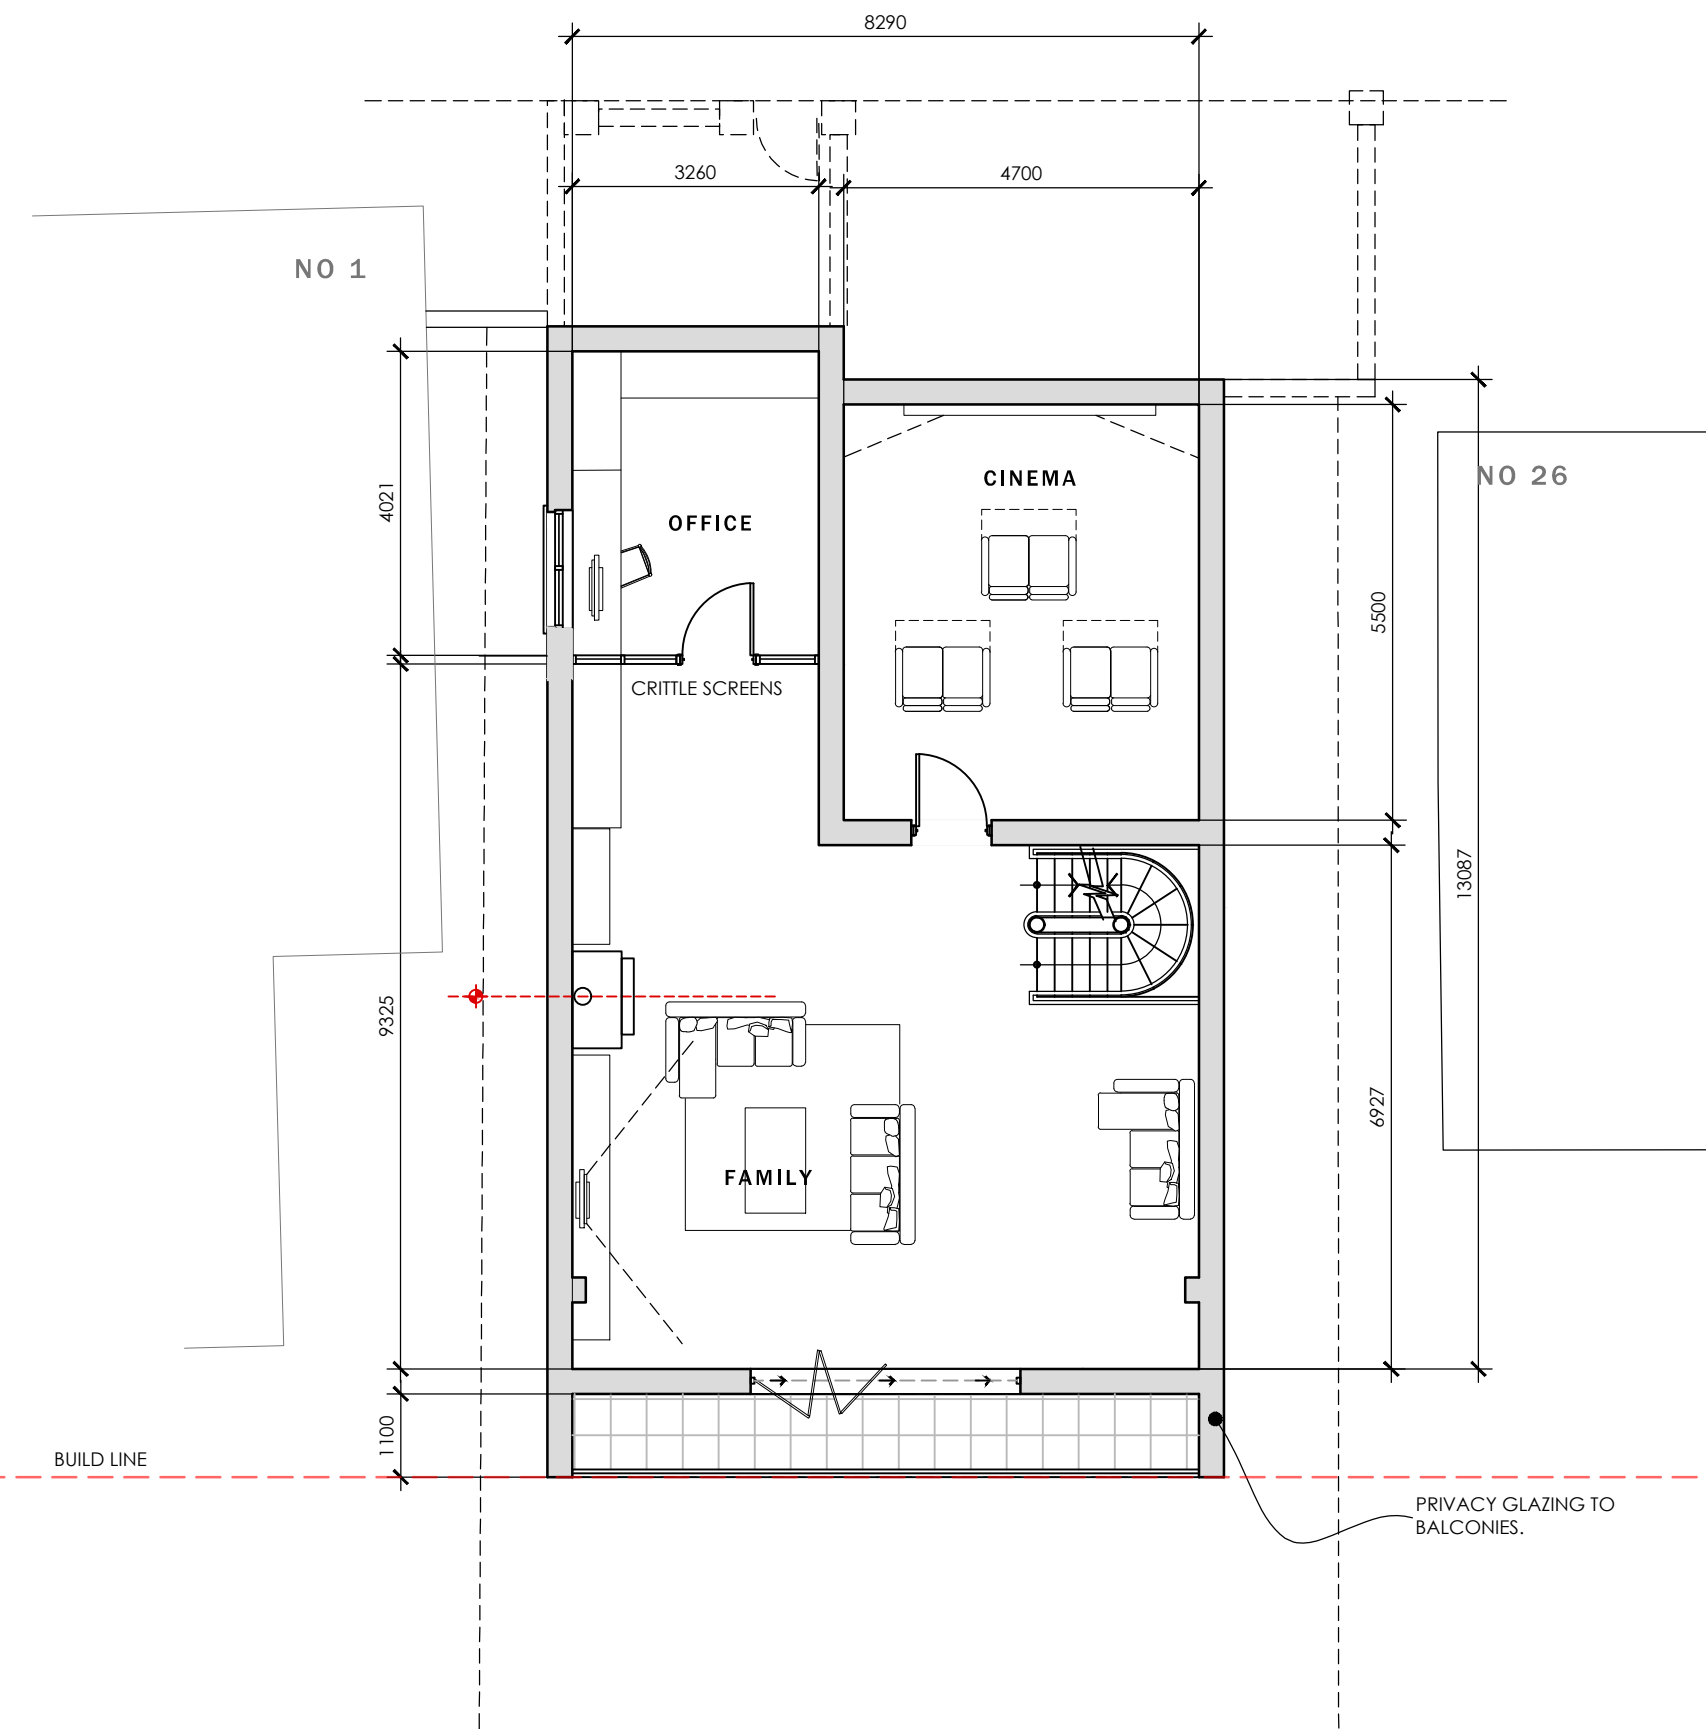


LOWER FLOOR LEVEL -1

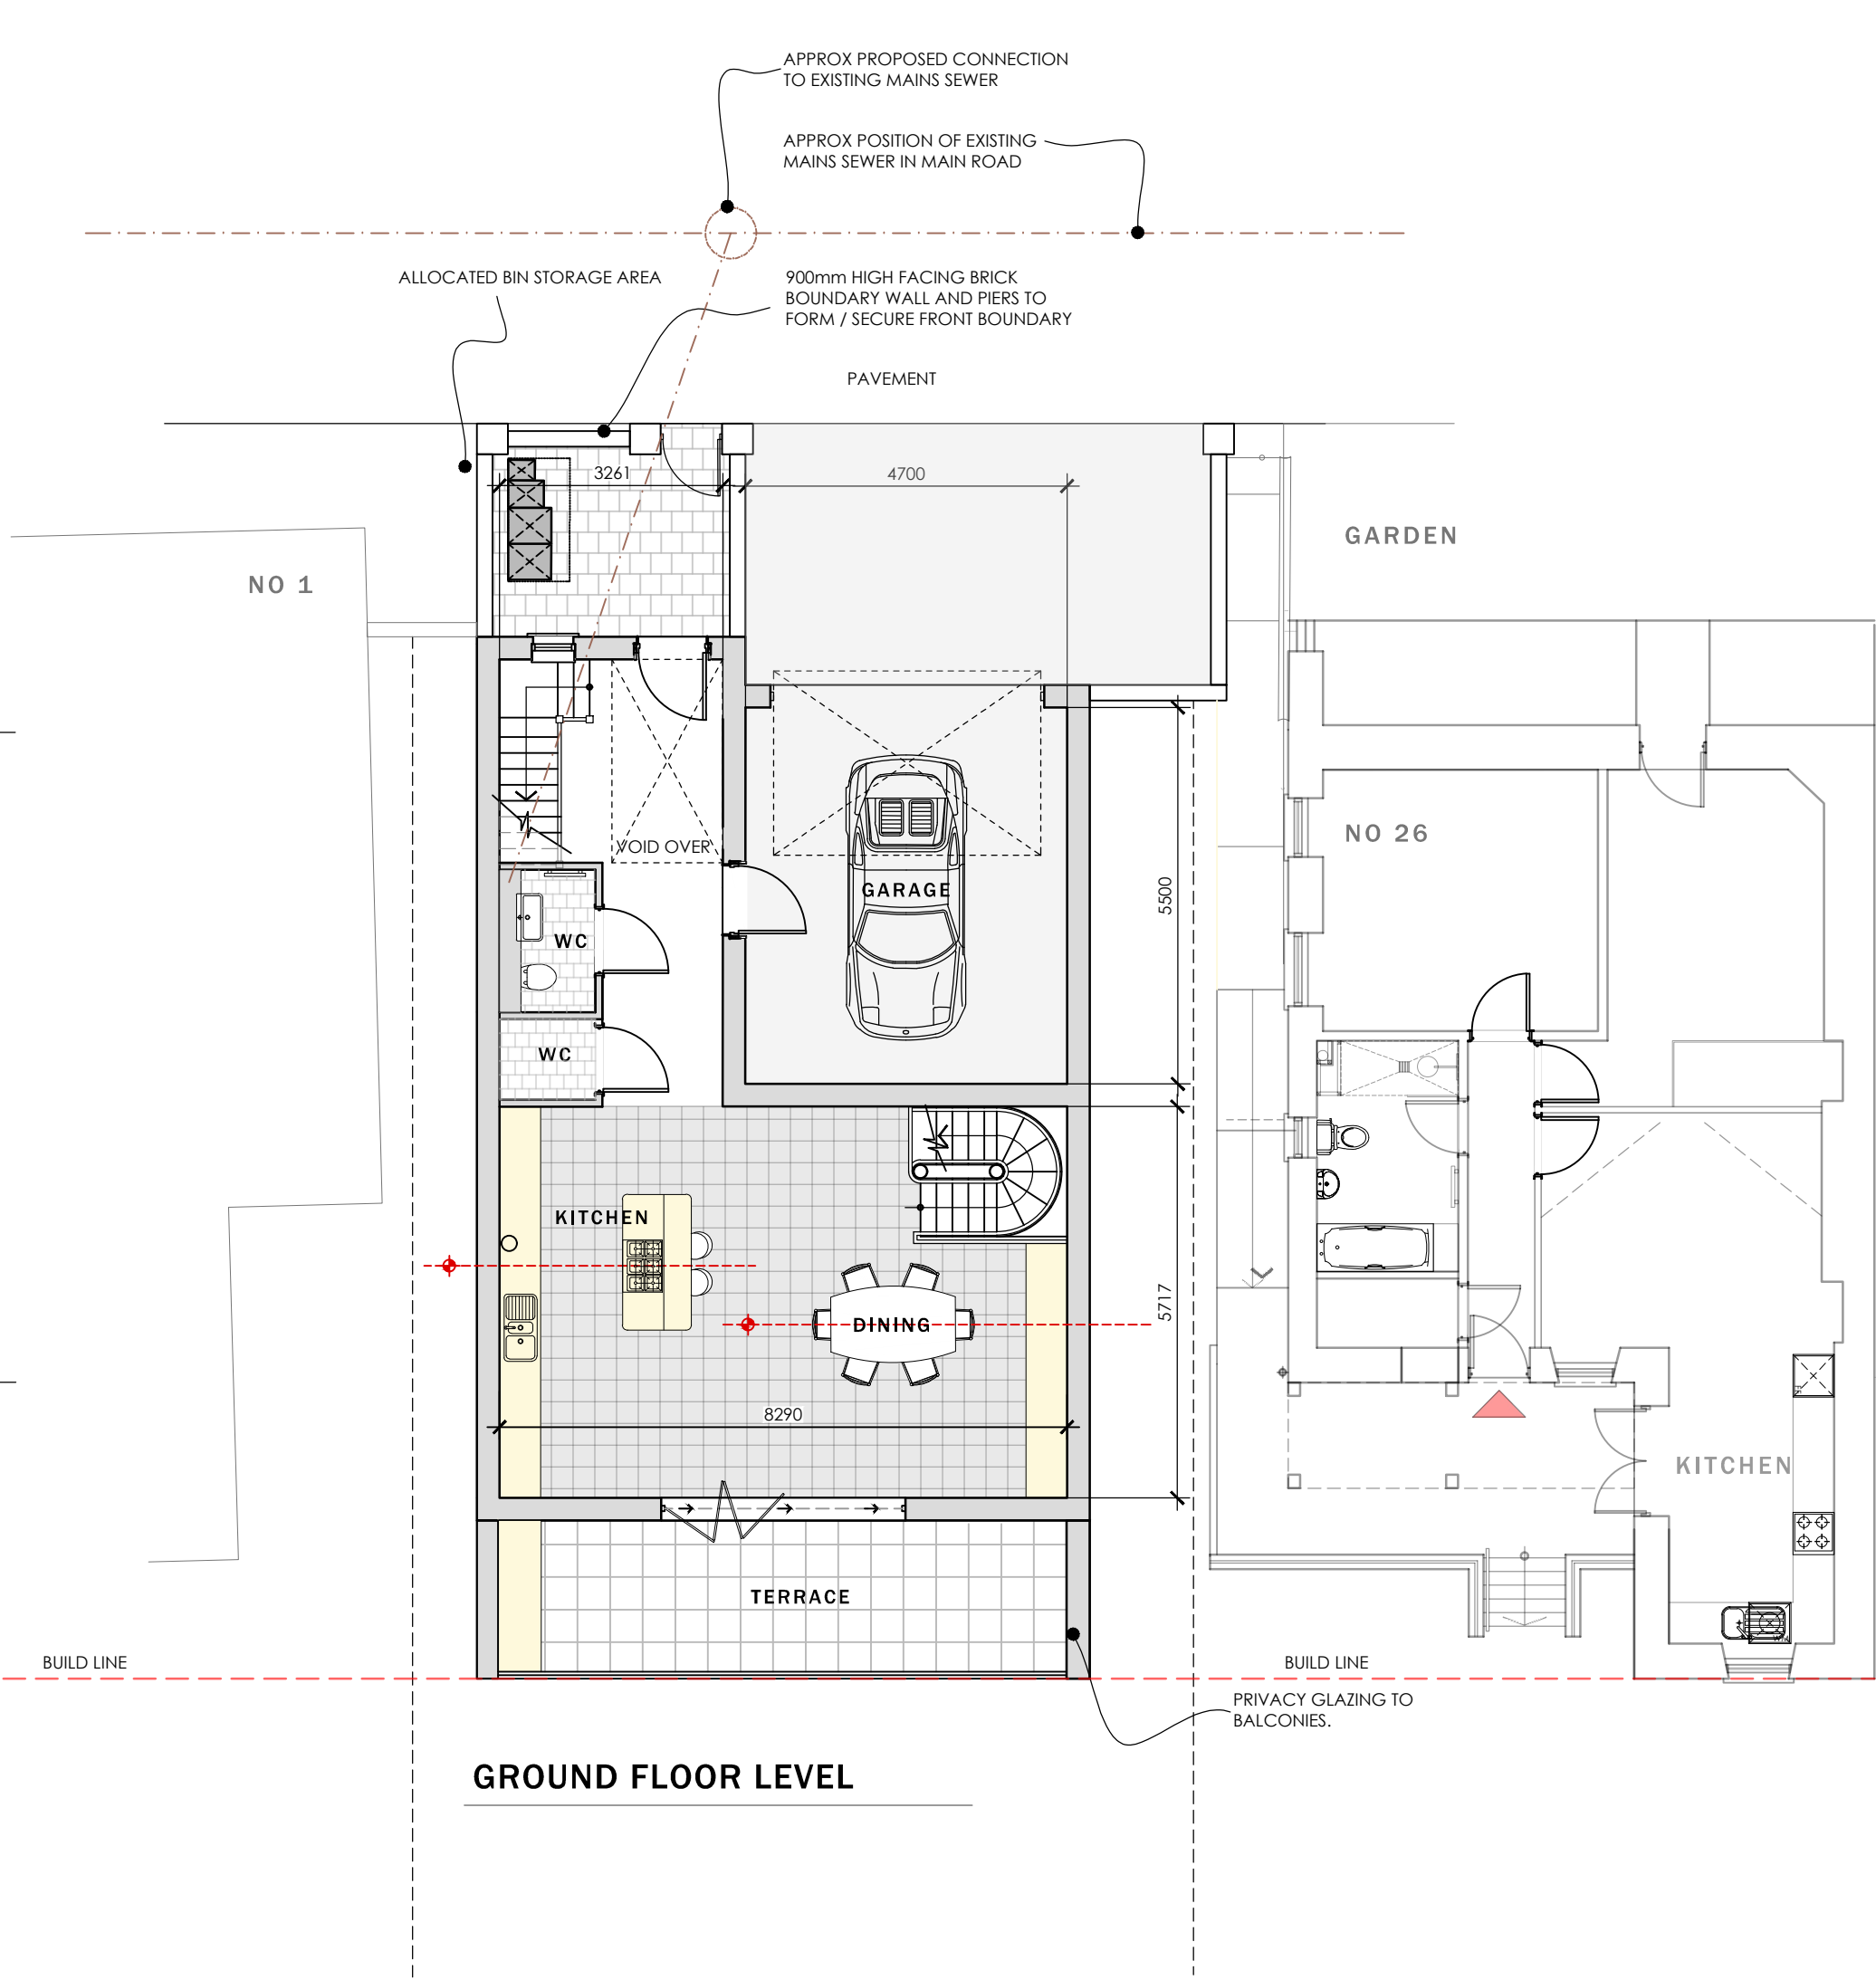

GROUND FLOOR LEVEL

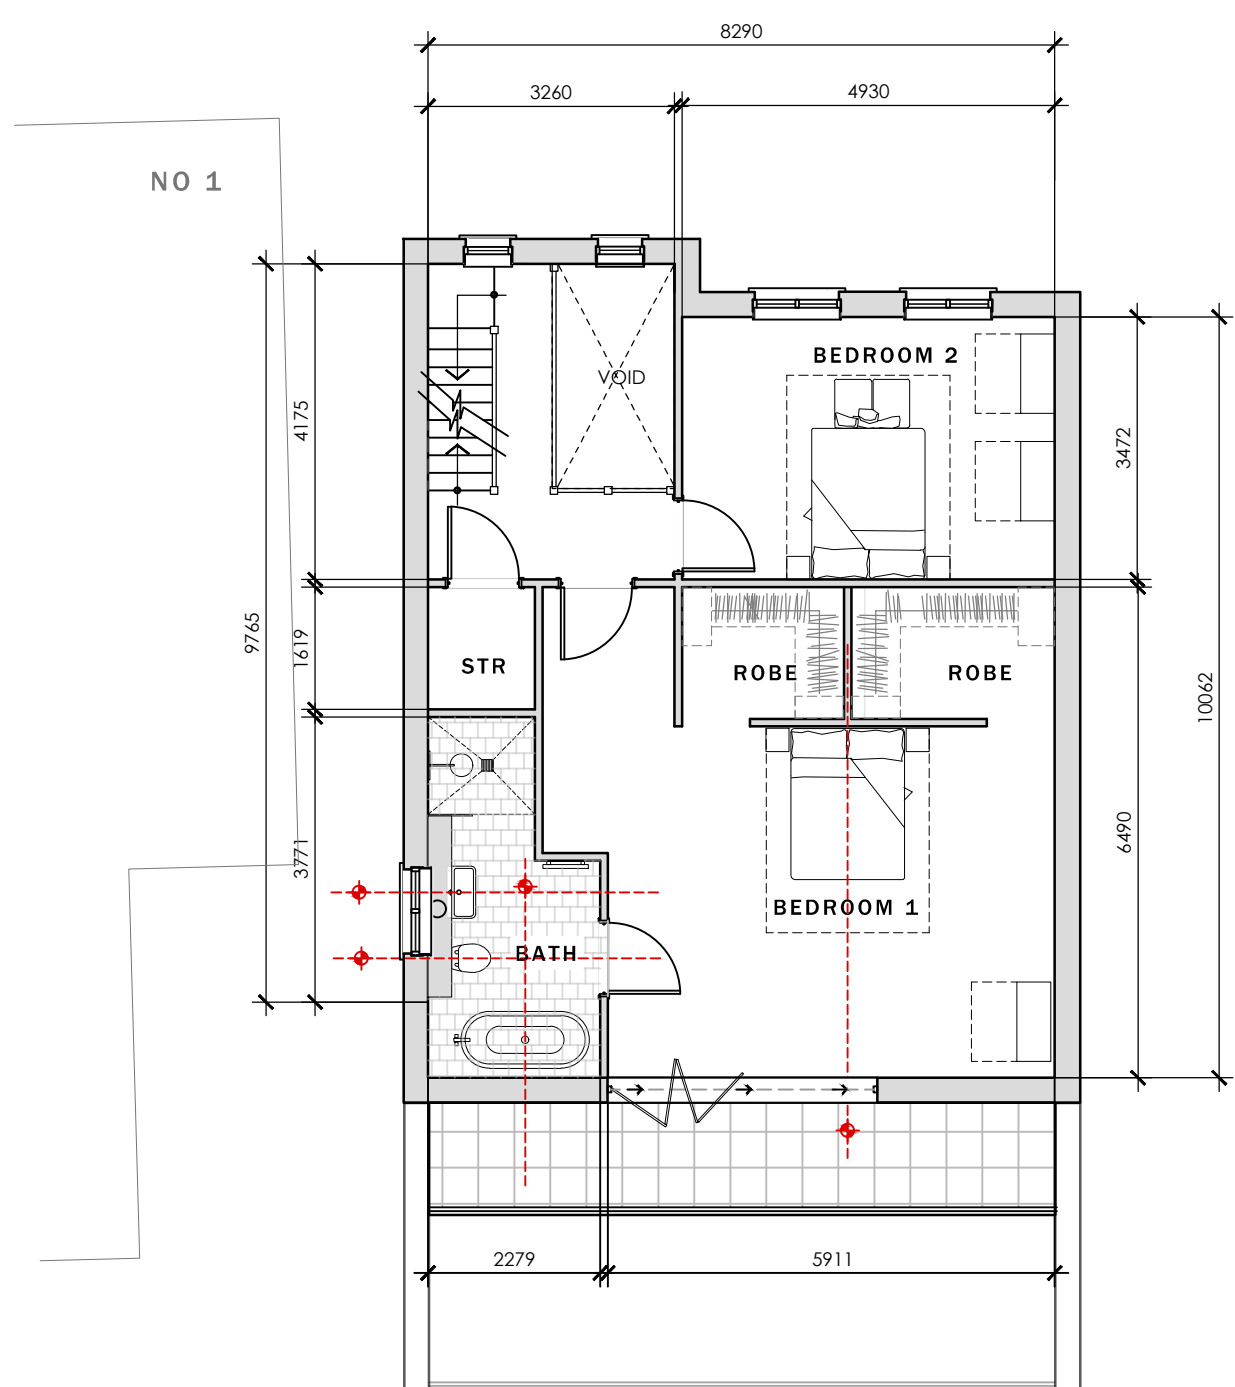

FIRST FLOOR LEVEL

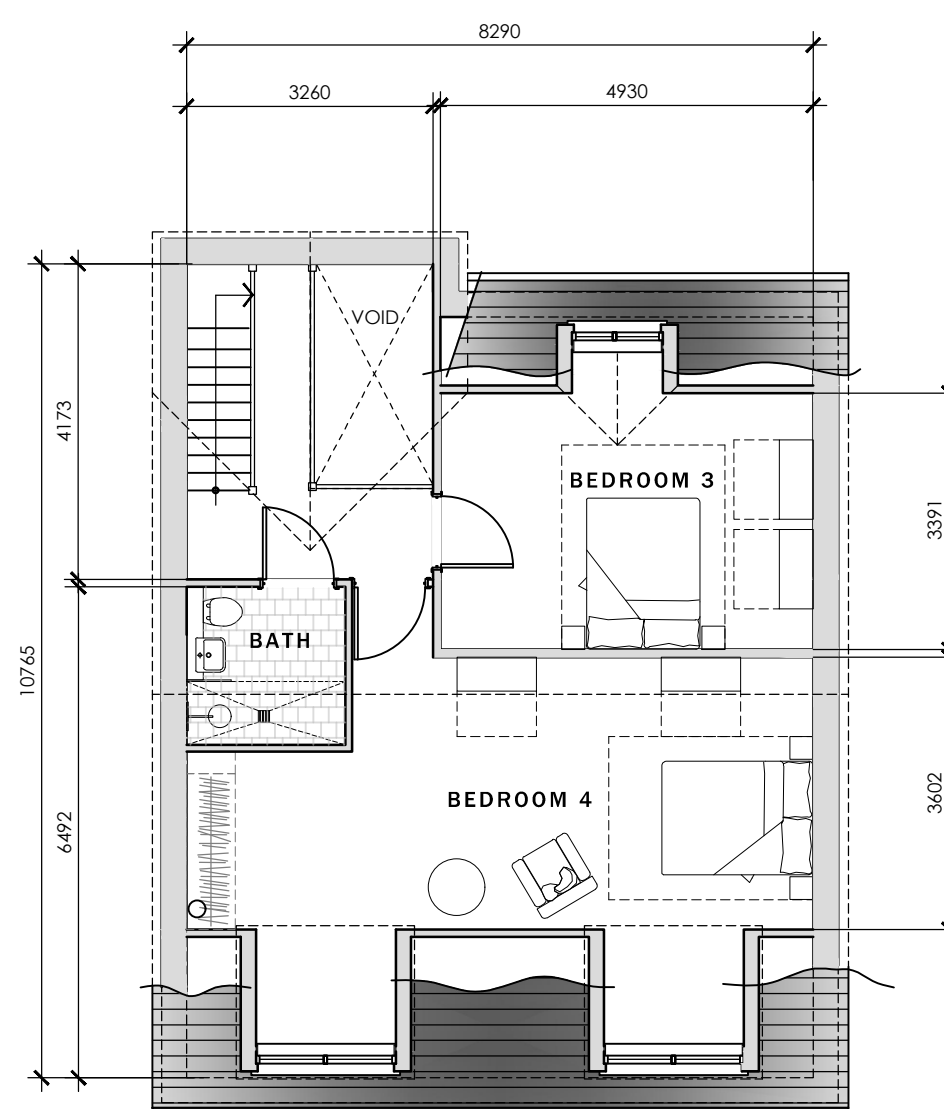

SECOND FLOOR LEVEL



BLOCK PLAN

0 1000 2000 3000 4000 5000 mm
SCALE 1:100

0 5 10 15 20 25 m
SCALE 1:500

Drawing Purpose
PLANNING

Client	Drawing No	Scale	Revision	Date	Checked
Mr J Reynolds	LT2004.04.1000	1:100 @ A1	G	FEB 21	KWL
Job Title	Drawing Title	Proposed Floor Plans			
26b Courtland Street					

LeTrucco
ARCHITECTURE

Suite 7, 35 Stow Park Circle
Newport, NP20 4HF

Tel: 07710390800 / 07710390801
info@letruccodesign.co.uk
www.letruccodesign.co.uk

REV G. MARCH 22
UPDATES TO SUIT PLANNING COMMENTS.
BLOCK PLAN ADDED.

REV D. JAN 22
PLANS UPDATED TO SUIT
TOPOGRAPHICAL SURVEY
REQUESTS.
REV J. FEB 22
FURTHER UPDATES TO SUIT CLIENTS
REQUESTS.

REV A. FEB 21
PLANS UPDATED AS PER CLIENTS INSTRUCTIONS
REV B. MARCH 21
FURTHER UPDATES AS PER CLIENTS INSTRUCTIONS
REV C. SEPT 21
OUTLINE OF NO 1 ADDED (TAKEN FROM PROMAP)

Revisions

Do not scale from this drawing.
The users of this drawing shall check all
dimensions & report all errors and
omissions to LeTrucco Design.
This drawing is copyright. It must not be
copied, used or disclosed to third parties
without prior permission of LeTrucco
Design.