


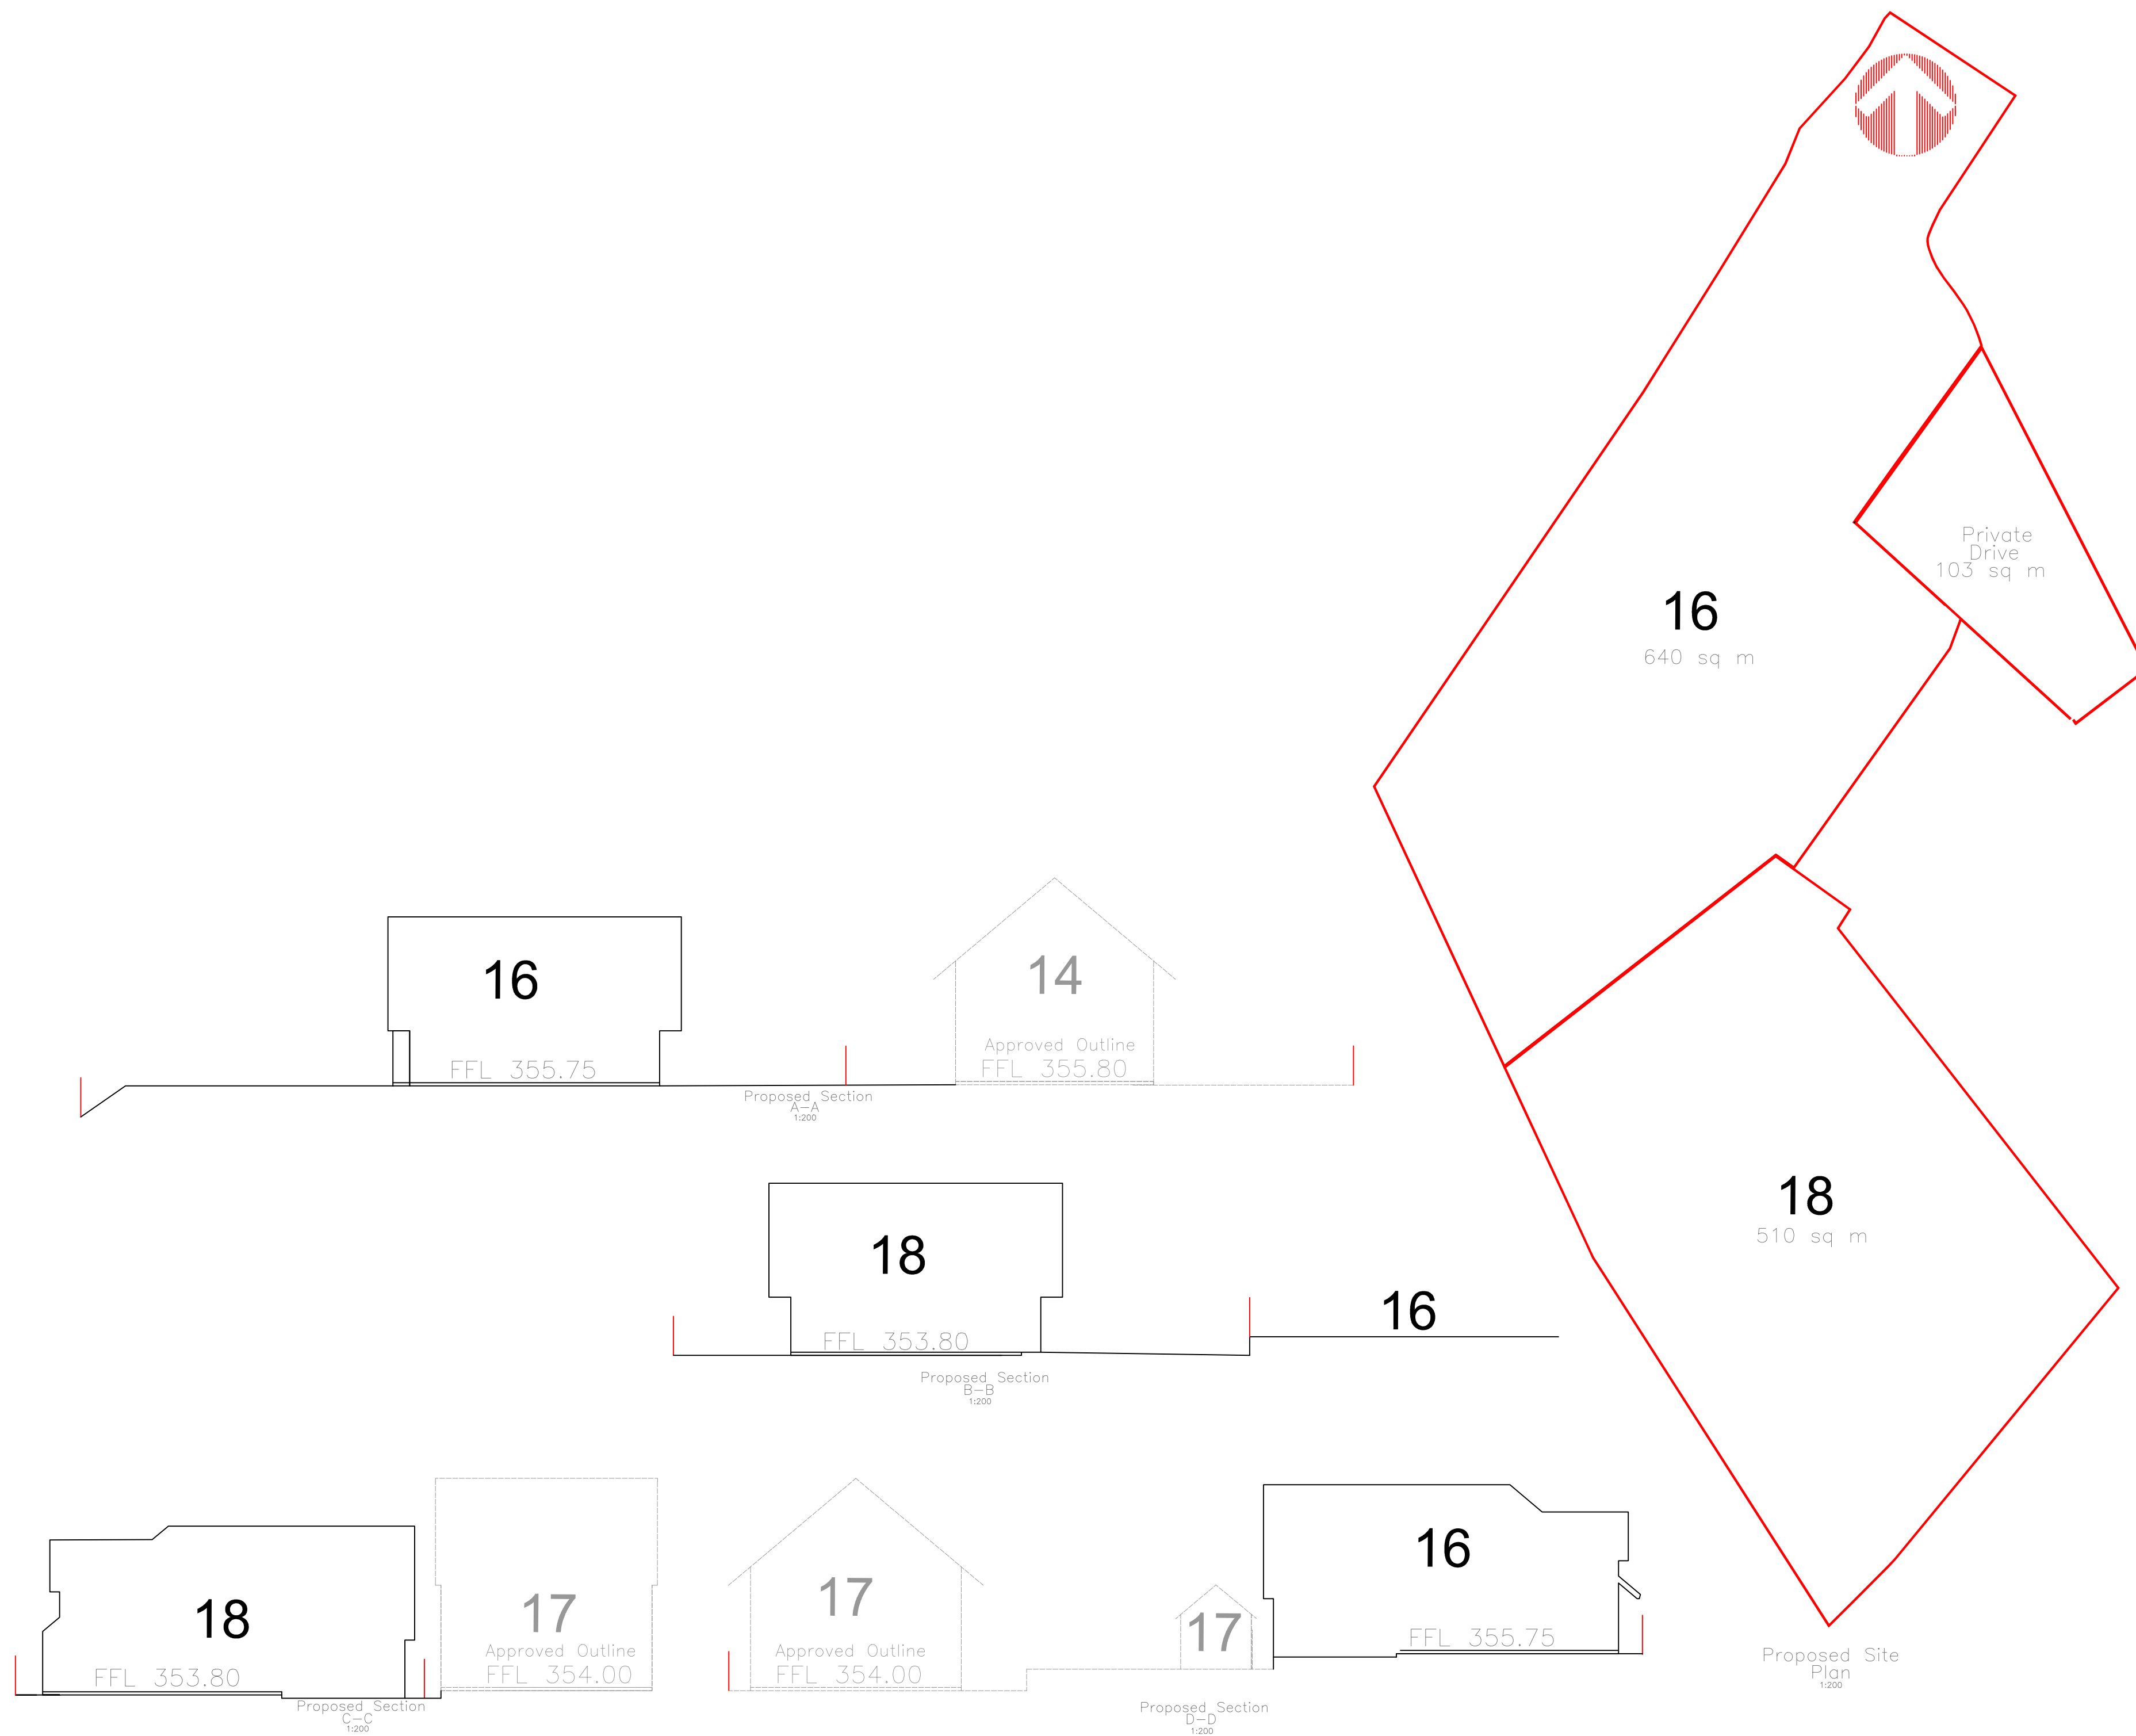

 Utopia Design <i>Architectural Services</i> 	
<u>Utopia Design</u> <u>Architectural Services</u>	
Building Planning Application Support Paul Thomas: BSc (Hons) Tel: 01685 559230. Mob: 07908 725065 Issued Only for Purpose Indicated	
Drawing Status: FOR PLANNING PURPOSES ONLY	
Address	Plots 16 & 18 Site C Pontsillill Merthyr Tydfil CF48 2JN
Project	
Proposed New Dwelling	
Drawn by	Date PT MAR 26 A2
Title	Scale 1:200
Proposed Site Plan & Sections	Drwg No 1:200 POINT FP SECT 16 & 18 03