


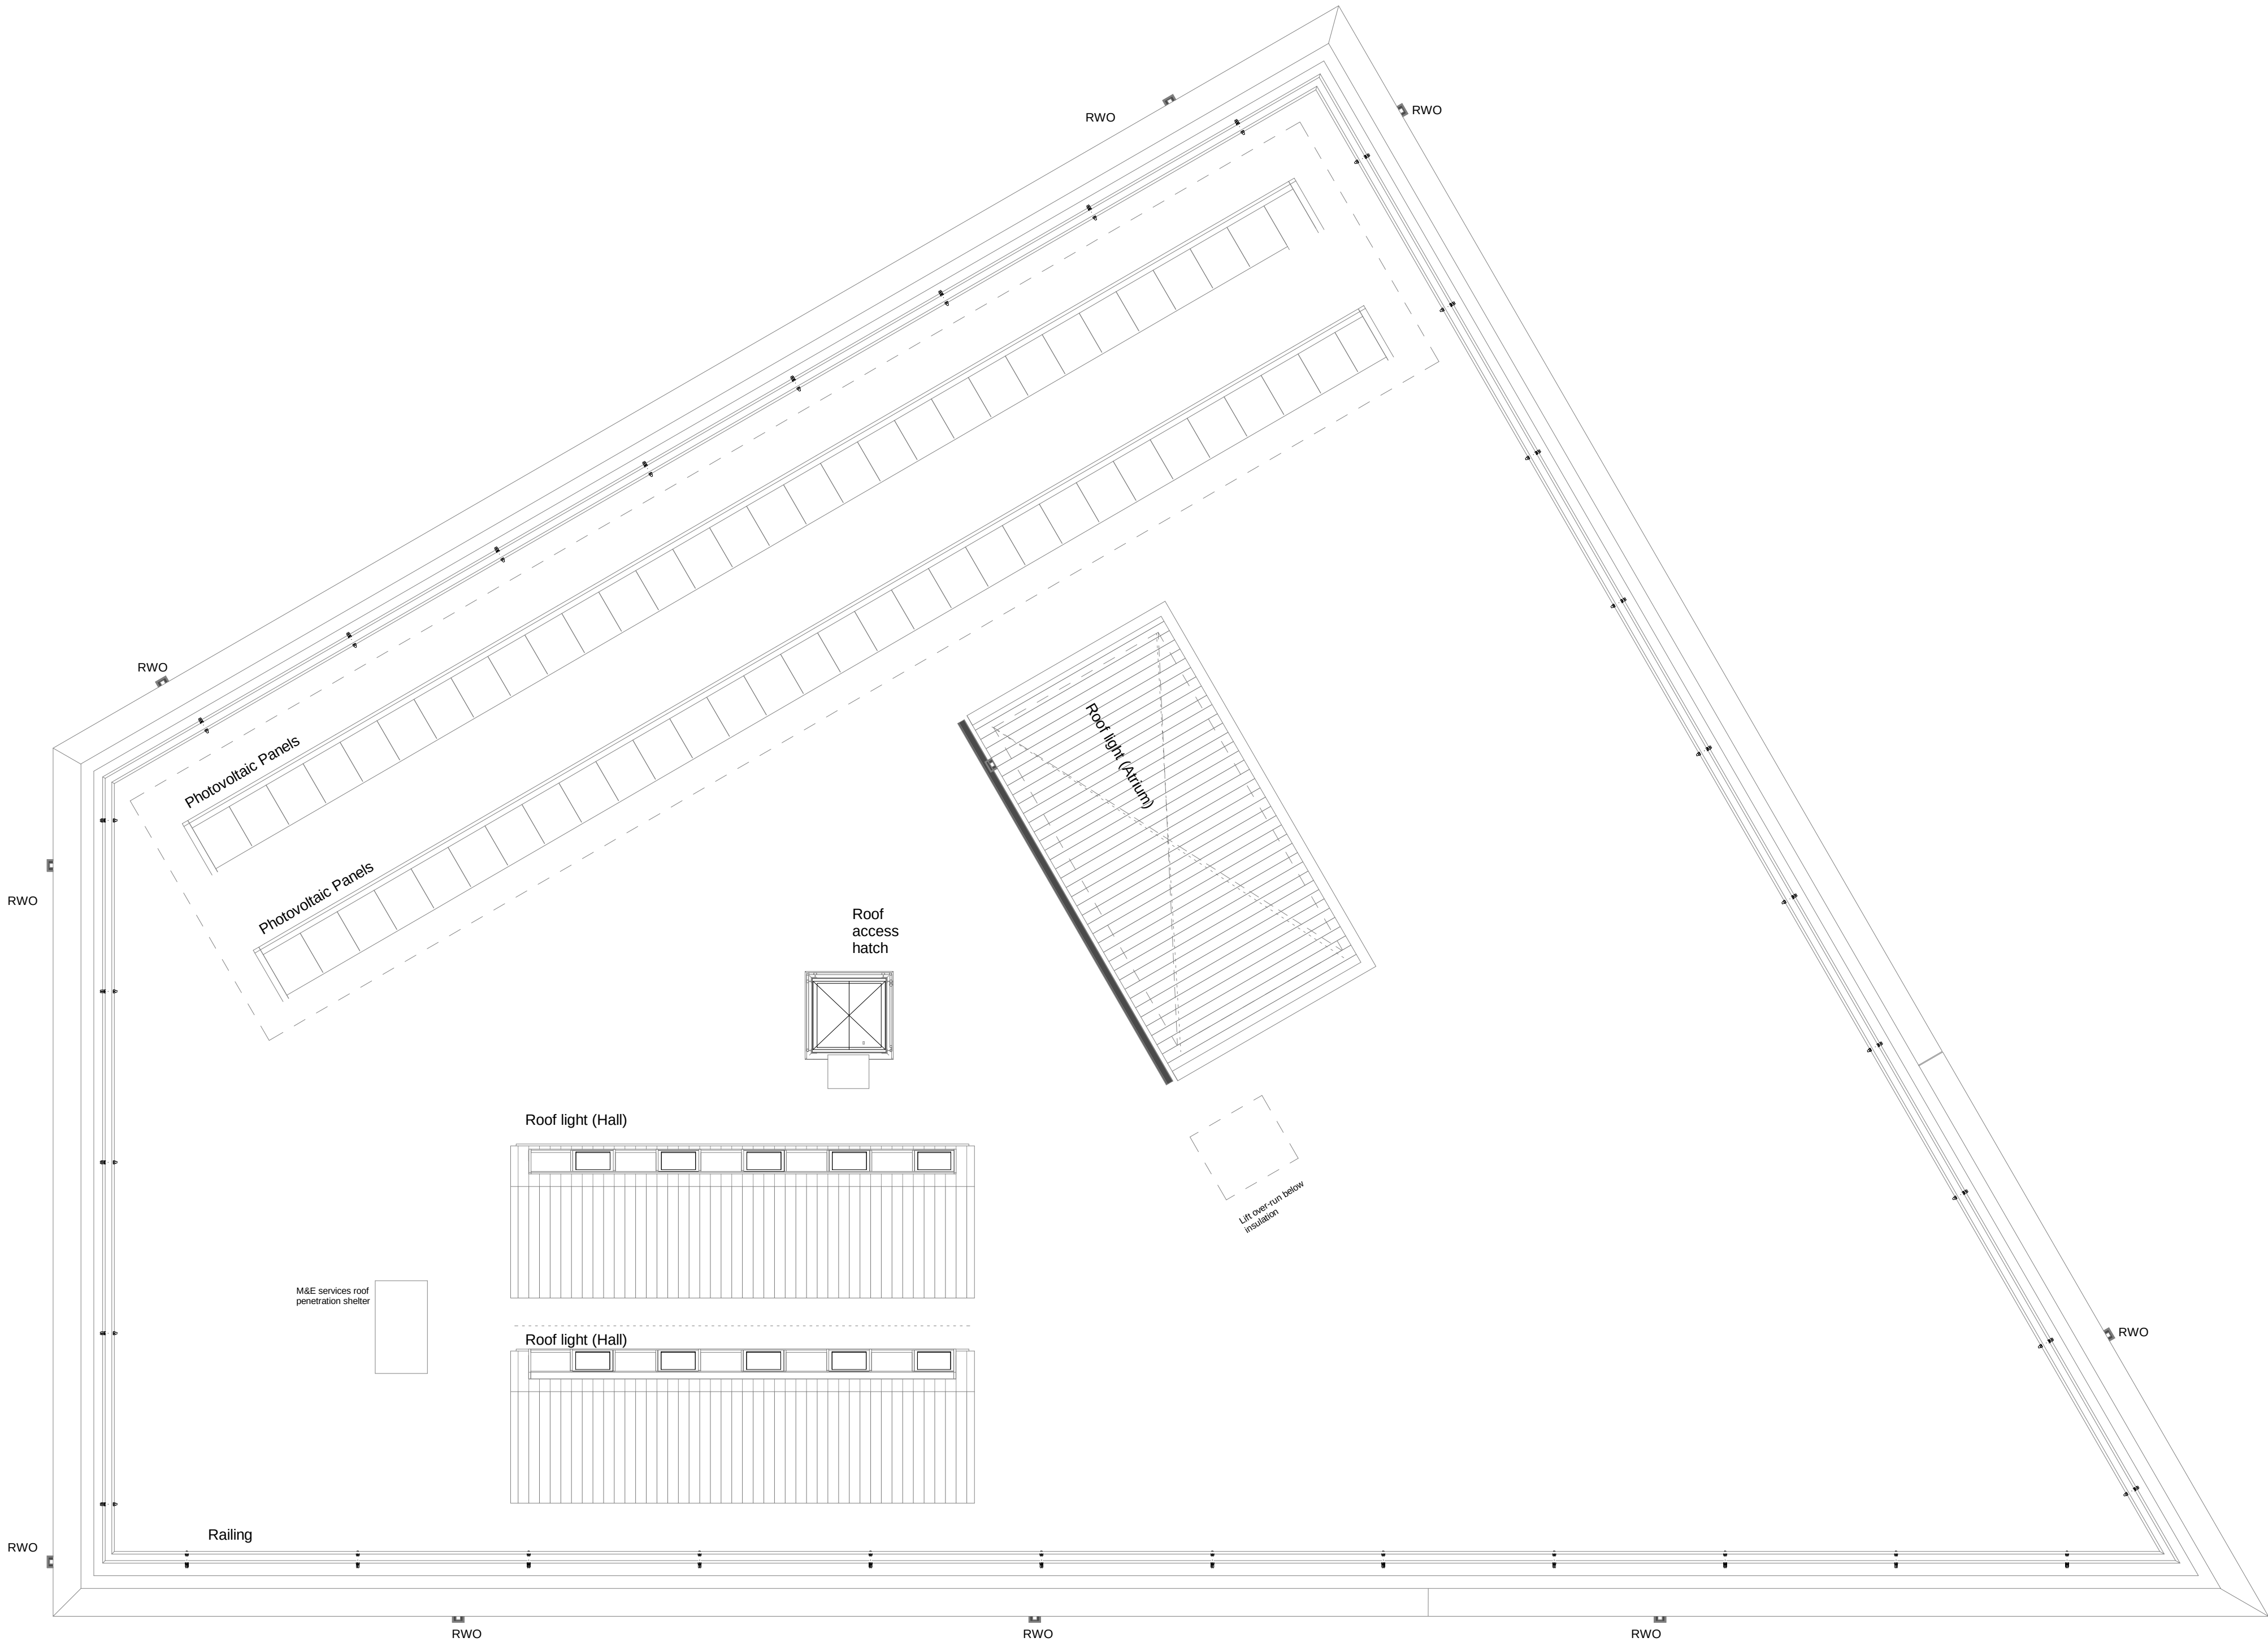


1

GA Plan - Roof

1 : 100

Rev	Description	Drawn	Checked	Date issued
001	Issue Issue	RH	KT	22.02.20
002	External doors, walls and windows added	RH	KT	28.02.19
003	Revised Drawing - Roof lights altered	RH	KT	21.03.19
004	Revised Drawing	RH	KT	04.04.19
005	Revised Drawing - Stage 4 Cladding	RH	KT	09.04.19
006	Revised Drawing - Detail removed across the scheme	RH	KT	19.07.19
007	REVISED DRAWING - Reverted back to original scheme	RH	KT	13.01.20
008	REVISED DRAWING - Roof Penetration for kitchen services and AHU added	RH	TAC	26.02.20

 

VISUAL SCALE 1:100 @ A1



DO NOT SCALE. Use figured dimensions only.
The contractor is requested to check all dimensions before the work is put in hand.
© All copyrights Austin-Smith-Lord LLP

This drawing must only be used for the purpose for which it is signed and its contents must not be reproduced for any purpose without written permission.
No scale indicated, or areas calculated from this drawing should be used for valuation purposes or as the basis for development contracts.
Austin-Smith-Lord LLP is a limited liability partnership registered in England & Wales.
Number OC315362

Drawn	RH
Date	18.02.20
Scale @ A1	1 : 100
Status	S2

Austin-Smith-Lord LLP
Architects Designers Planners
Landscape Architects
one Dunleavy Drive
Cardiff
CF11 0SN
t +44 (0)2920 225 208

e cardiff@austinsmithlord.com
Drawings and models powered by
Austin-Smith-Lord LLP BIM using Autodesk Revit

Austin-Smith:Lord

Project Ysgol Y Graig, Merthyr Tydfil

Description GA Floor Plan - Roof

Job No. 318060 Drawing No. YYG-ASL-00-RF-DR-A-0003 Revision P08