



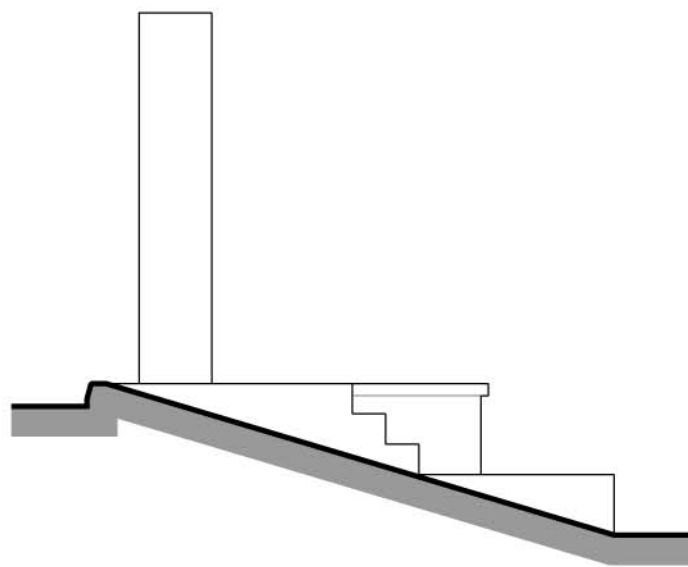


SOUTH EAST ELEVATION

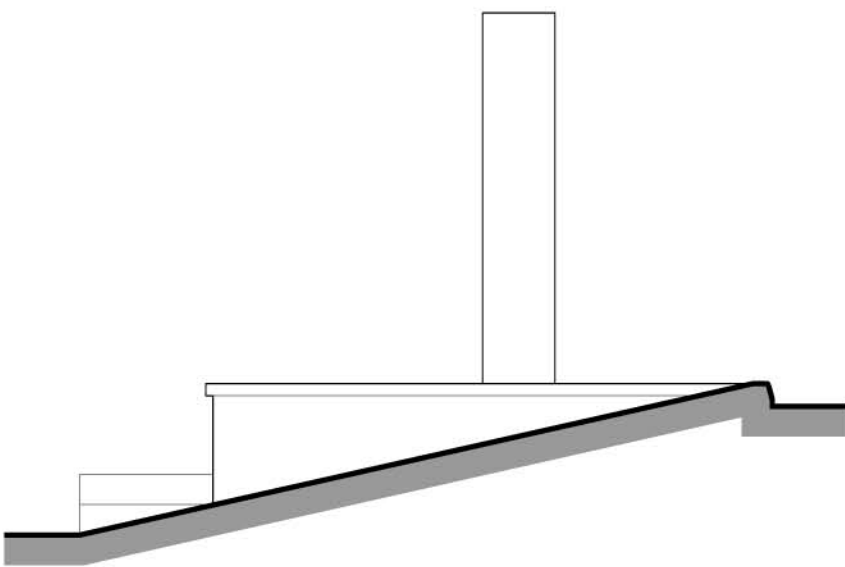


NORTH EAST ELEVATION



NORTH WEST ELEVATION

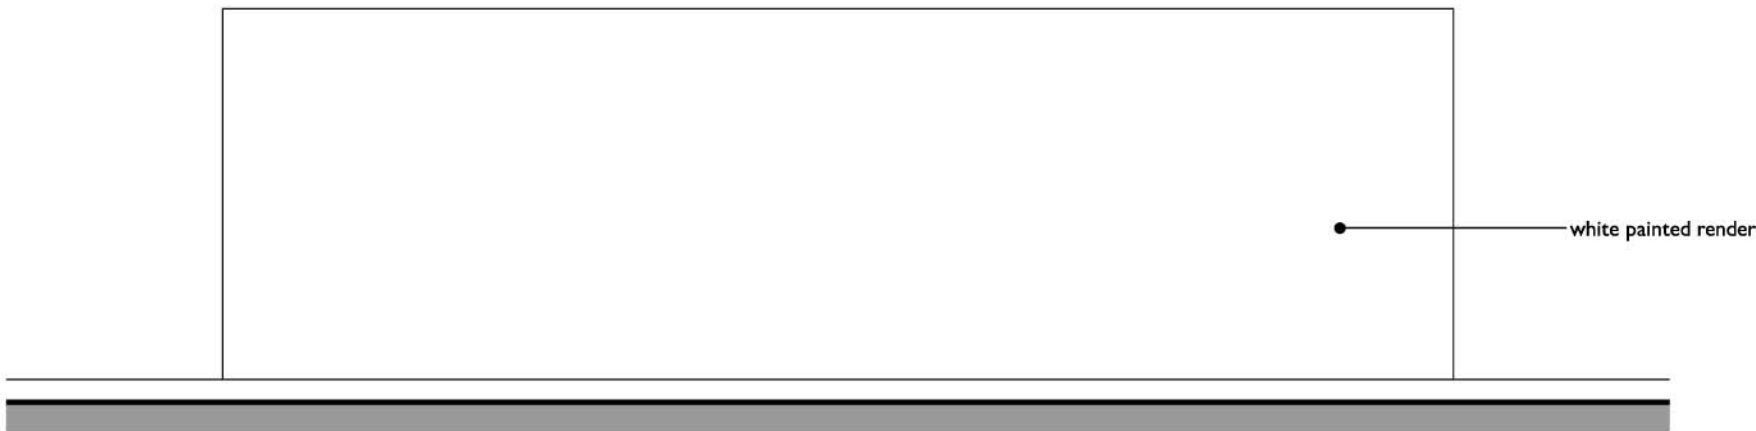

SOUTH WEST ELEVATION

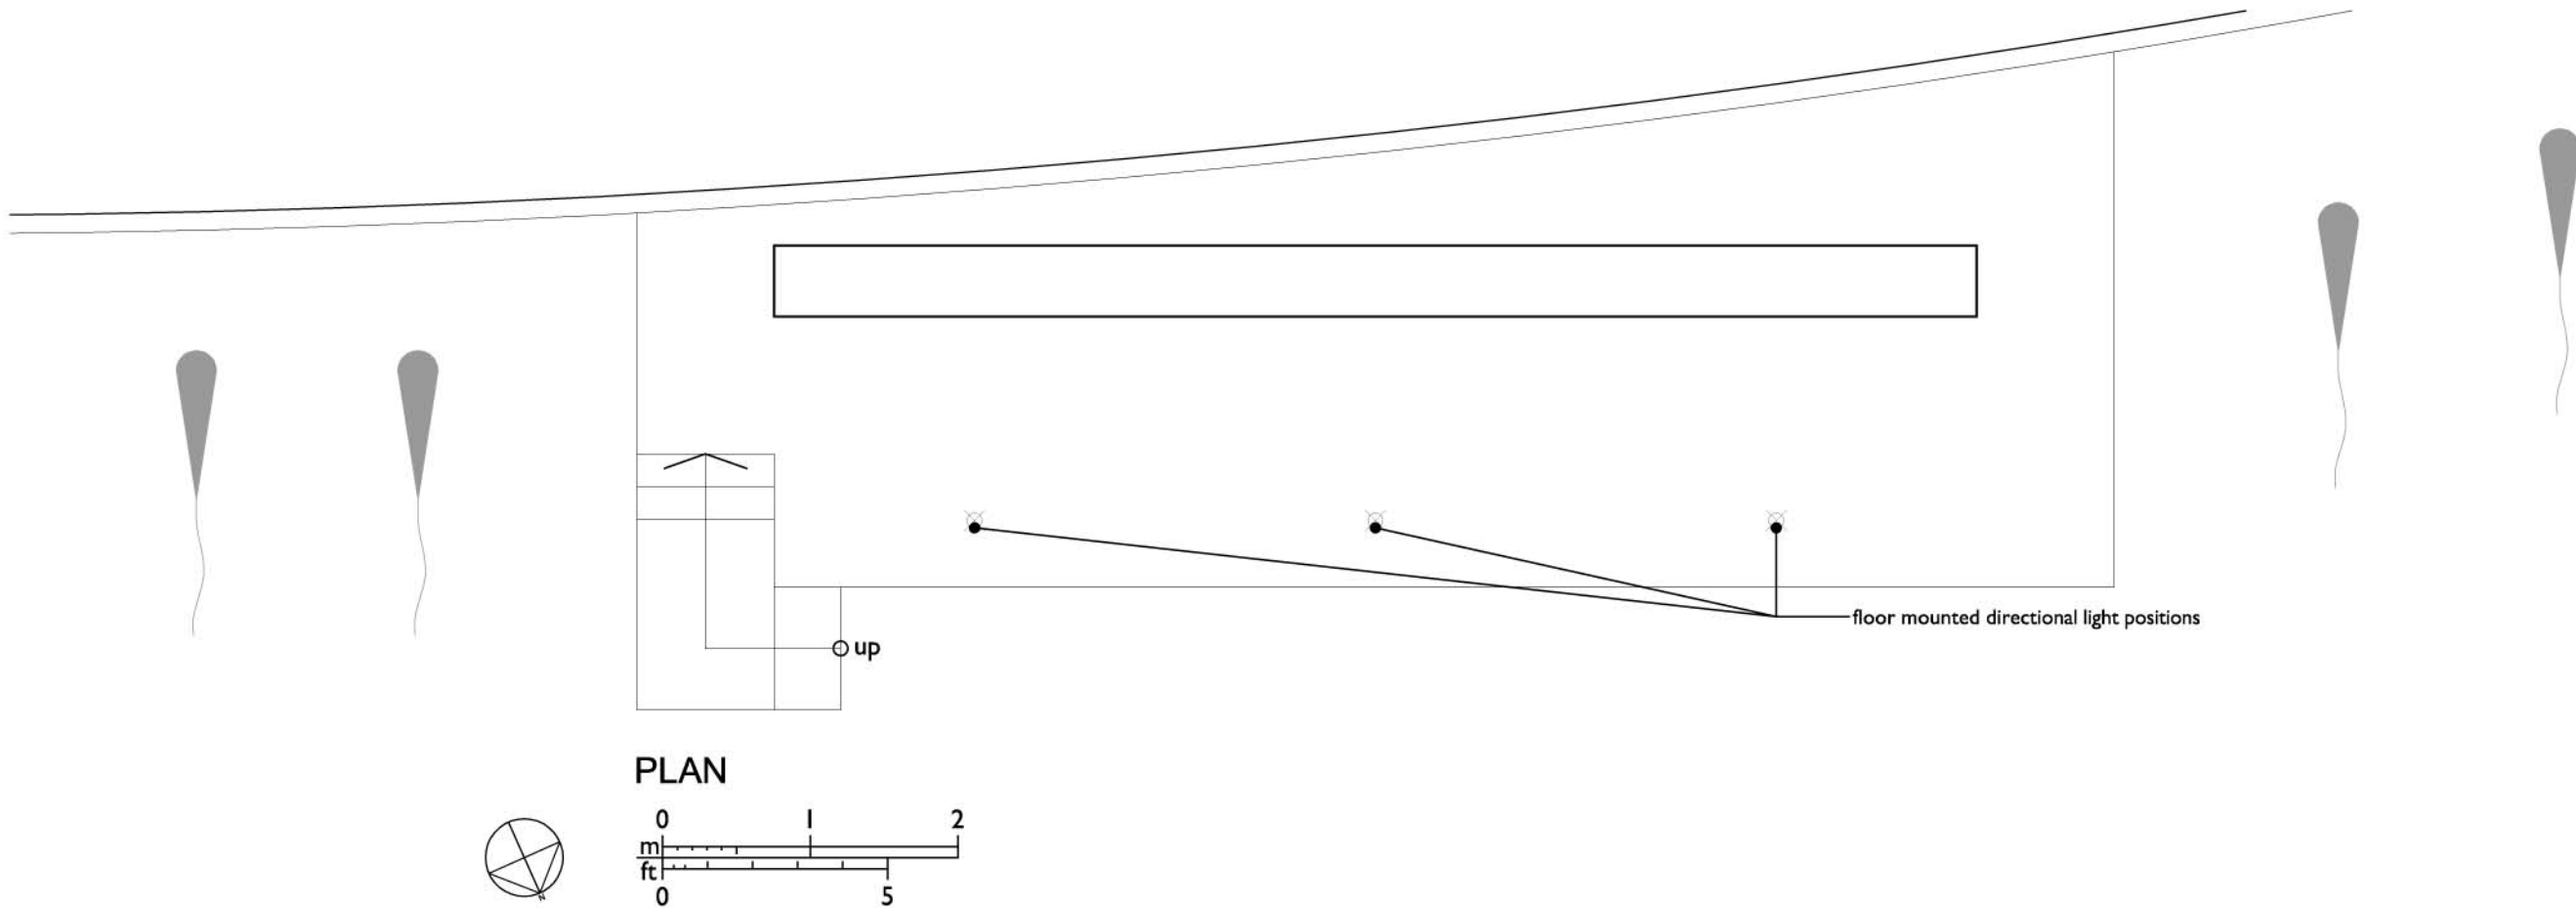

PLAN

A	20/09/2019	CGM	light positions added as Planning request
Let.	Date dd/mm/yy	Drawn	Revision Description
REVISIONS			

STUDIO WINTER Chartered Architect The Guildhall Liskeard Cornwall PL14 3JE T: 01579 345354 F: 01579 347527 E: mail@studiowinter.com W: www.studiowinter.com			
Project Title TRAGO MILLS MERTHYR TYDFIL		This drawing is Copyright to Studio Winter Chartered Architect © all rights reserved. In all cases use figured dimensions, work only from checked site dimensions. Report any discrepancies immediately. Studio Winter Chartered Architect is a trading name of C H Architect Limited.	
Drawing Title SIGN: SCHEME DESIGN 1: GENERAL ARRANGEMENTS		Drawing Number 06/1047/411 A	
Drawn CGM	Scale (unless stated) 1:50	Original Size A1	Status PRELIMINARY
Checked CGM	Date AUGUST 2019		
CAD Ref SKETCH - Sign 1.1.dwg			