

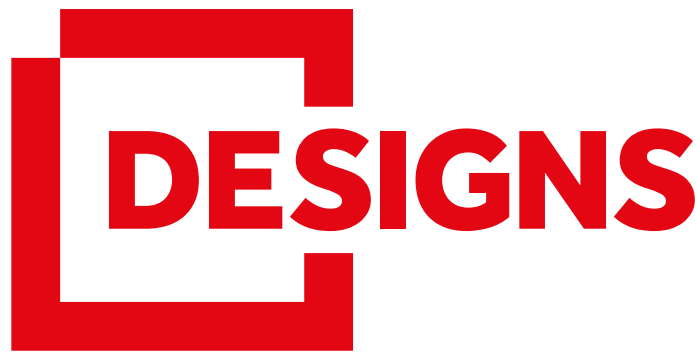
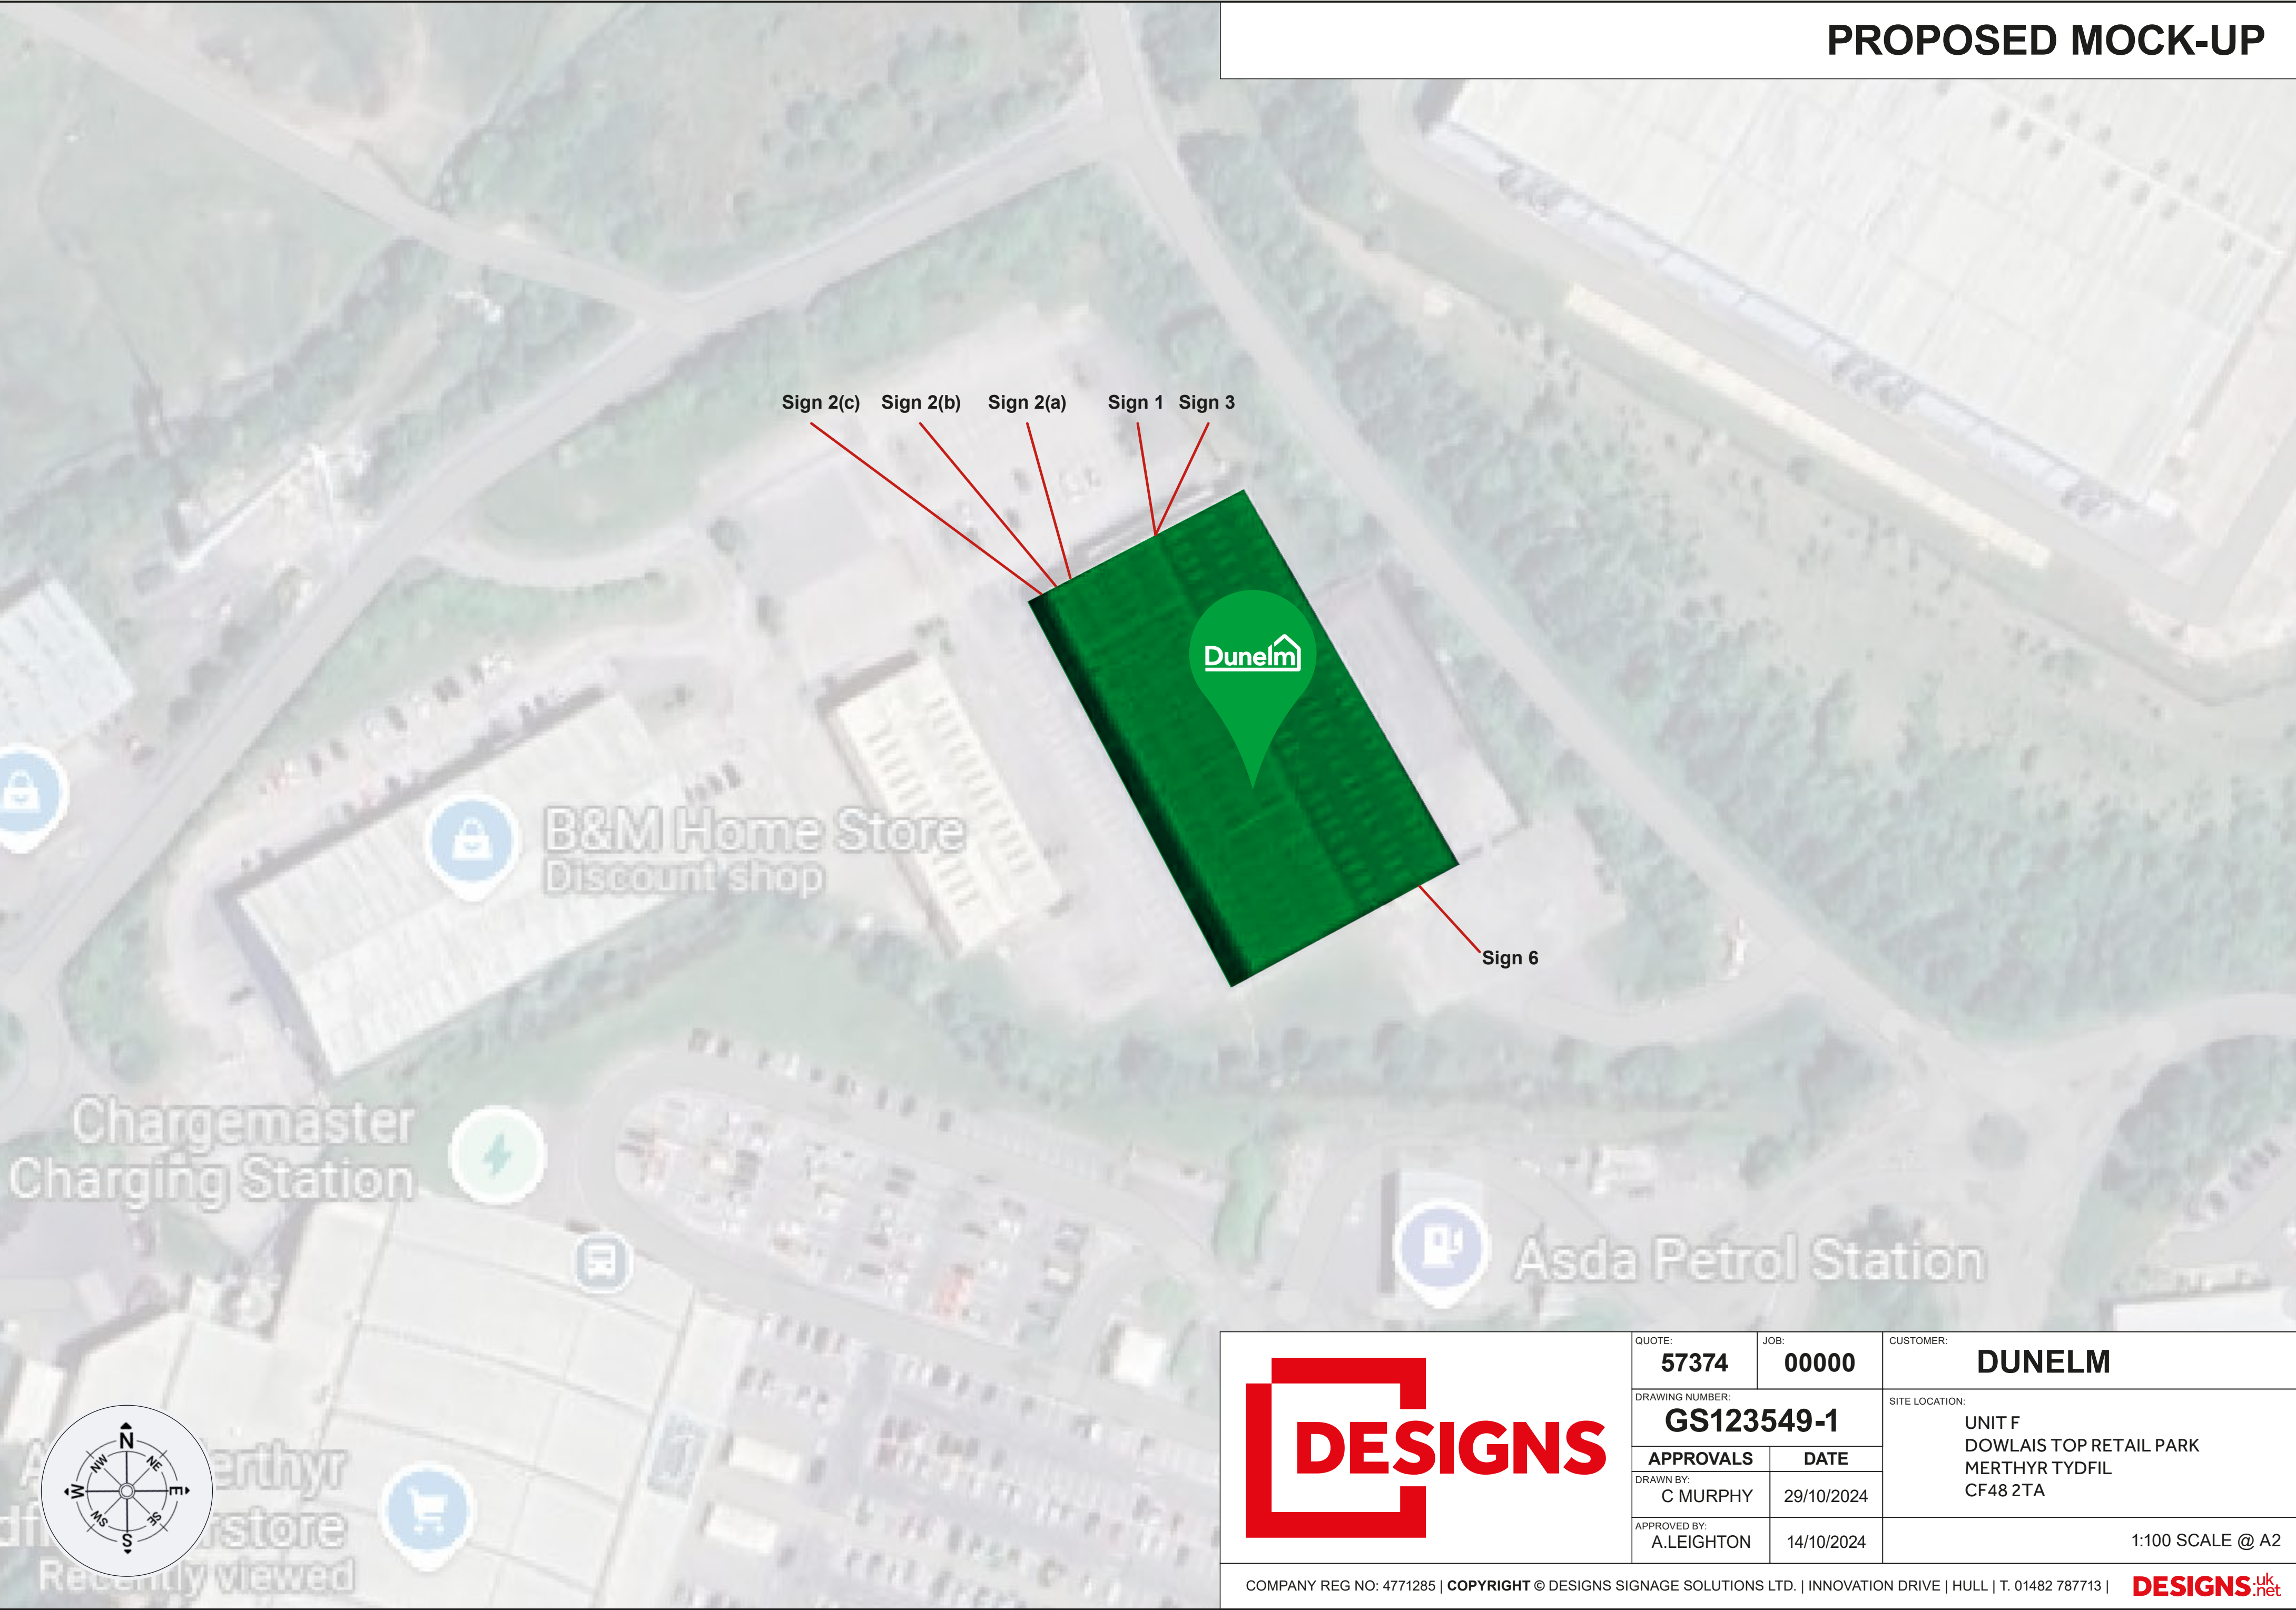


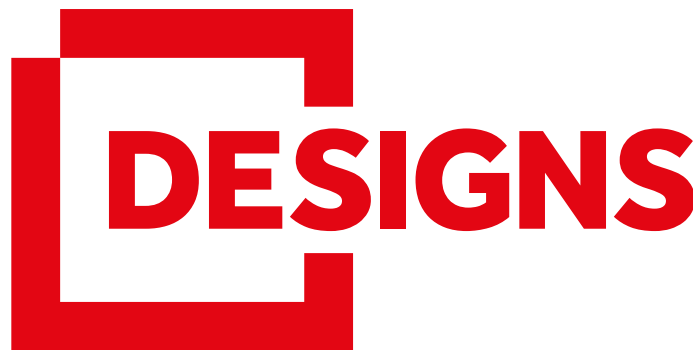



QUOTE: 57374	JOB: 00000	CUSTOMER: DUNELM
DRAWING NUMBER: GS123549-1		SITE LOCATION: UNIT F DOWLAIS TOP RETAIL PARK MERTHYR TYDFIL CF48 2TA
APPROVALS	DATE	
DRAWN BY: C MURPHY	29/10/2024	
APPROVED BY: A.LEIGHTON	14/10/2024	1:100 SCALE @ A2

FRONT ELEVATION

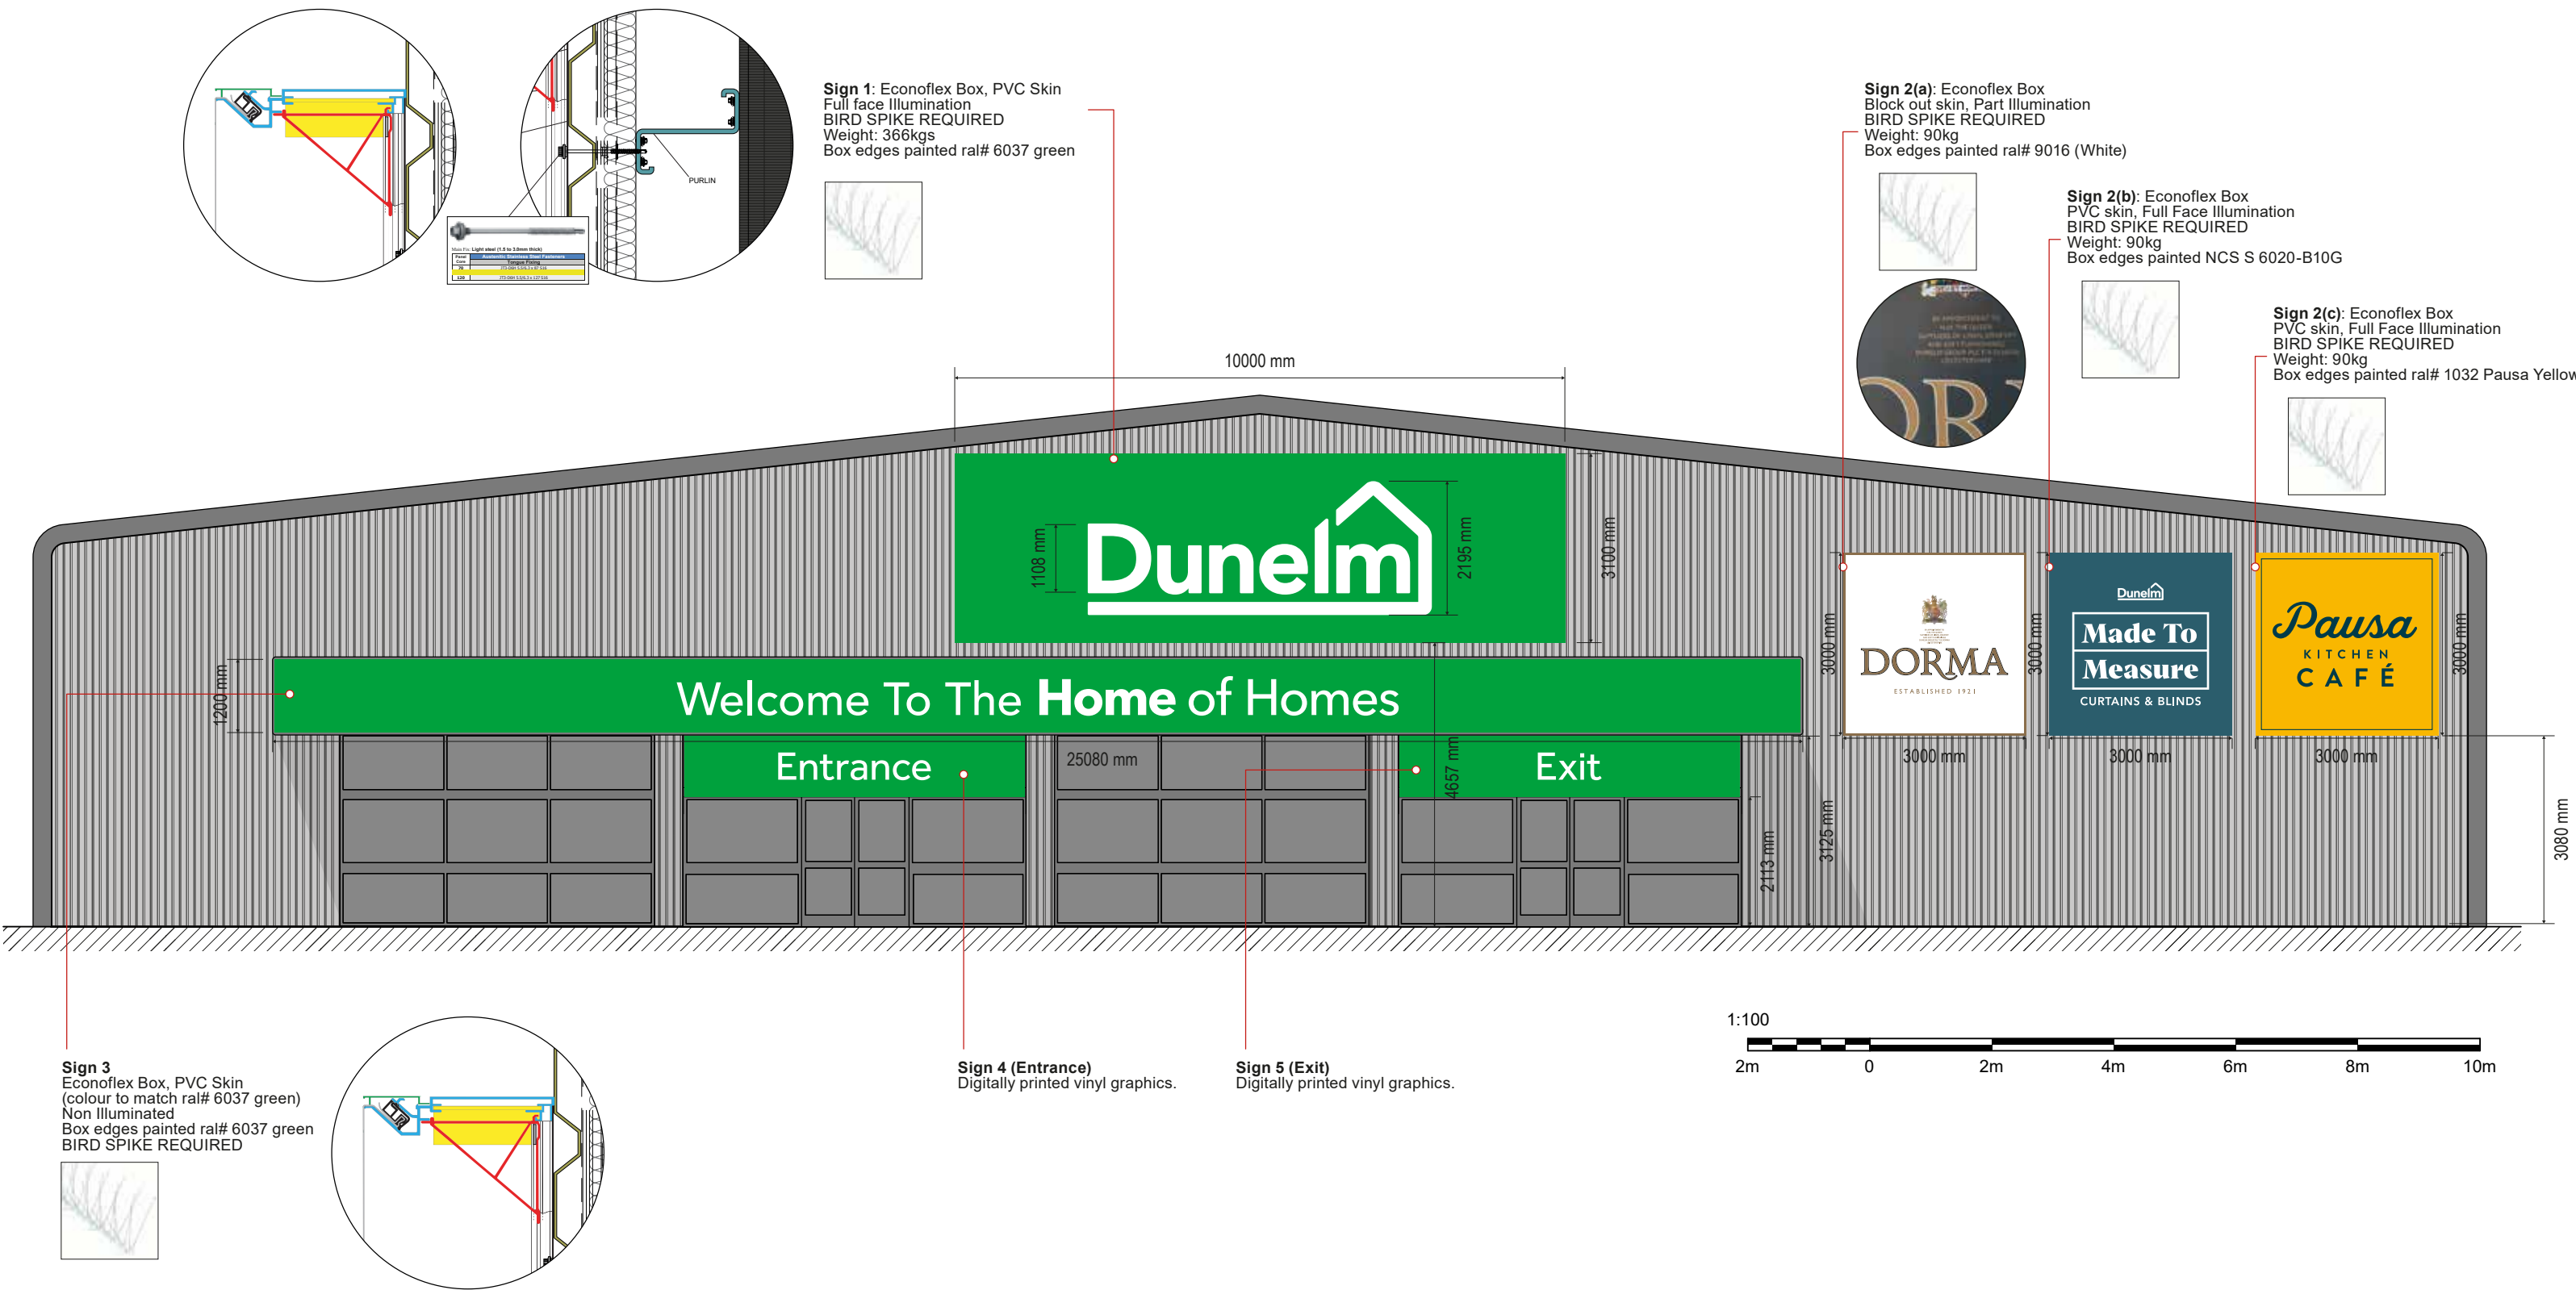

QUOTE: 57374	JOB: 00000	CUSTOMER: DUNELM
DRAWING NUMBER: GS123549-1		SITE LOCATION: UNIT F DOWLAIS TOP RETAIL PARK MERTHYR TYDFIL CF48 2TA
APPROVALS	DATE	
DRAWN BY: C MURPHY	29/10/2024	
APPROVED BY: A.LEIGHTON	14/10/2024	1:100 SCALE @ A2

REAR ELEVATION

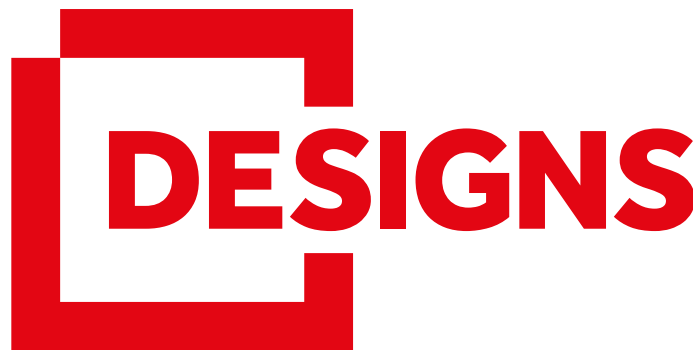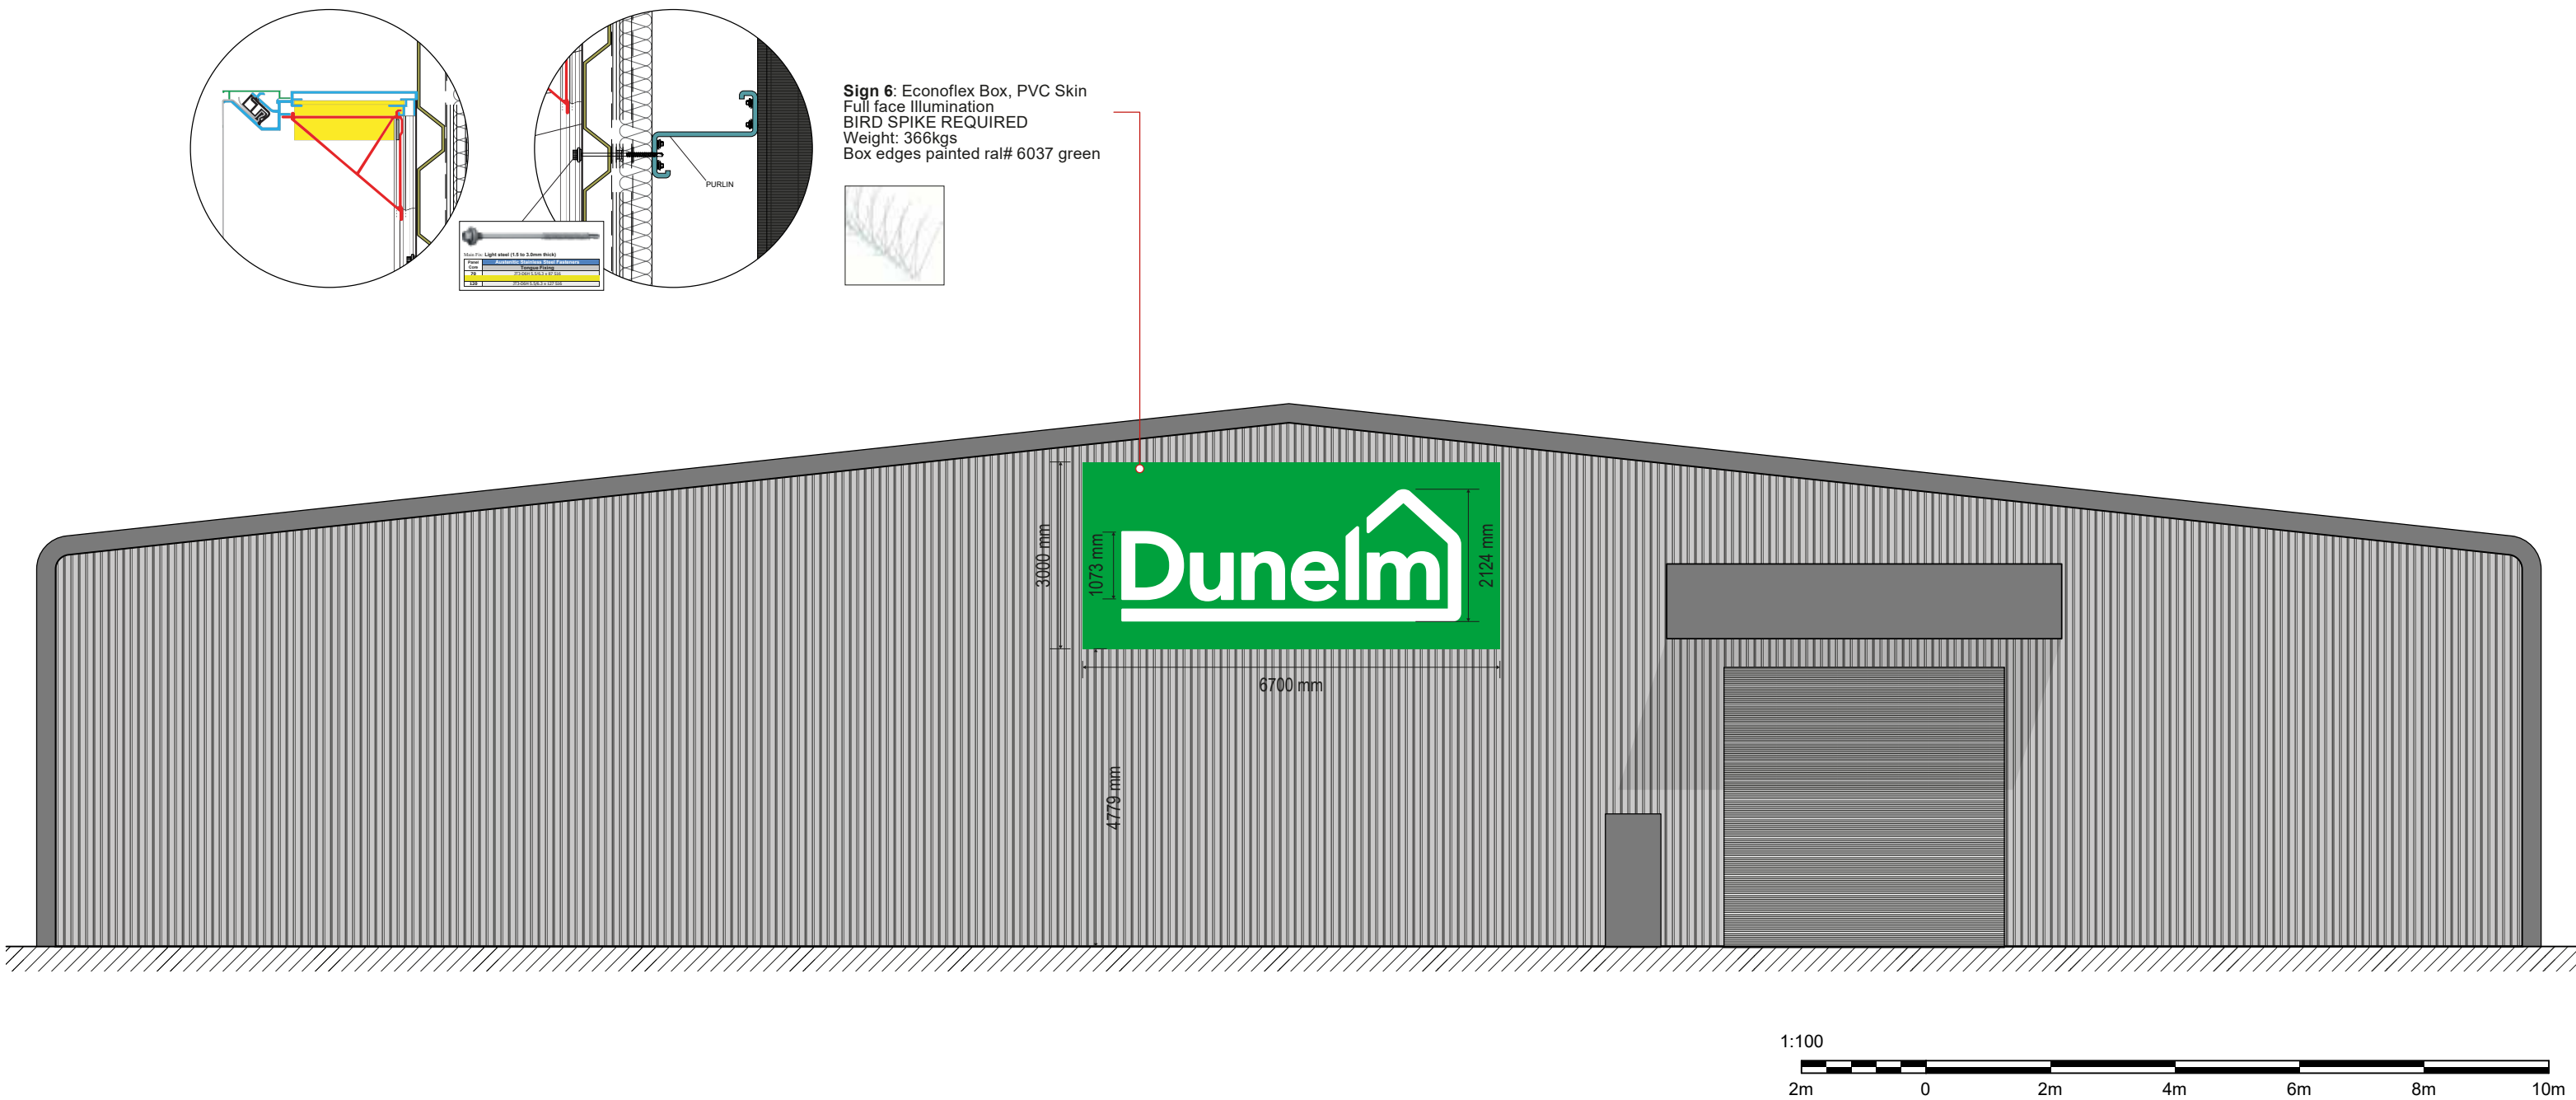

QUOTE: 57374	JOB: 00000	CUSTOMER: DUNELM
DRAWING NUMBER: GS123549-1		SITE LOCATION: UNIT F DOWLAIS TOP RETAIL PARK MERTHYR TYDFIL CF48 2TA
APPROVALS	DATE	
DRAWN BY: C MURPHY	29/10/2024	
APPROVED BY: A.LEIGHTON	14/10/2024	1:100 SCALE @ A2