






EXISTING FRONT ELEVATION

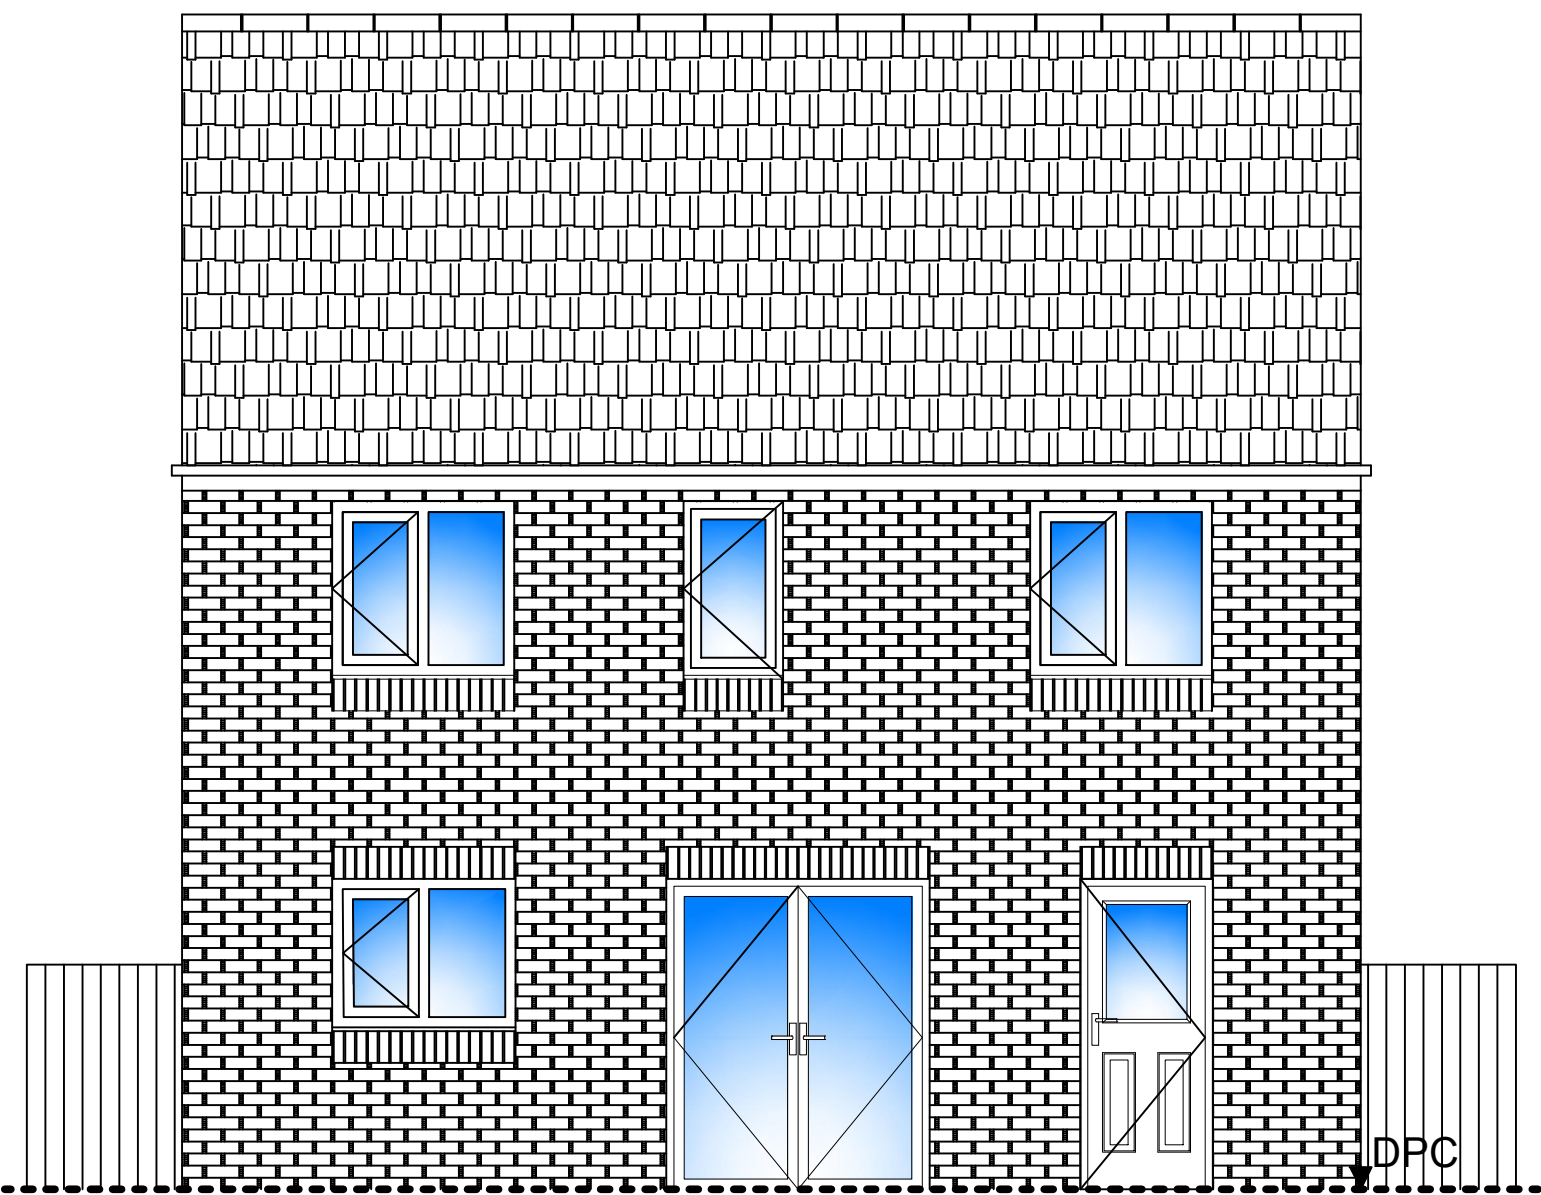


EXISTING REAR ELEVATION

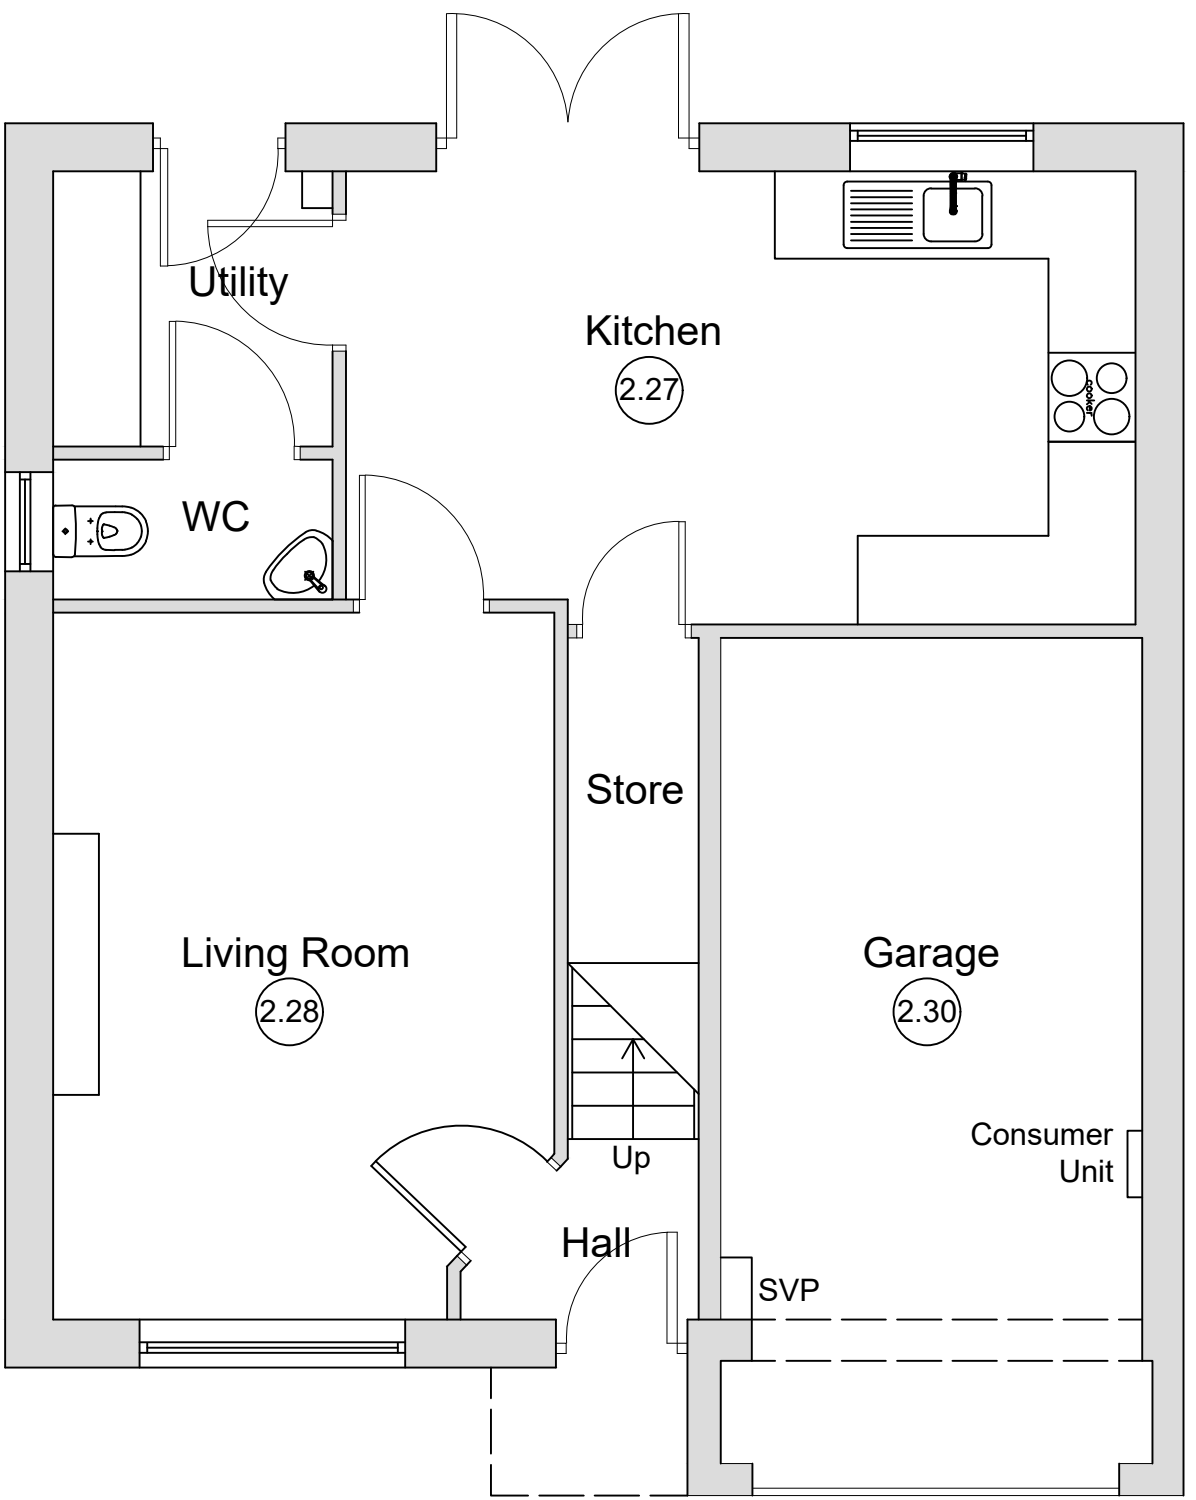


EXISTING GROUND FLOOR PLAN

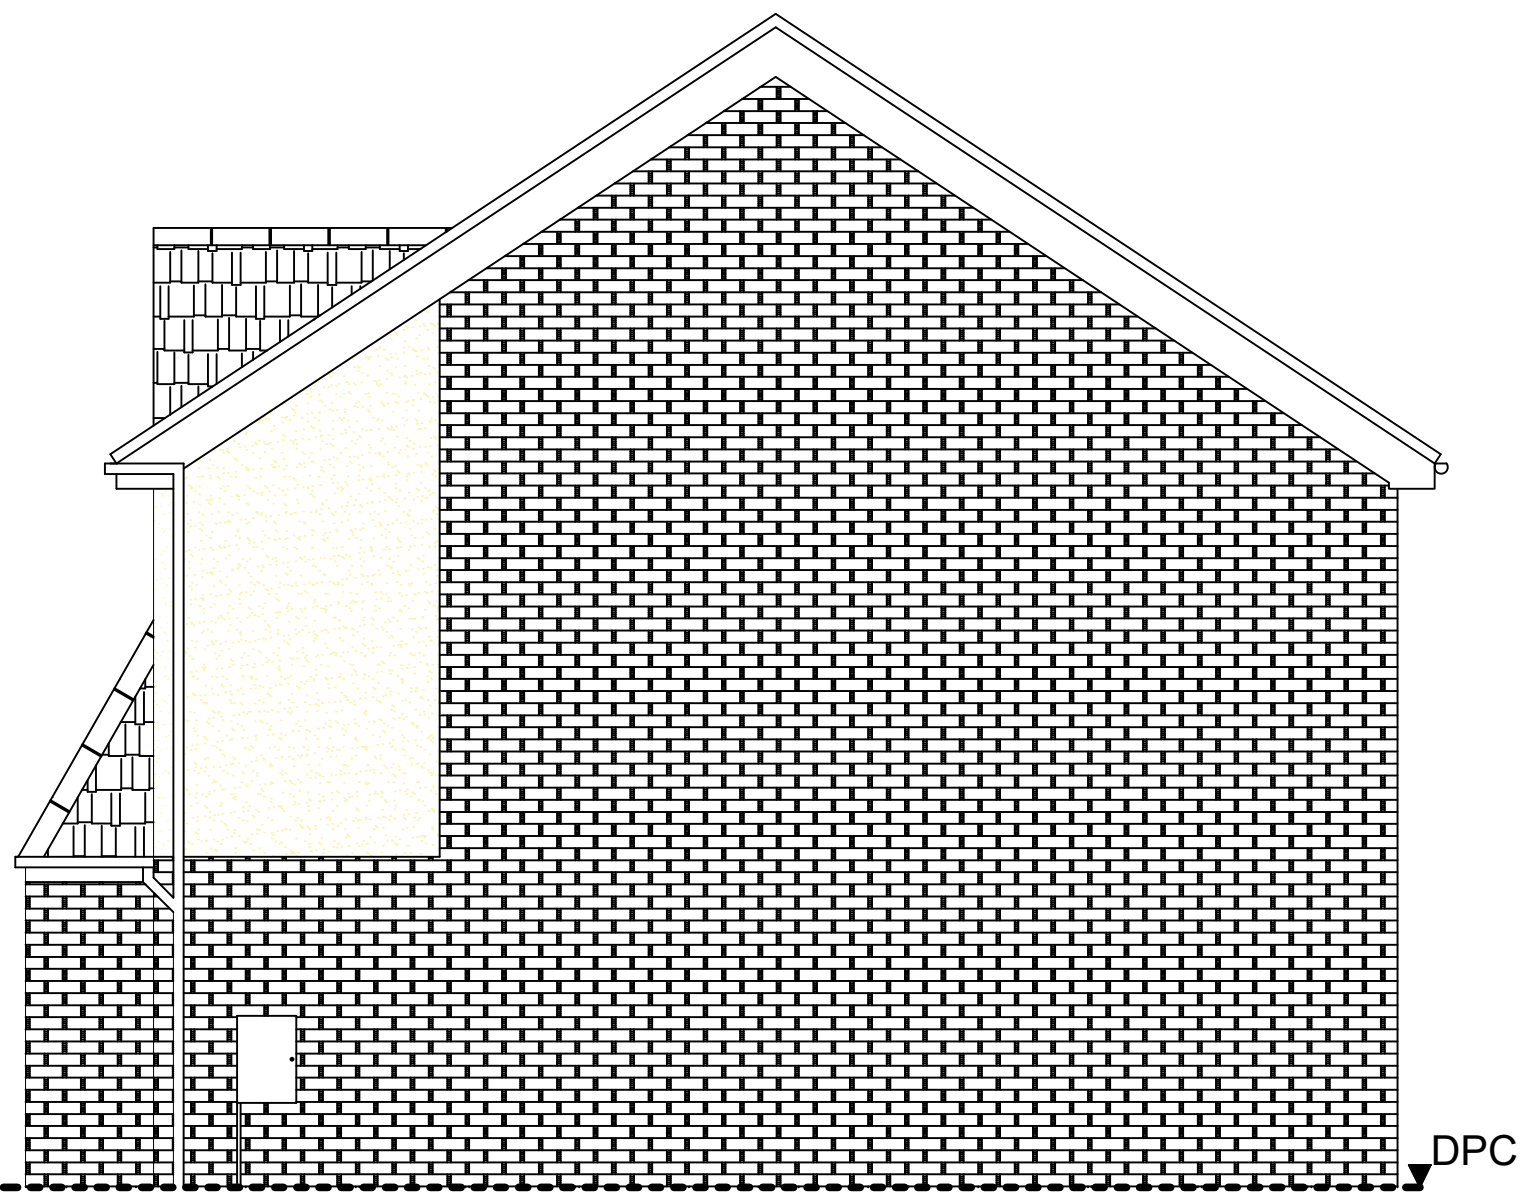

EXISTING SIDE ELEVATION

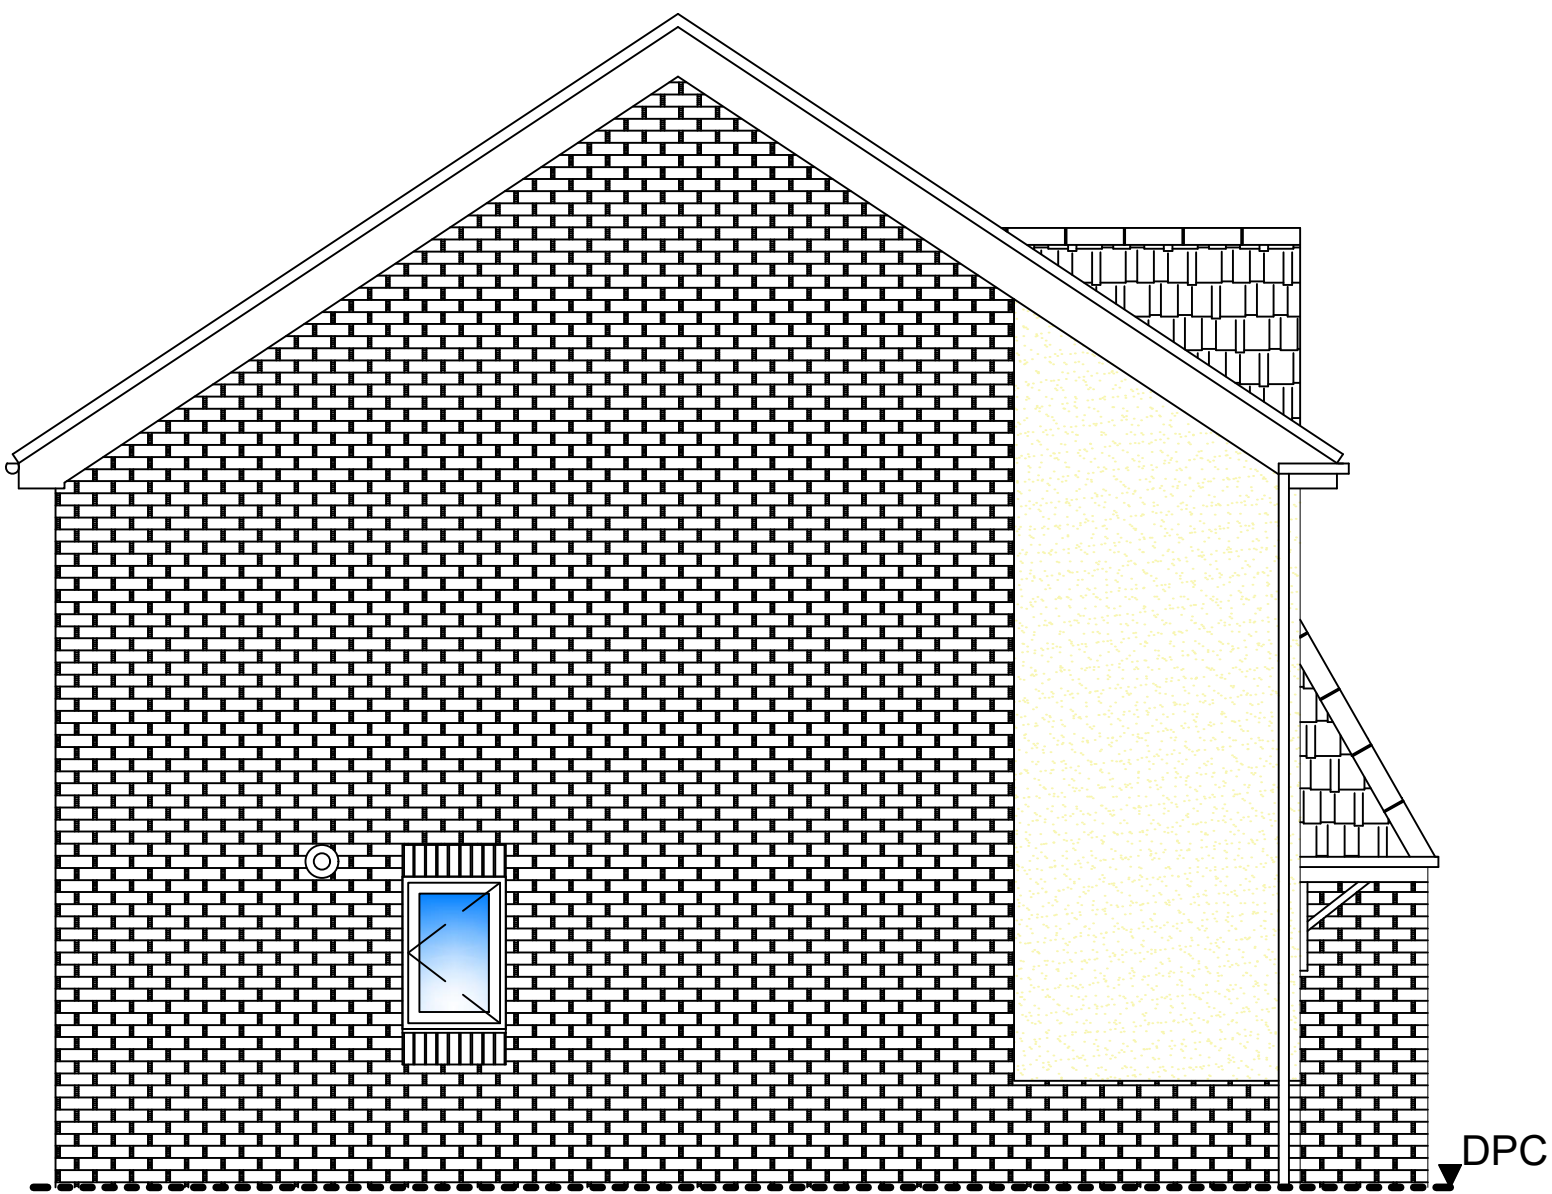

EXISTING SIDE ELEVATION

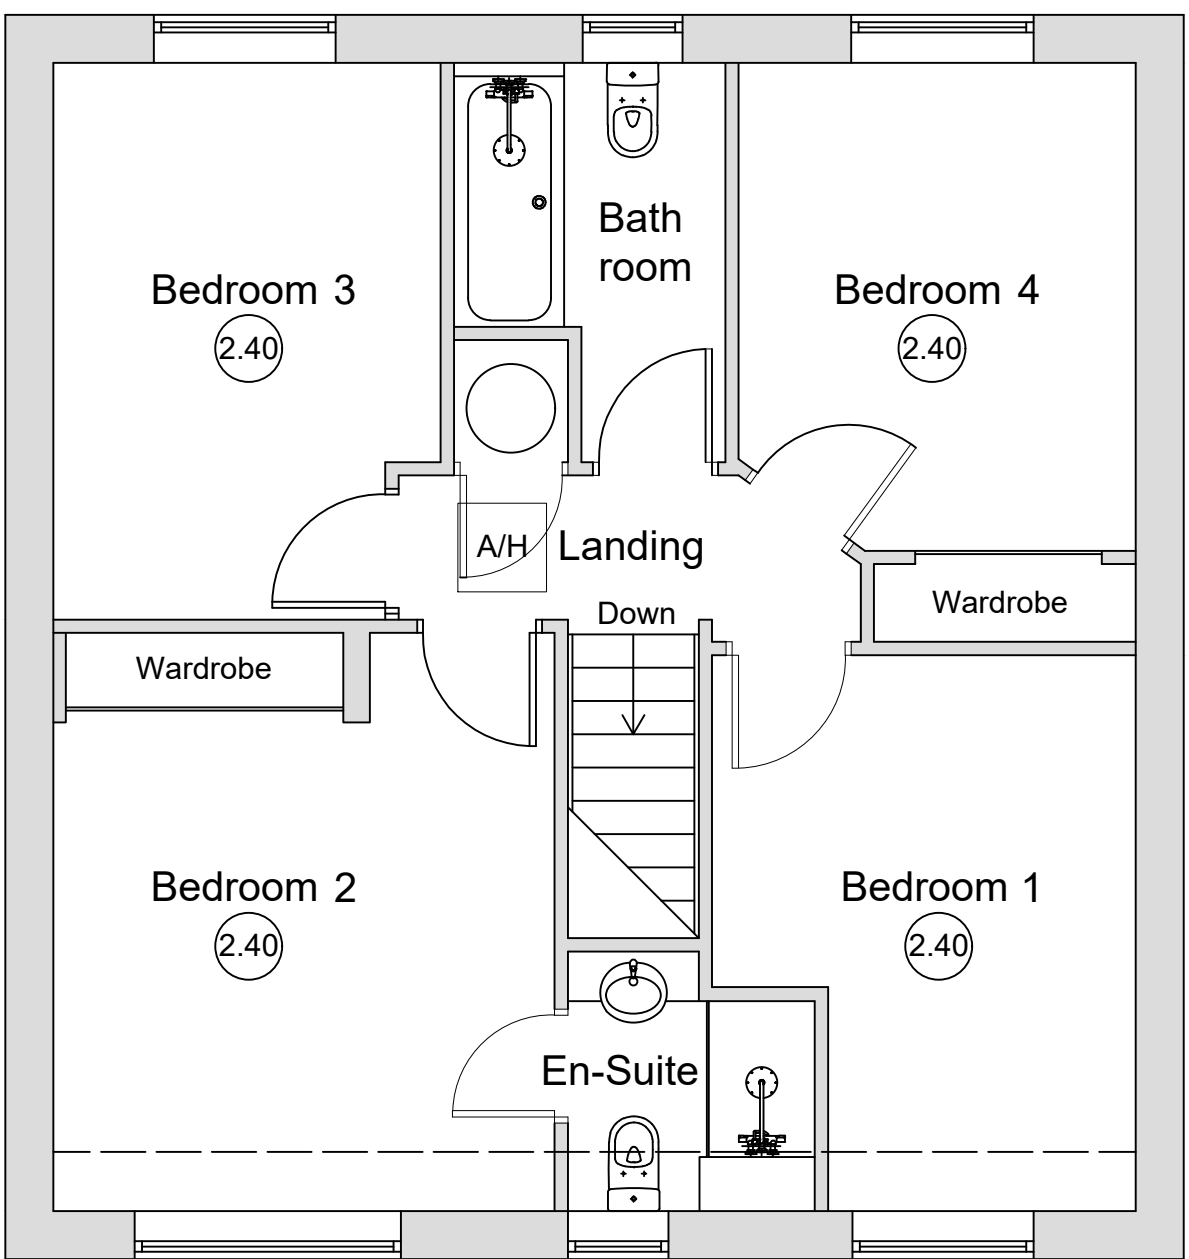

EXISTING FIRST FLOOR PLAN

Rev	Date	Comments
 Gadd & Jones Ltd		
Gadd & Jones Ltd c/o Suit 81 Homes House 253 Cowbridge Road West Cardiff CF5 5TF		
CLIENT Kier & Morgan		
JOB TITLE 12 Riverview Avenue, Trelewis, CF64 6EF Proposed Garage Extension		
DRAWING TITLE Existing Ground and First Floor Plans and Elevations		
SCALE	1:50	Setup Size A1
DRAWN	DG	
DATE	September 2024	
DRAWING NUMBER	Existing 01	Rev