








Application needs to be presented regarding
The Party Wall Act' in particular the
encroachment of foundations & retaining wall
on neighbours property. Also, overloading of
runnadar goods

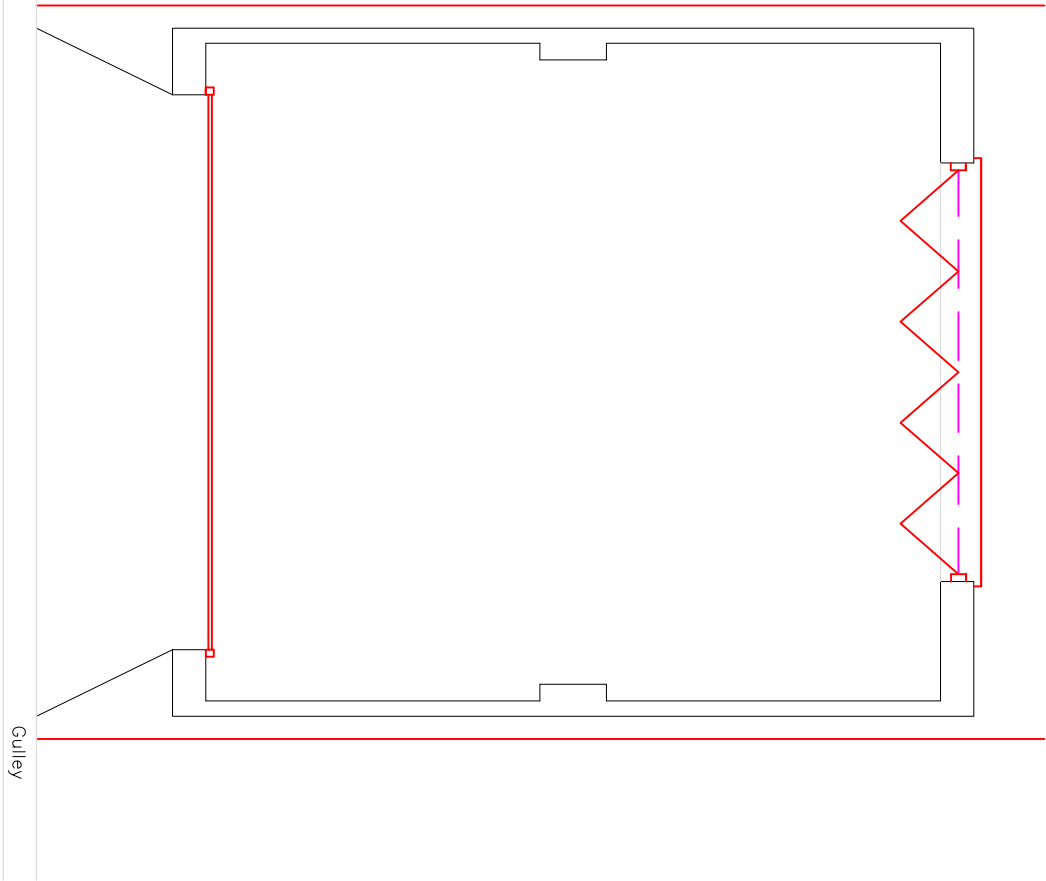


Proposed Plan
1:50

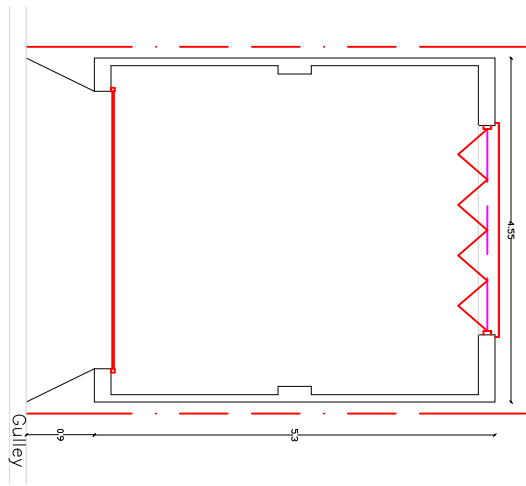


Proposed Plan
1:50

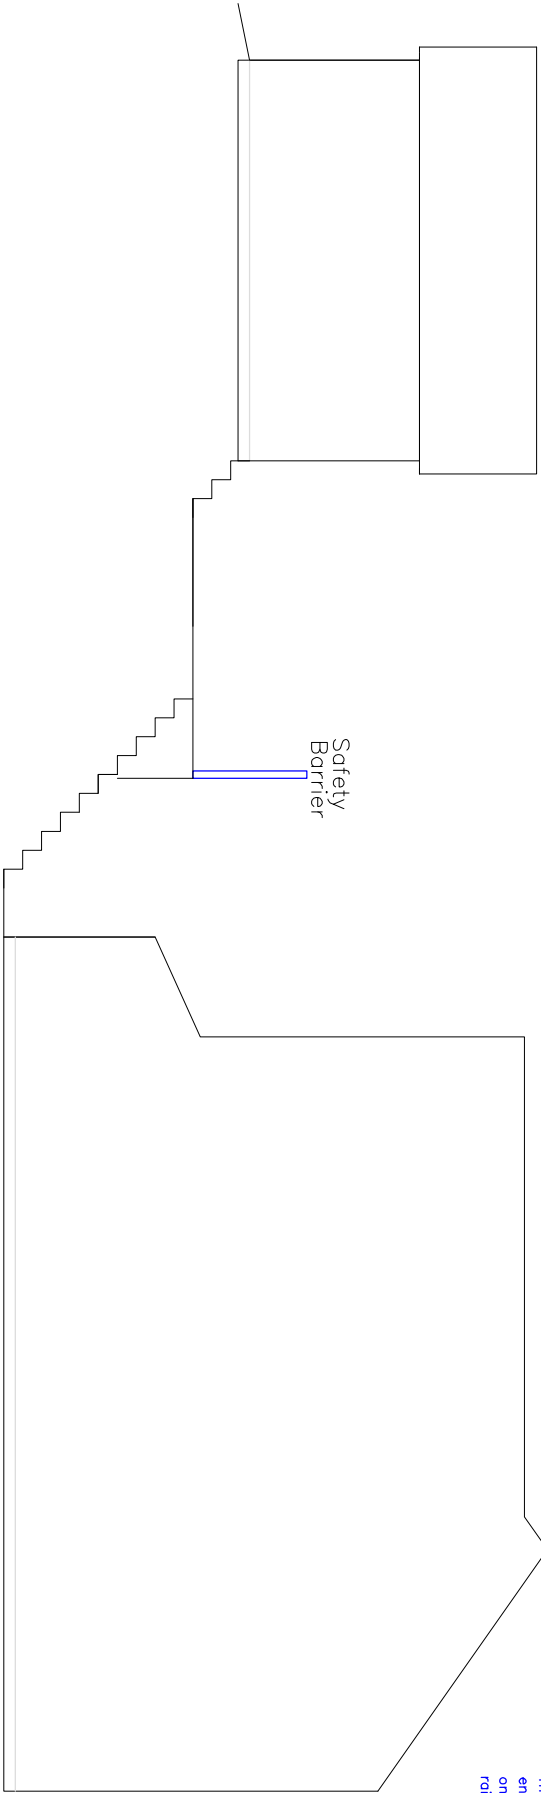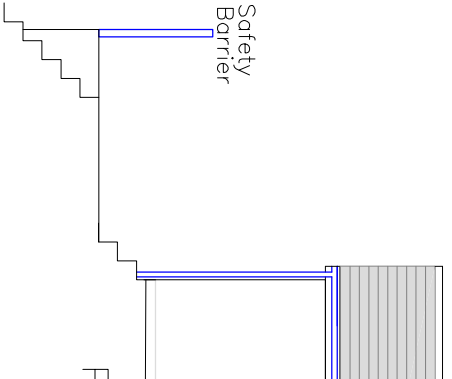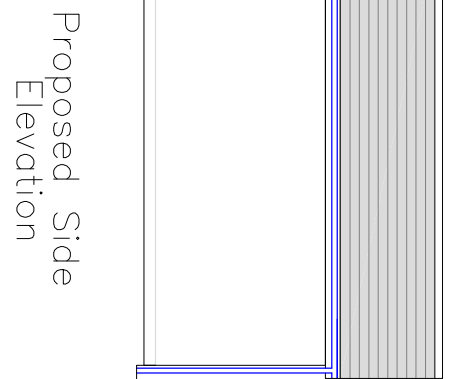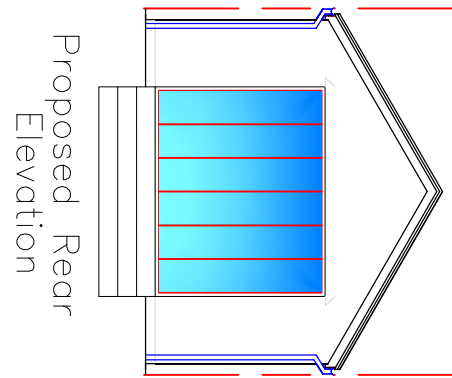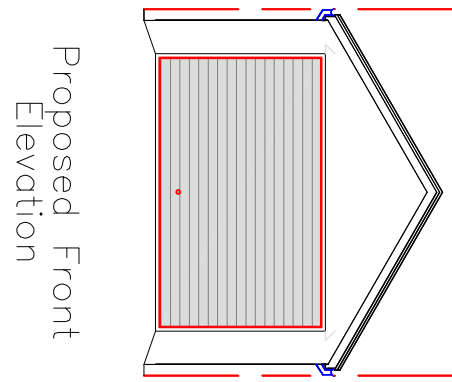


Proposed Section

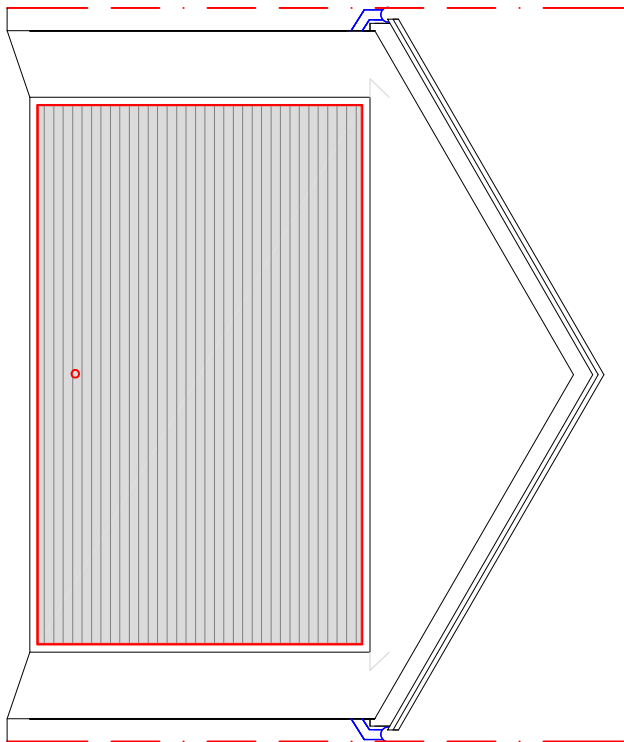


Proposed Front Elevation
1:50

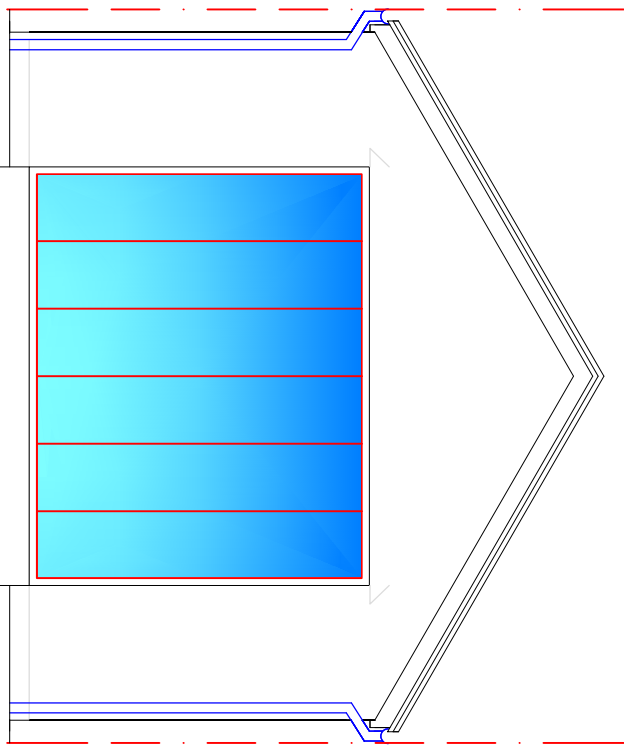


Proposed Rear Elevation
1:50

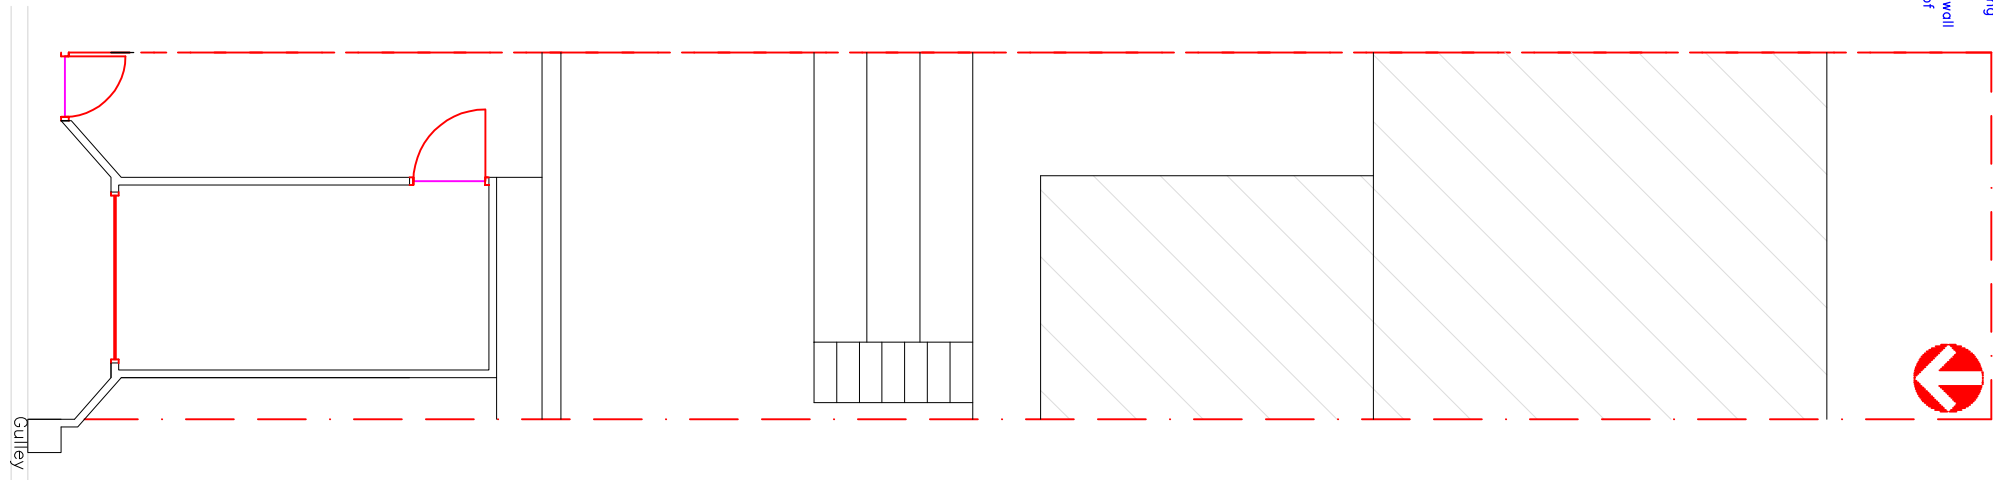


Existing Site Plan

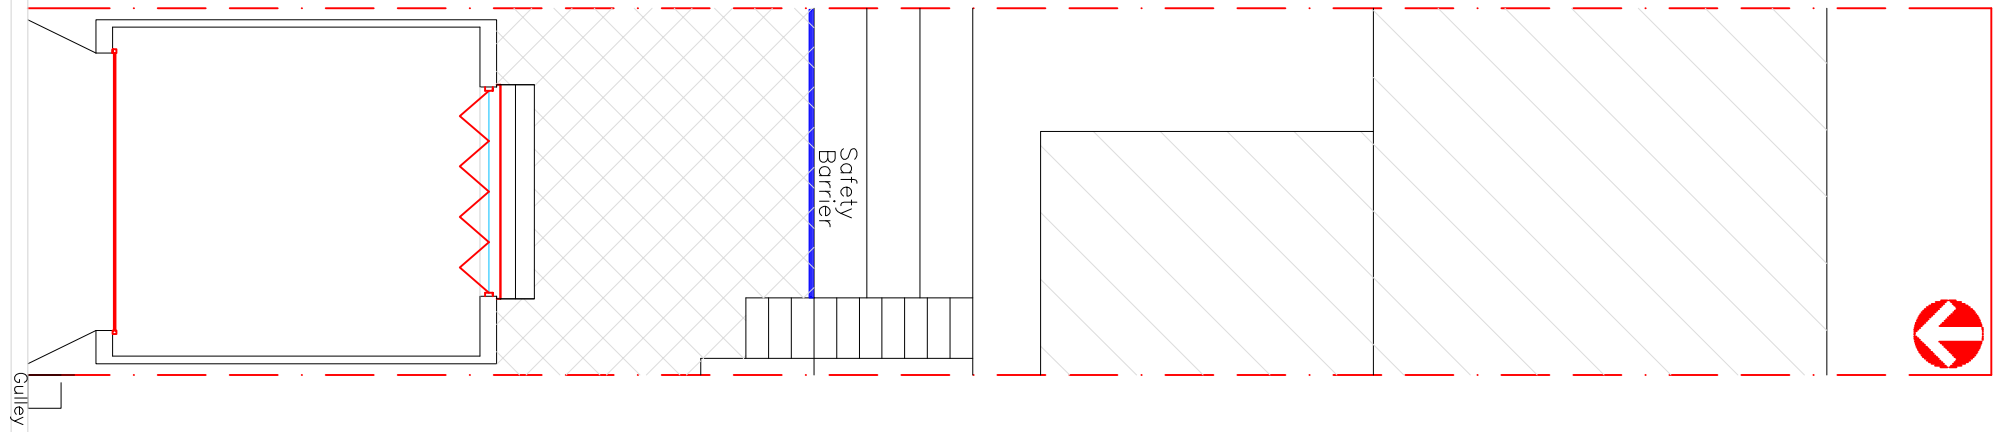


Proposed Site Plan

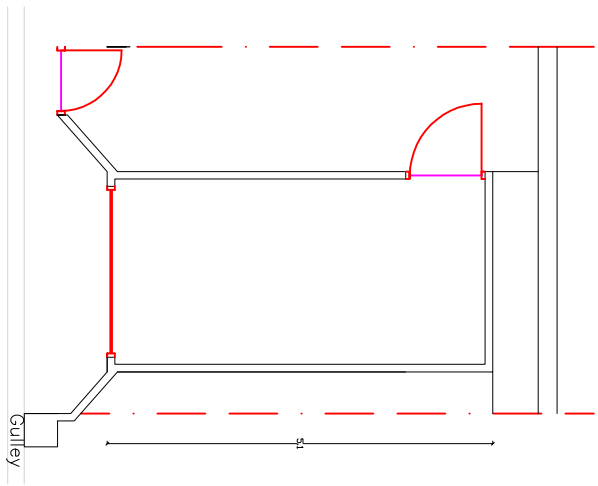


Existing Front Elevation

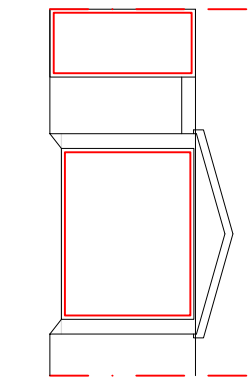

Existing Rear Elevation

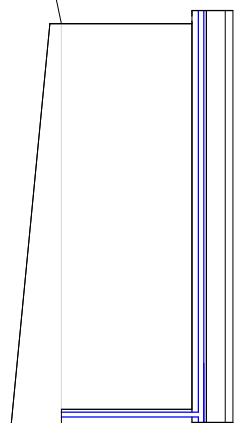

Existing Side Elevation

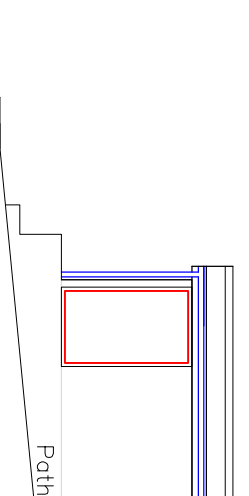

Existing Side Elevation

Existing Plan

Roof:	Concrete tile matching existing
External walls:	Render matching existing
Windows/Doors:	White uPVC
Fascia/RWG-s:	White uPVC

Project: Proposed Detached Garage	
Drawn by	Date
Title	Paper
Proposed Plans Elevations & Section	Scale
	Drwg No
	CROWMELL 7 01



Issued Only for Purpose Indicated
Drawing Status: FOR PLANNING PURPOSES ONLY

7, Cromwell Sreet
Merthyr Tydfil
CF48 8RY