



EXISTING SIDE ELEVATION

SCALE 1:100

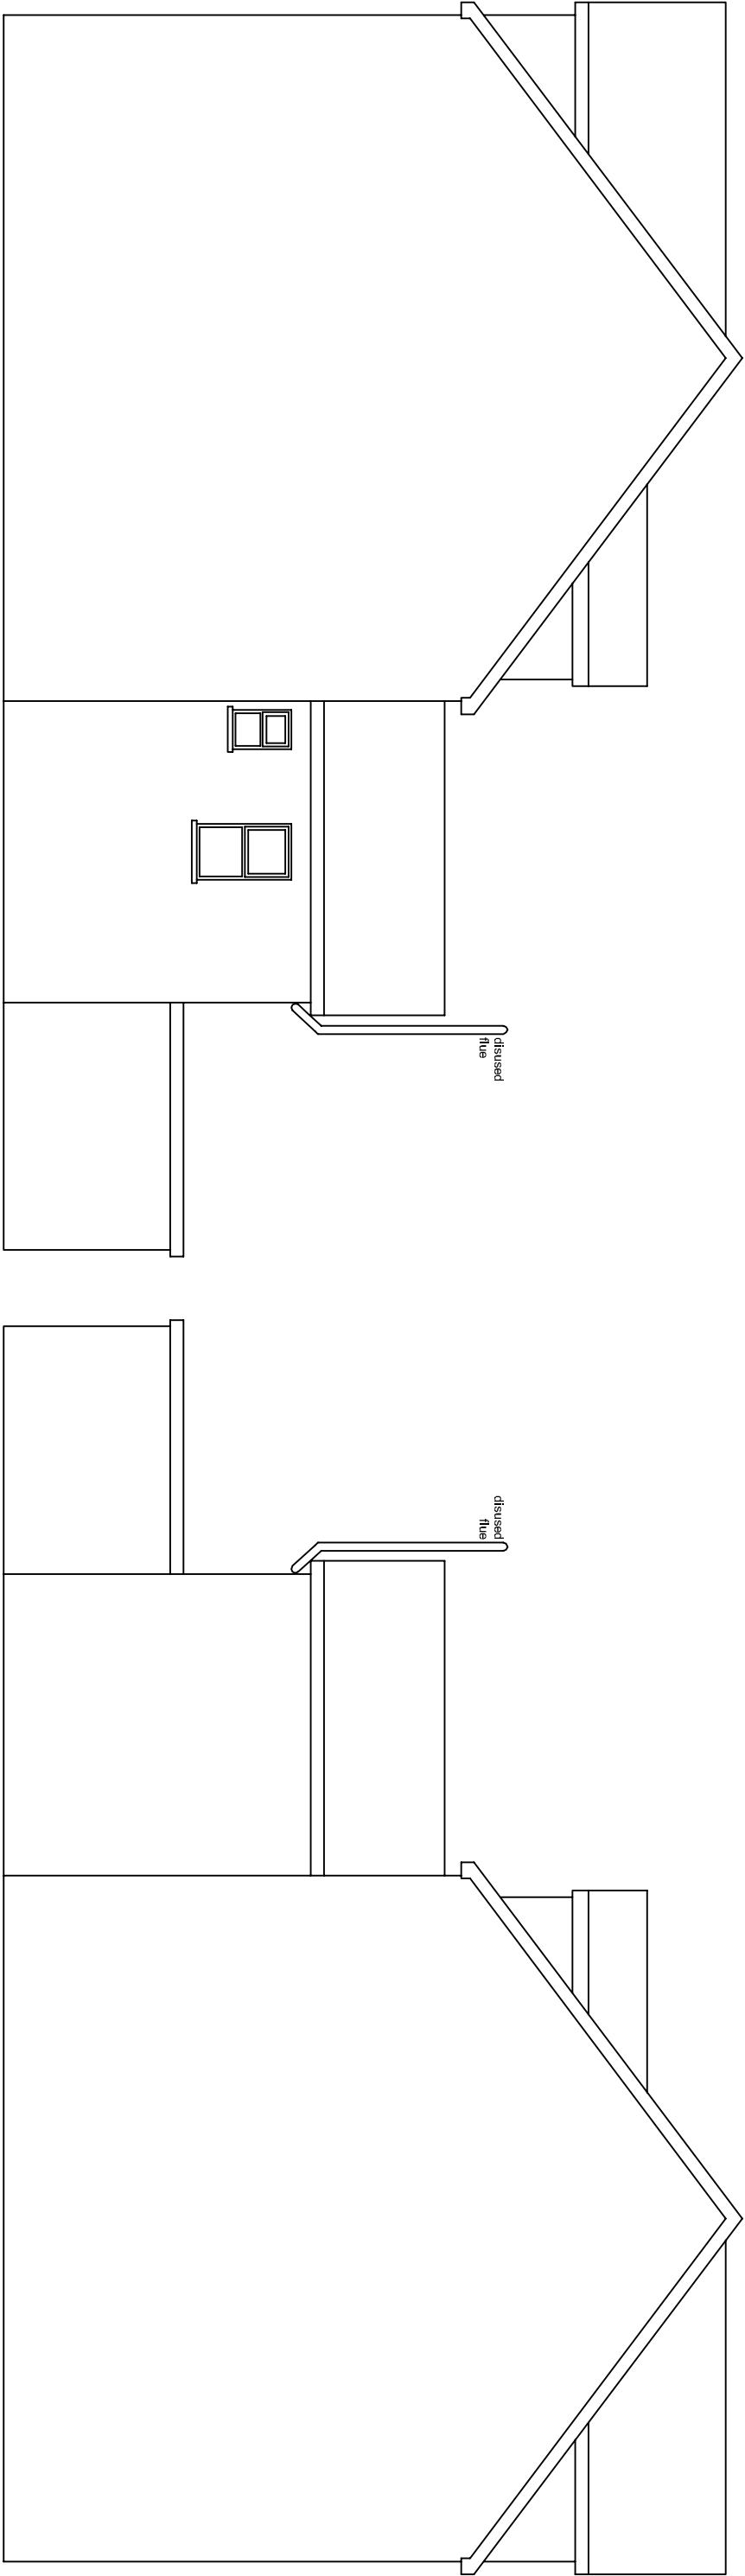

EXISTING SIDE ELEVATION

EXISTING FRONT ELEVATION

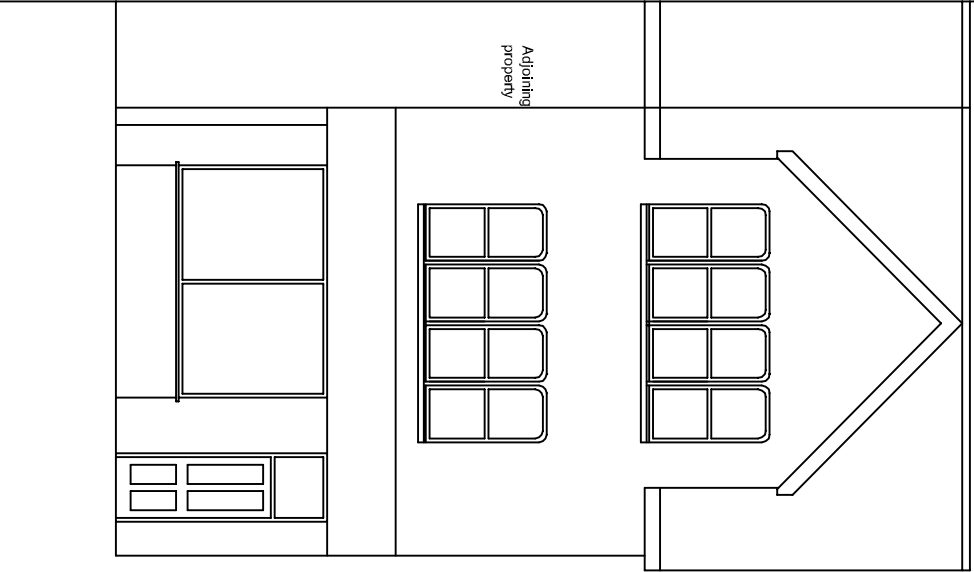

EXISTING REAR ELEVATION

