


EXISTING



FRONT ELEVATION
Scale 1:100

SIDE ELEVATION

SIDE ELEVATION

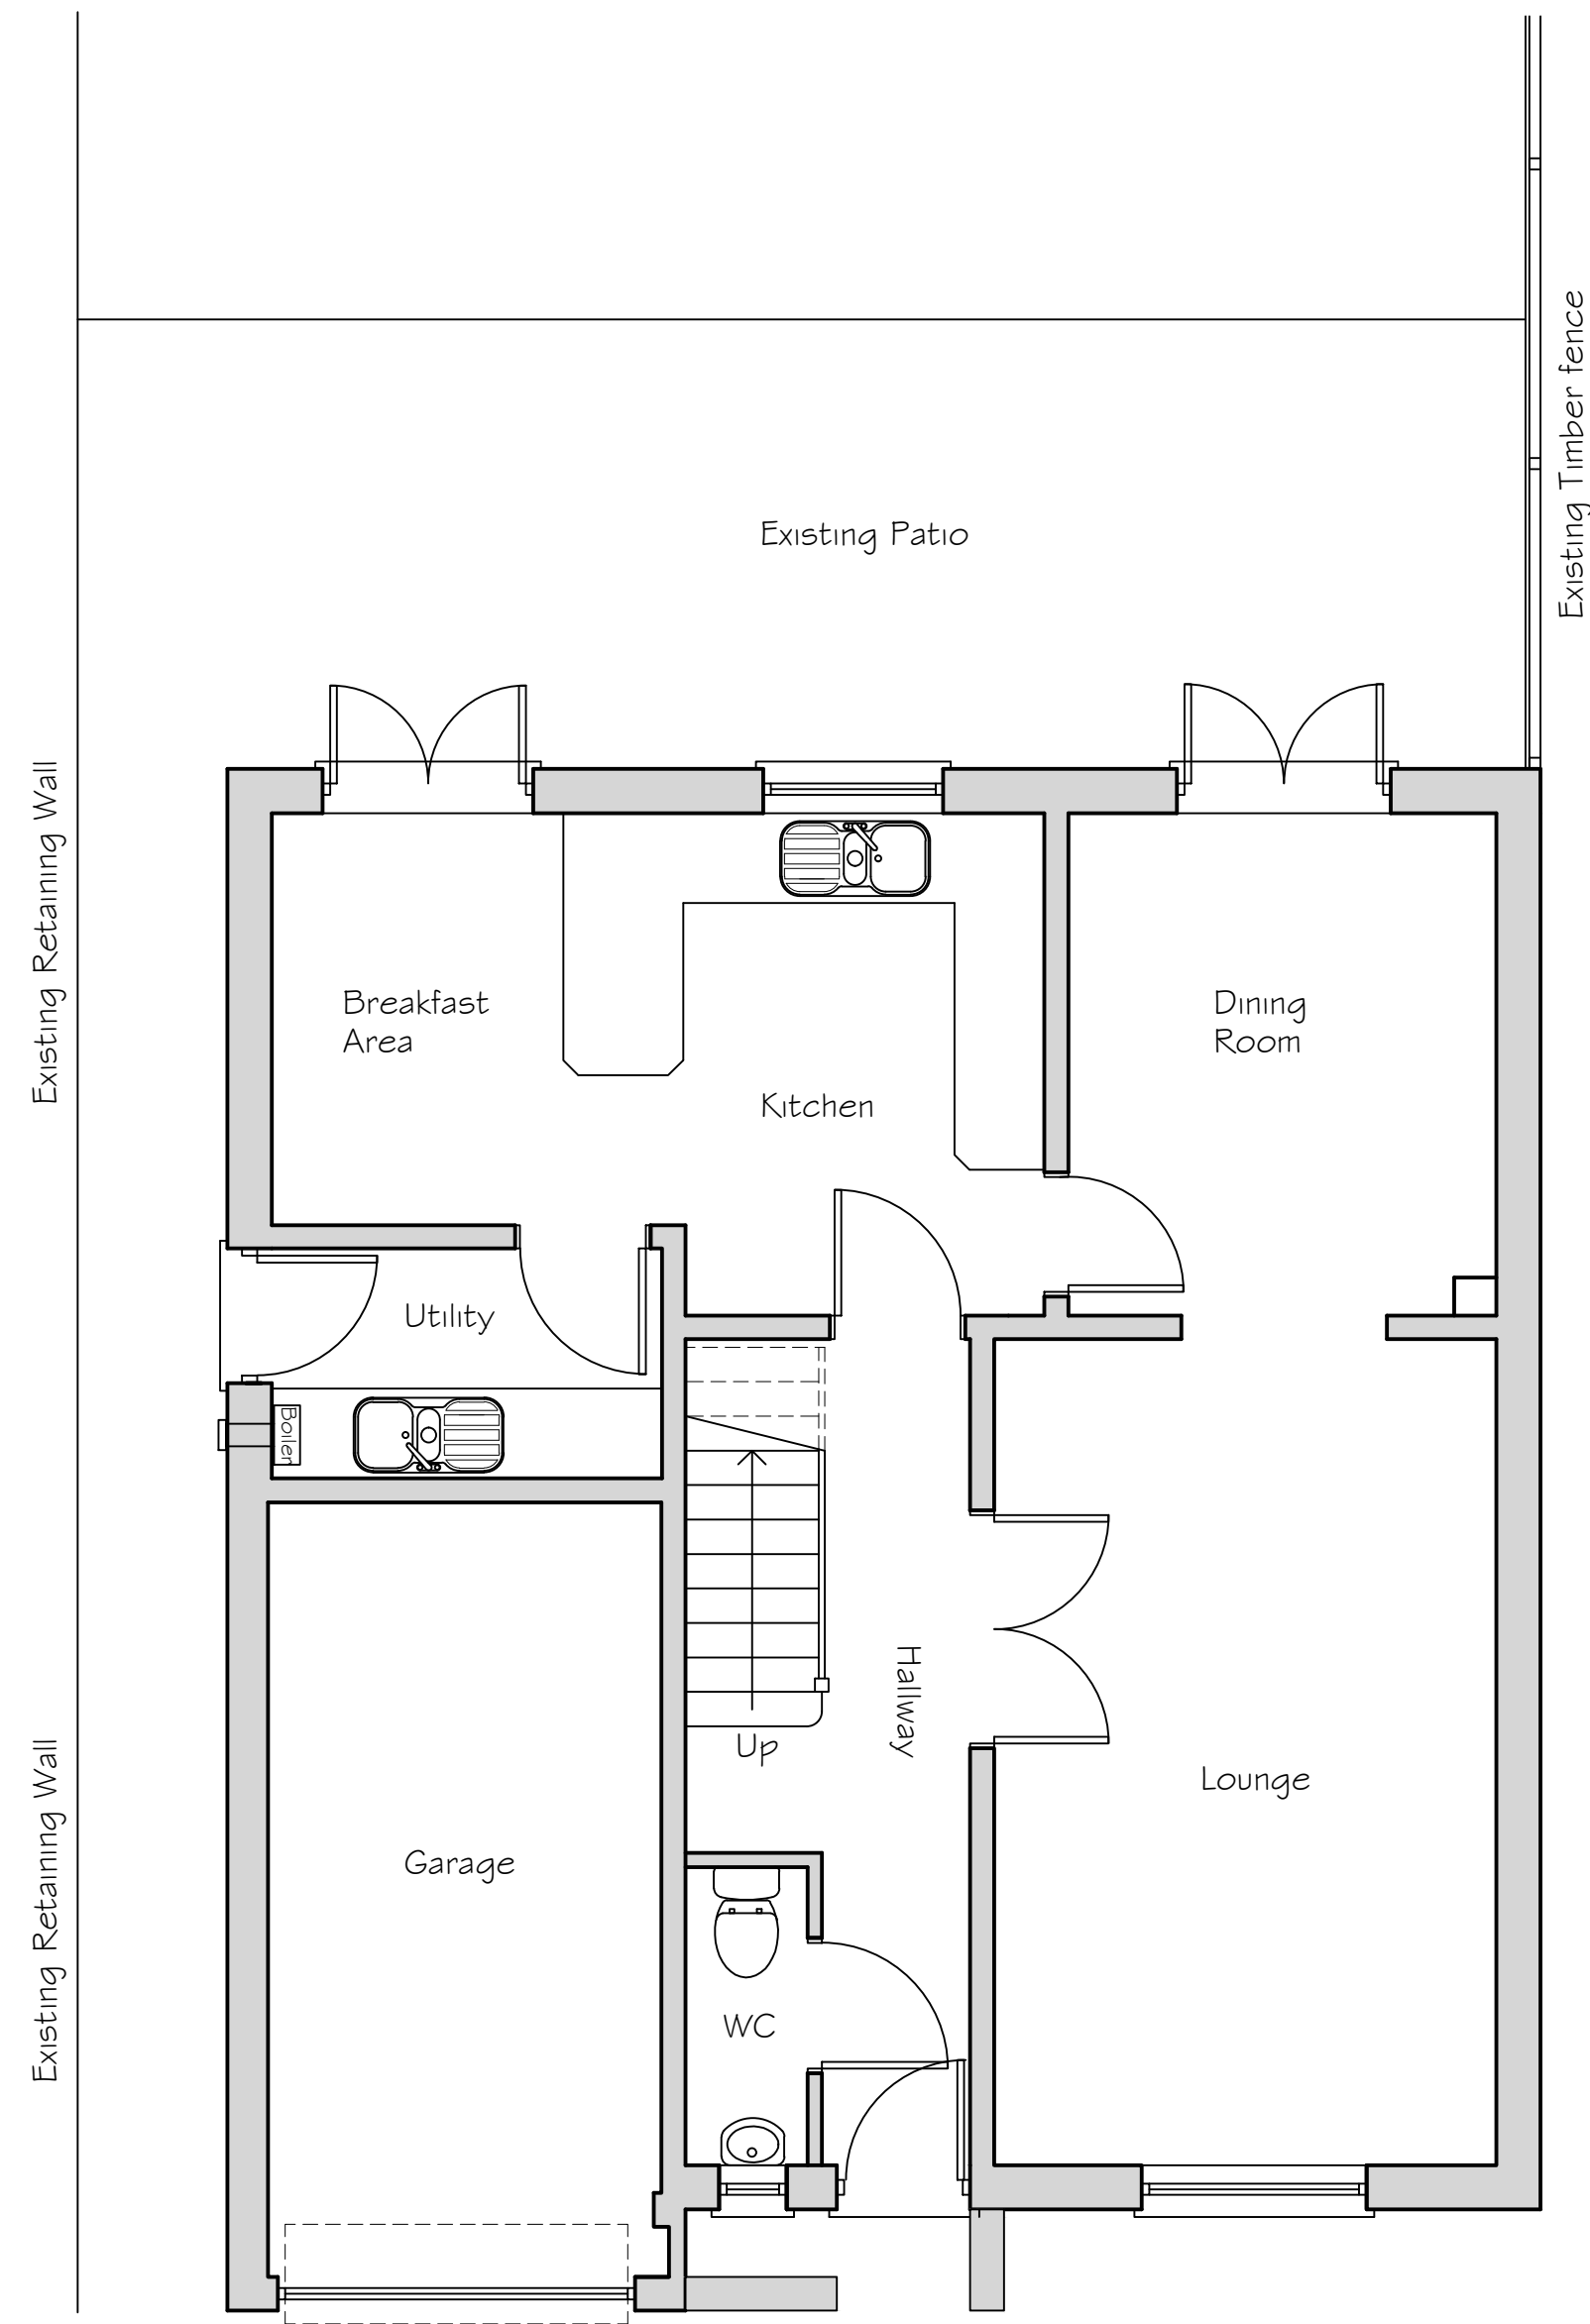

GROUND FLOOR


PROPOSED



FRONT ELEVATION
Scale 1:100

SIDE ELEVATION

SIDE ELEVATION

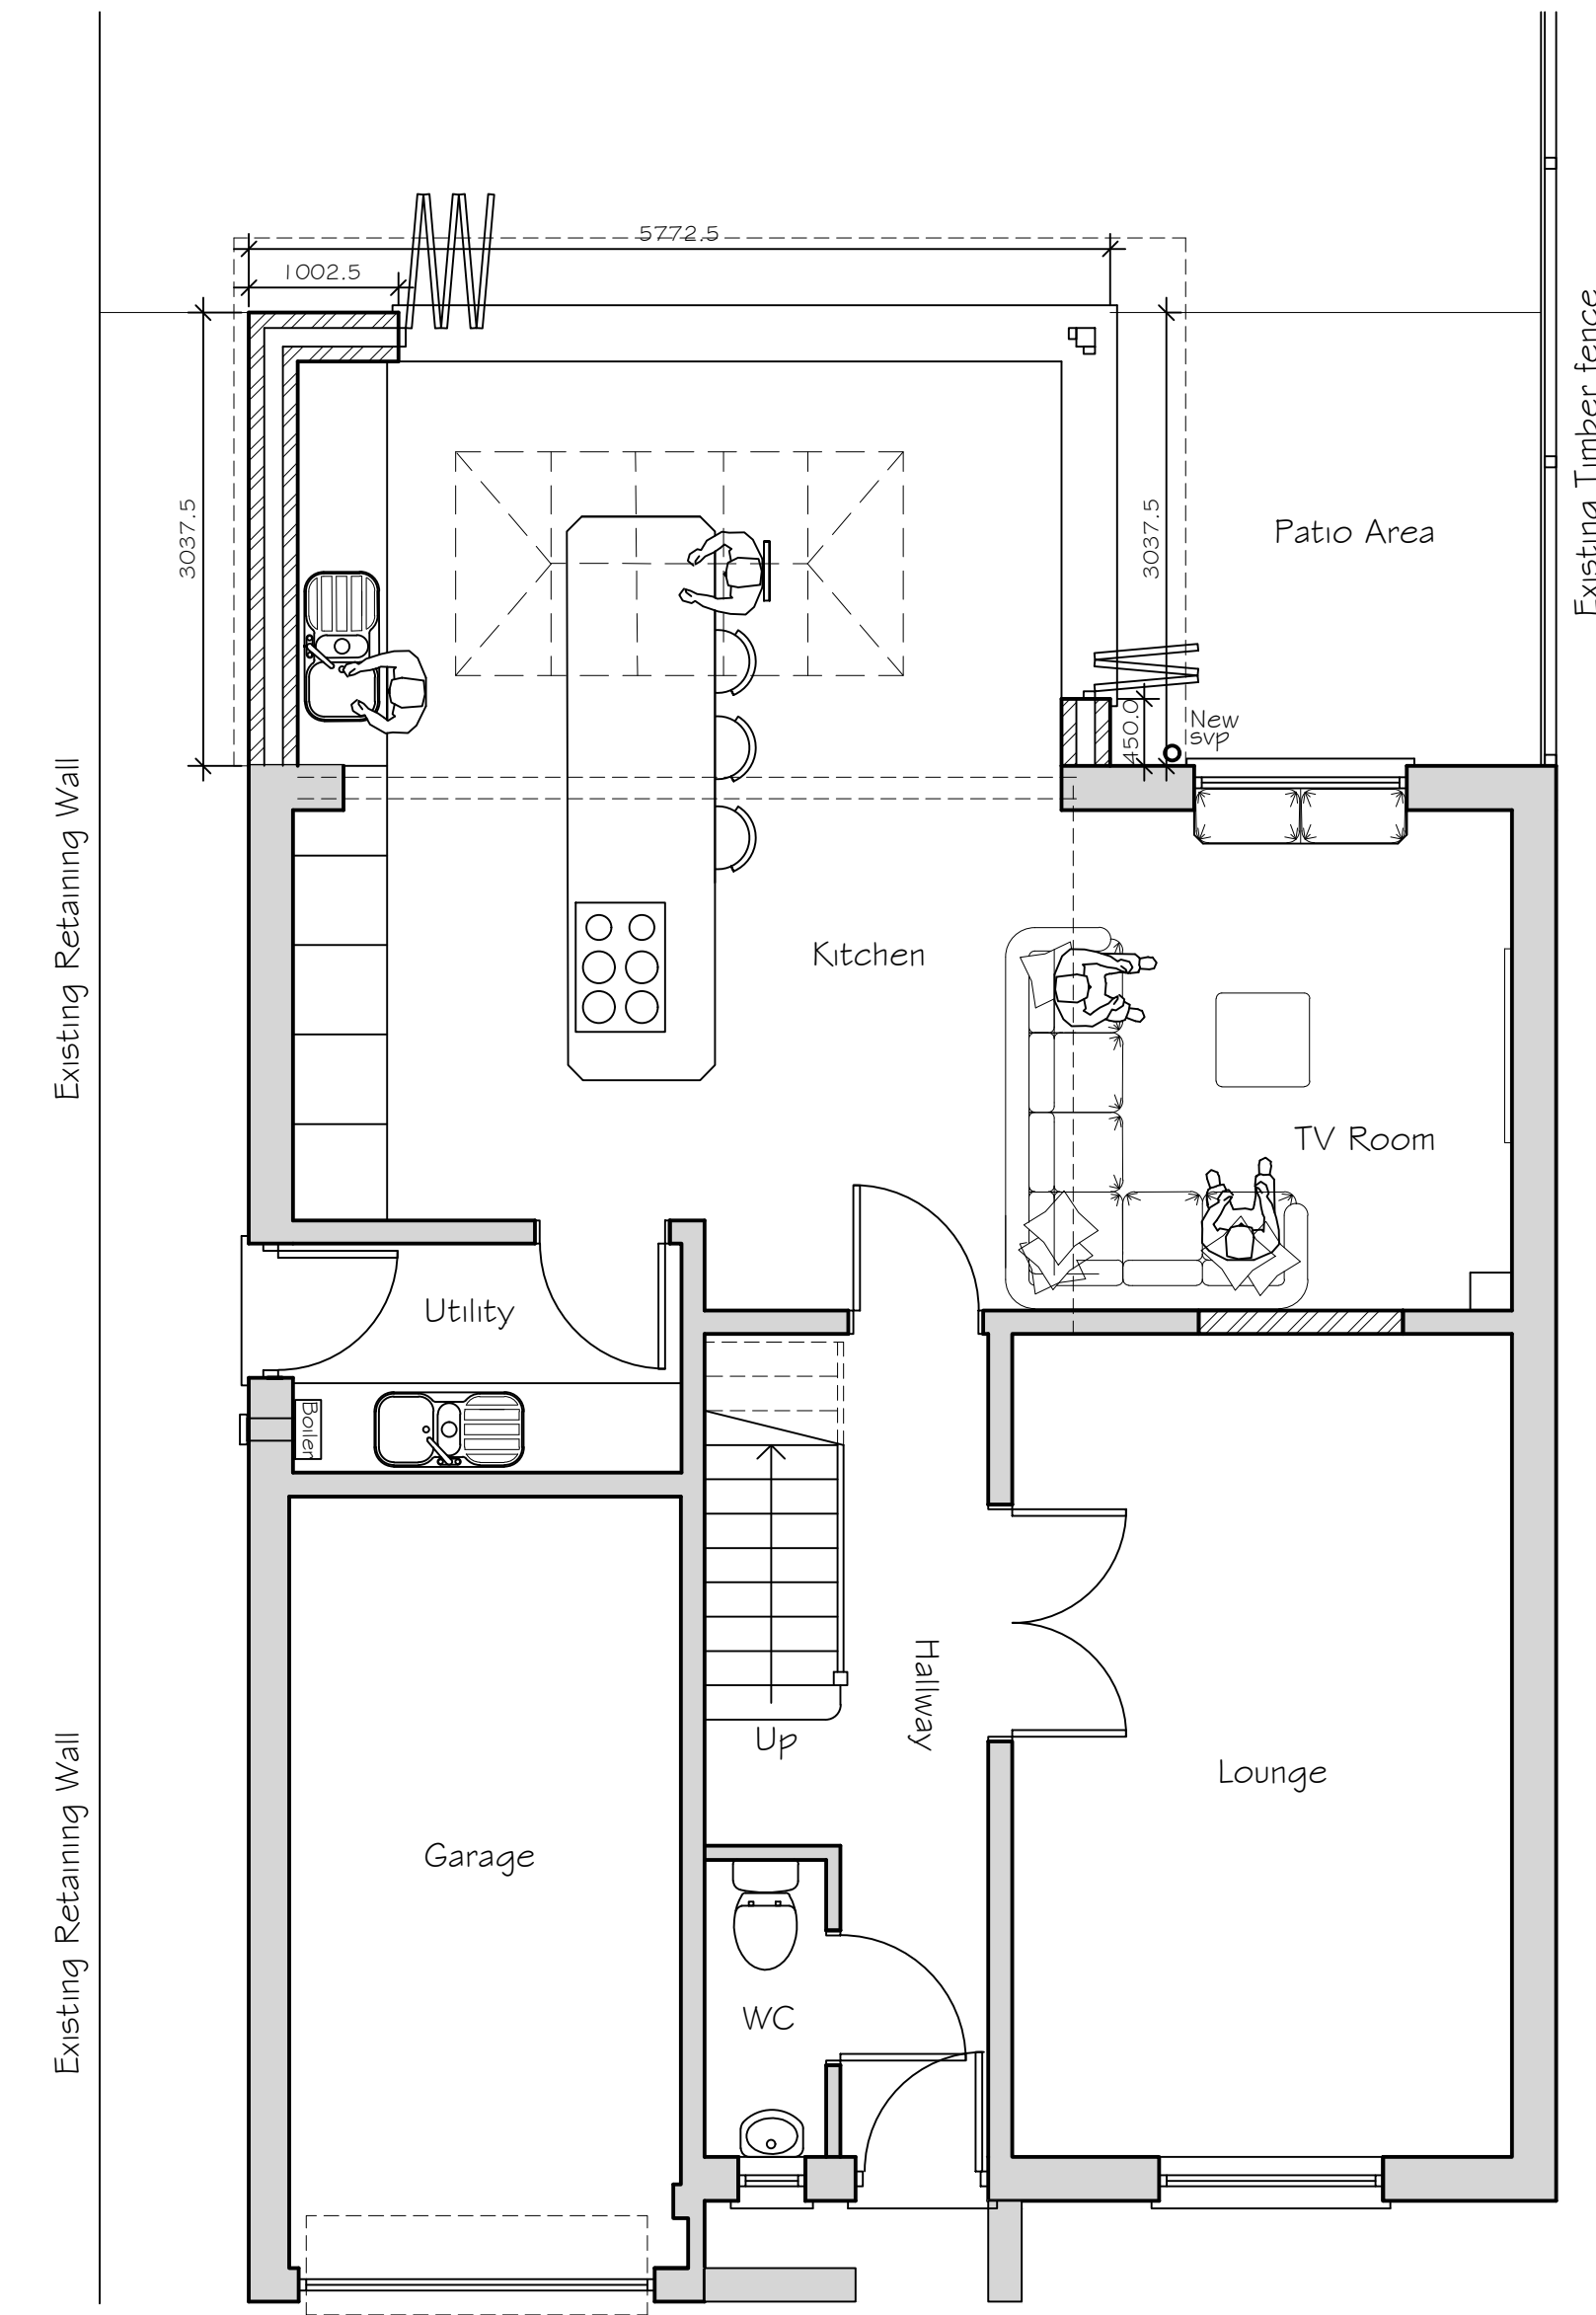

GROUND FLOOR

ote: This drawing is copyright ©

Monarch
Architectural Services Ltd

Revision:

Proposed Single Storey
Garden Room Extension

Santes Tydfil

48. [B]

ment

Mr and Mrs A. Hodgson

le

Existing and Proposed Plans and Elevations

ate: March 2021

Scale: 1:50, @ A1

rawn: W 5

--	--

Drawing No. 01-100-01

21/10/01
