


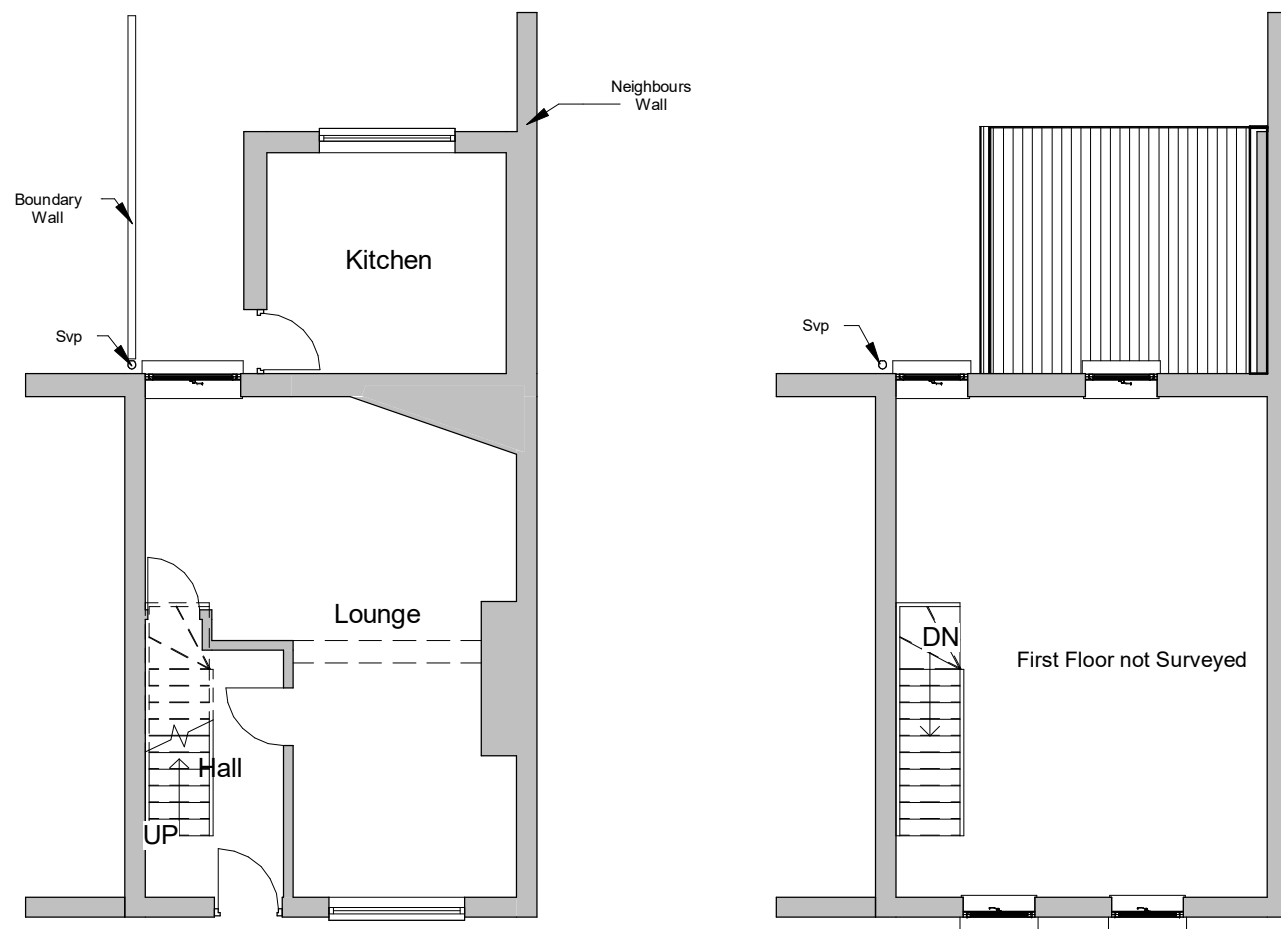


Existing Ground Floor


Existing First Floor




Existing Front Elevation

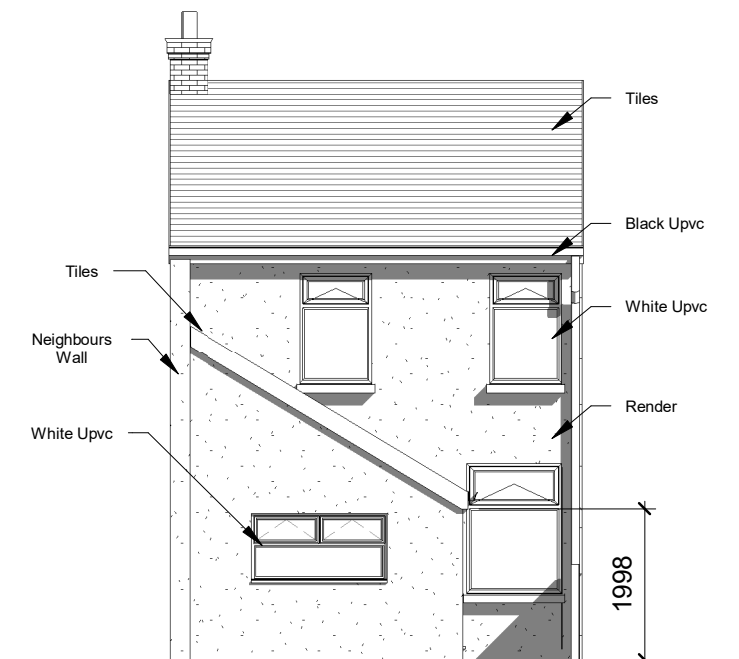

Existing Rear Elevation

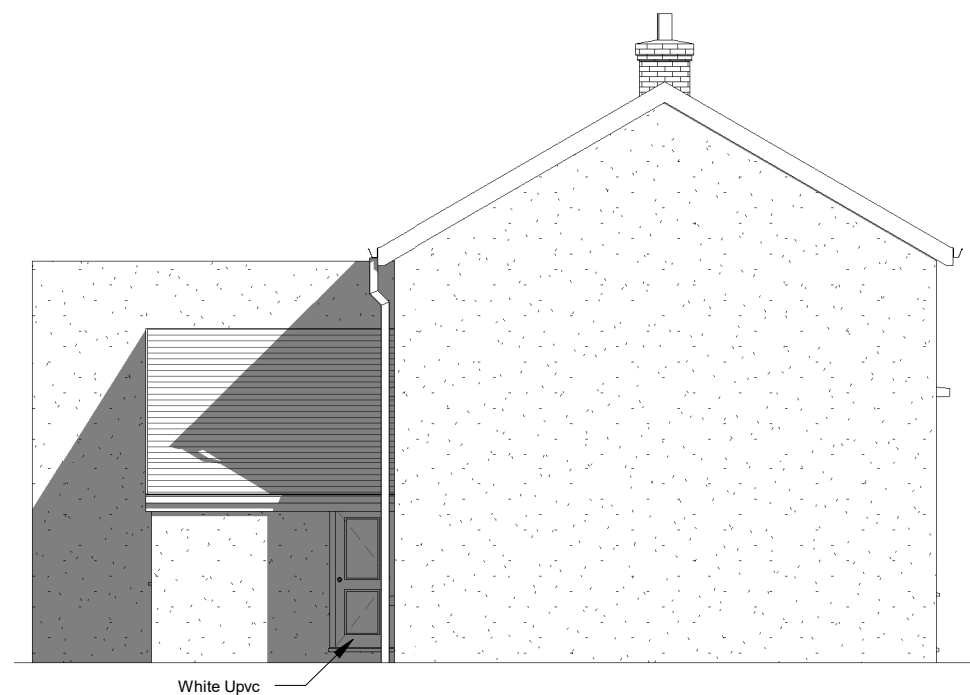

Existing Side 1 Elevation

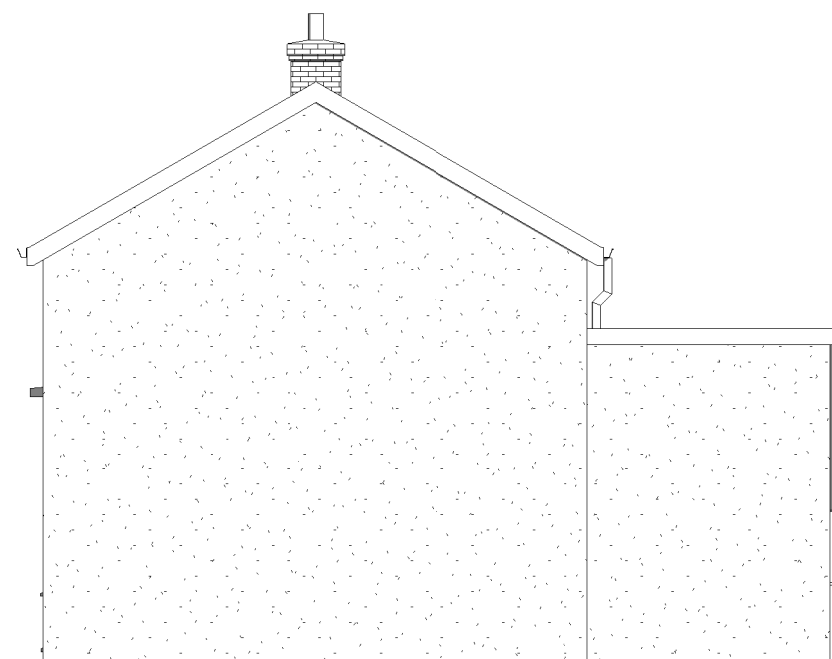

Existing Side 2 Elevation

INDIGO DESIGN (Part of 3dcadwales Ltd) 5 Ashlea Drive, Merthyr Tydfil, CF47 0NY Tele 01685 385746 Mob - 07940913216 Email: enquiries@indigo-3d-design.co.uk

This Drawing is Copyright, Dimensions to be checked on site and not scaled from this drawing



PURPOSE OF ISSUE	DRWAING NUMBER
Planning Approval	02026012-01


PROJECT	Single Storey Extension to rear
---------	---------------------------------

SHEET	Existing Plans and Elevations
-------	-------------------------------


Address	9 Harrision Street, Penydarren, Merthyr Tydfil.
---------	---

Checked by	Drawn by	Scale (@ A3)
JH	PH	1 : 100

Rev No	Description	Date
A	Issue	22/08/2020

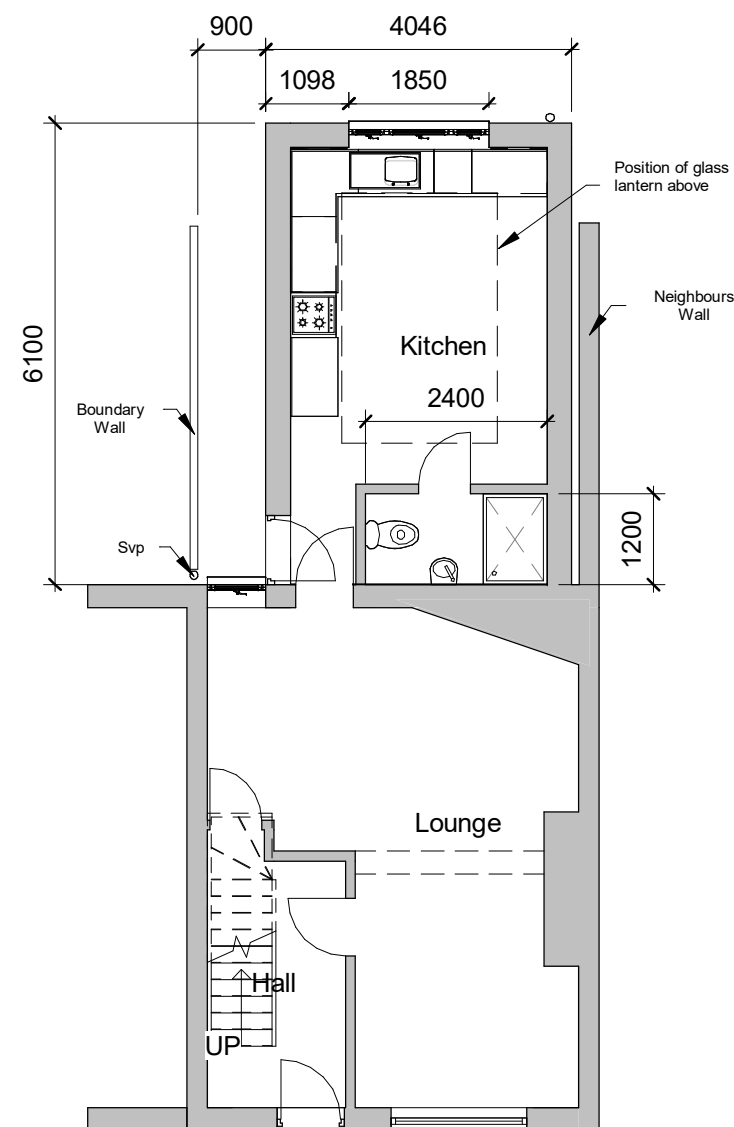


Proposed Ground Floor

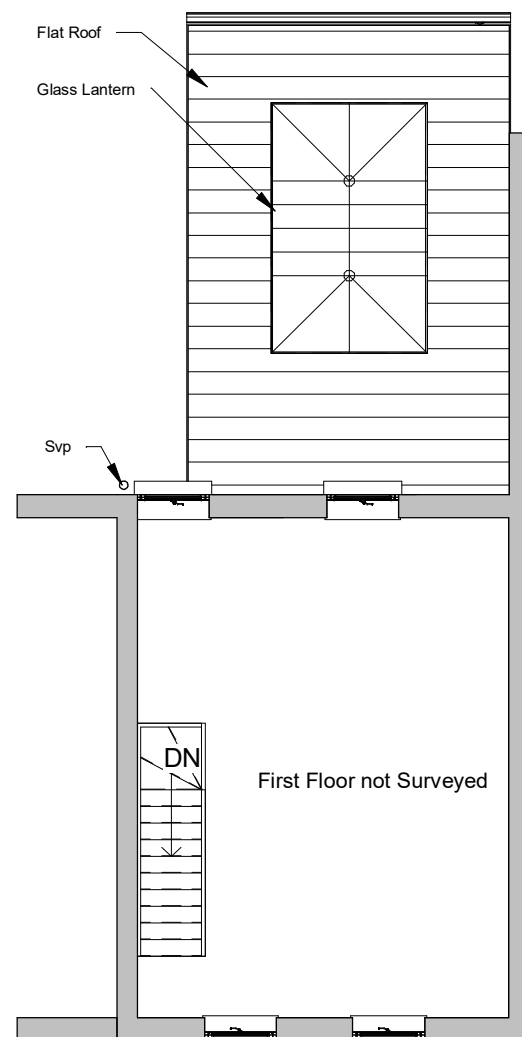


Proposed First Floor




Proposed Front Elevation

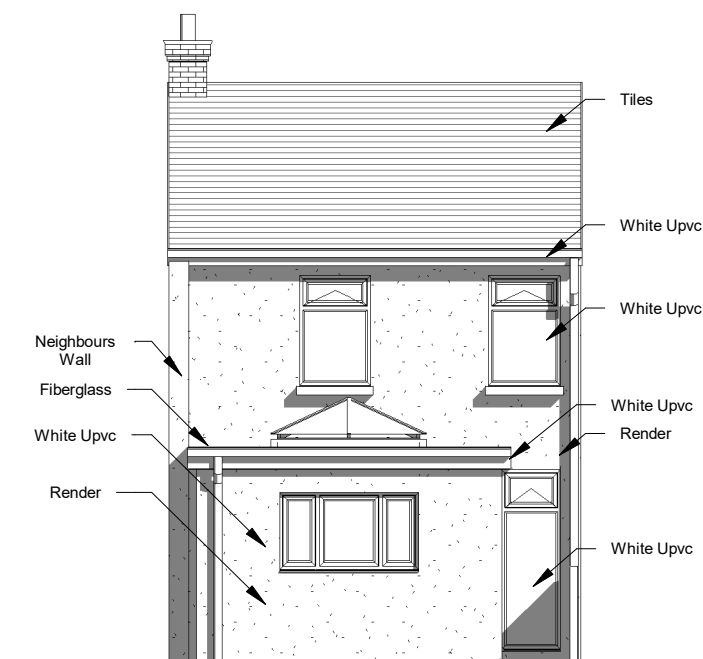

Proposed Rear Elevation

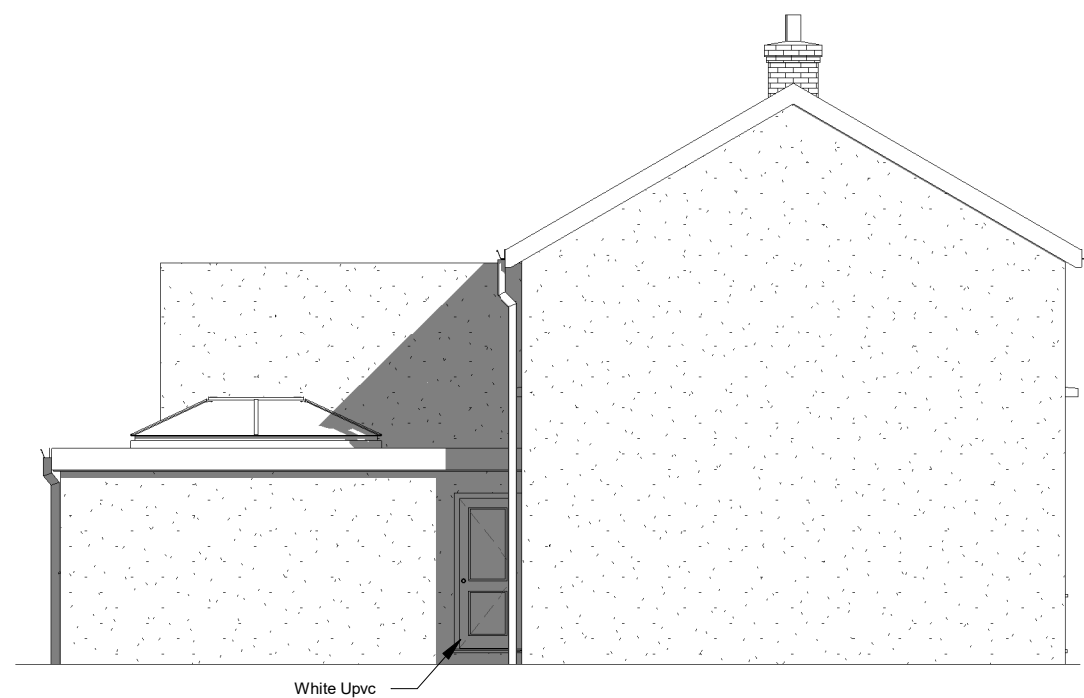

Proposed Side 1 Elevation

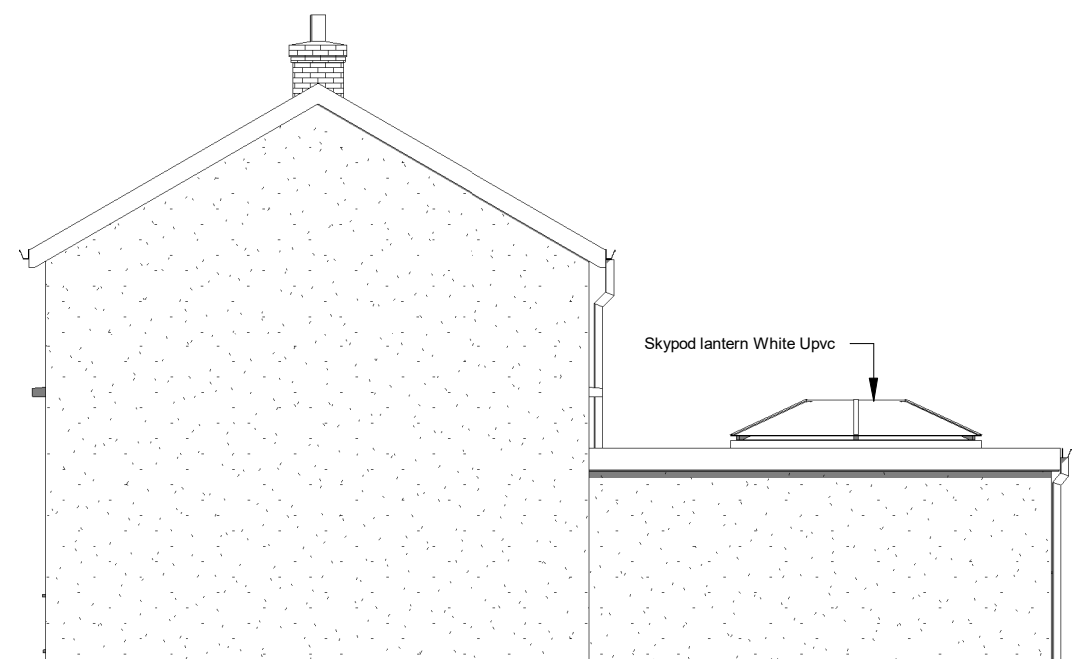

Proposed Side 2 Elevation

INDIGO DESIGN (Part of 3dcadwales Ltd) 5 Ashlea Drive, Merthyr Tydfil, CF47 0NY Tele 01685 385746 Mob - 07940913216 Email: enquiries@indigo-3d-design.co.uk

This Drawing is Copyright, Dimensions to be checked on site and not scaled from this drawing



PURPOSE OF ISSUE Planning Approval DRWAING NUMBER 02026012-02


PROJECT Single Storey Extension to rear

SHEET Proposed Plans and Elevations


Address 9 Harrision Street, Penydarren, Merthyr Tydfil.

Checked by JH Drawn by PH Scale (@ A3) 1 : 100

Rev No	Description	Date
A	Issue	22/08/2020

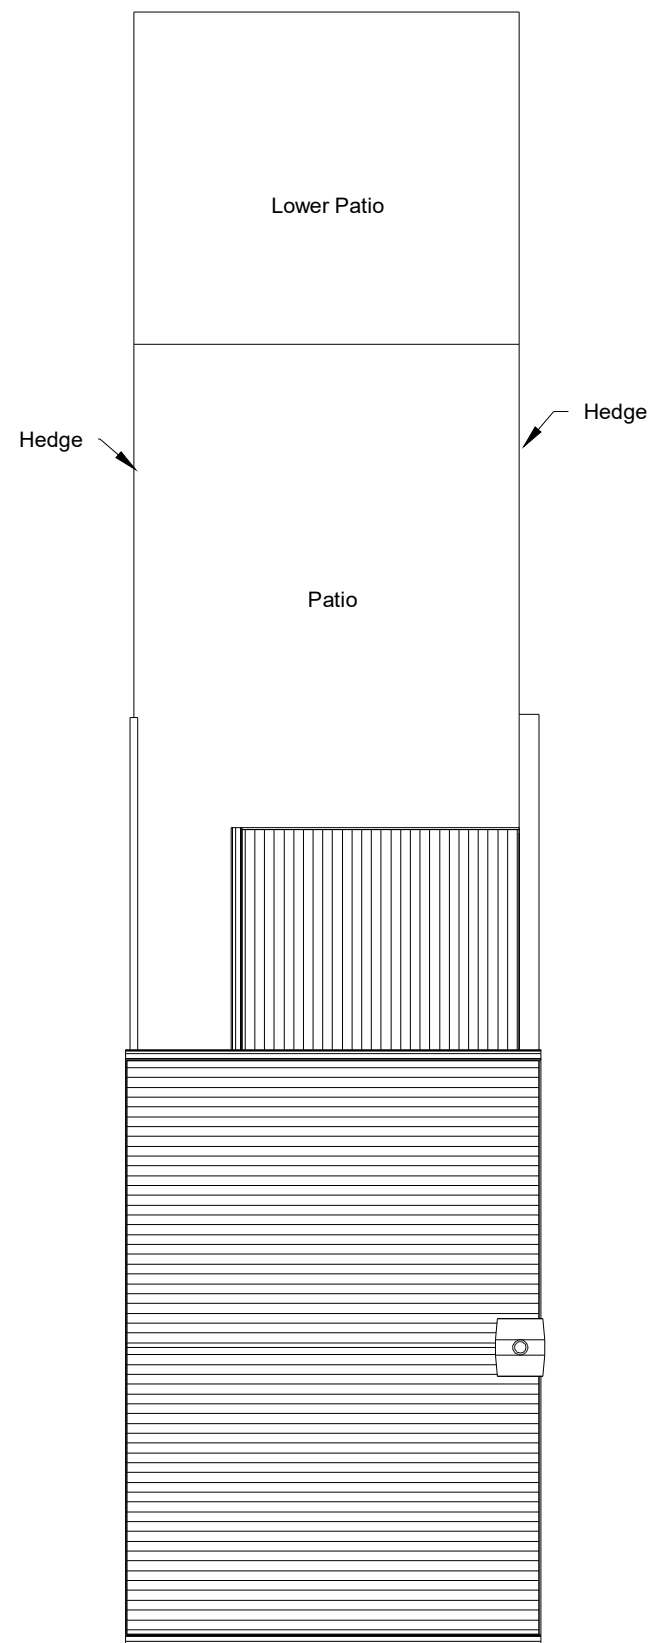

Existing Site

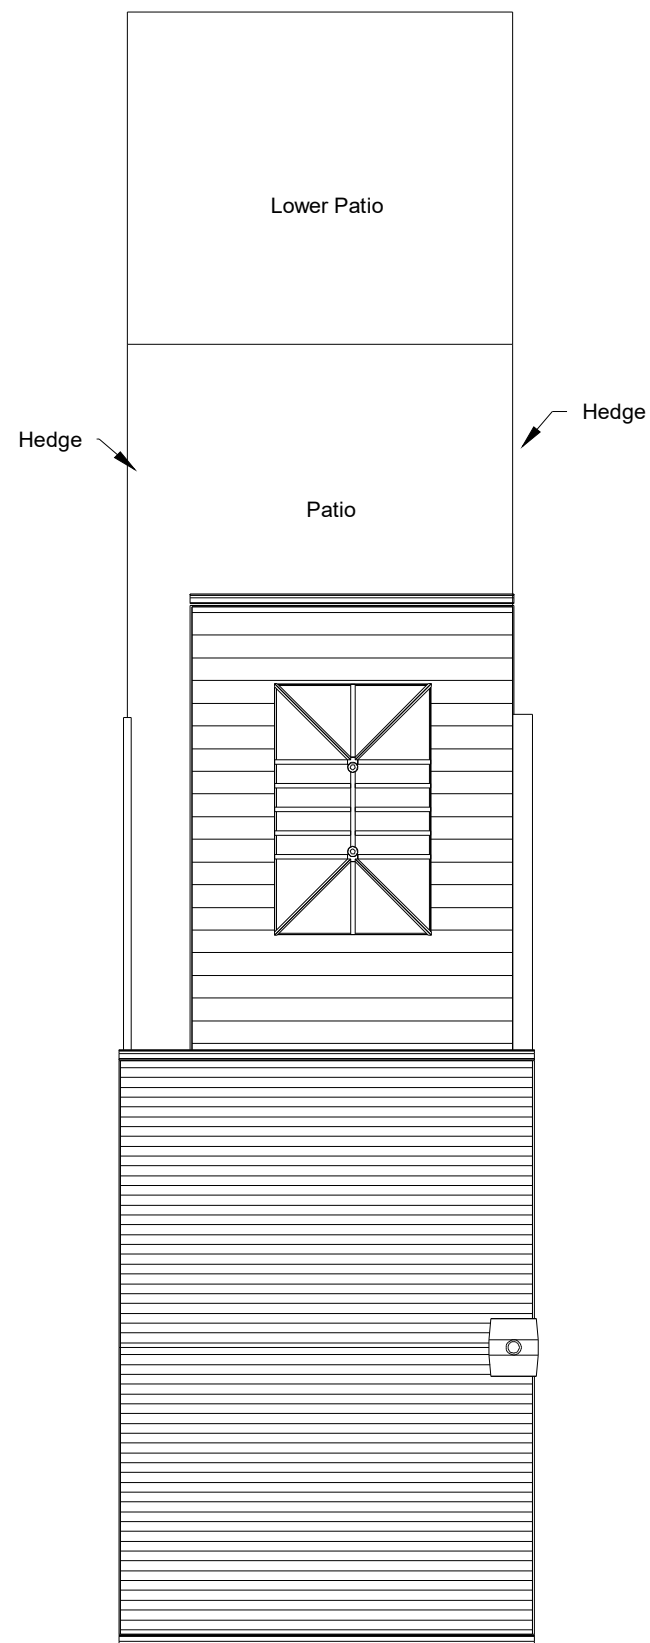

Proposed Site

INDIGO DESIGN (Part of 3dcadwales Ltd) 5 Ashlea Drive,
Merthyr Tydfil, CF47 0NY Tele 01685 385746 Mob -
07940913216 Email: enquiries@indigo-3d-design.co.uk

This Drawing is Copyright,
Dimensions to be checked
on site and not scaled from
this drawing



PURPOSE OF ISSUE	DRWAING NUMBER
Planning Approval	02026012-03

PROJECT	Single Storey Extension to rear
---------	---------------------------------

SHEET	Site Plans
-------	------------

Address	9 Harrision Street, Penydarren, Merthyr Tydfil.
---------	---

Checked by JH	Drawn by PH	Scale (@ A3) 1 : 100
------------------	----------------	-------------------------

Rev No	Description	Date
A	Issue	22/08/2020