
 


NOTES


1. THIS DRAWING IS TO BE READ IN CONJUNCTION WITH ALL RELEVANT DRAWINGS, DOCUMENTS AND SPECIFICATIONS. ANY DISCREPANCIES BETWEEN INFORMATION SHOWN ON THIS AND ANY OTHER DRAWING SHALL BE REPORTED TO THE ENGINEER IMMEDIATELY.
2. DO NOT SCALE FROM THIS DRAWING. WORK TO FIGURED DIMENSIONS ONLY.
3. THIS DRAWING SHALL NOT BE USED FOR CONSTRUCTION PURPOSES UNLESS SPECIFICALLY STATED AS 'FOR CONSTRUCTION' IN THE DRAWING STATUS.
4. ALL DRAWING INFORMATION MUST BE READ FROM HARD COPY / PDF FILES ONLY, MARKED CHECKED. BEFORE PROCEEDING PLEASE ENSURE THE ISSUE STATUS IS APPROPRIATE FOR THE INTENDED USE. ALL INFORMATION EXTRACTED DIRECTLY FROM DRAWING FILES (E.G. DWG'S) IS DONE SO ENTIRELY AT THE USERS RISK.

KEY:


-  SITE BOUNDARY
-  PROPOSED SITE LAYOUT
-  TOPOGRAPHICAL SURVEY
-  PROPOSED GROUND LEVEL BEHIND RETAINING WALL
-  EXISTING GROUND LEVEL IN FRONT OF RETAINING WALL
-  PROPOSED RETAINING WALL ELEVATION

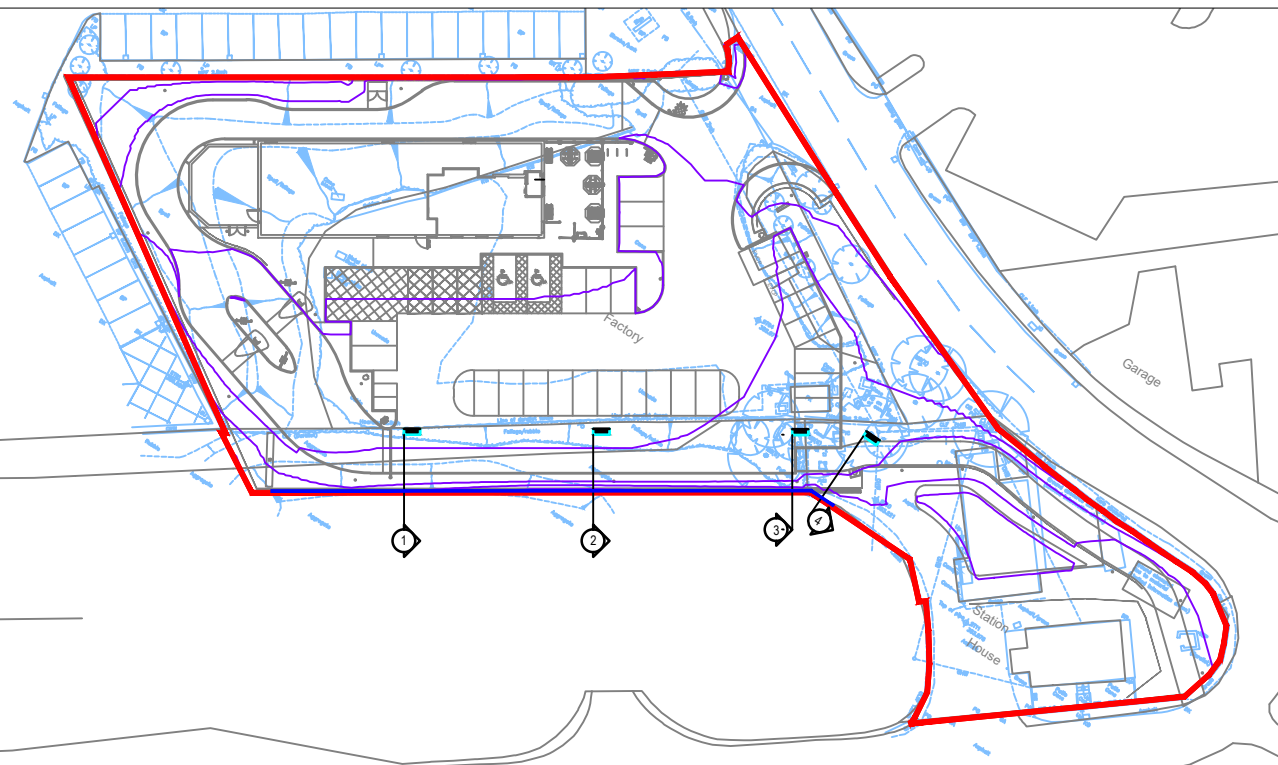


SECTION LOCATIONS
(nts)

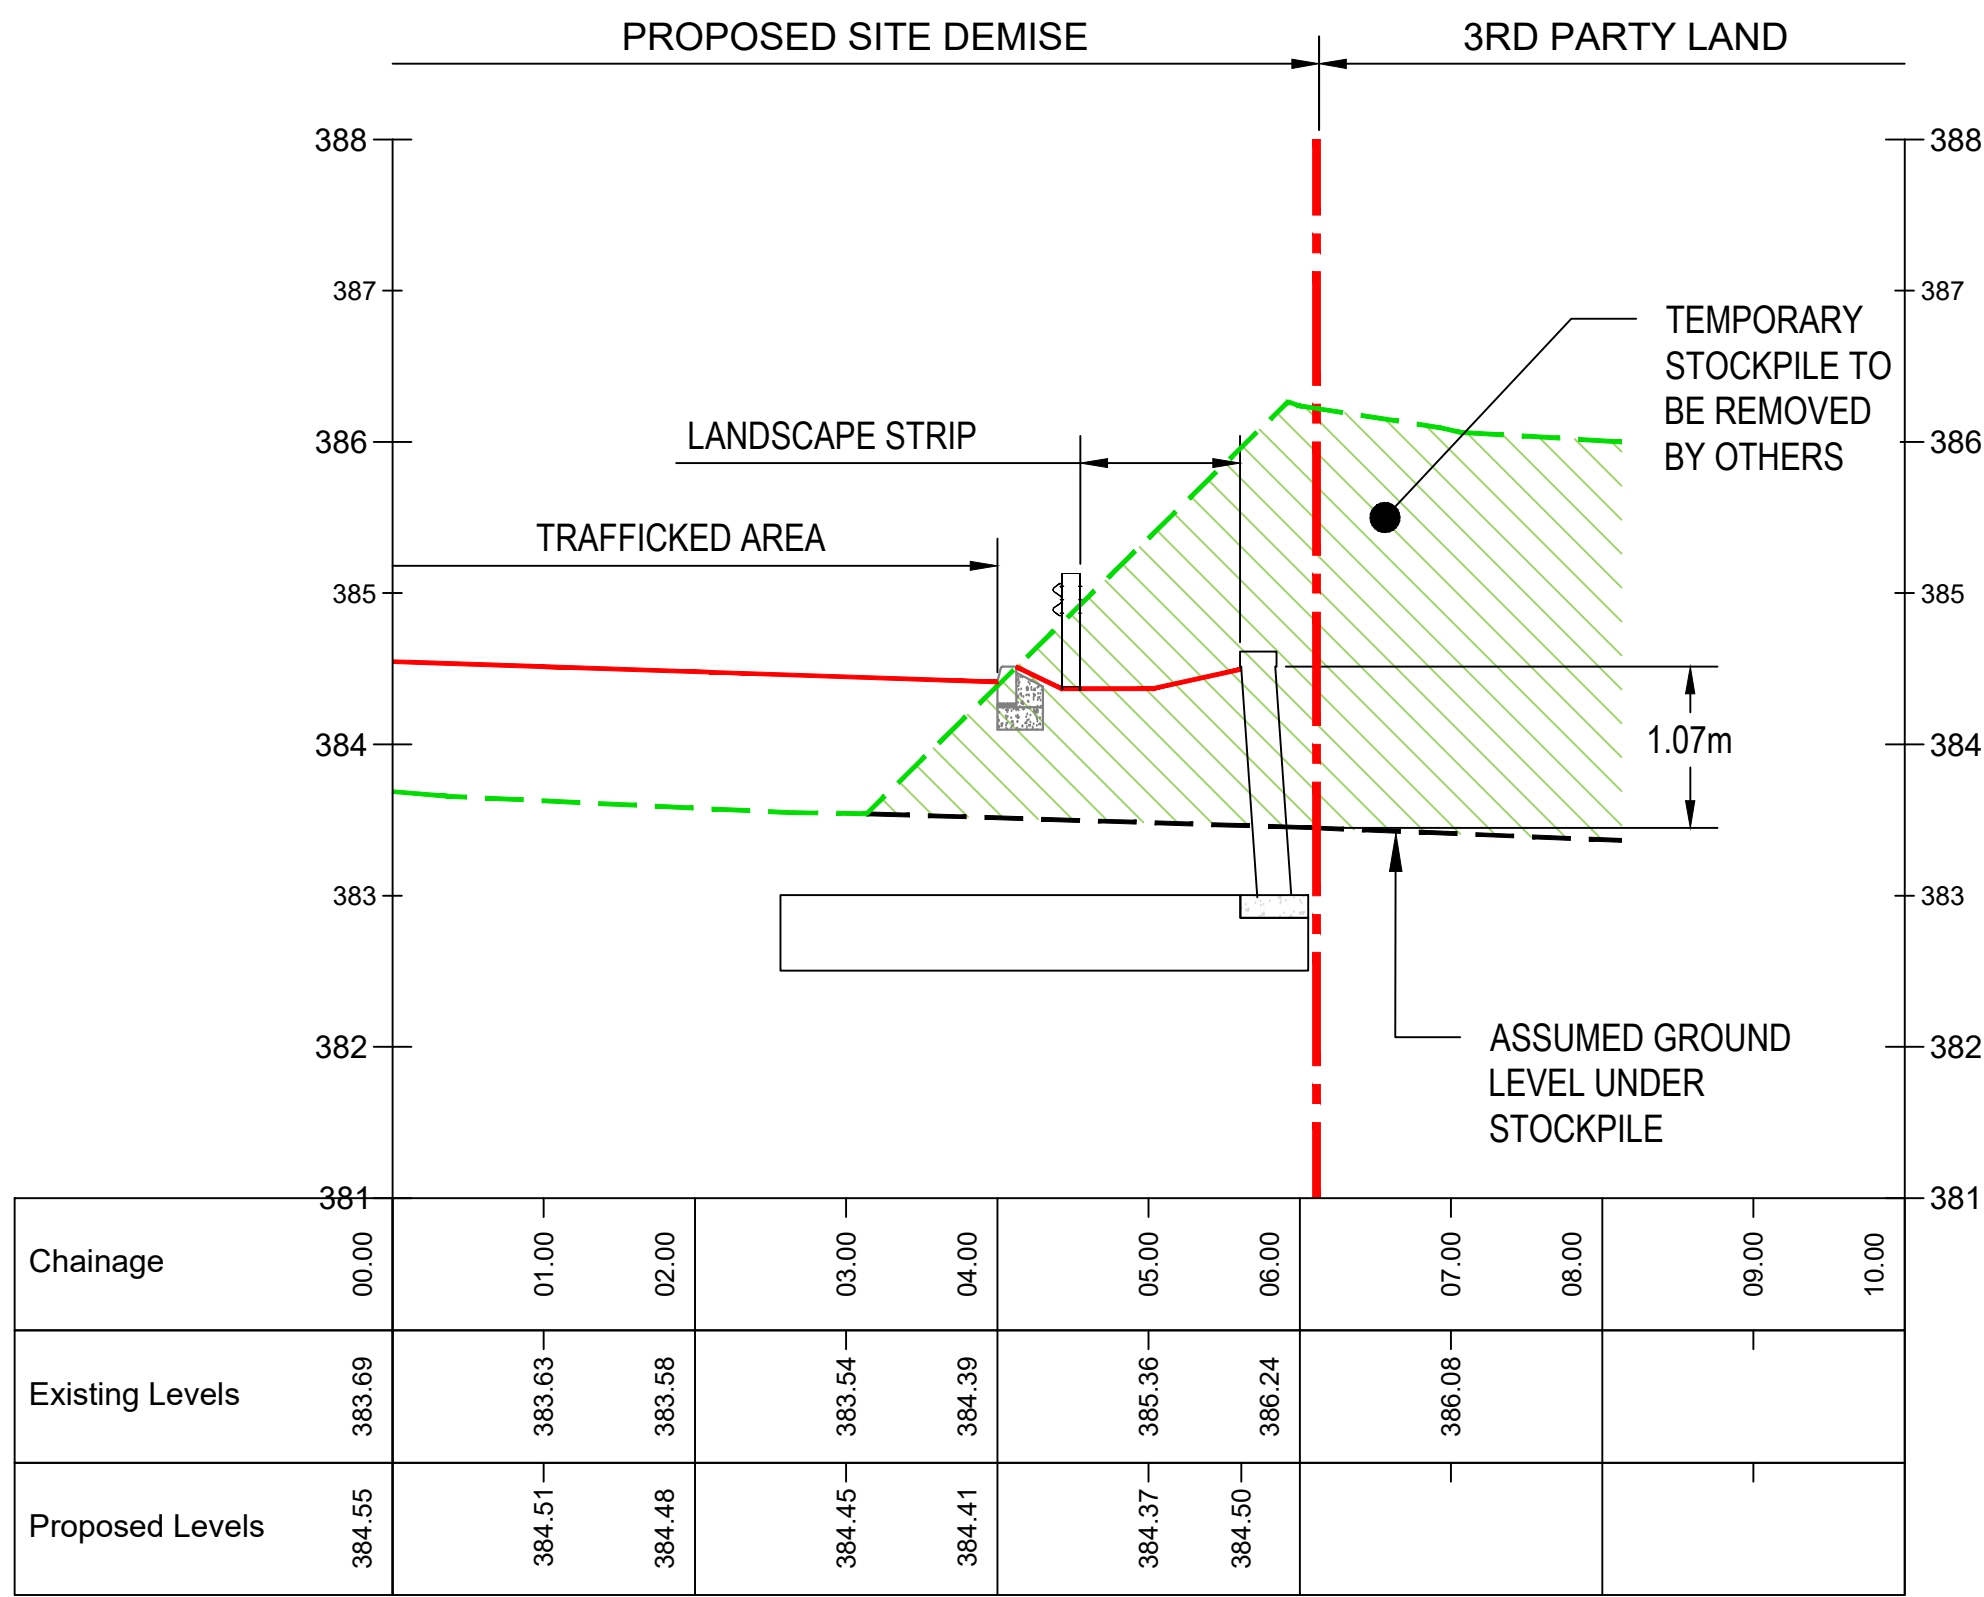


SECTION 1
SCALE: 1:50

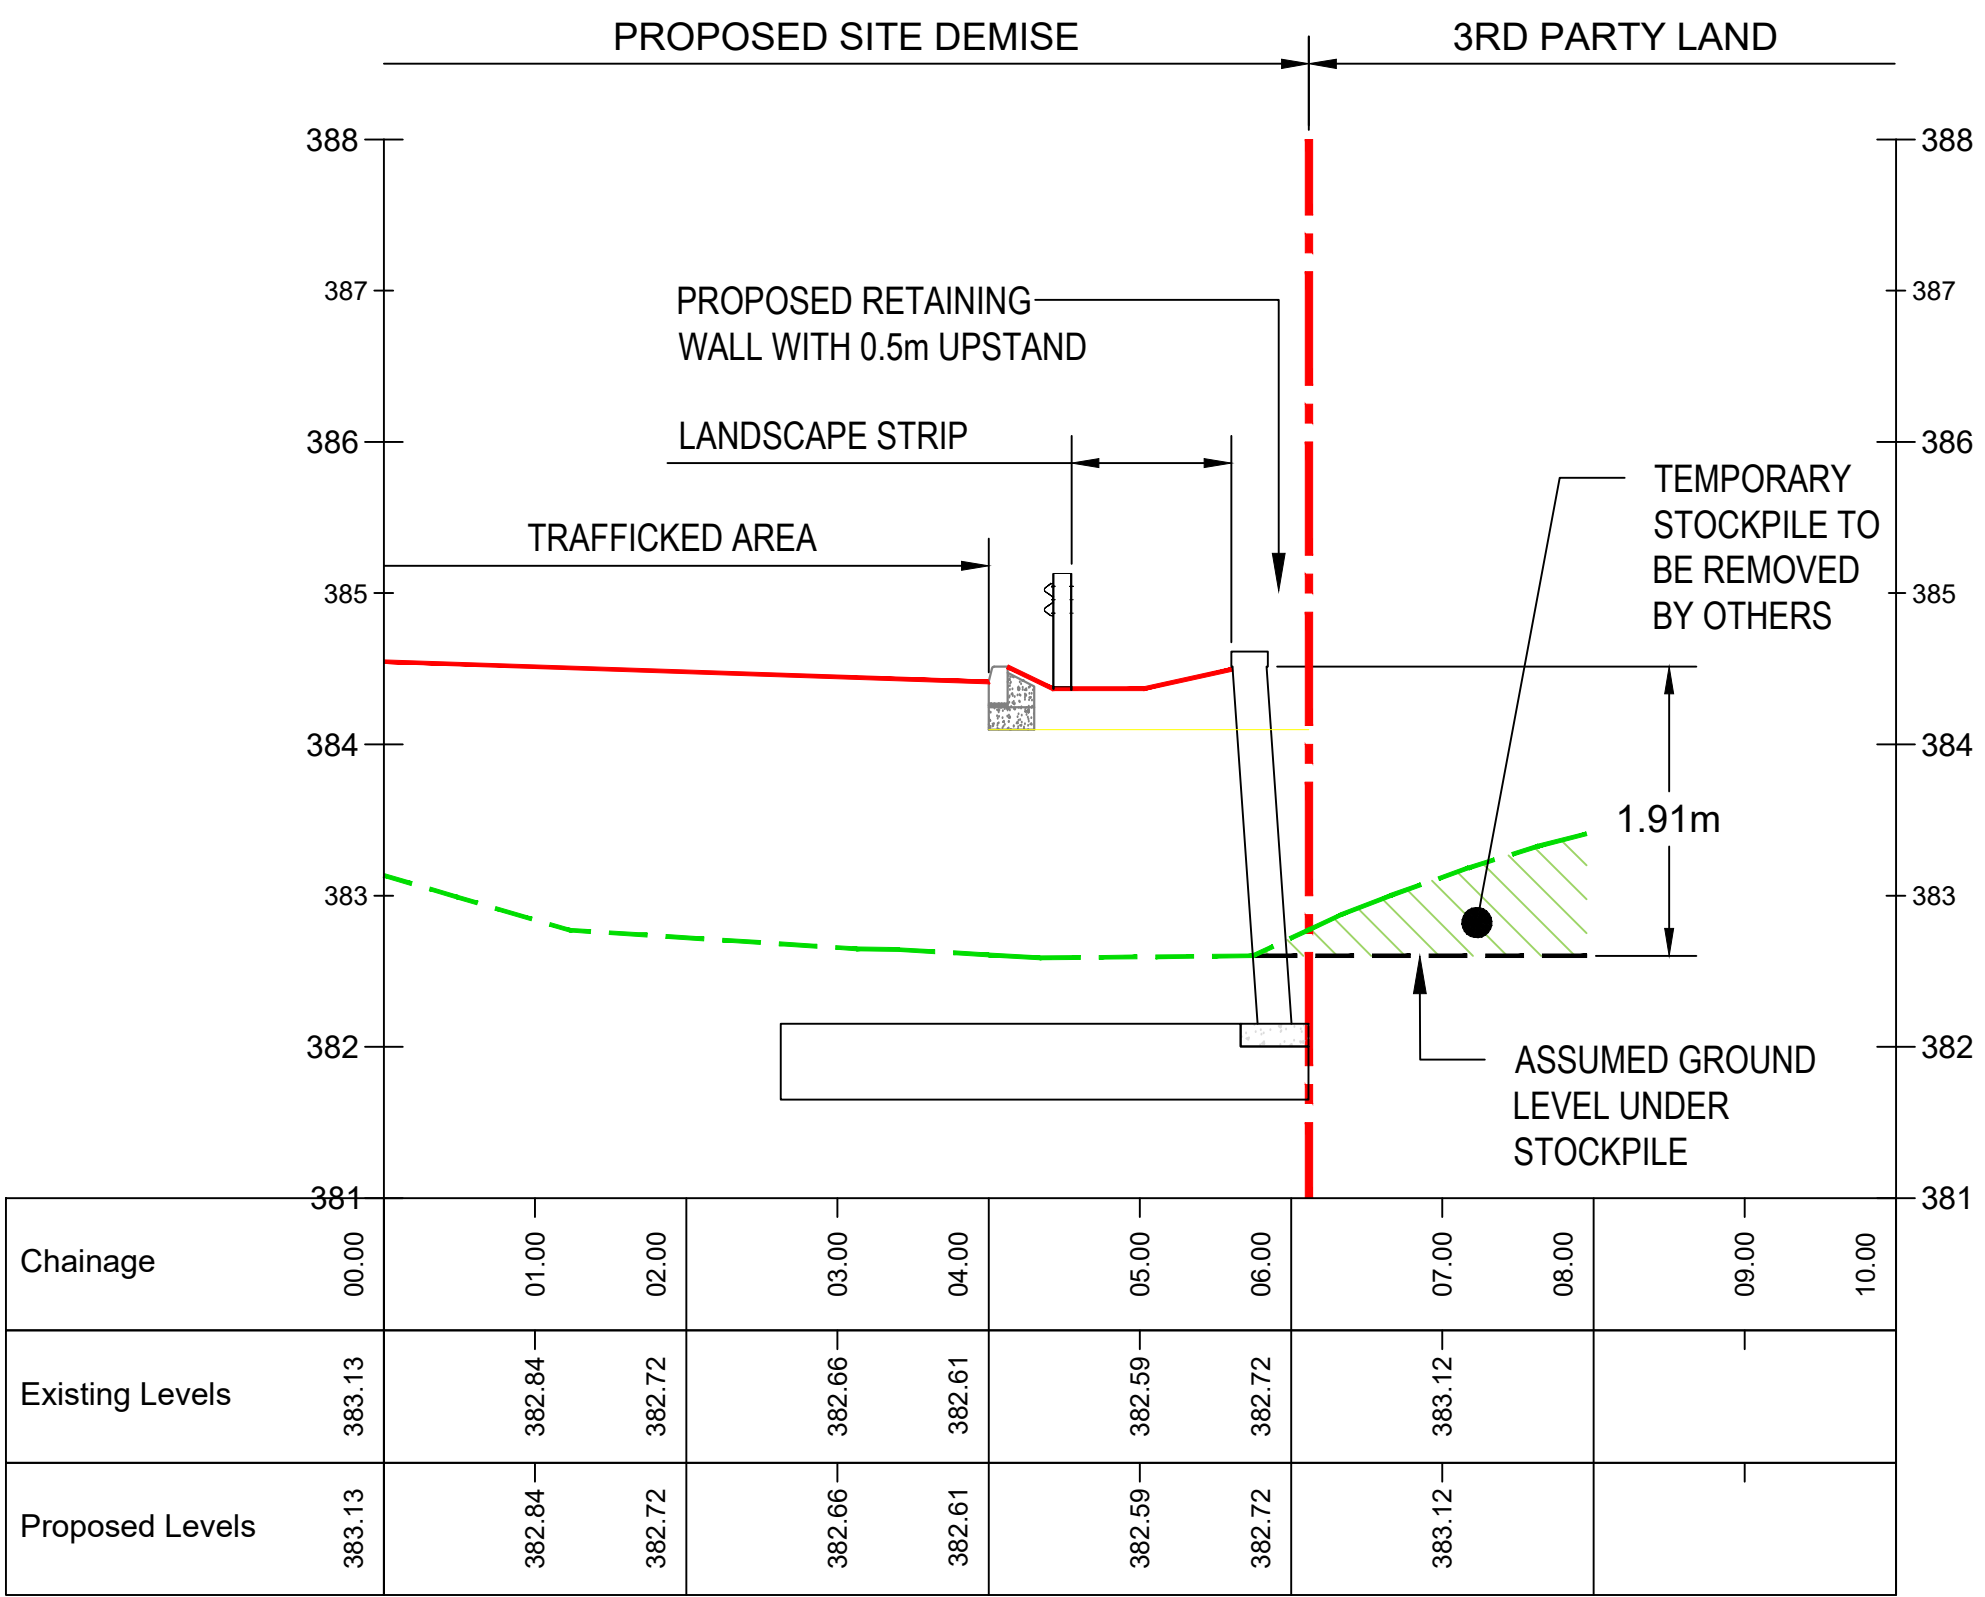

SECTION 2
SCALE: 1:50

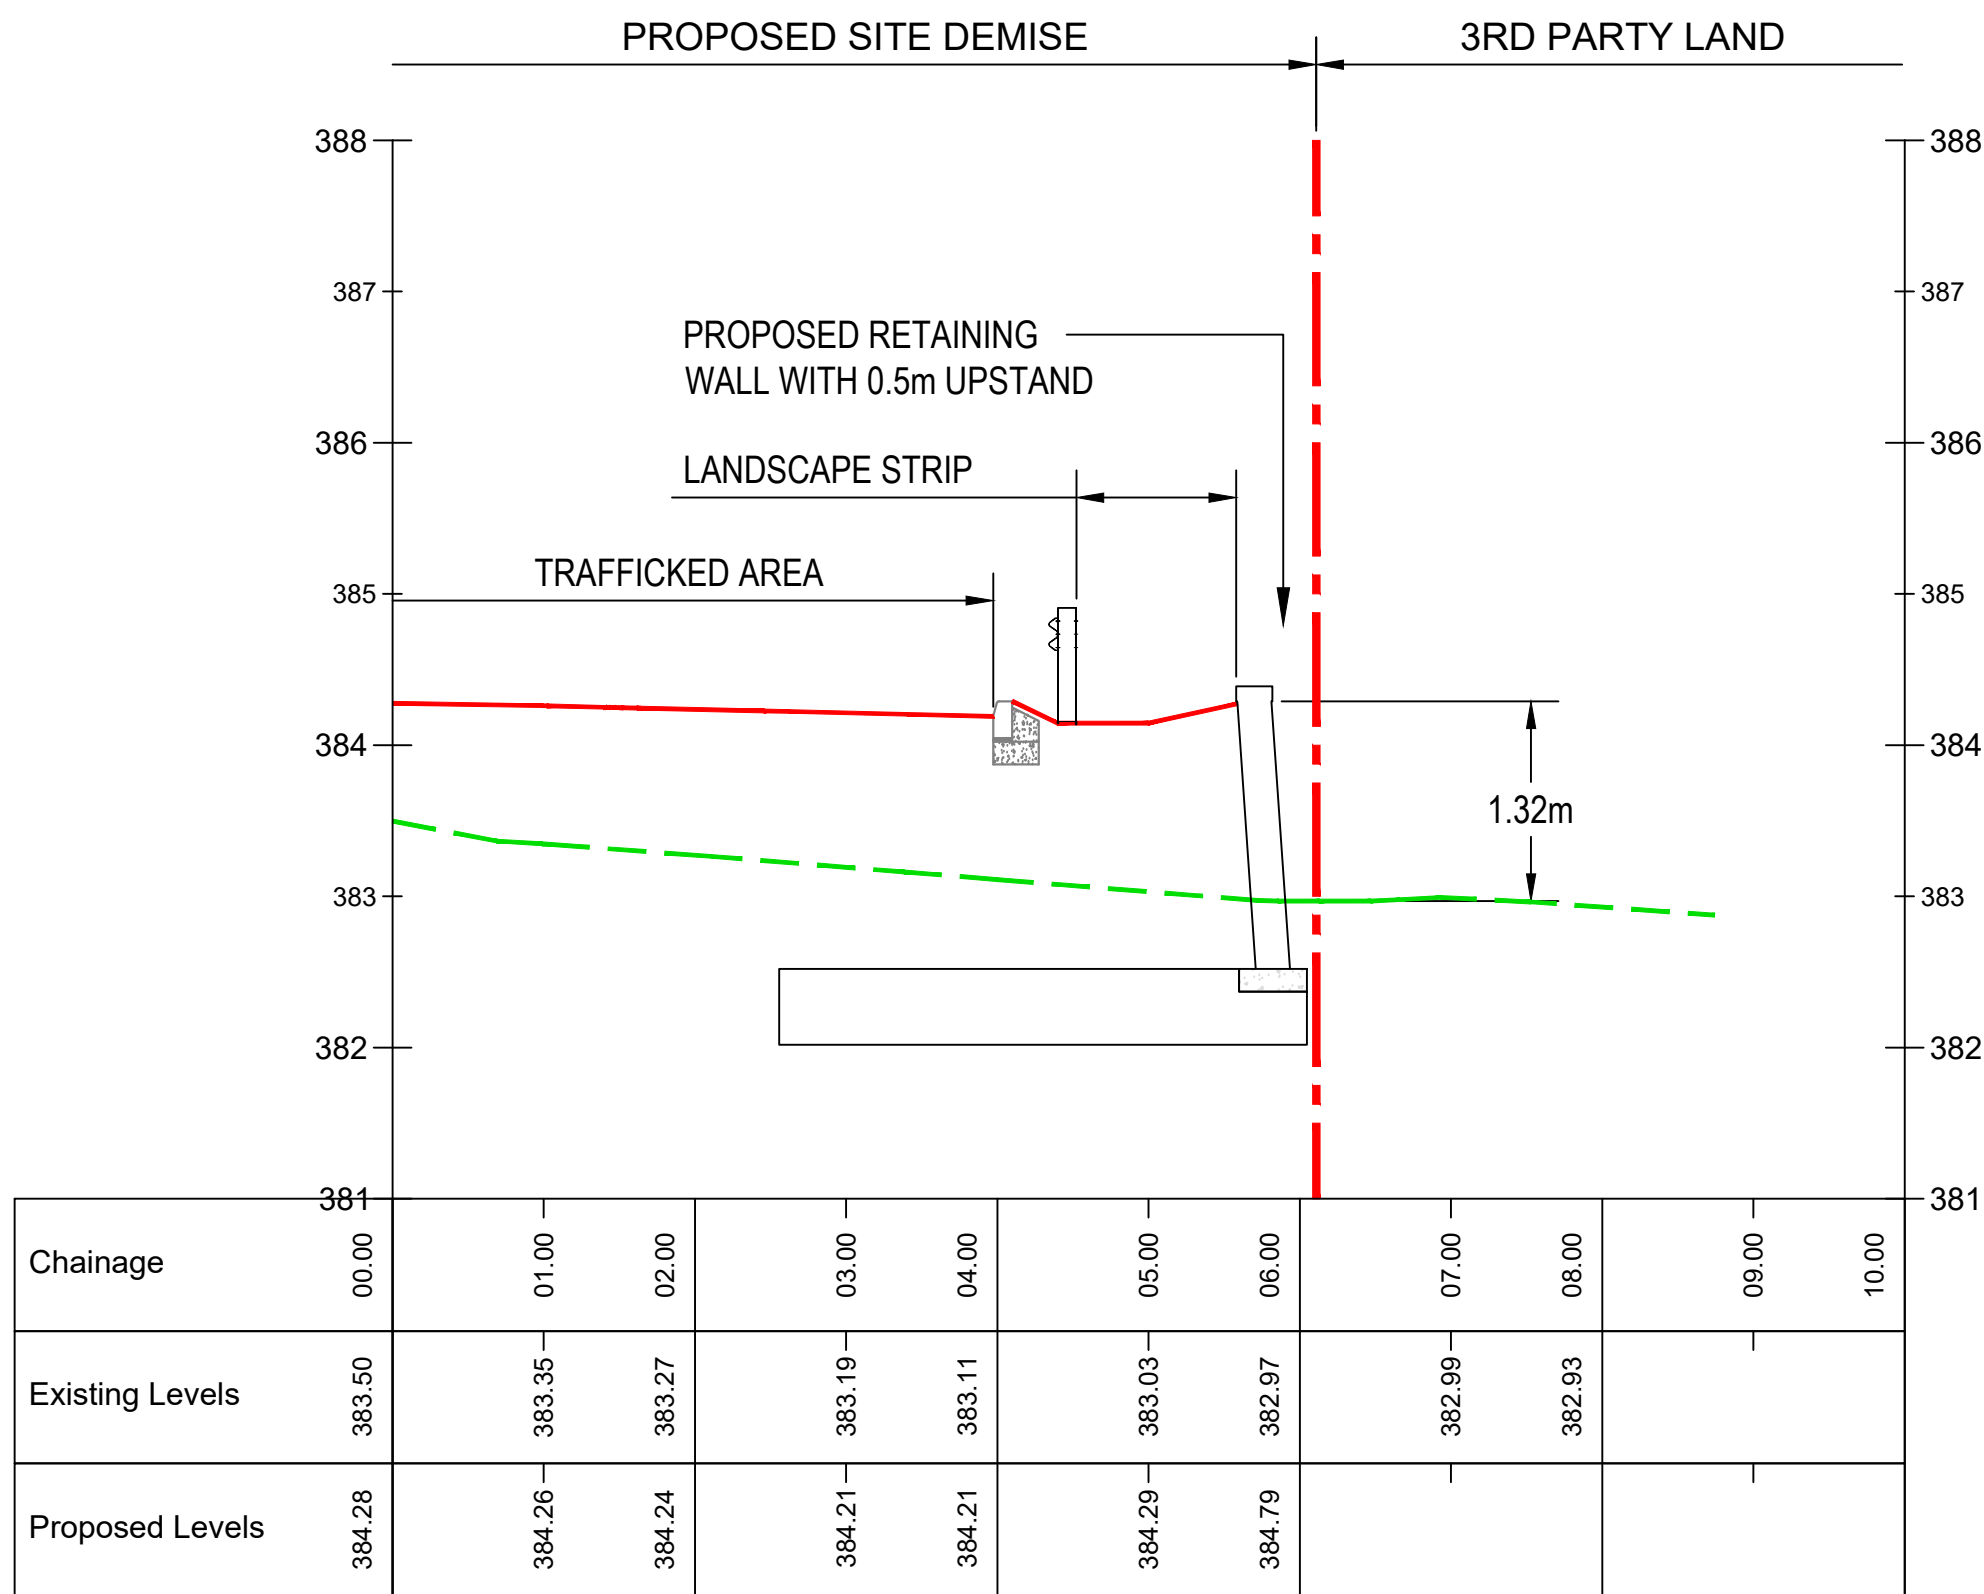


SECTION 3
SCALE: 1:50

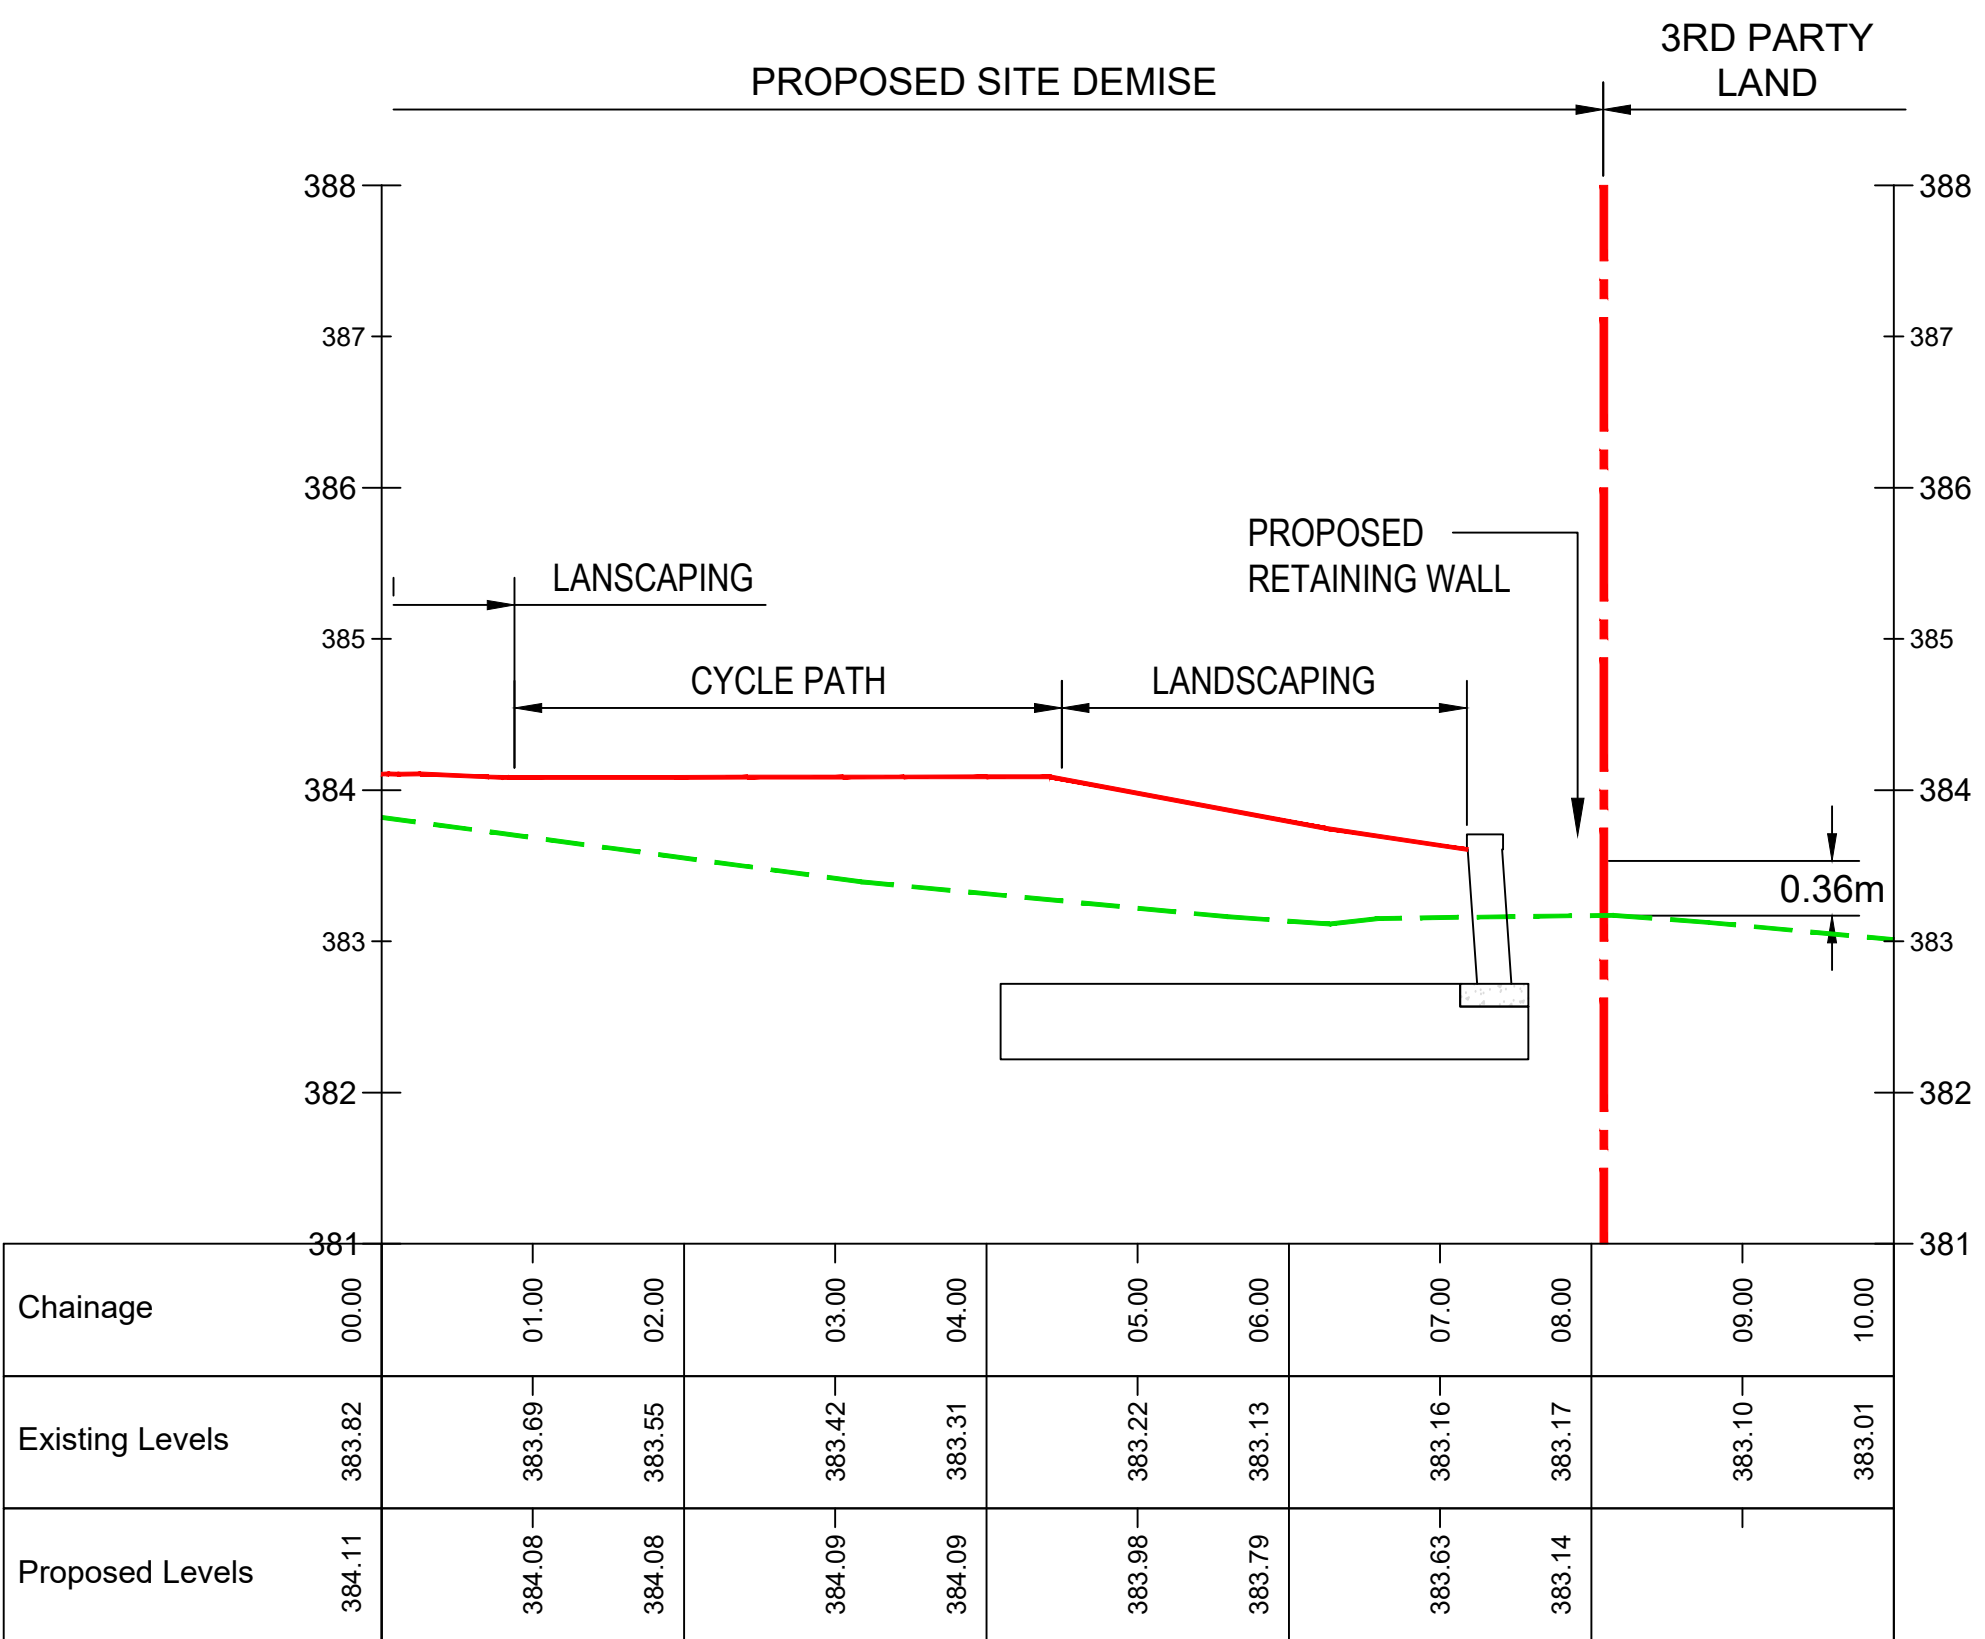

SECTION 4
SCALE: 1:50

C1	CONSTRUCTION ISSUE	12.06.26	CDR	JC
T1	TENDER ISSUE	27.05.26	CDR	JC
Rev.	Description	Date	By	Chkd

 **Glanville**
Survey > Plan > Engineer

  Civil Engineering  Highways Engineering
 Structural Engineering  Building Surveying
 Transport Planning  Geomatics

Hertfordshire | Oxfordshire | Cambridgeshire | Bristol

Client:	
Project:	MCDONALD'S RESTAURANT HEADS OF VALLEY ROAD, MERTHYR TYDFIL LA6 1FW (ST2313)
Title:	SOUTHERN RETAINING WALL SECTIONS
Engineer:	CDR
Date:	MAY 2026
Director:	JC
Scale:	AS SHOWN @ A1
Status:	FOR CONSTRUCTION
Drawing No.	4240241-1102
Rev	C1