




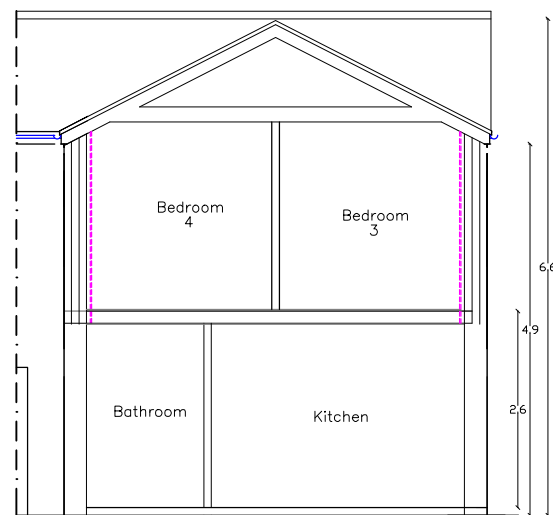


Proposed Section
1:100

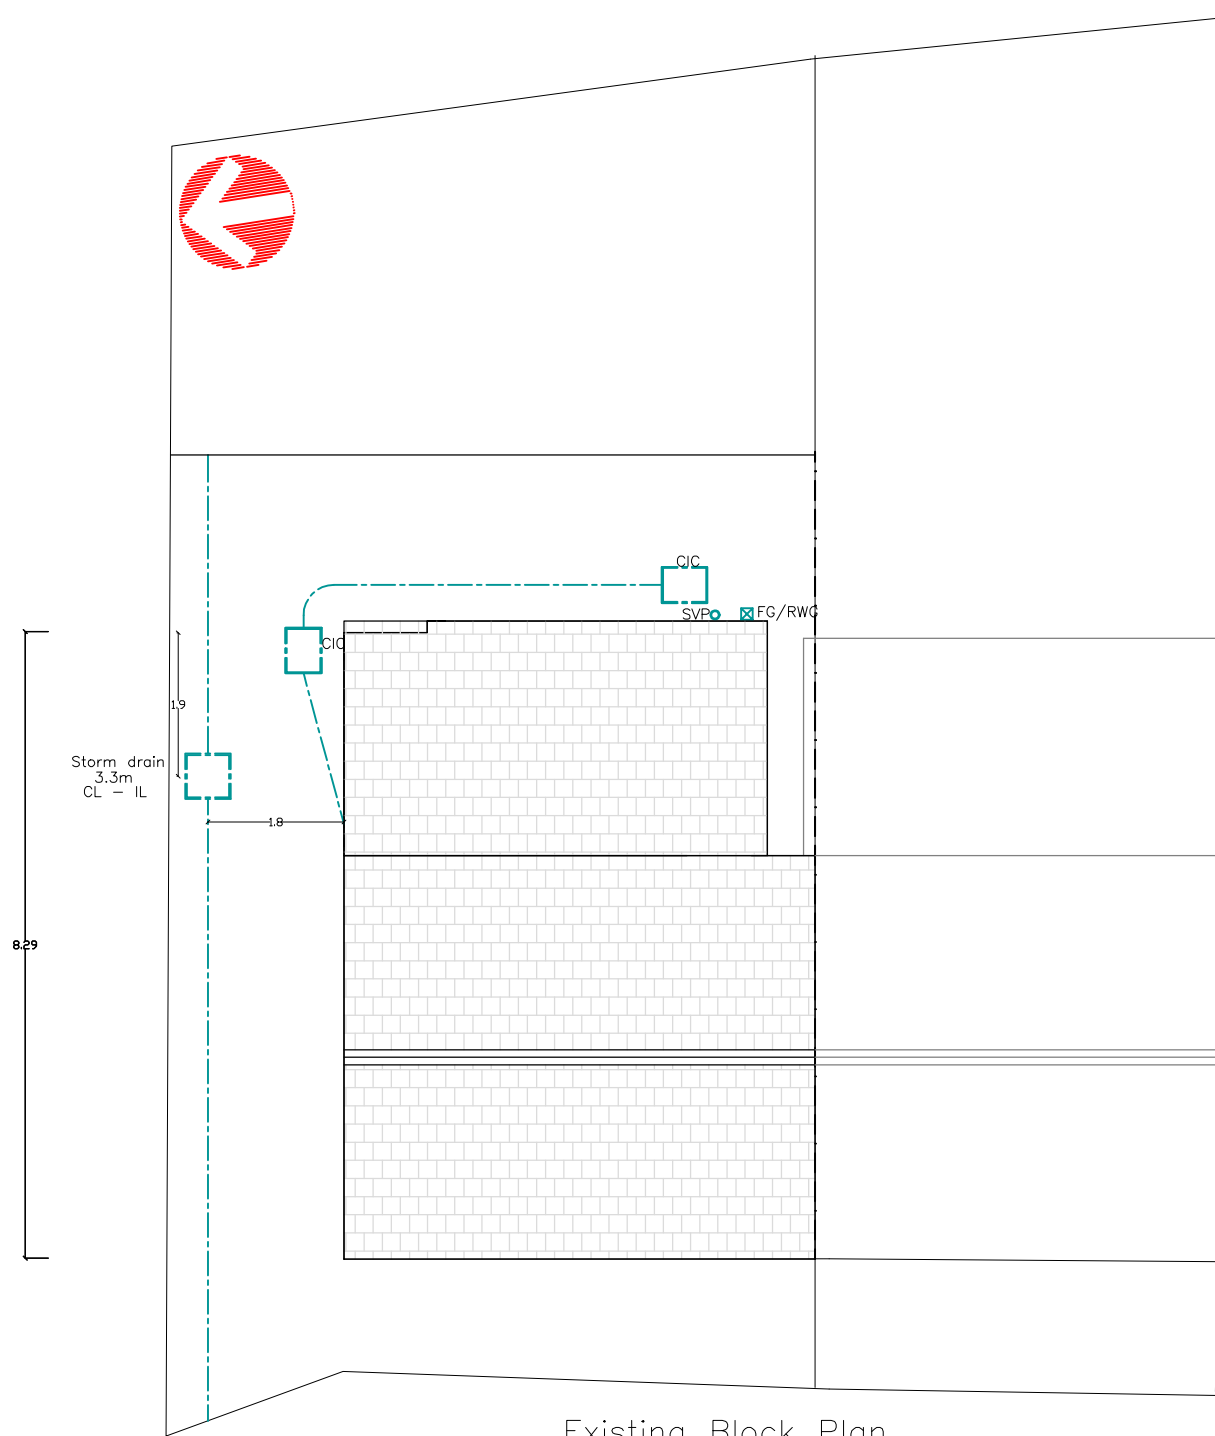


Existing Block Plan
1:100

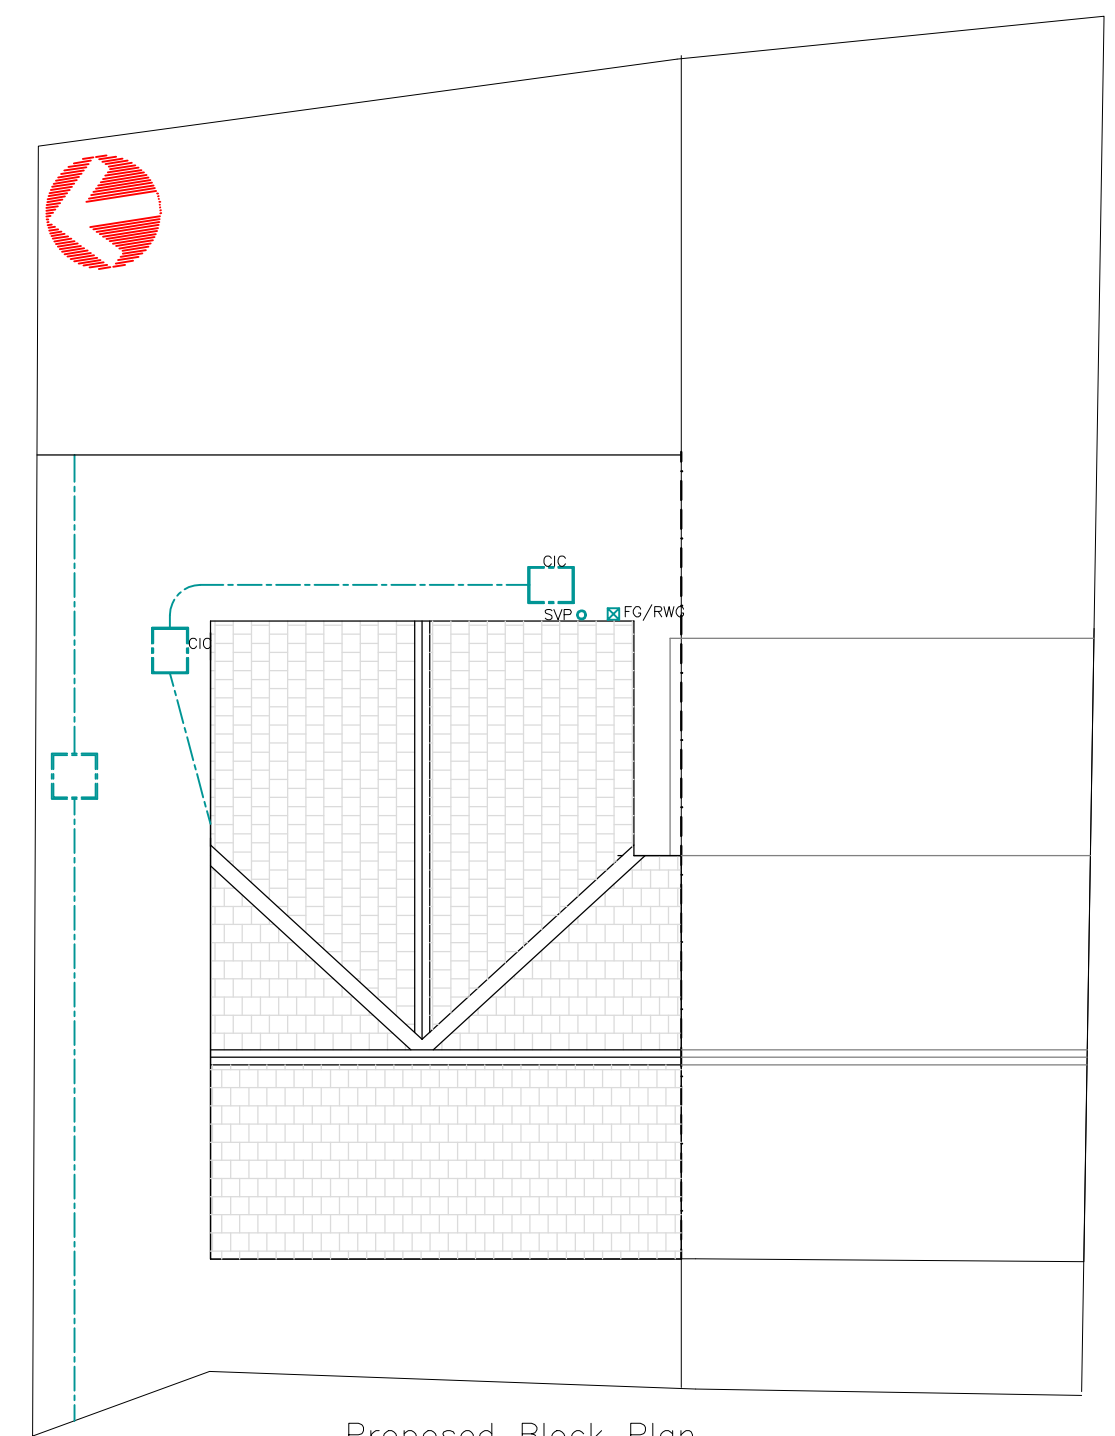


Proposed Block Plan
1:100

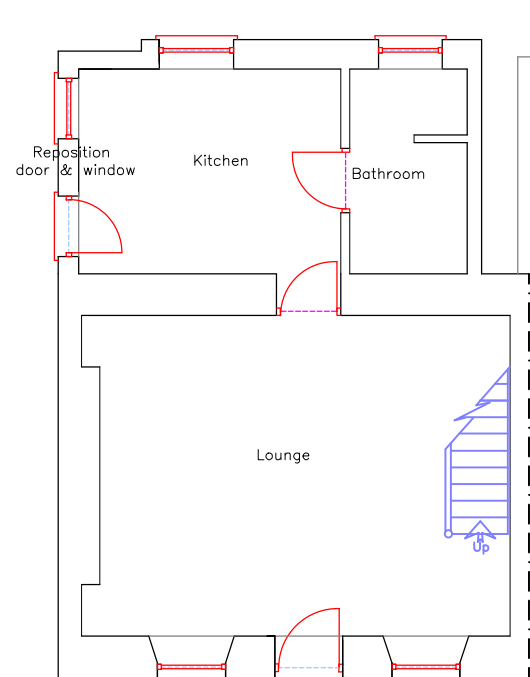


Proposed Ground Floor Plan
1:100

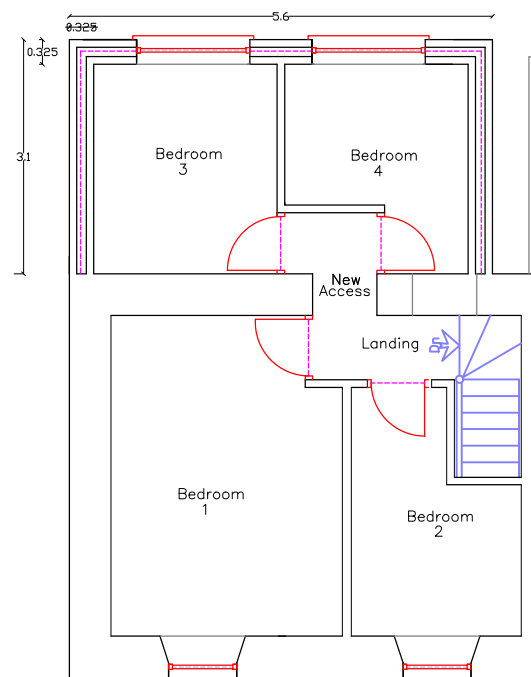


Proposed First Floor Plan
1:100

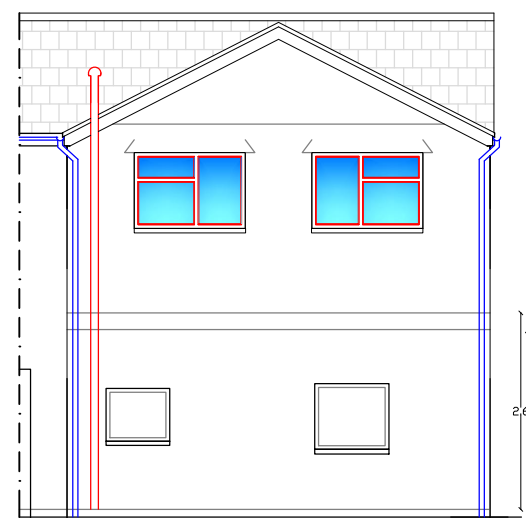


Proposed Rear Elevation
1:100

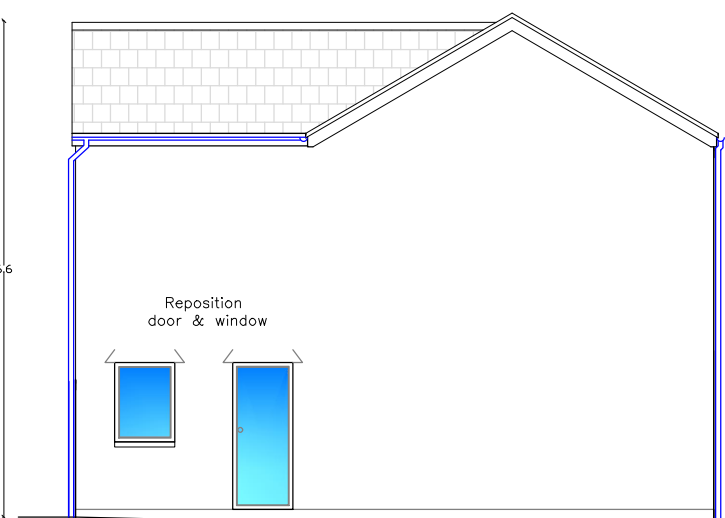


Proposed Side Elevation
1:100

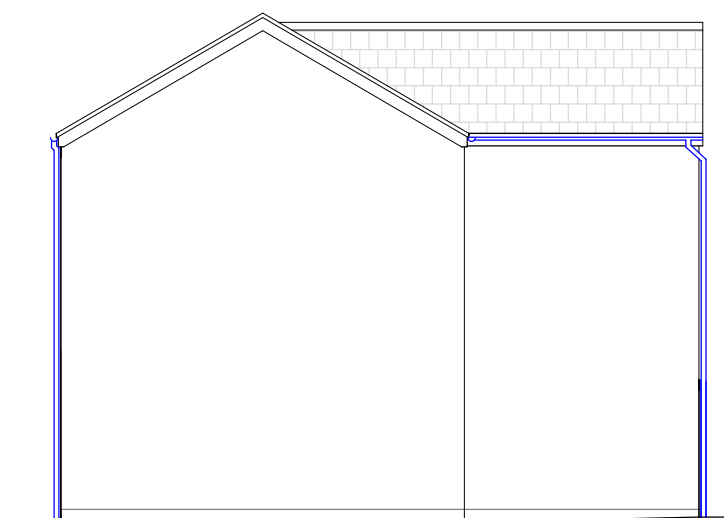


Proposed Side Elevation
1:100

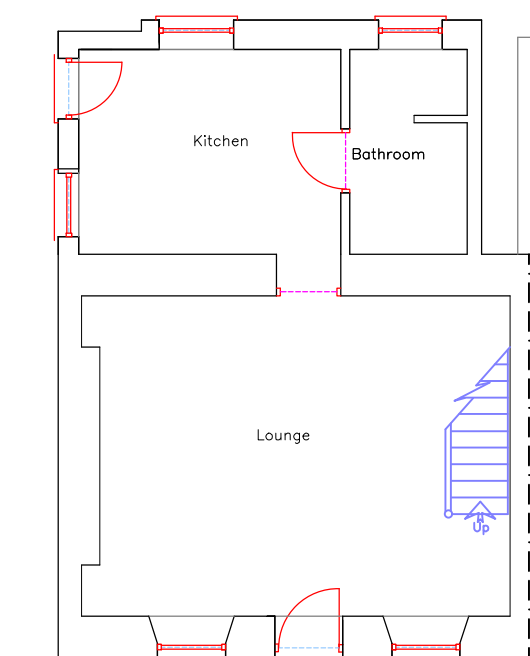


Existing Ground Floor Plan
1:100

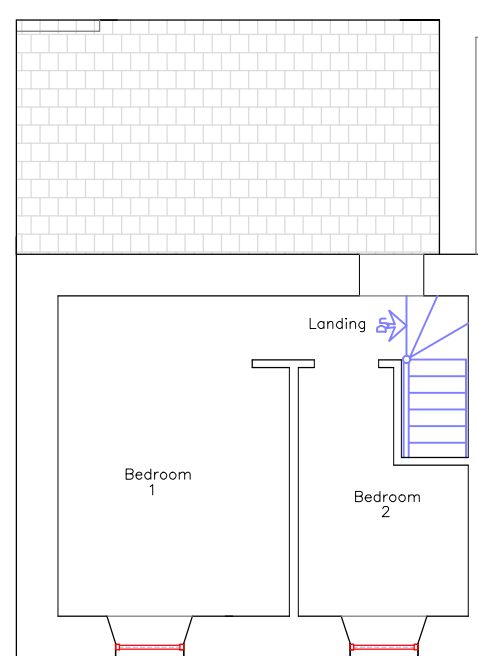


Existing First Floor Plan
1:100

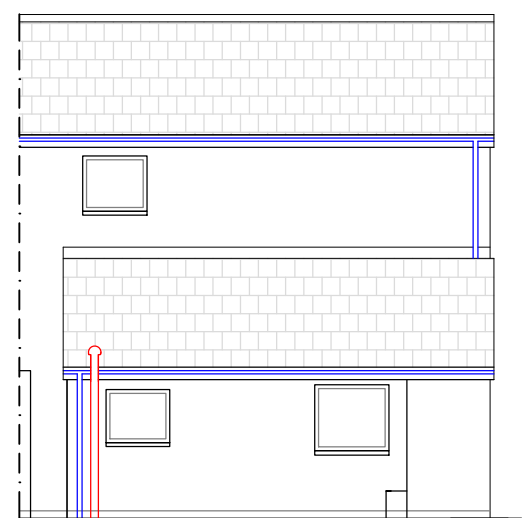

Existing Rear Elevation
1:100

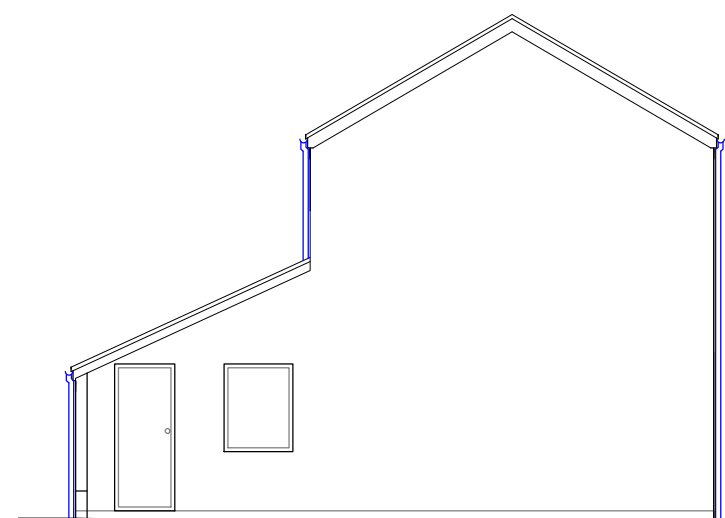

Existing Side Elevation
1:100

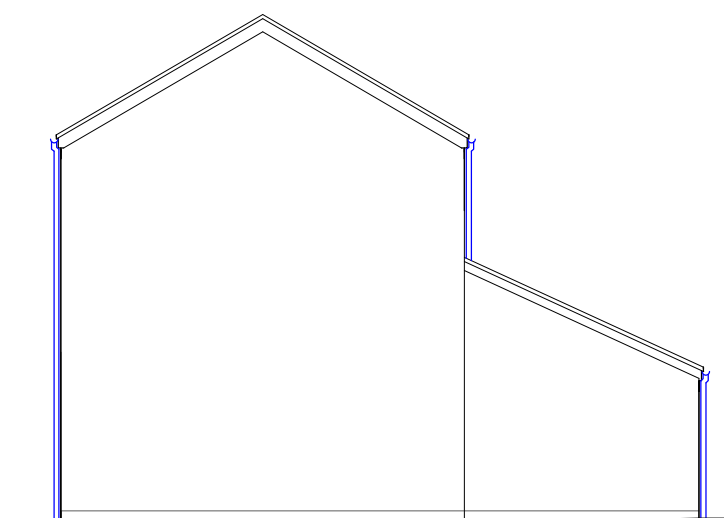

Existing Side Elevation
1:100

N.B.
Notice needs to be served regarding
THE PARTY WALL ACT i.e.
Excavation of adjacent founds
Oversailing of RW goods
Foundation encroachment
Works on party wall.

Finishes	
Roof:	Concrete tile matching existing
External walls:	Render matching existing
Windows/Doors:	White uPVC matching existing
Fascia/RWG's:	White uPVC matching existing

Utopia Design Architectural Services	
Building Planning Application Support Paul Thomas: BSc (Hons) Tel: 01685 559230, Mob: 07908 725065	
Issued Only for Purpose Indicated	
Drawing Status: FOR PLANNING/BUILD CONTROL PURPOSES ONLY	
Client	6, CHAPEL STREET Tredeyriw Merthyr Tydfil CF48 4ND
Project	Proposed First Floor Rear Extension with Alterations
Drawn by	PT
Date	22/07/22
Paper	A2
Title	Scale
Existing and Proposed Plans, Elevations and Section Details	
1:100	
CHAPEL 6 01	