




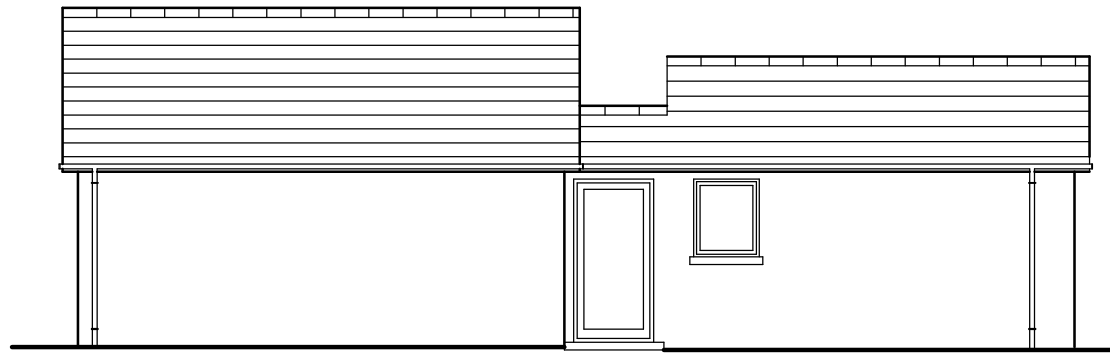


front elevation

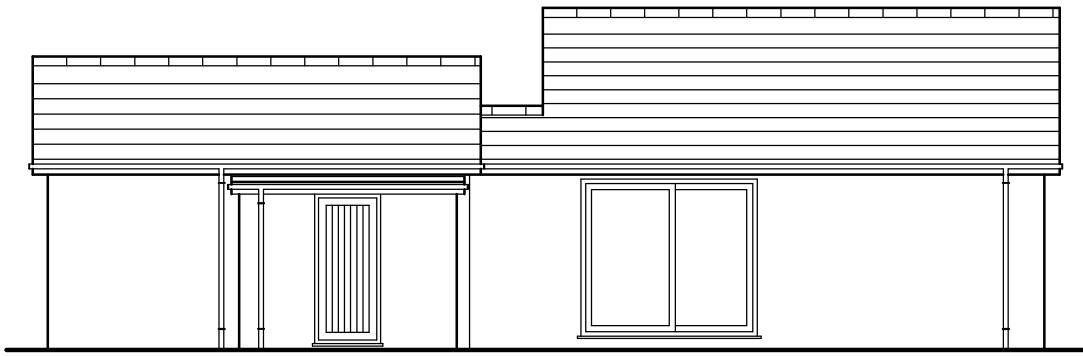

rear elevation

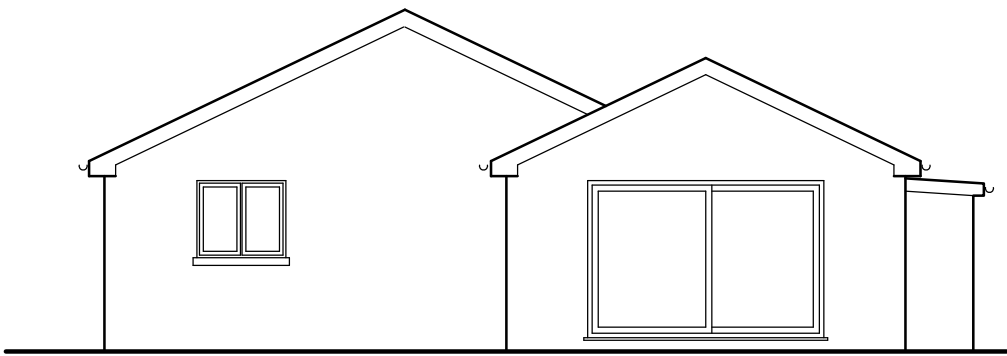

side elevation

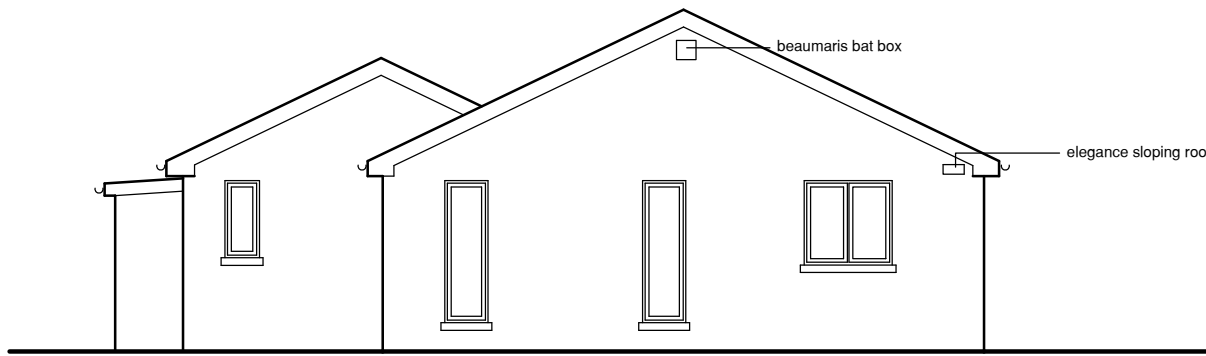

side elevation




beaumaris bat box


NOTE
installation of both bat and bird boxes to be carried out
within 1 month of the discharge of condition notice being
approved



elegance sloping roof bird box

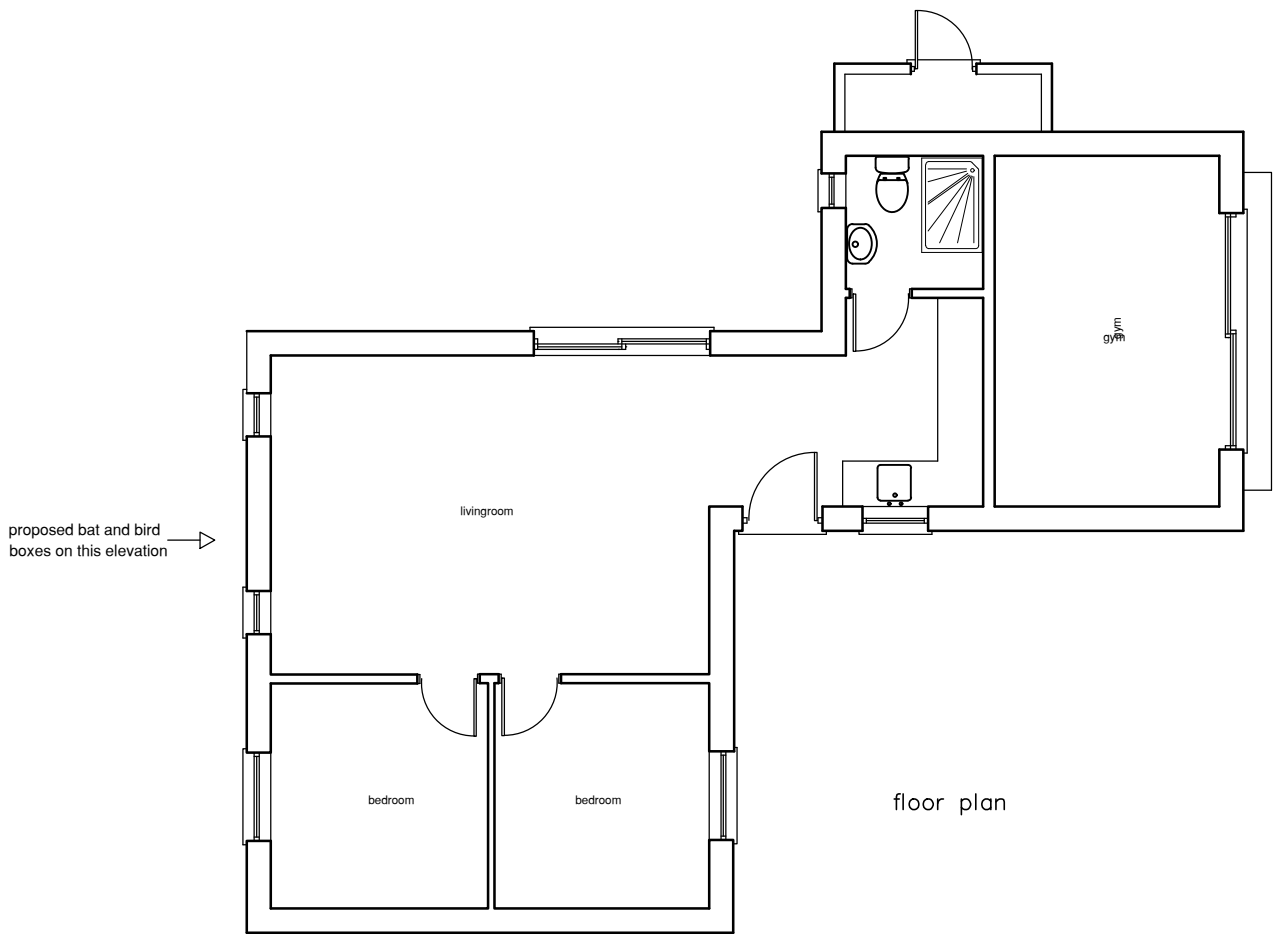

floor plan

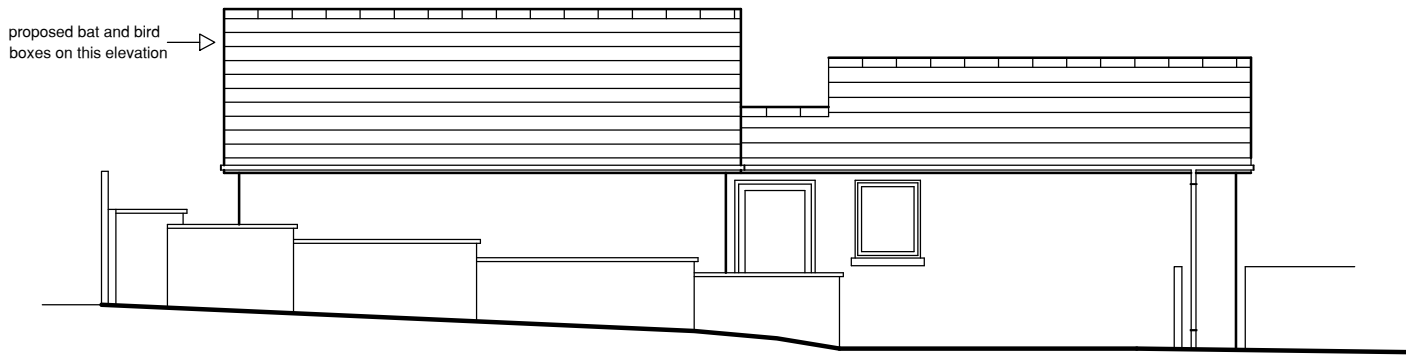

elevation facing road showing boundary wall

THIS DRAWING IS COPYRIGHT ©

Ken Bateman
Chartered Surveyor
B.Sc. (Hons.), MRICS, C. Build E. MCABE

project
As built Granny annex
at
Bryneira
Winchfaw Road
Heolgerrig

title
Ecology Plan

Date: June 2025

Scale: A2@ 1:100

Drawn:

Drawing No.	Rev.
GA 008	