

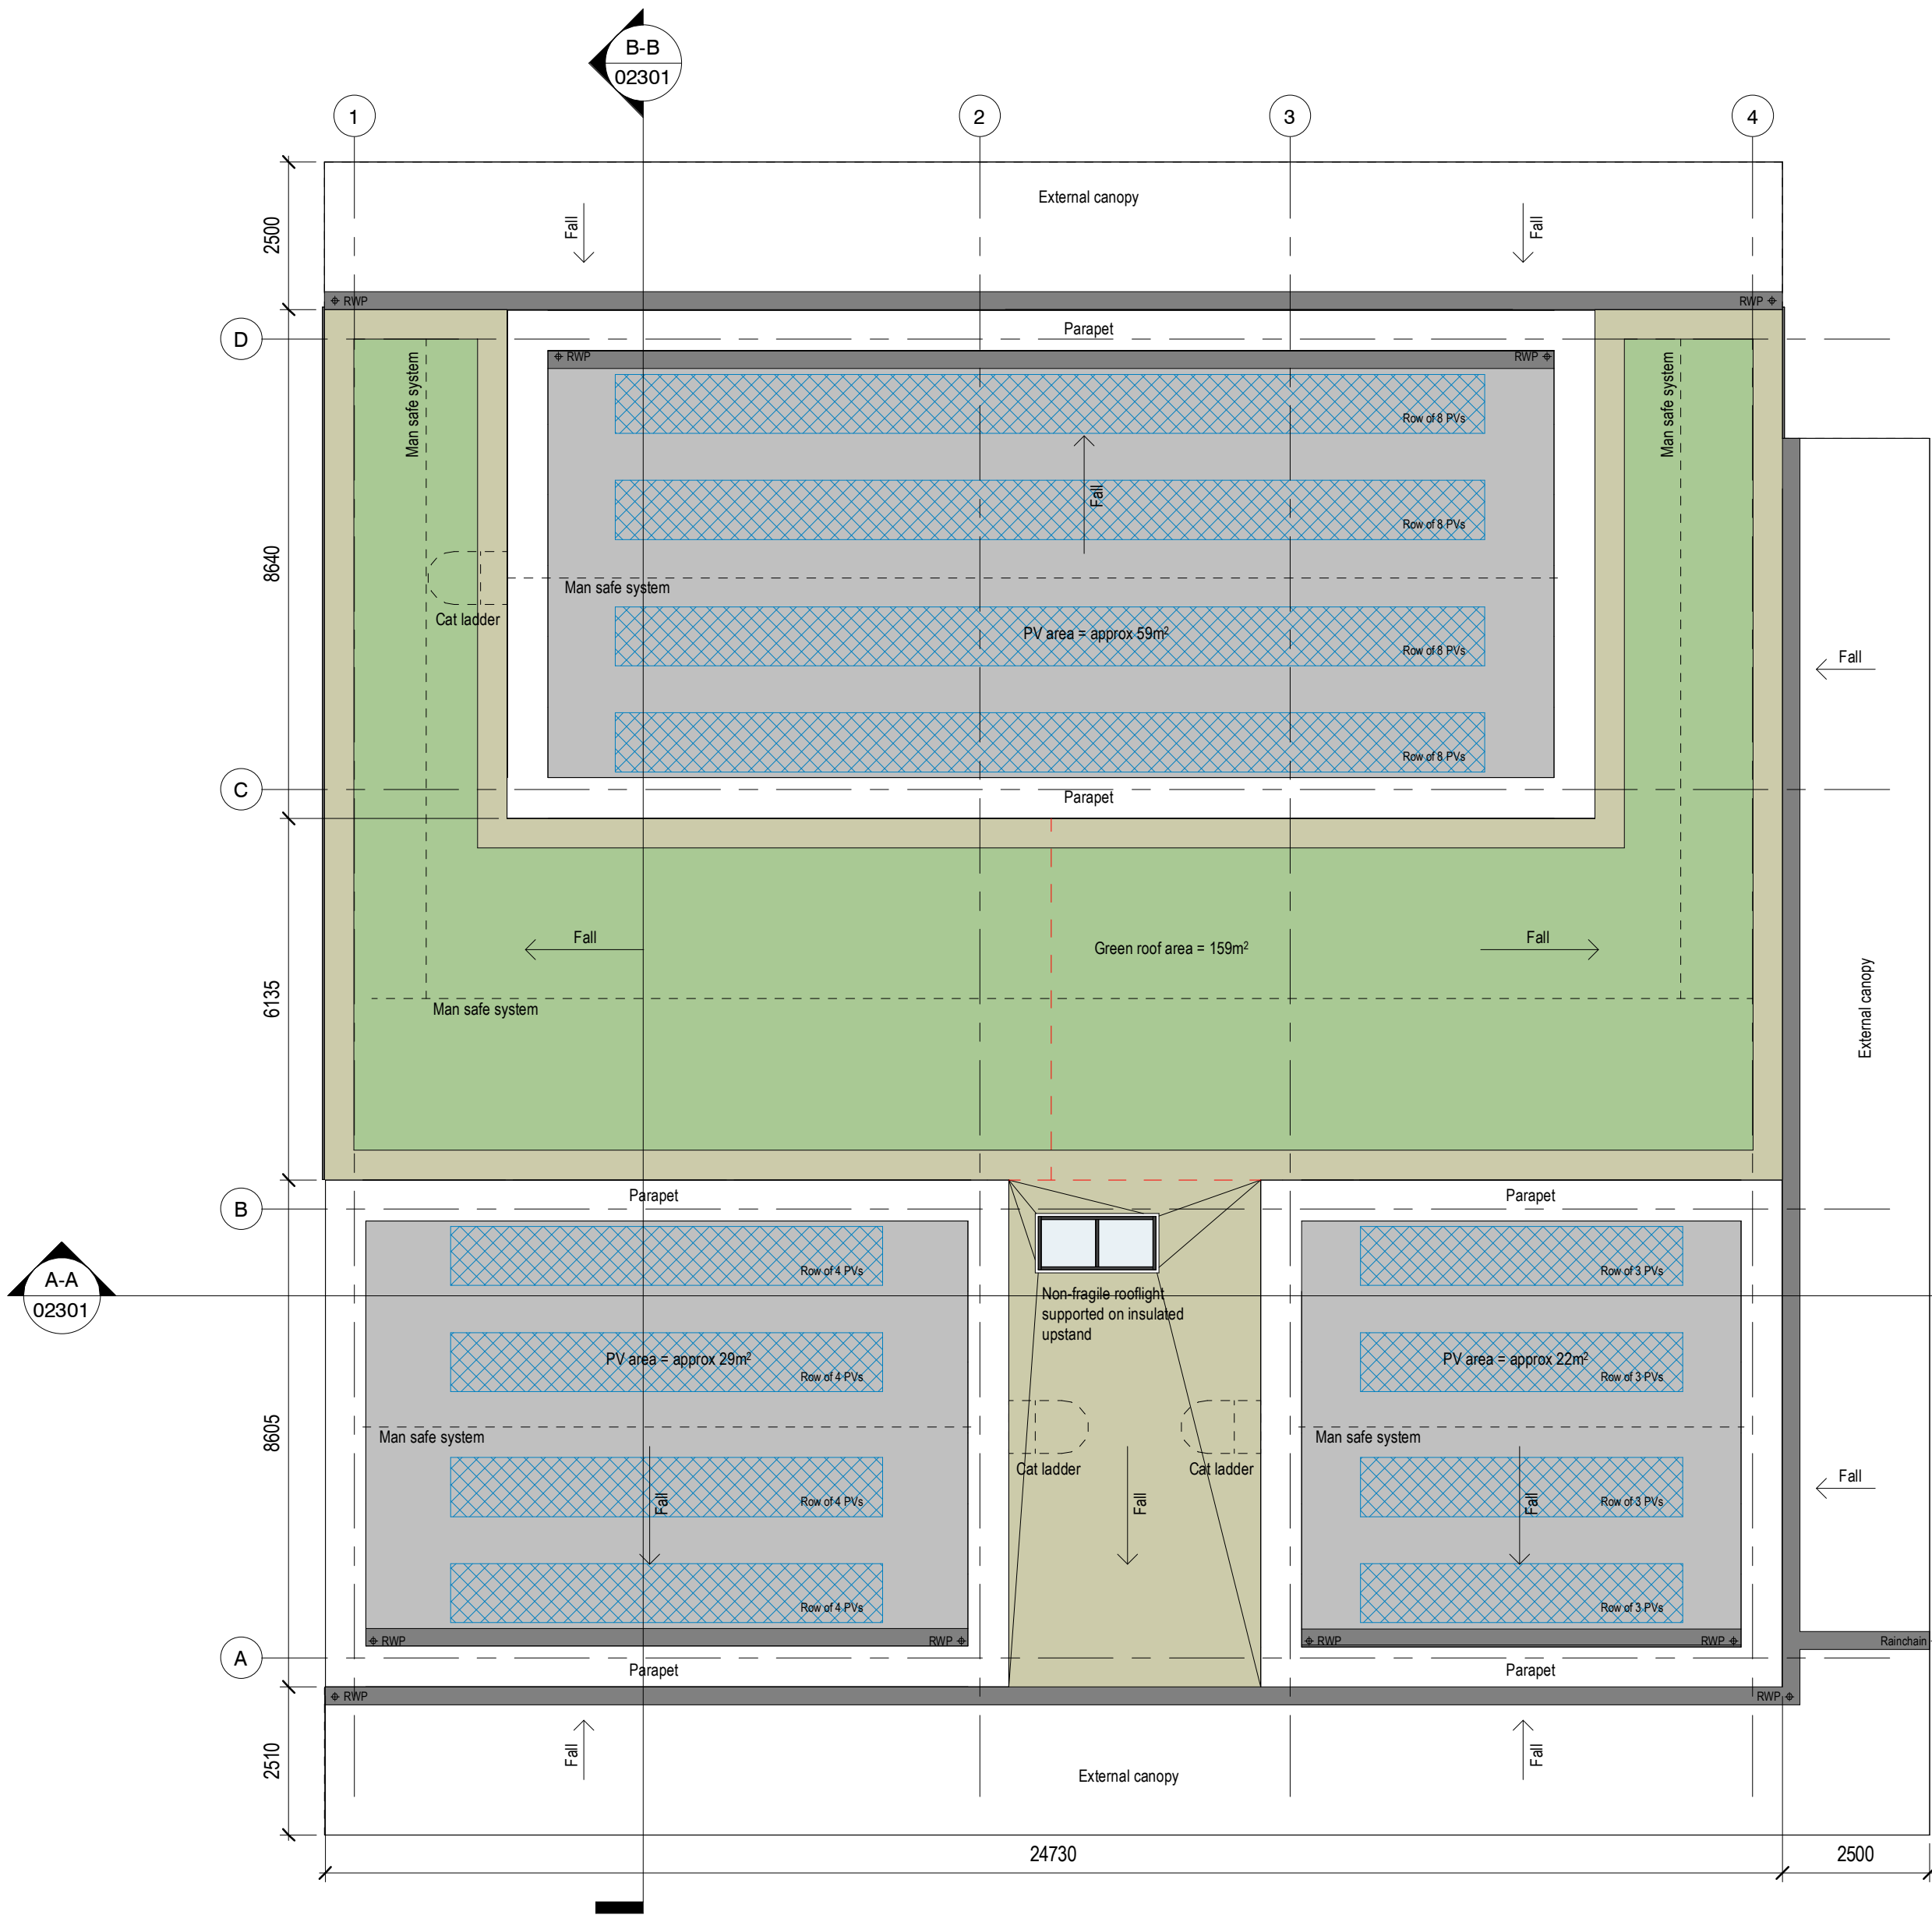


 

Proposed GA Roof Plan
1 : 100

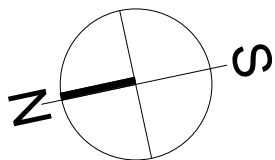

Key

RF-01 Warm Roof

Axter Roofing Force 4000S or equal and approved, warm deck waterproofing system, supported off profiled metal deck to SE design, with VCL, tapered PIR insulation, reinforced bitumin membrane.

RF-02 Green Roof

Axter Roofing Multi-layer CITYFLOR® or equal and approved, warm deck living roof waterproofing system, supported off profiled metal deck to SE design, with VCL, tapered PIR insulation, reinforced bitumin membrane with Hydropack living roof finish.

RF-03 Canopy Roof

Roof deck to SE design, thermally broken. Gutter, fascia and rainwater drainage design to be coordinated and in accordance with manufacturers recommendations.

Gutters

Rainwater pipe / Rainchain

Extent of PVs (design and detail as M&E Engineer's information)

Notes


- Finished falls across all roof areas must be a minimum of 1:80, in line with BS 6229 and industry guidance.
- Please refer to M&E drawings for information on services and associated penetrations through the roof.
- M&E fixtures such as lighting, sprinklers and security cameras are to be fully coordinated.
- Rainchain location to feed into Landscape Planting.

This line should measure 60mm when printed correctly

This drawing is the copyright of Roberts Limbrick Ltd and should not be reproduced in whole or in part or used in any manner whatsoever without their written permission.

Responsibility is not accepted for errors made by others in scaling from this drawing. Use only figured dimensions and report any discrepancies or omissions to the Architect immediately.

Rev	Date	By	Chk	Description
P01	12.08.2025	EJC	DAO	WIP - Issued for co-ordination
P02	22.08.2025	EJC	DAO	RIBA Stage 4 Draft Issue
C01	26.09.2025	DAO	JMC	RIBA Stage 4 Issue

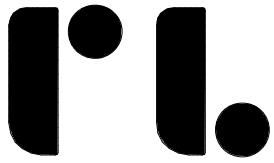

Roberts Limbrick

03333 405 500
mail@robertslimbrick.com
robertslimbrick.com

Registered Office: England No. 06658029

Project Name

Ysgol Rhyd Y Grug

Client Name

Merthyr Tydfil County Borough
Council

Drawing Title

New Build
Proposed GA Roof Plan

Scale	Project No.
1 : 100 • A2	11777

Status	Purpose Of Issue
A4	Issued for Tender

Project	Org	Vol	Level	Form	Role
RYG	• RL	• 02	• RF	• DR	• A

Number	Revision
02102	C01