


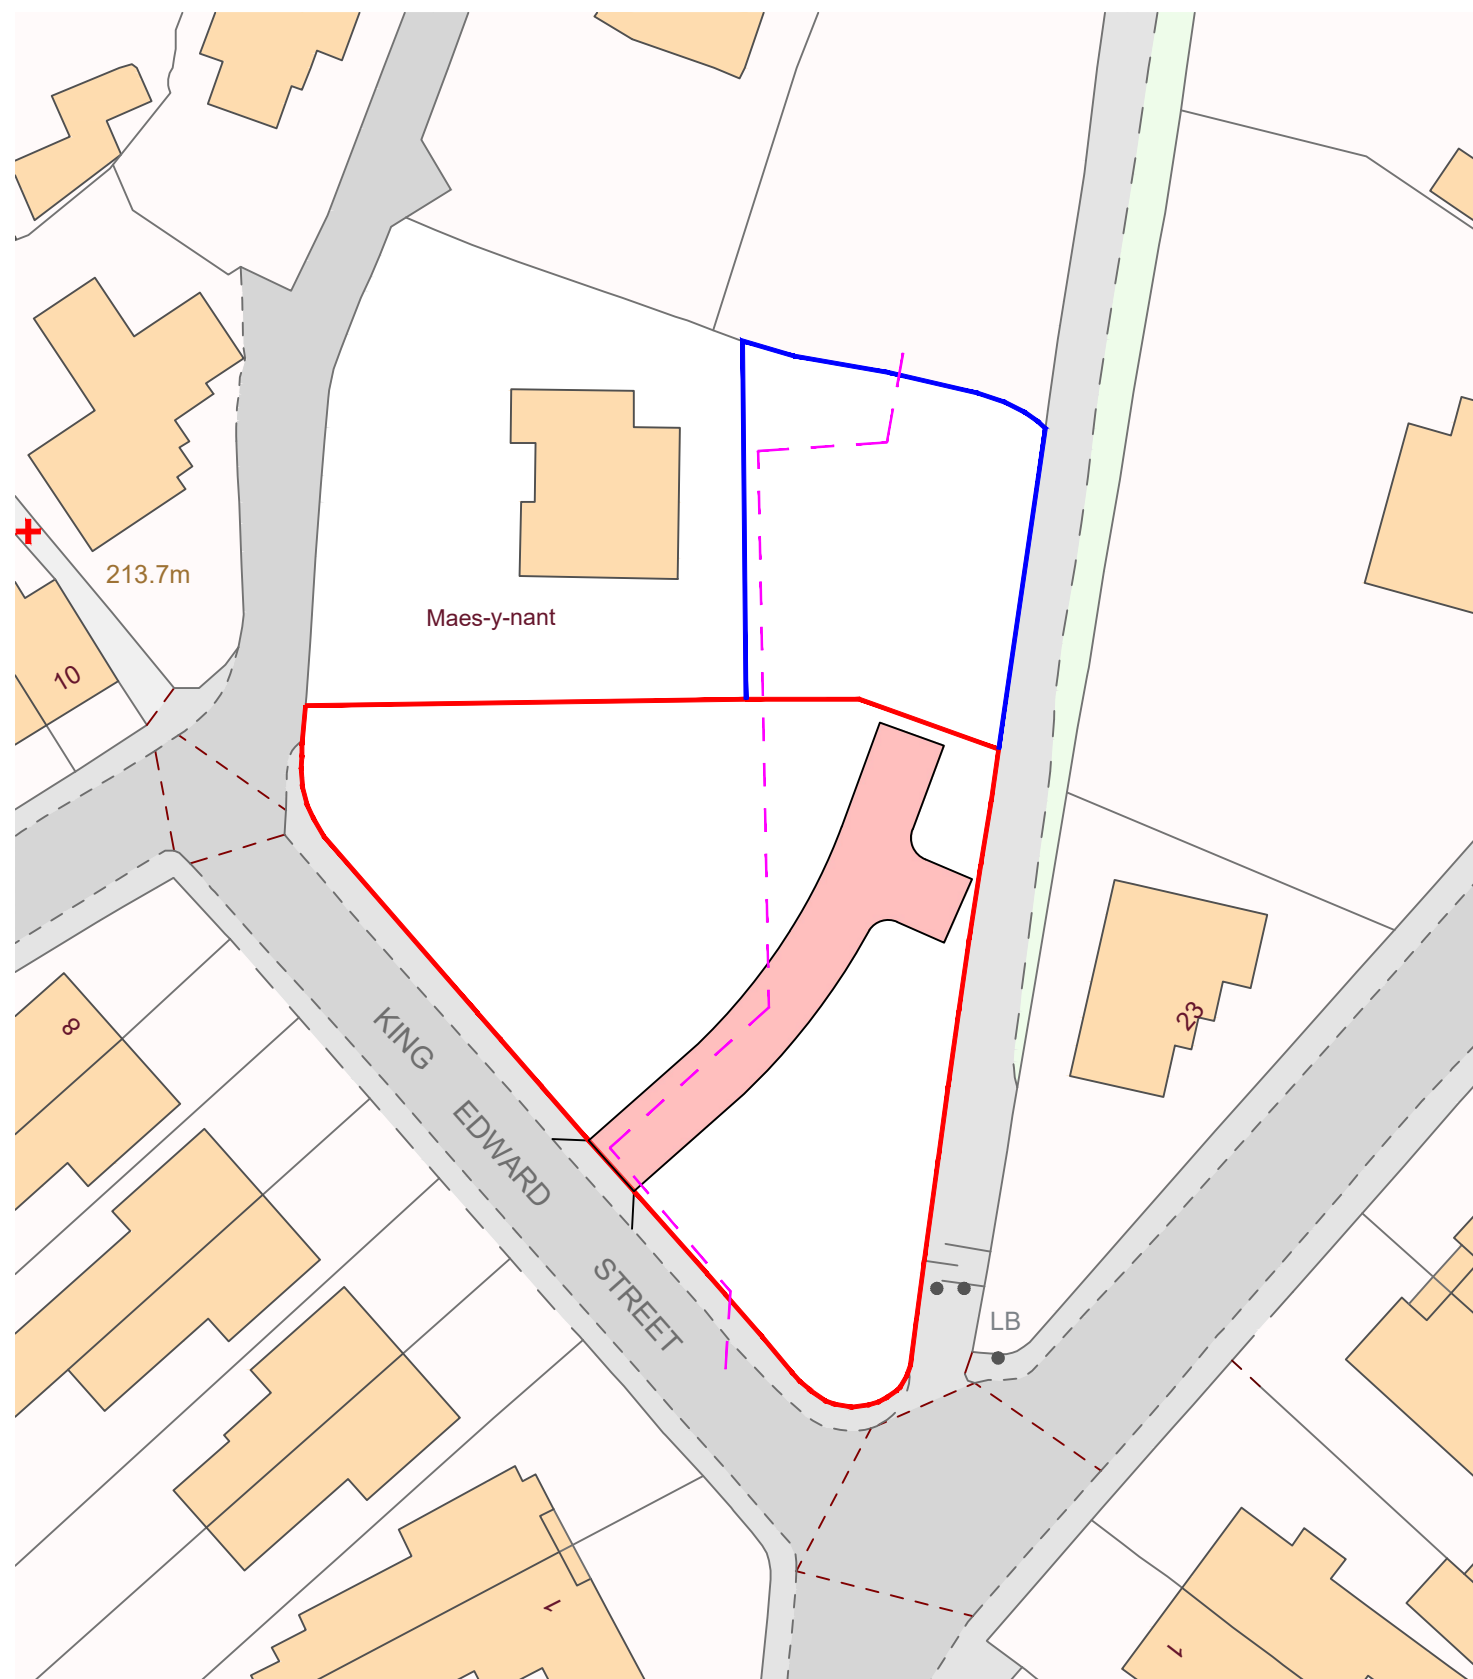

EXISTING ACCESS AS PER
PLANNING REF:P170192

CULVERT DIVERSION AS PER
PLANNING REF:P170192



S U R B A N
DESIGN

PROJECT :
GROVE PARK DEVELOPMENT

CLIENT :
B&B PROPERTY

REVISIONS :

NOTES :

- Do not scale from this drawing take figured dimensions only.
- Dimensions are in millimeters unless otherwise stated.
- All dimensions to be checked on site.

STAGE :
PLANNING

DRAWING TITLE :
EXISTING SITE PLAN

JOB NUMBER :
22-089

DRAWING NUMBER (REV) :
002

SCALE :
1 : 500

A3

DRAWN BY (DATE) : CD (11.22)
CHECKED BY (DATE) : MM (11.22)
APPROVED BY (DATE) : MM (11.22)

EMAIL :
hello@surbandesign.com