




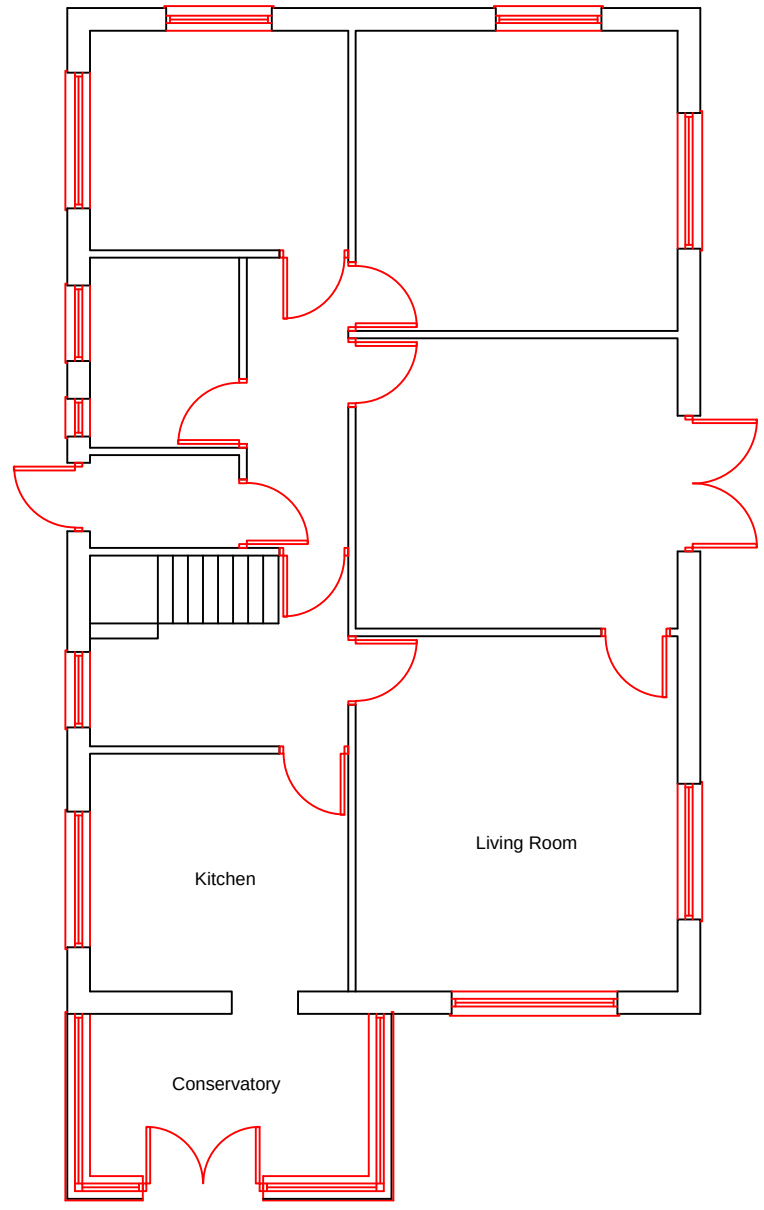


Existing Ground Floor
Scale 1:100

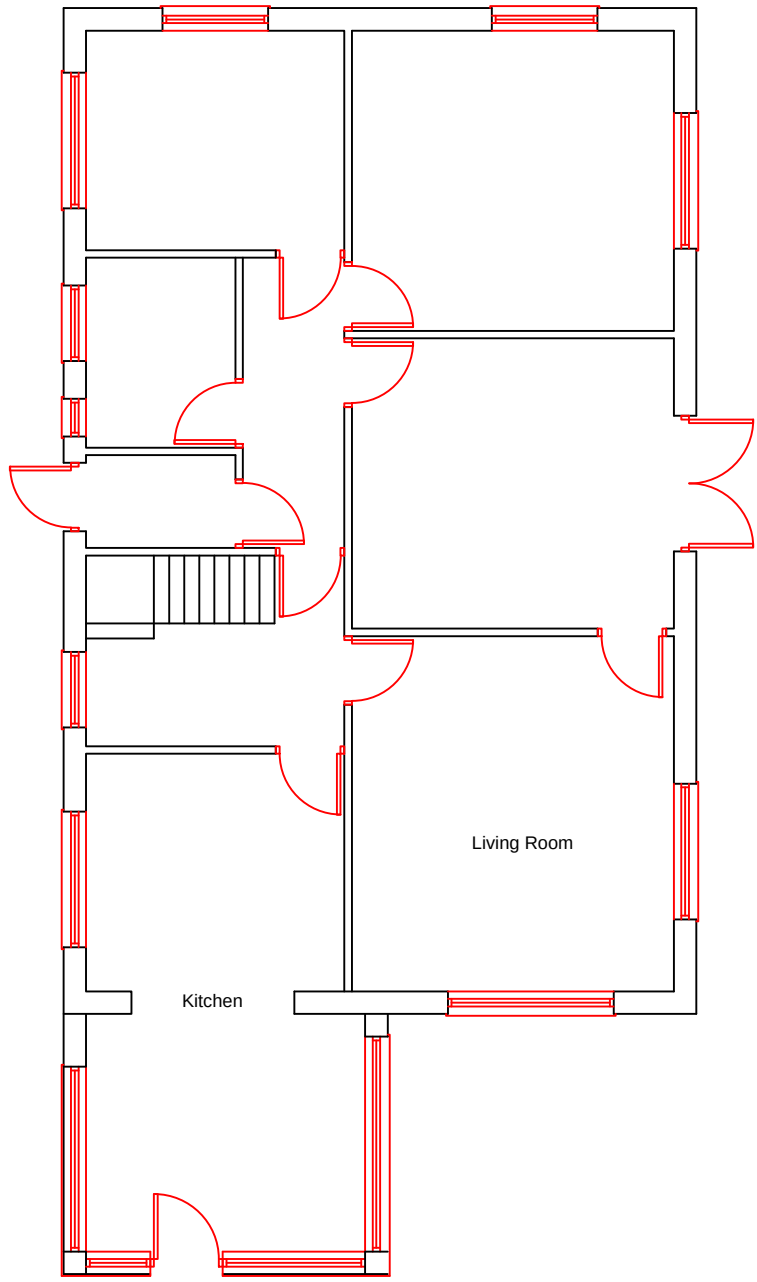

Proposed Ground Floor
Scale 1:100

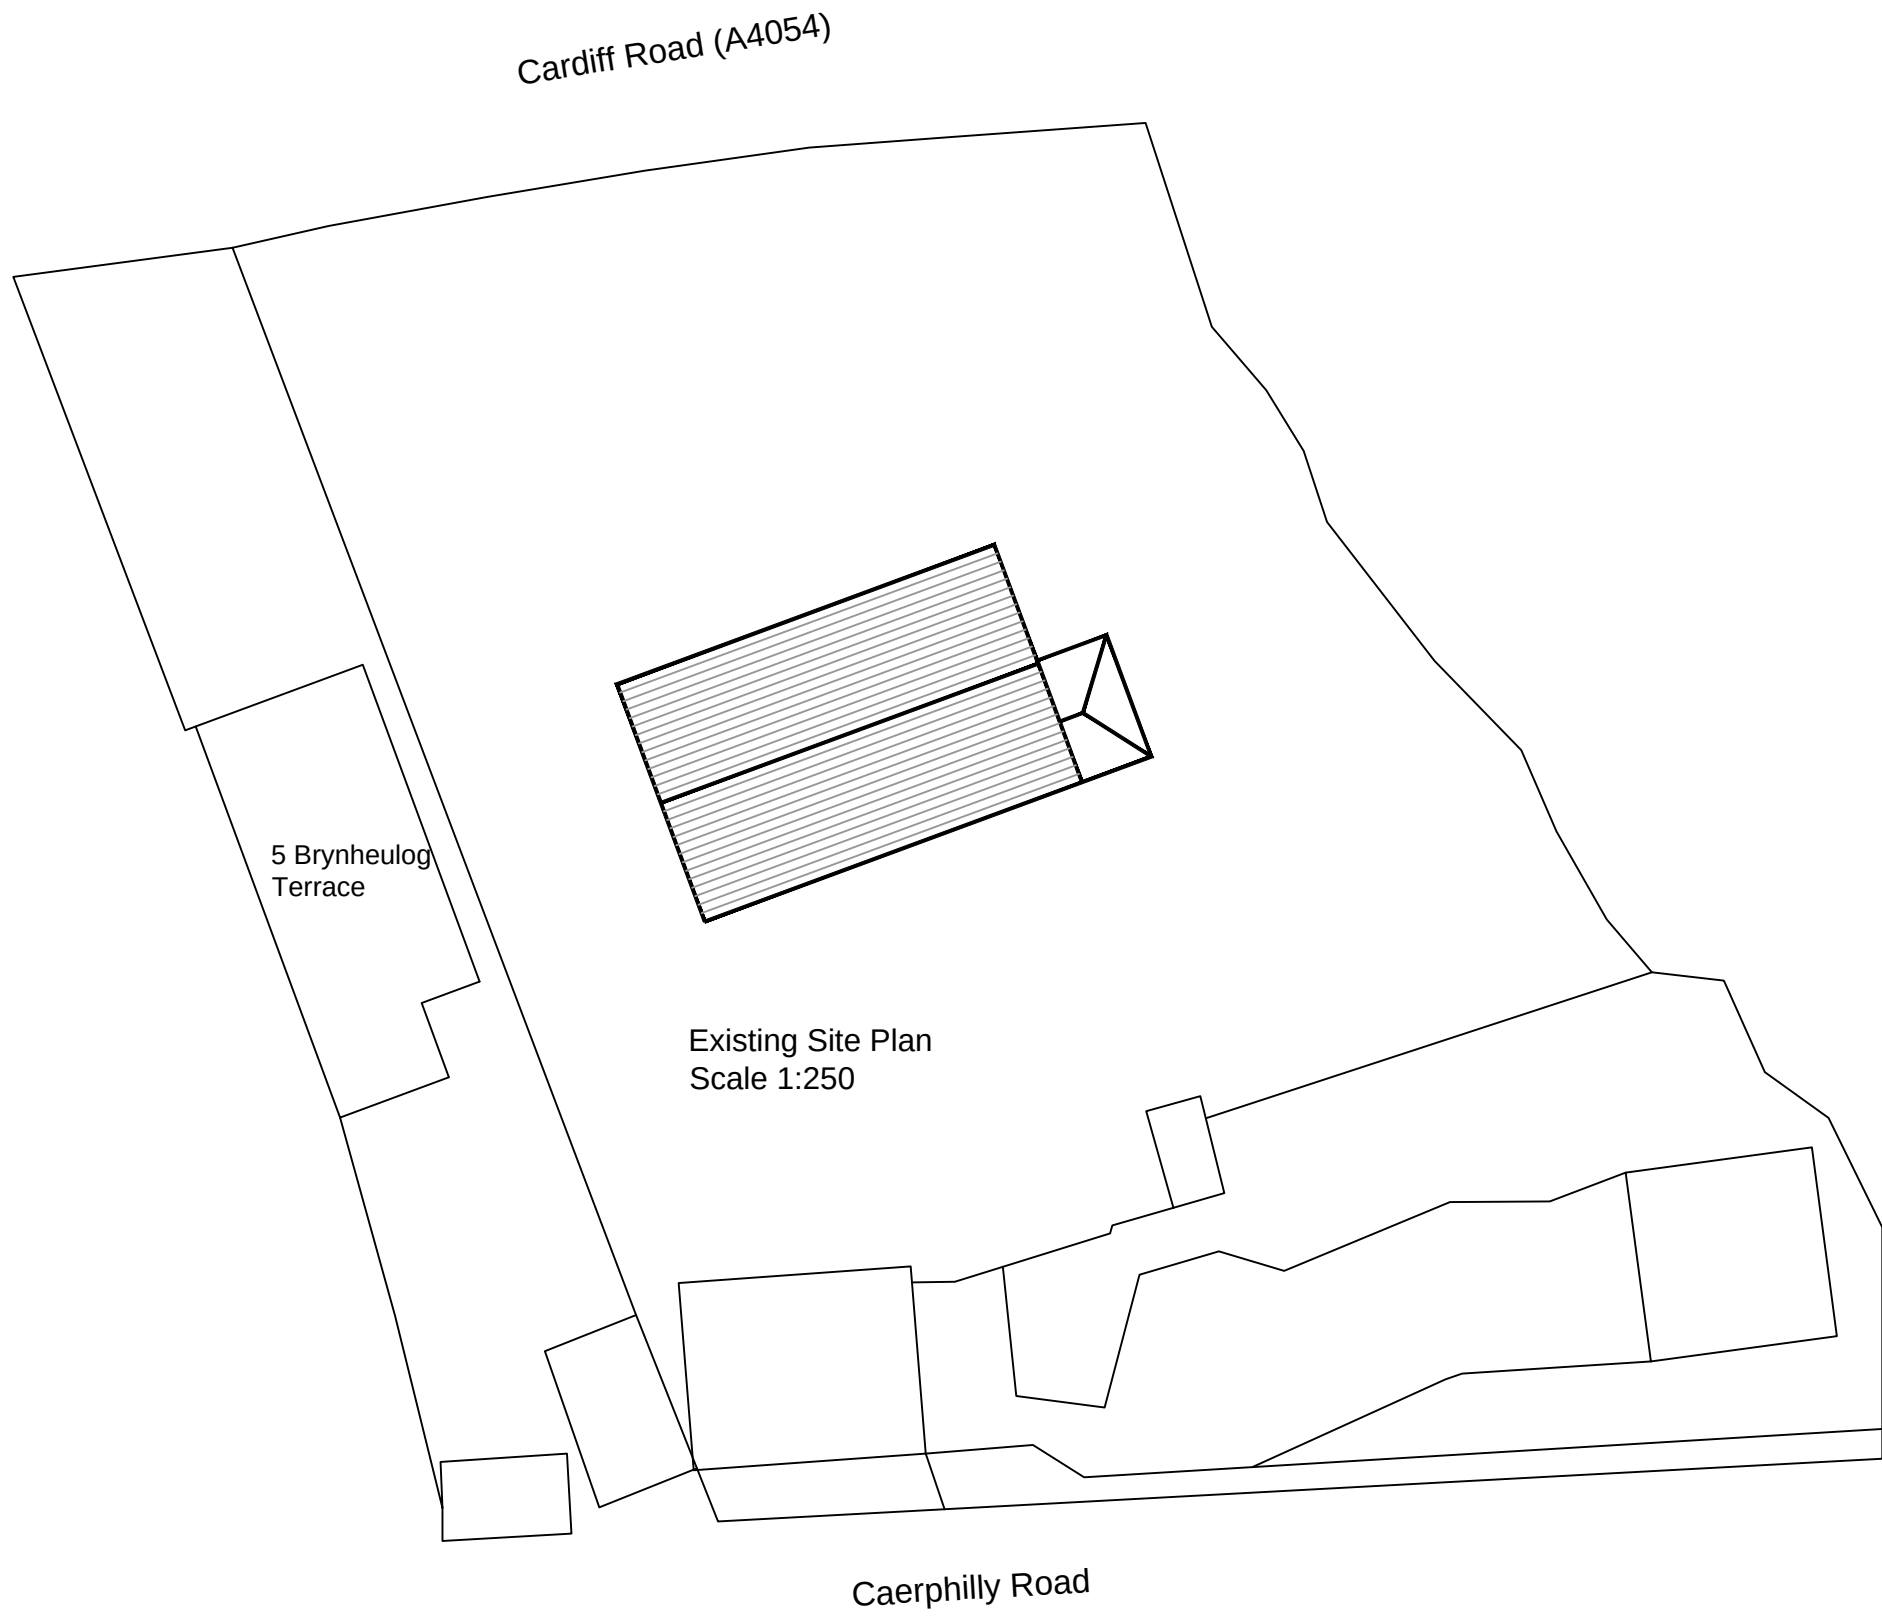


Existing Site Plan
Scale 1:250

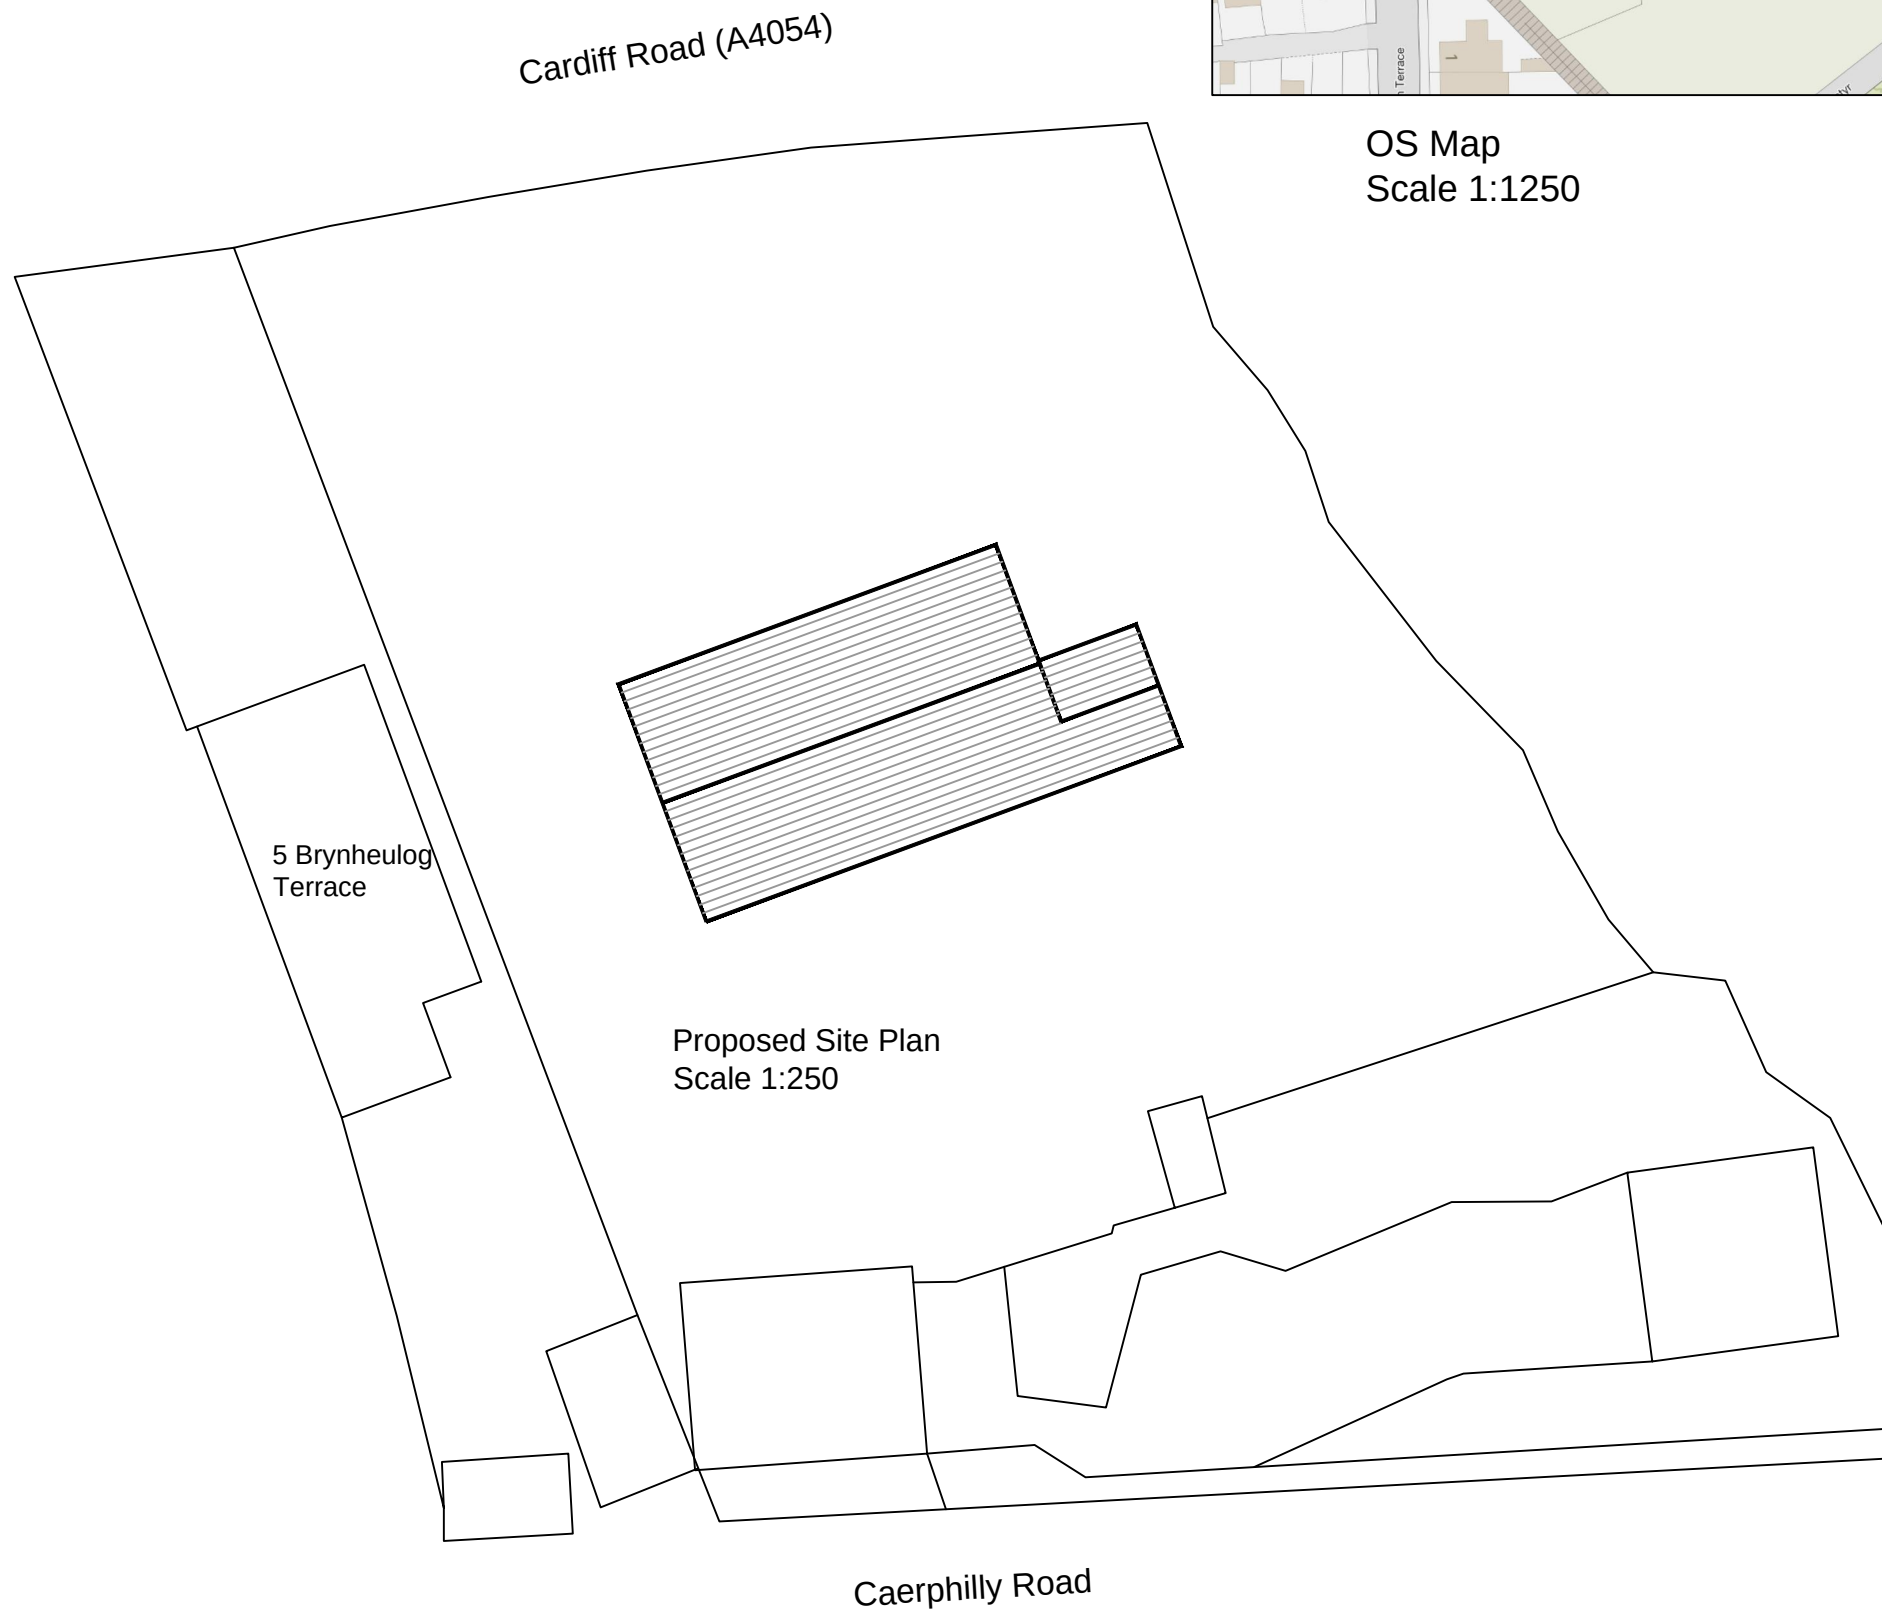


Proposed Site Plan
Scale 1:250




OS Map
Scale 1:1250

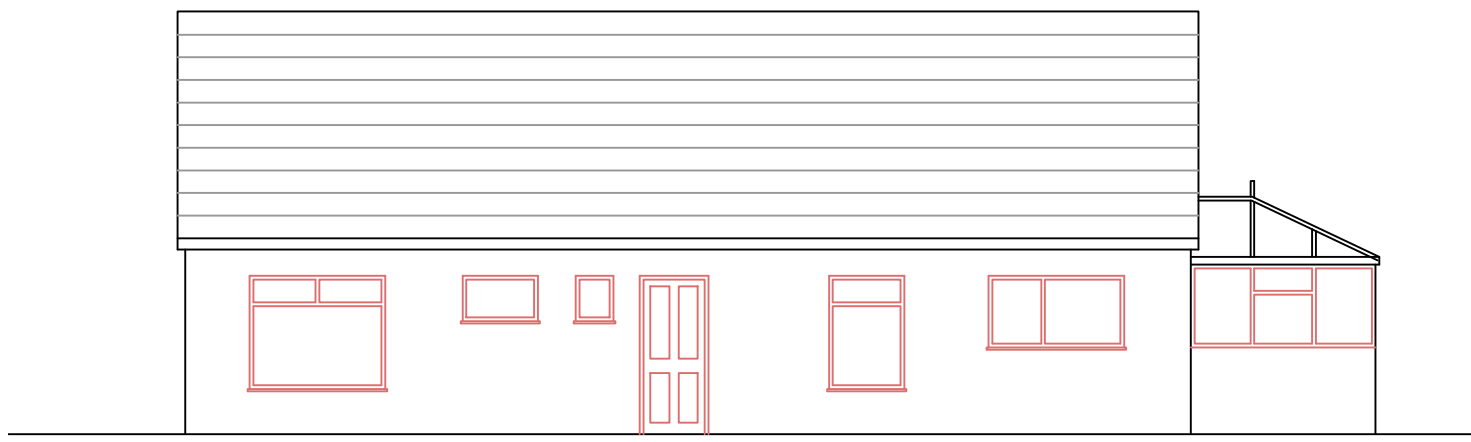


Existing North Elevation
Scale 1:100

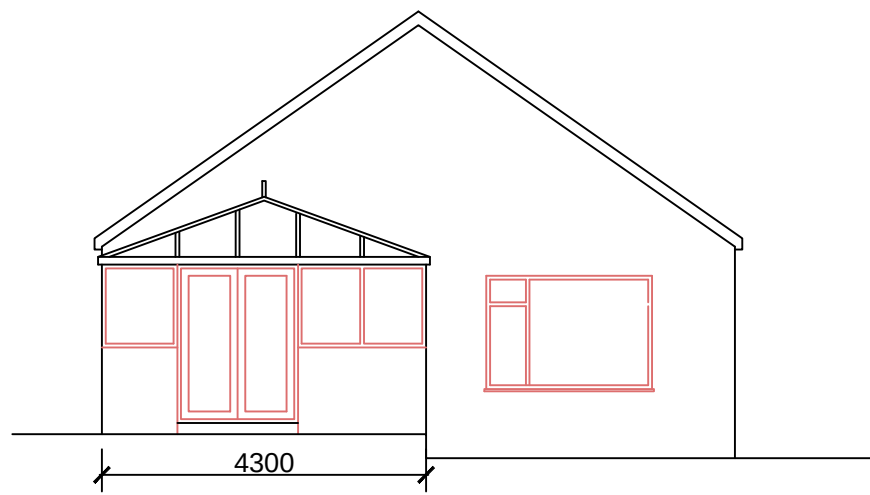

Existing East Elevation
Scale 1:100

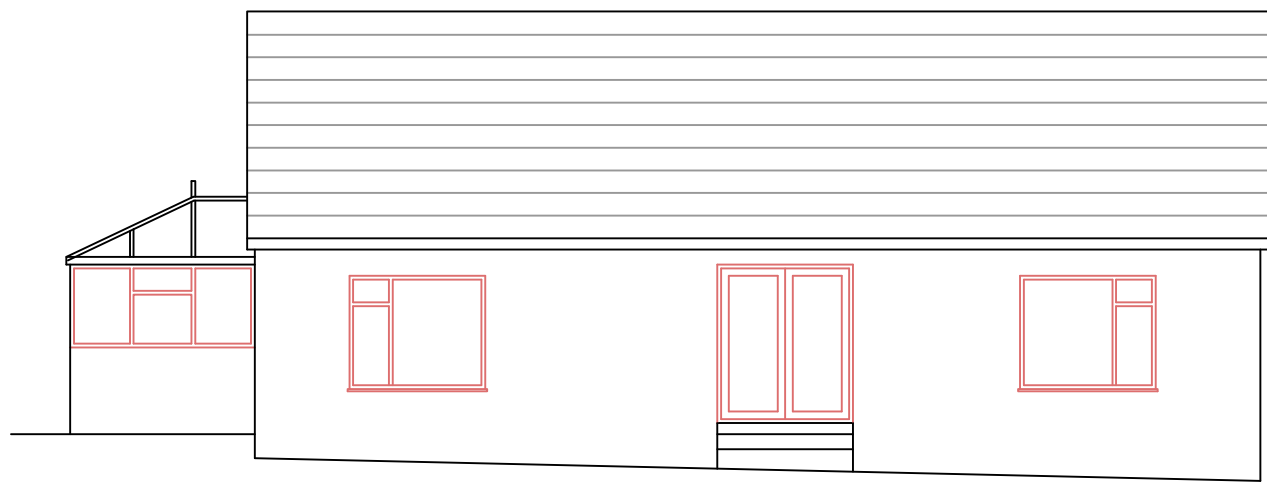


Existing South Elevation
Scale 1:100

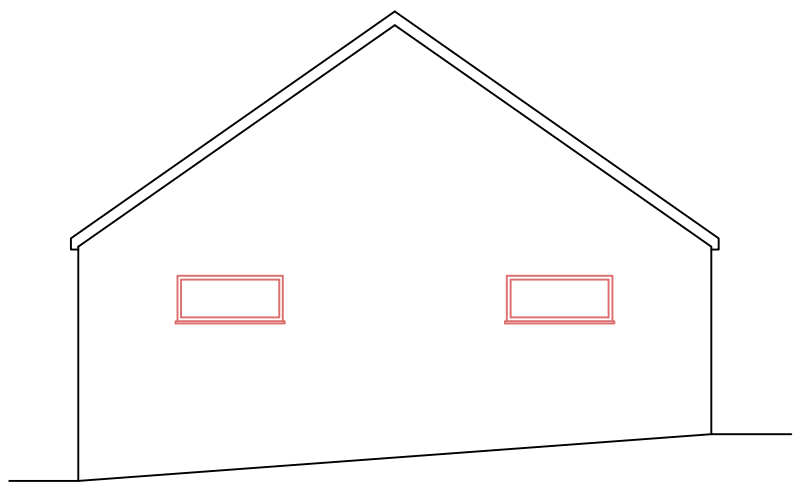


Existing West Elevation
Scale 1:100




Proposed North Elevation
Scale 1:100

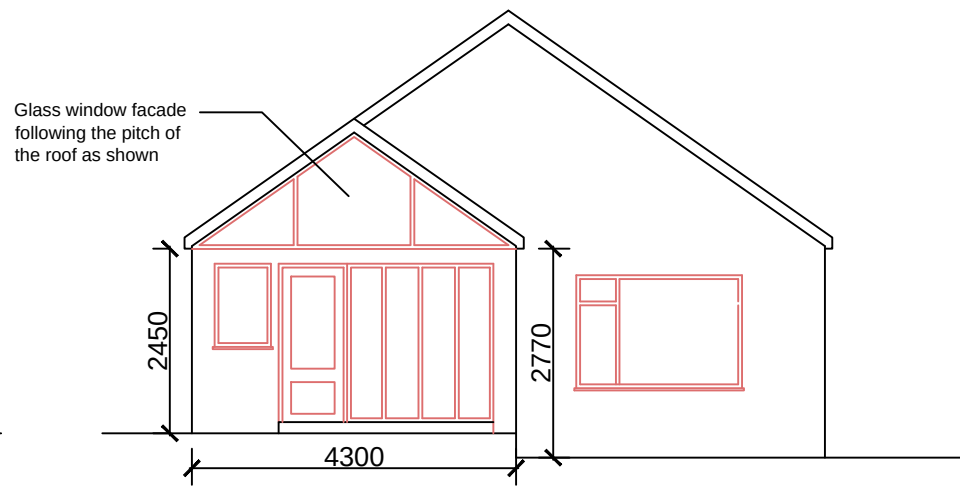

Proposed East Elevation
Scale 1:100

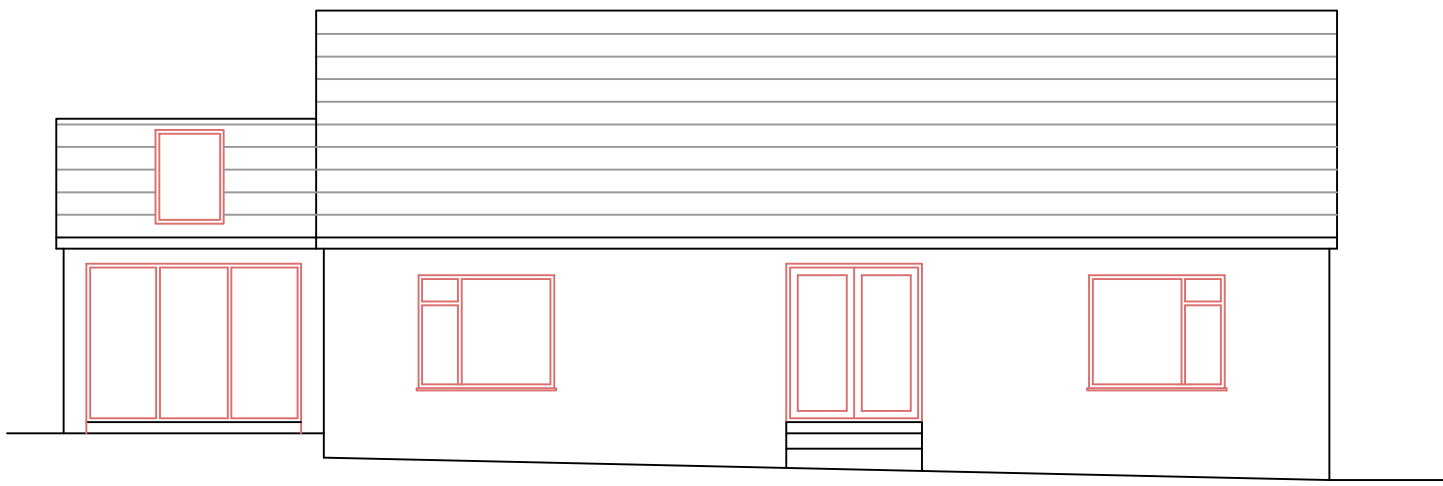

Proposed South Elevation
Scale 1:100

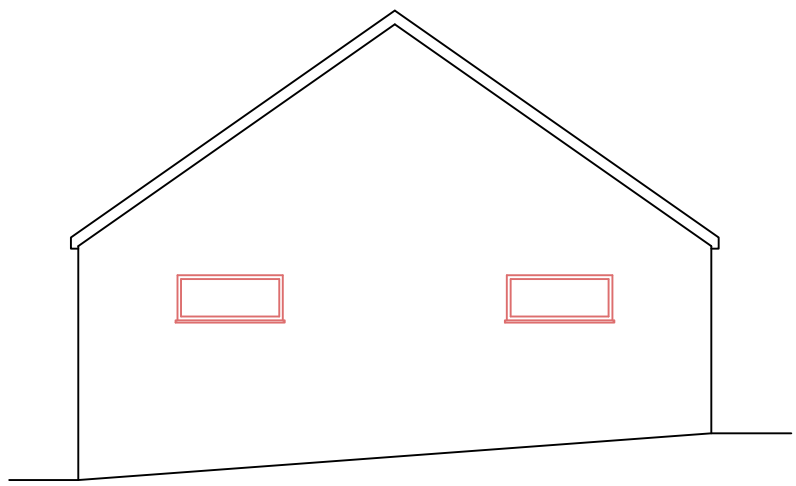

Proposed West Elevation
Scale 1:100

Aesthetic Notes

Existing Dwelling

Walls - Stipple render painted white

Roof - Pitched roof with concrete tiles.

Eaves and soffits - White pvc.

Gutters and rwp - White pvc

Windows & Doors - White Upvc.

Proposed Extension

Walls - Render finish to match existing

Roof - Pitched roof design with concrete tiles to

match existing dwelling

Eaves and soffits - White pvc

Gutters and rwp - White pvc / aluminium.

Windows & Doors - Double Glazed White uPVC

Notes:
All dimensions must be checked on site and not scaled from this drawing.

This drawing has been prepared for planning purposes only.

Planning Application
Proposed single storey side extension

Applicant: William Birrell

Address:
Cranford,
Quakers Yard
Treharris

Date: Mar 2023

Scale: As Shown

dwg no: 2023 - 001 - Carn

Rev: