




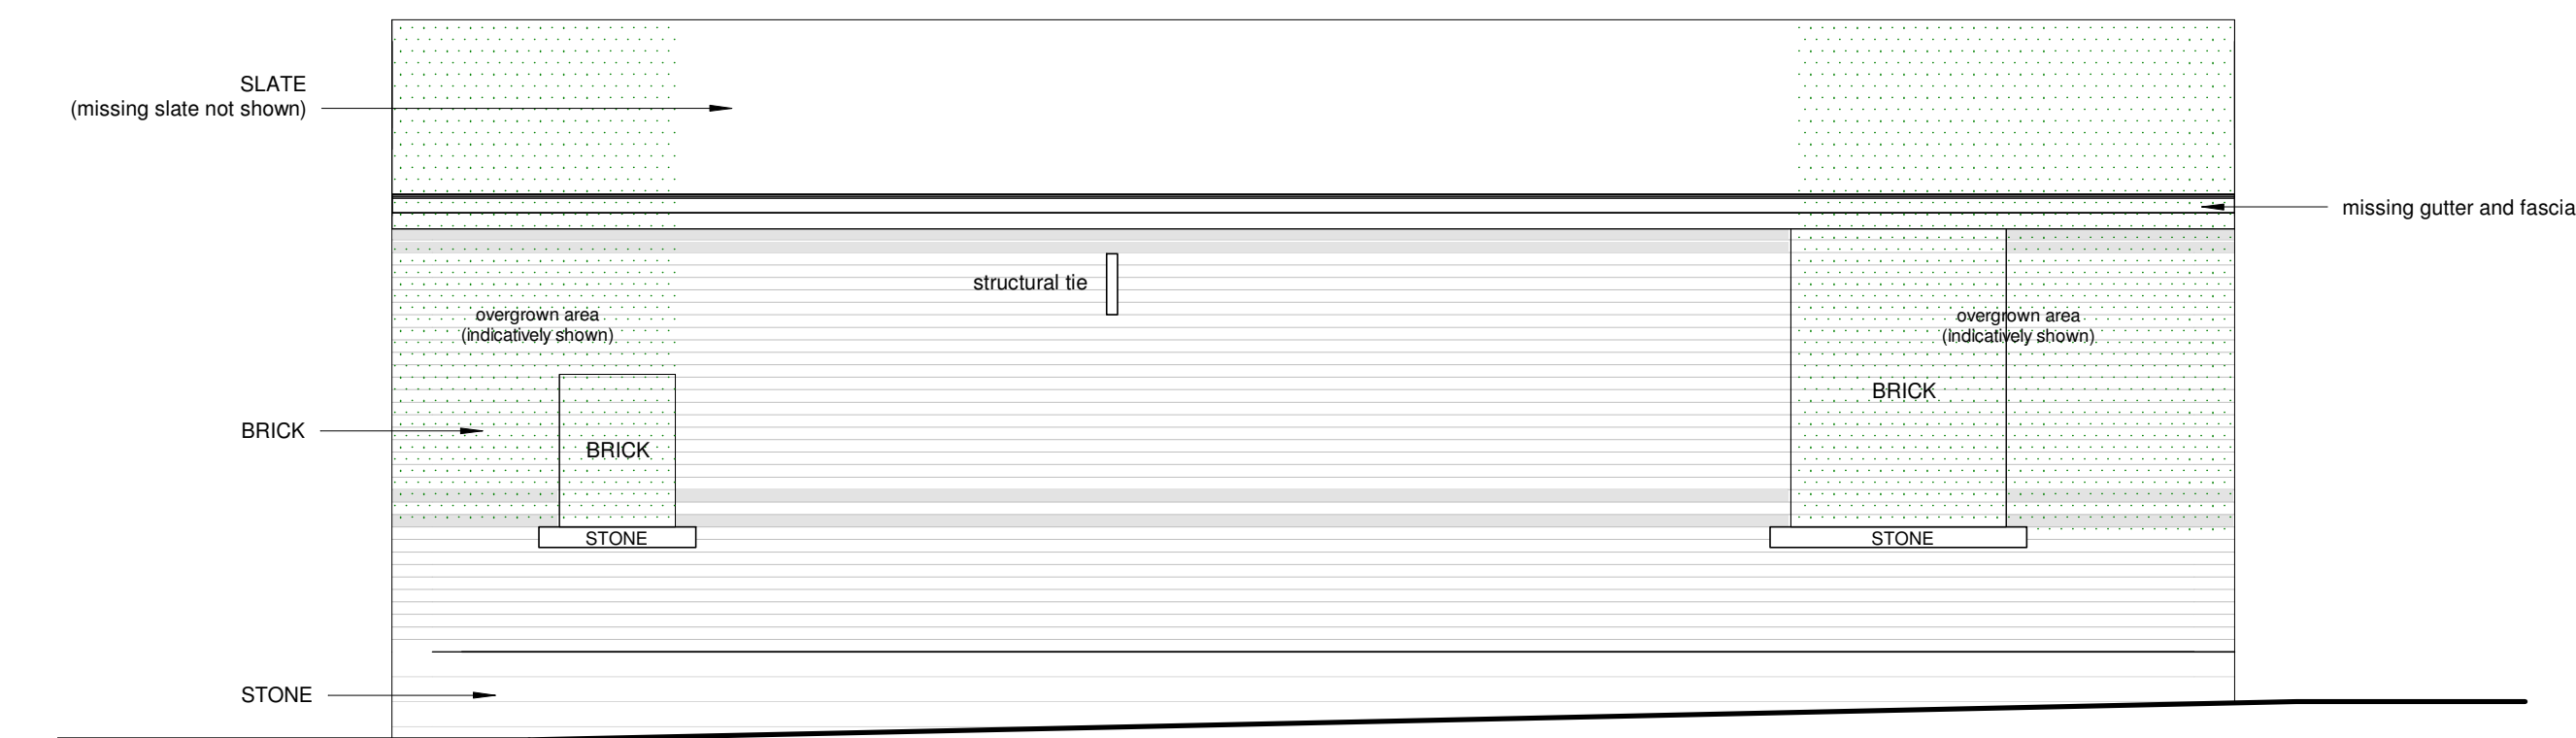


1) SE Elevation Existing
1 : 50

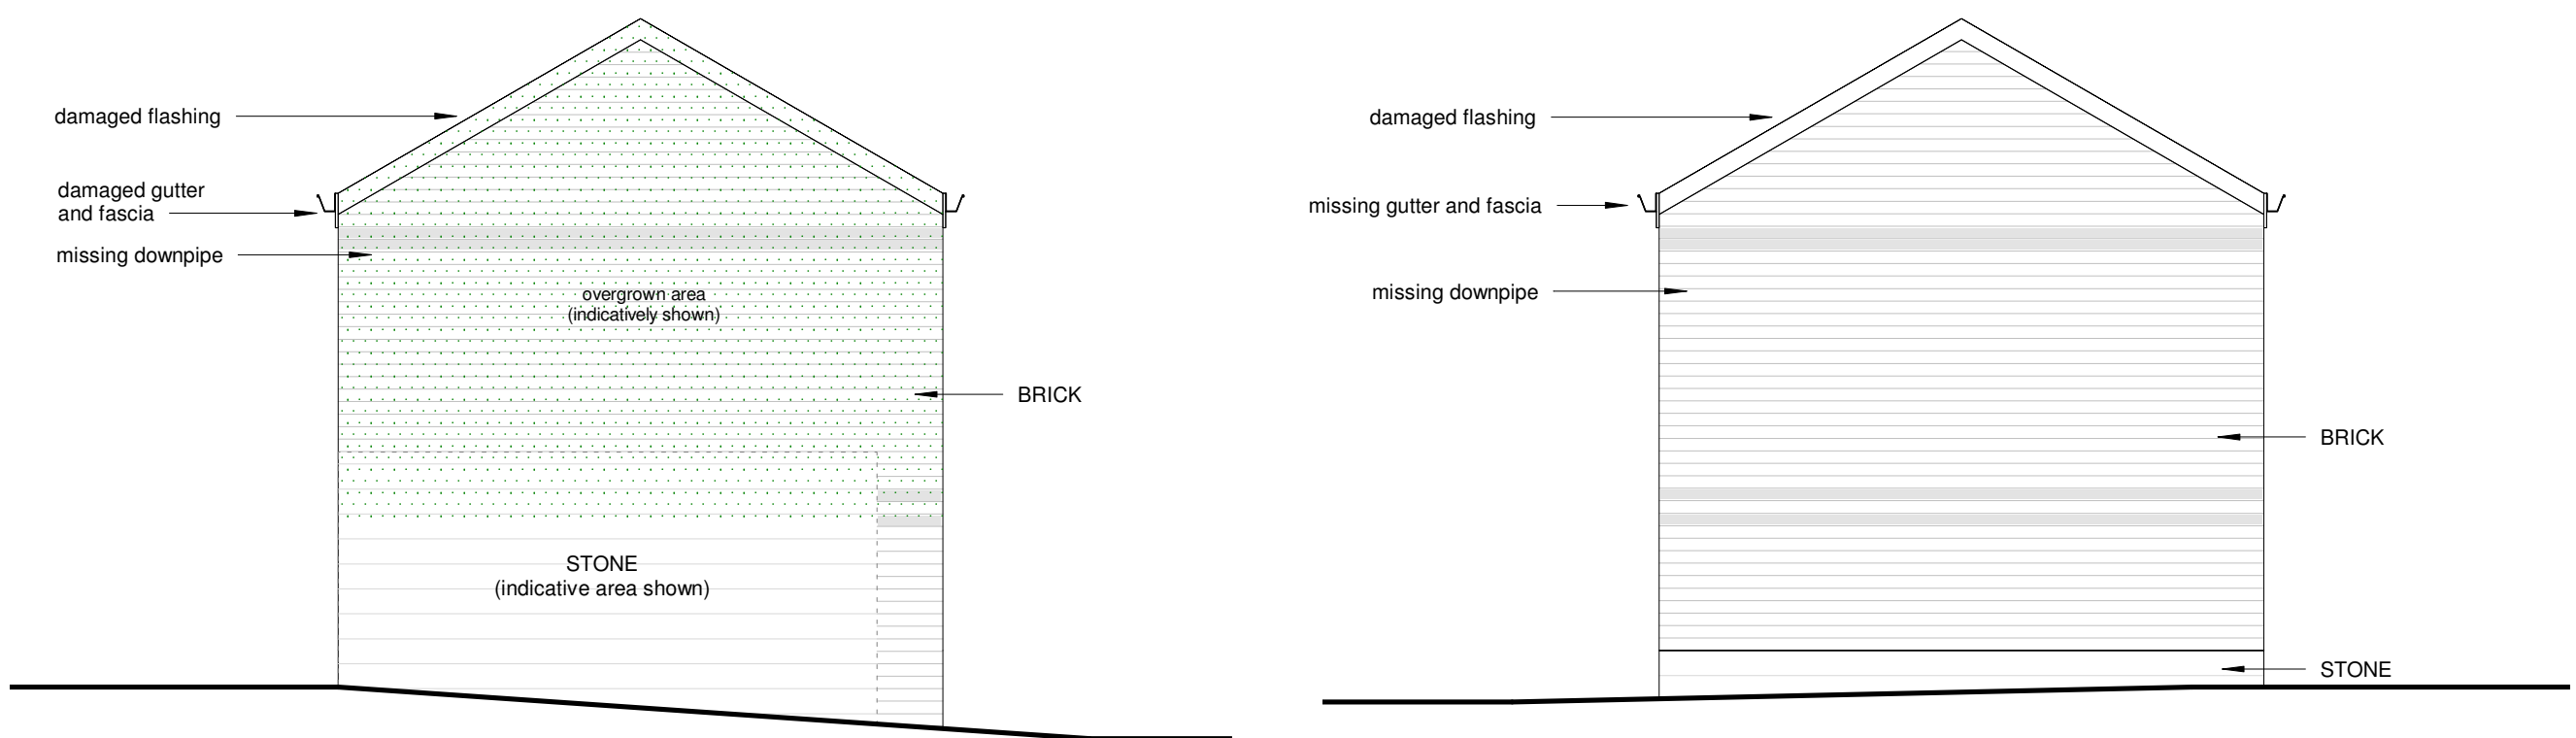


2) SW Elevation Existing
1 : 50

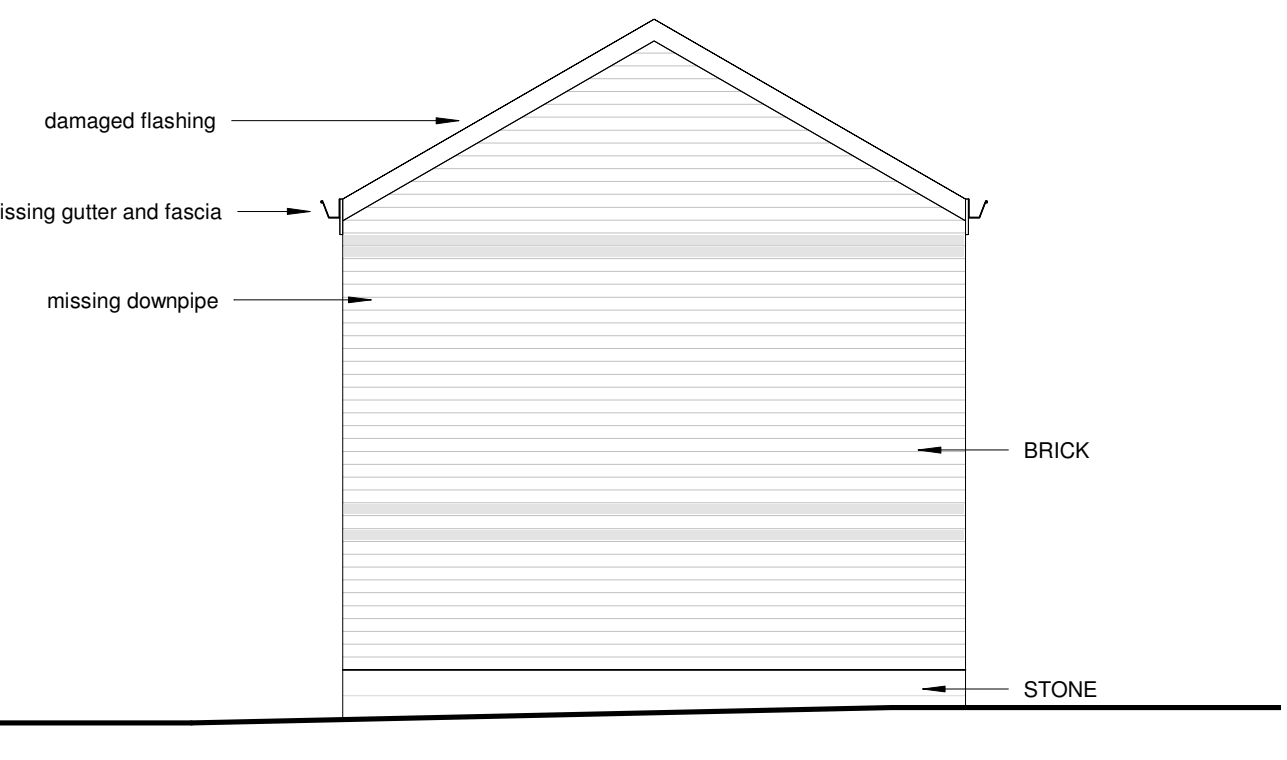

3) NE Elevation Existing
1 : 50

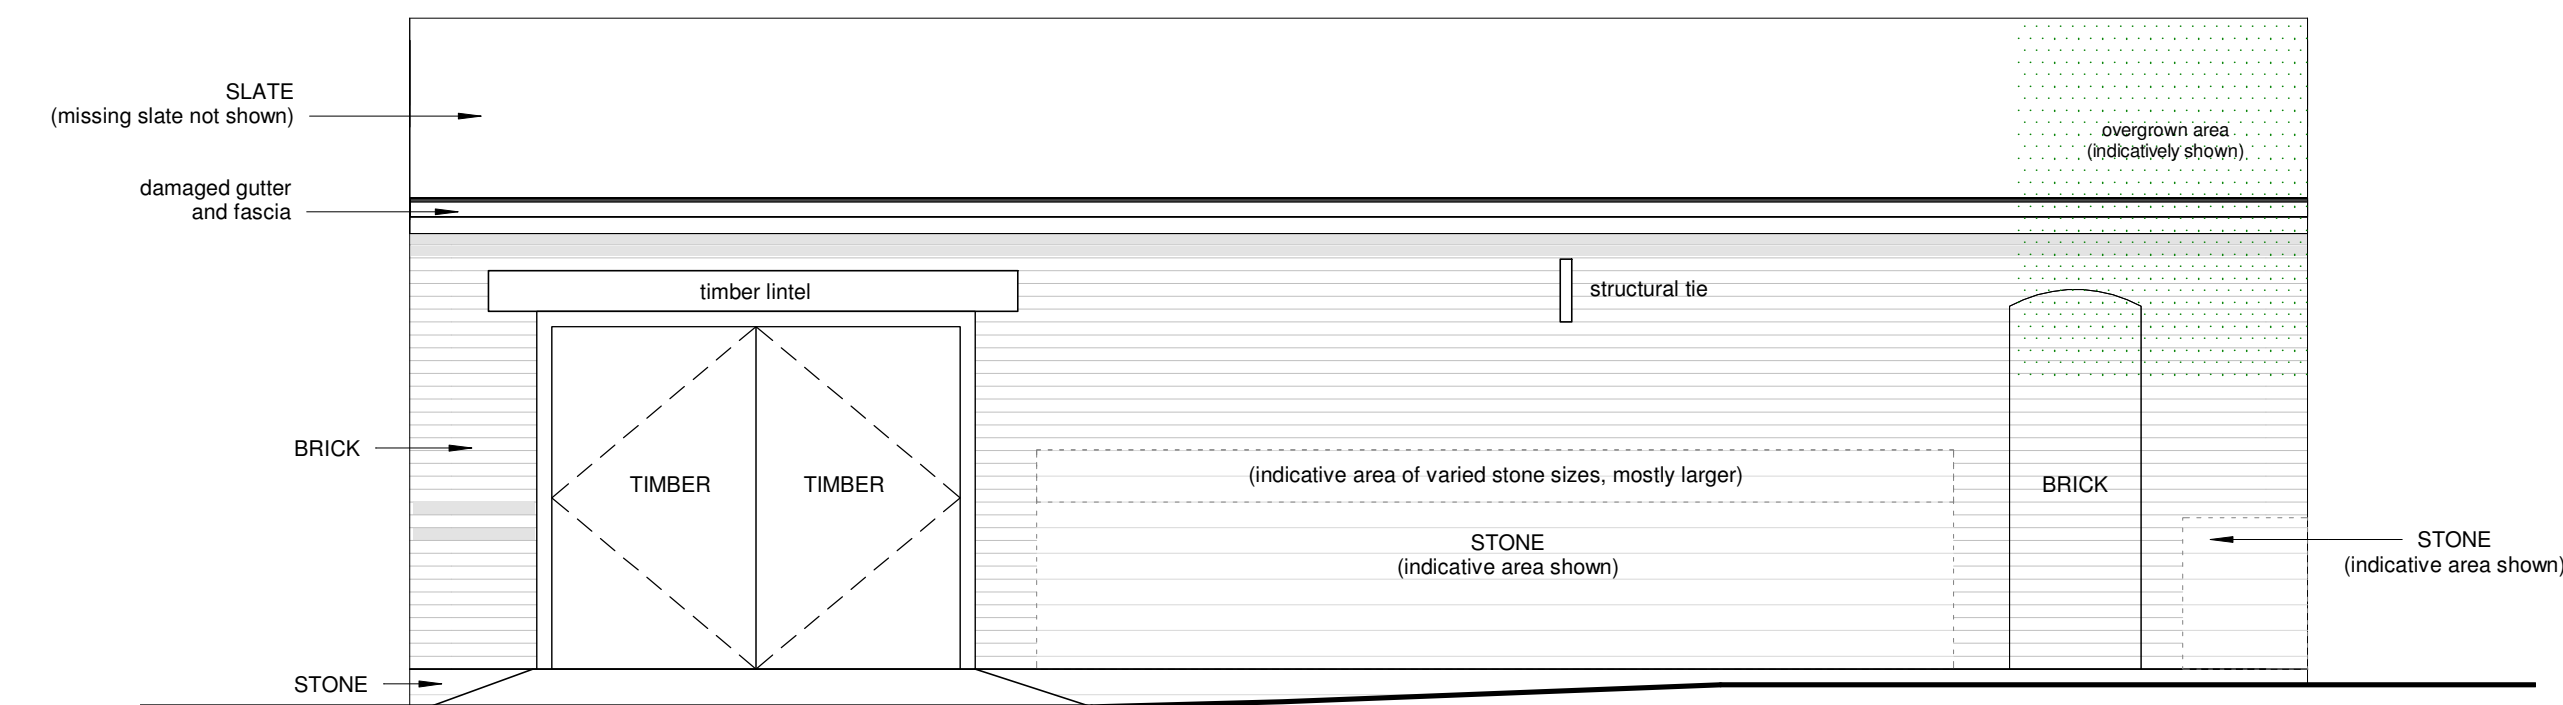

4) NW Elevation Existing
1 : 50

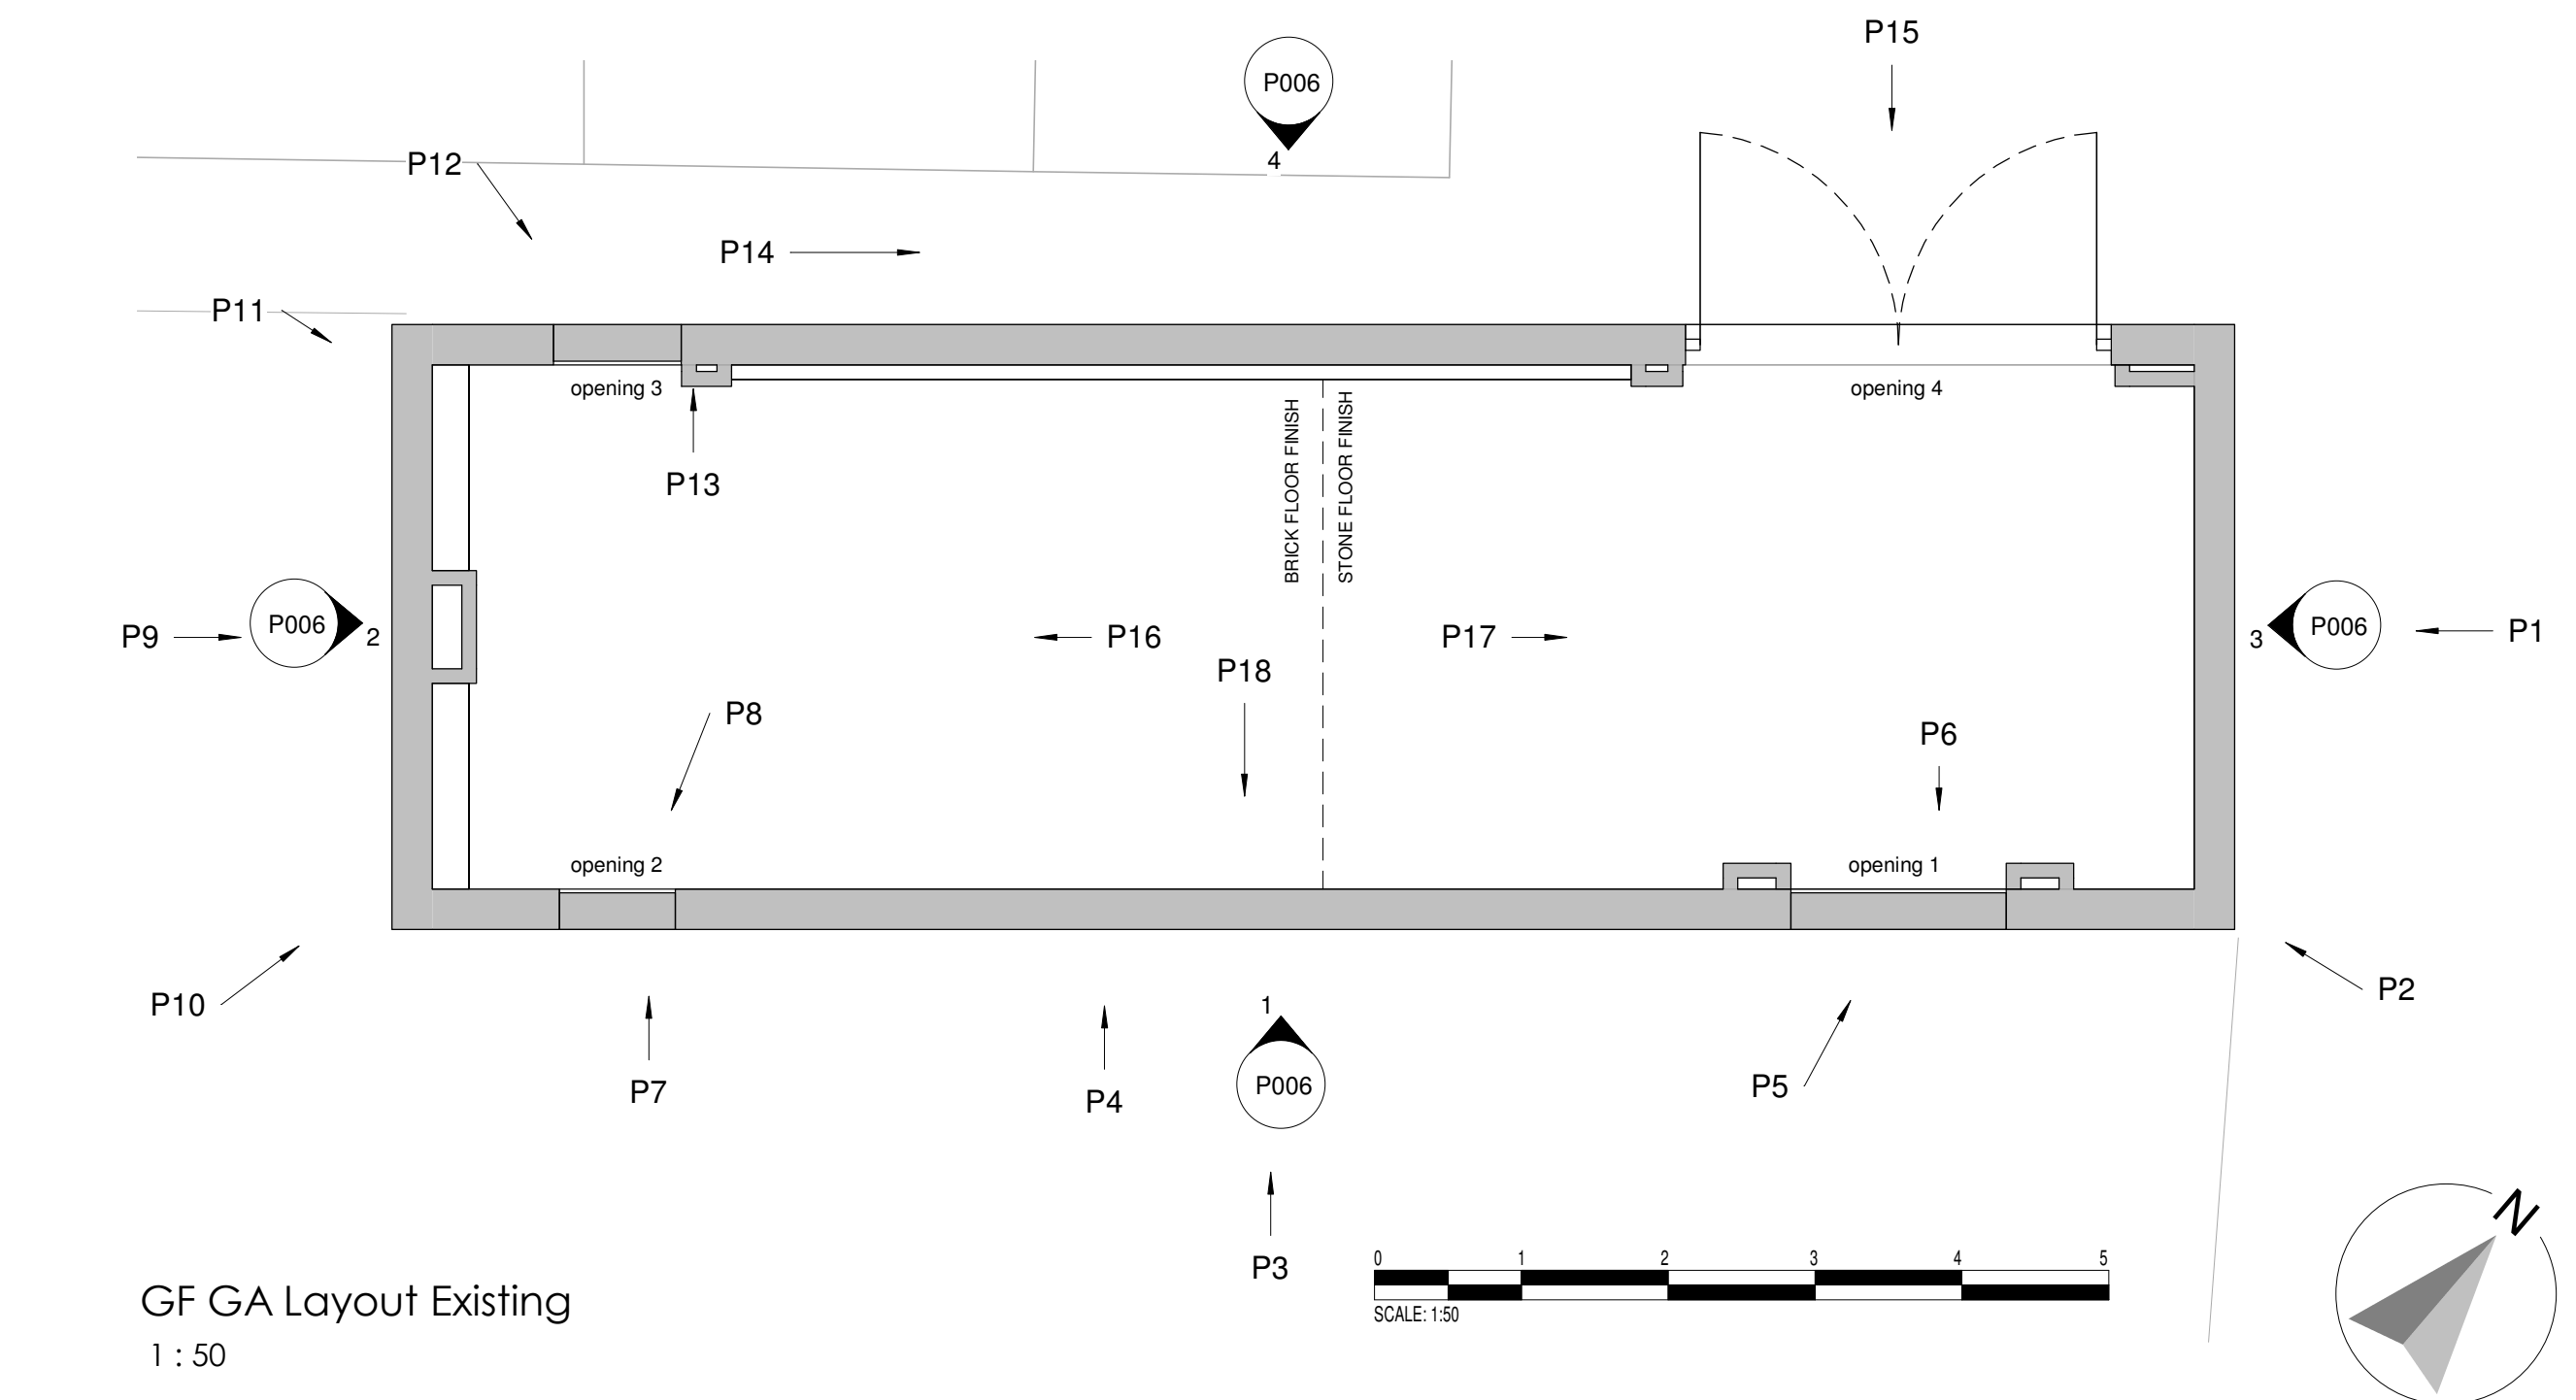

GF GA Layout Existing
1 : 50



P1 Northeast elevation view



P2 Northeast corner showing the poor condition of the rainwatergoods and roof.



P3 Southeast elevation view



P4 Southeast elevation view showing the movement in the wall, missing gutter and structural tie.



P5 Opening 1 (external)



P6 Opening 1 (internal)



P7 Opening 2 (external)



P8 Opening 2 (internal)



P9 Southwest elevation view




P10 South corner showing the different wall materials.



P11 West corner showing the poor condition of the rainwatergoods and roof.



P12 Opening 3 (external)

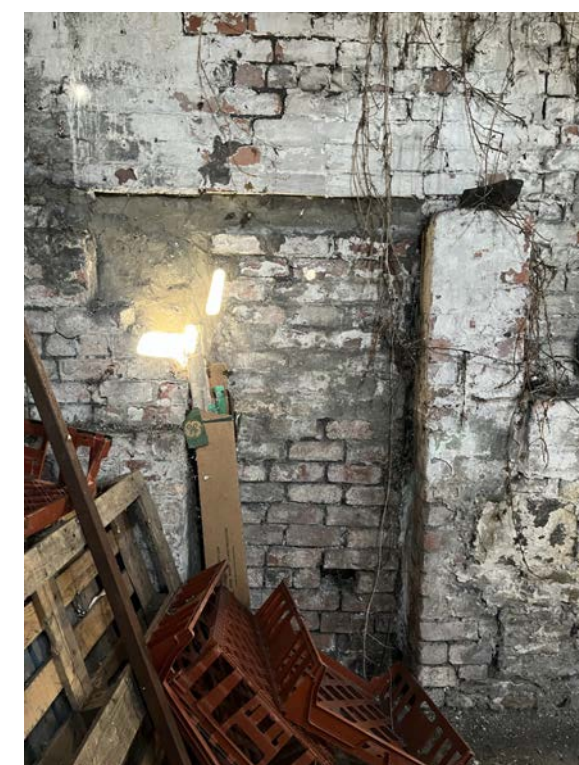

P13 Opening 3 (internal)



P14 Northwest elevation view showing the different wall materials and variable coarsing to the top of the stonework.




P15 Northwest elevation view of opening 4 (external) the double door entrance, lintel above and alterations to the reveals.



P16 internal view facing west showing the space and roof trusses.



P17 Internal view facing east showing the space and roof trusses, floor surfacing division.

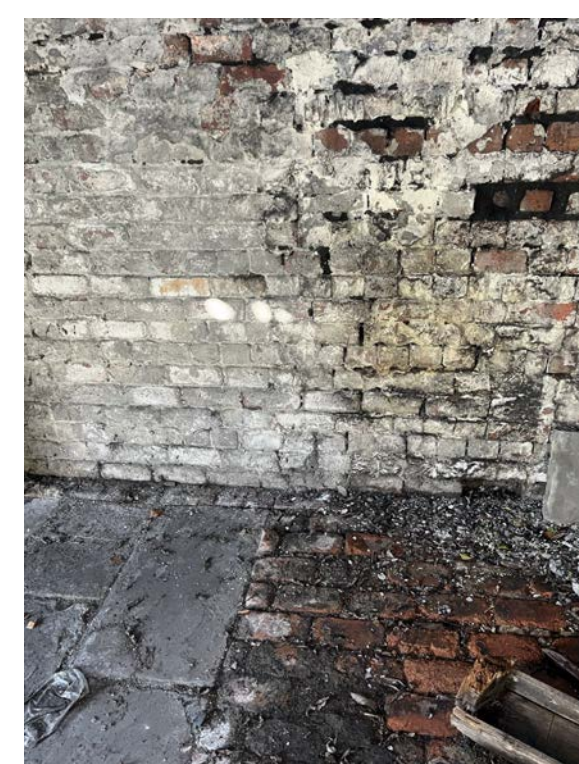

P18 Internal view of the stone and brick floor surfacing finish.

P1	Issued for planning.	19/04/23	RAS	HW
Revision		Date	By	Chk
All dimensions to be verified on site, and the Architect informed of any discrepancy. All drawings and specifications should be read in conjunction with the Health and Safety Plan; all conflicts should be reported to the appointed Principal Designer.				

Coop Ltd.
Treharris Coop outbuilding demolition
35 Fox Street, Treharris, CF46 5HE

Sheet Name: Existing GA information

Purpose of issue: Planning

Status:

Date: April 2023

Checked by: HW

Drawn by: RAS

Scale @ A1: 1 : 50

Project No: H4054

Revision: P1

Drawing No : H4054-BOW-A1-ZZ-DR-A-P006

