




Site Plan 1:1250

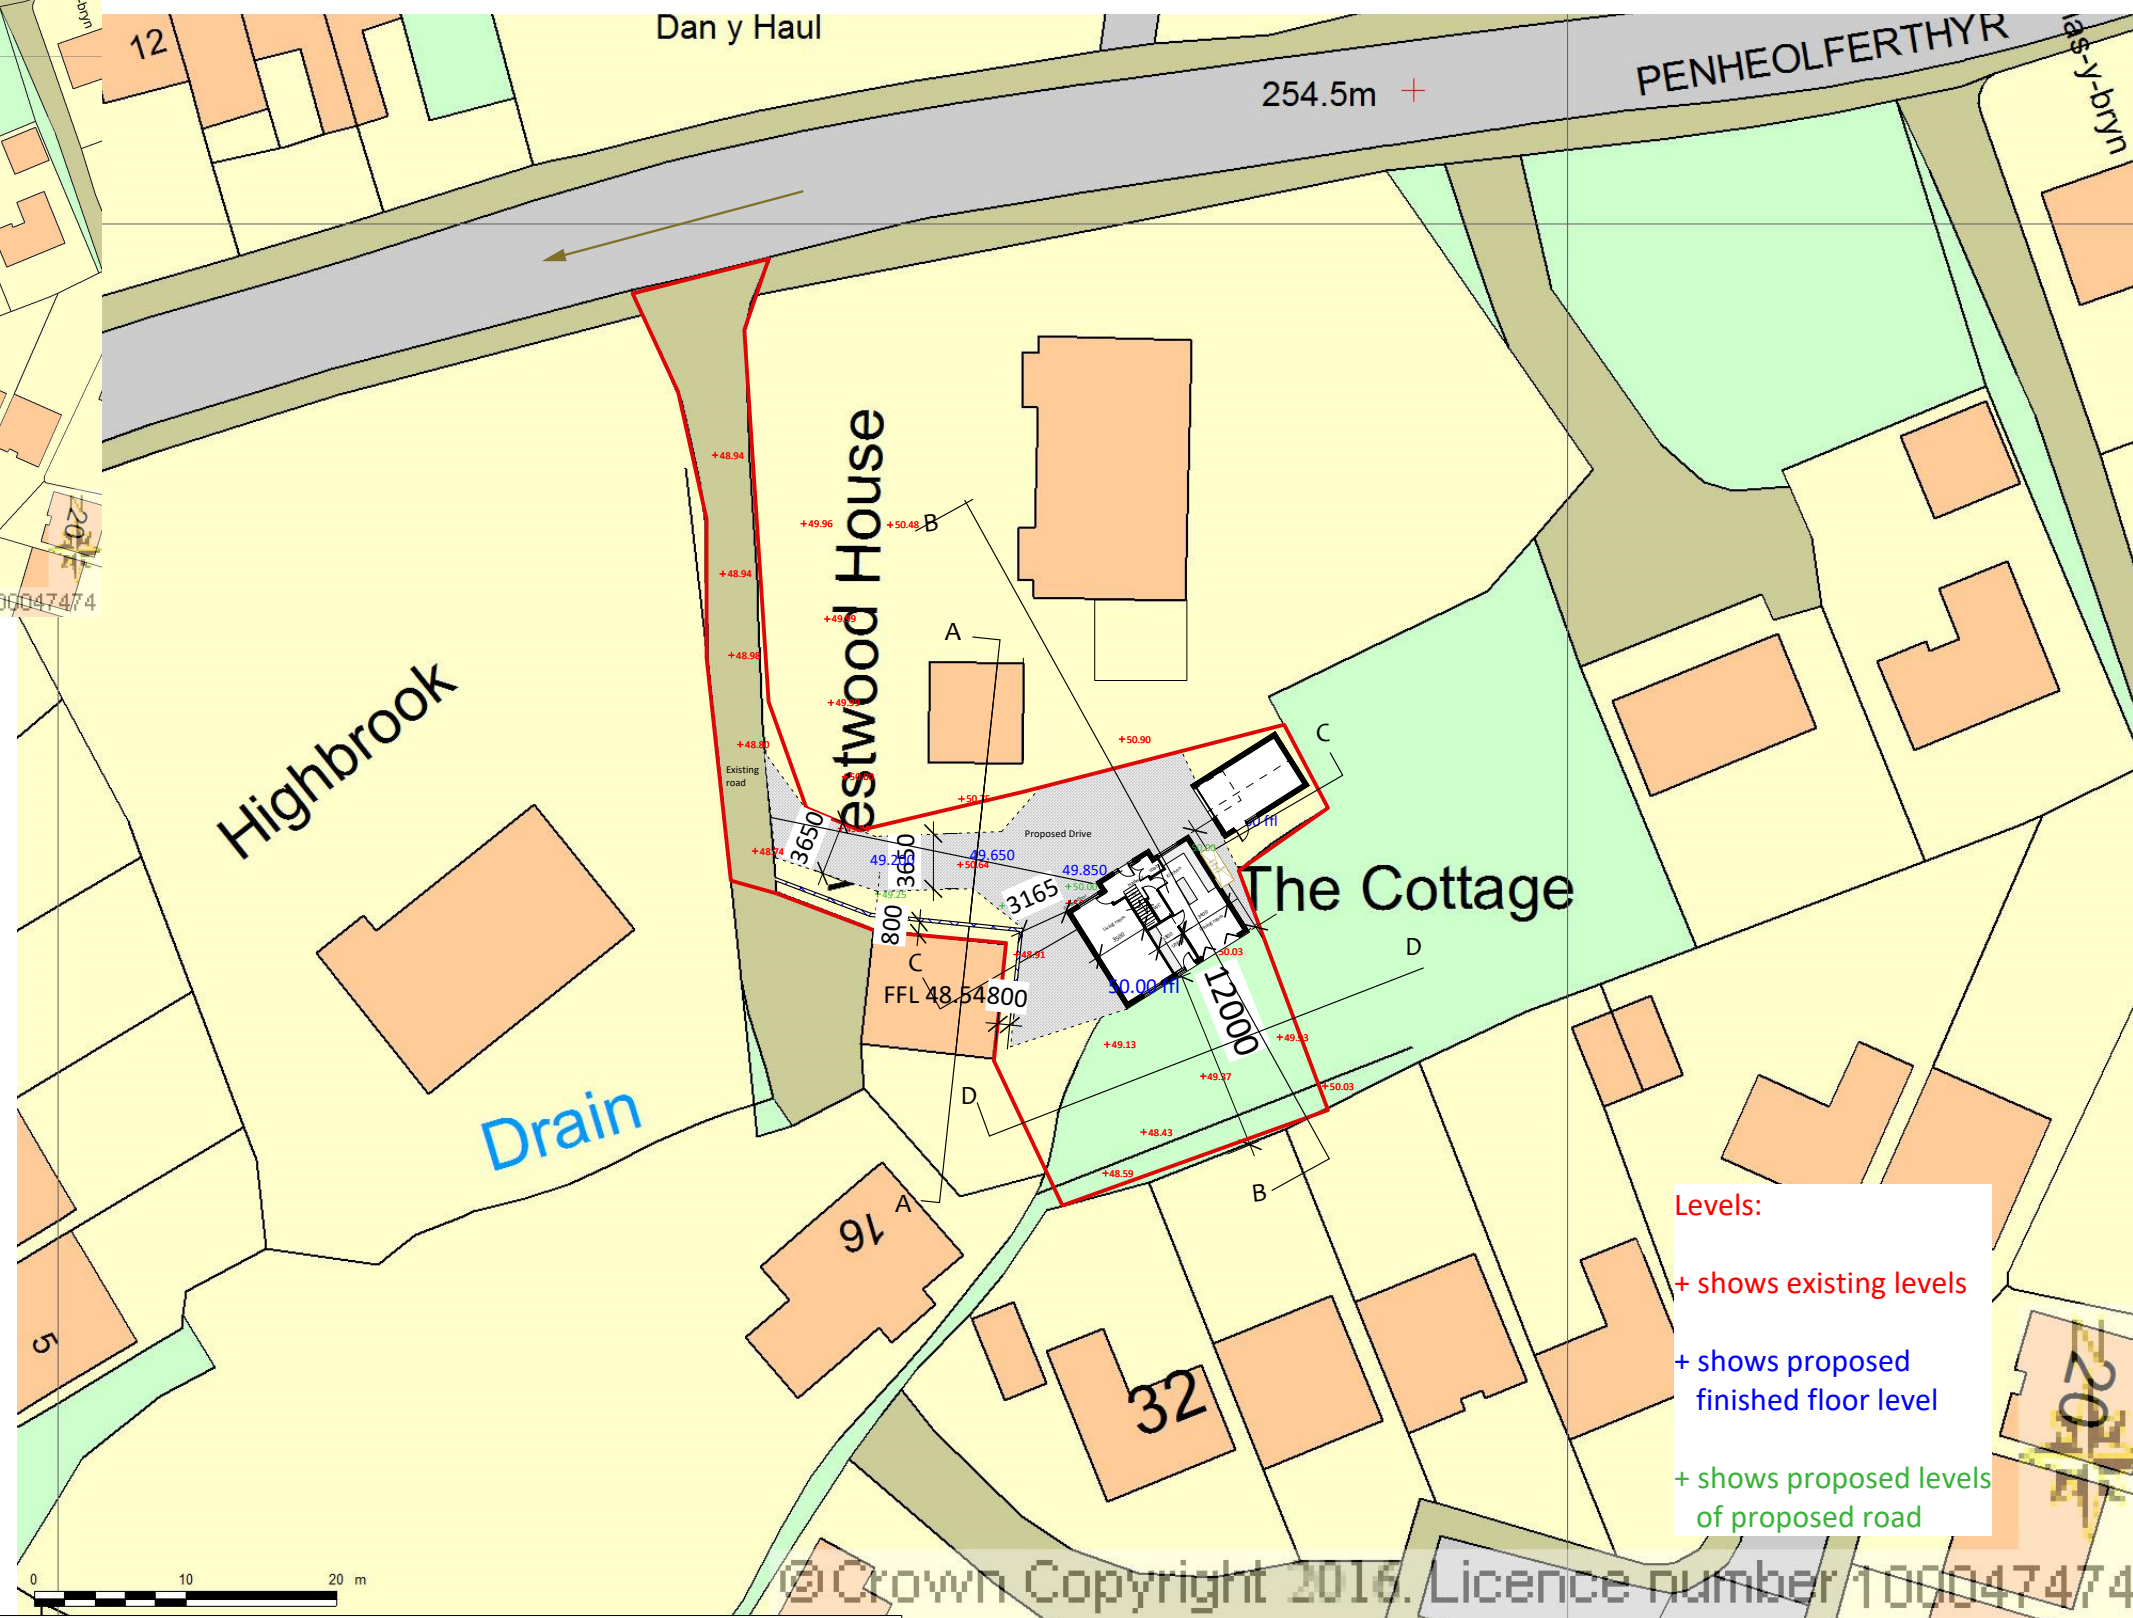

Block Plan 1:1250

Levels:

- + shows existing levels
- + shows proposed finished floor level
- + shows proposed levels of proposed road

B house rotated and positioned 12m from rear boundary
A garage added



JOB TITLE Westward House
Mountain Hare
Merthyr Tydfil
CF47 0LH

DRAWING TITLE Site plan:
Showing proposed
house position
(showing levels)

DRAWING No. SC 01/01B
SCALE 1:1250 and 500 @ A3
DATE August 16