




Elevations 1:100

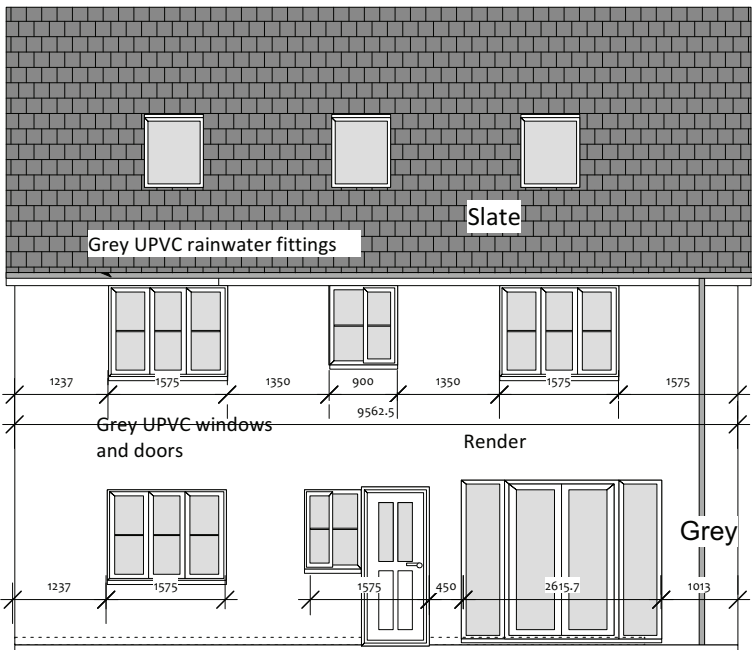

Rear elevation

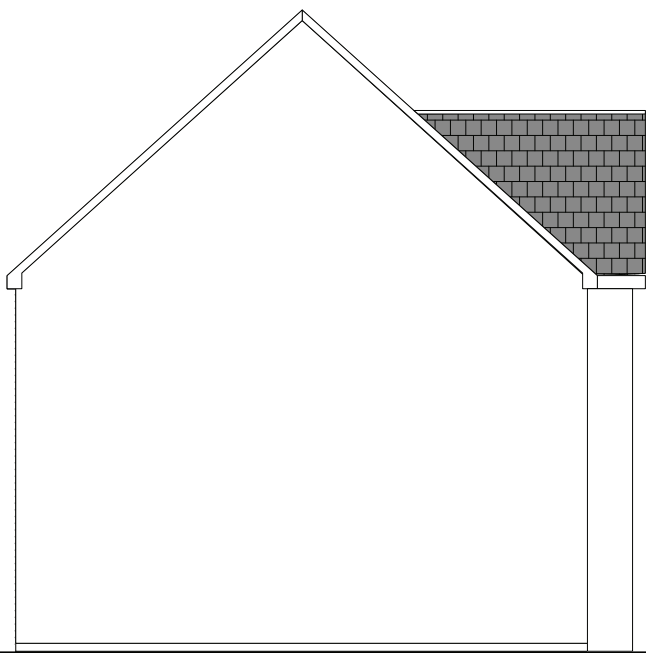


Side elevation

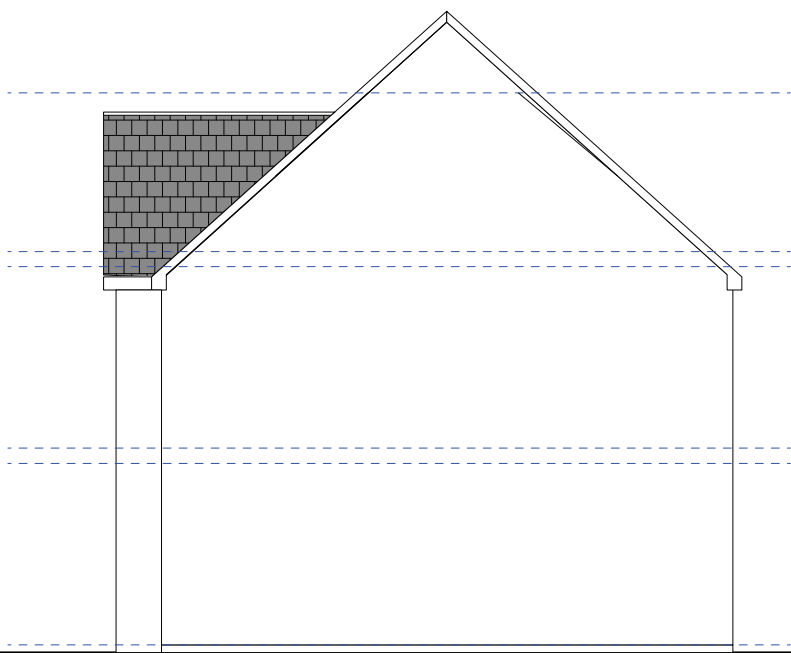

Side elevation

A. Render added and grey windows

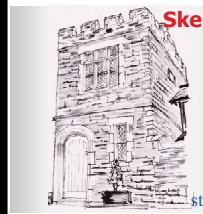 Skerryvore Designs Ltd Sexton's Tower 2 Caerphilly Road Bassaleg, Newport, NP10 8LE. Phone 01633 897922 Mobile 07816 934352 steve_groucott@hotmail.com	JOB TITLE Westward House Mountain Hare Merthyr Tydfil CF47 0LH	DRAWING TITLE Elevations	DRAWING No. SM 01/04A
			SCALE 1:100 @ A3
			DATE April 2017