
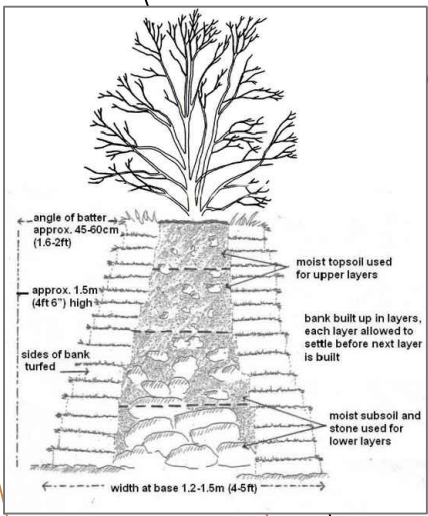


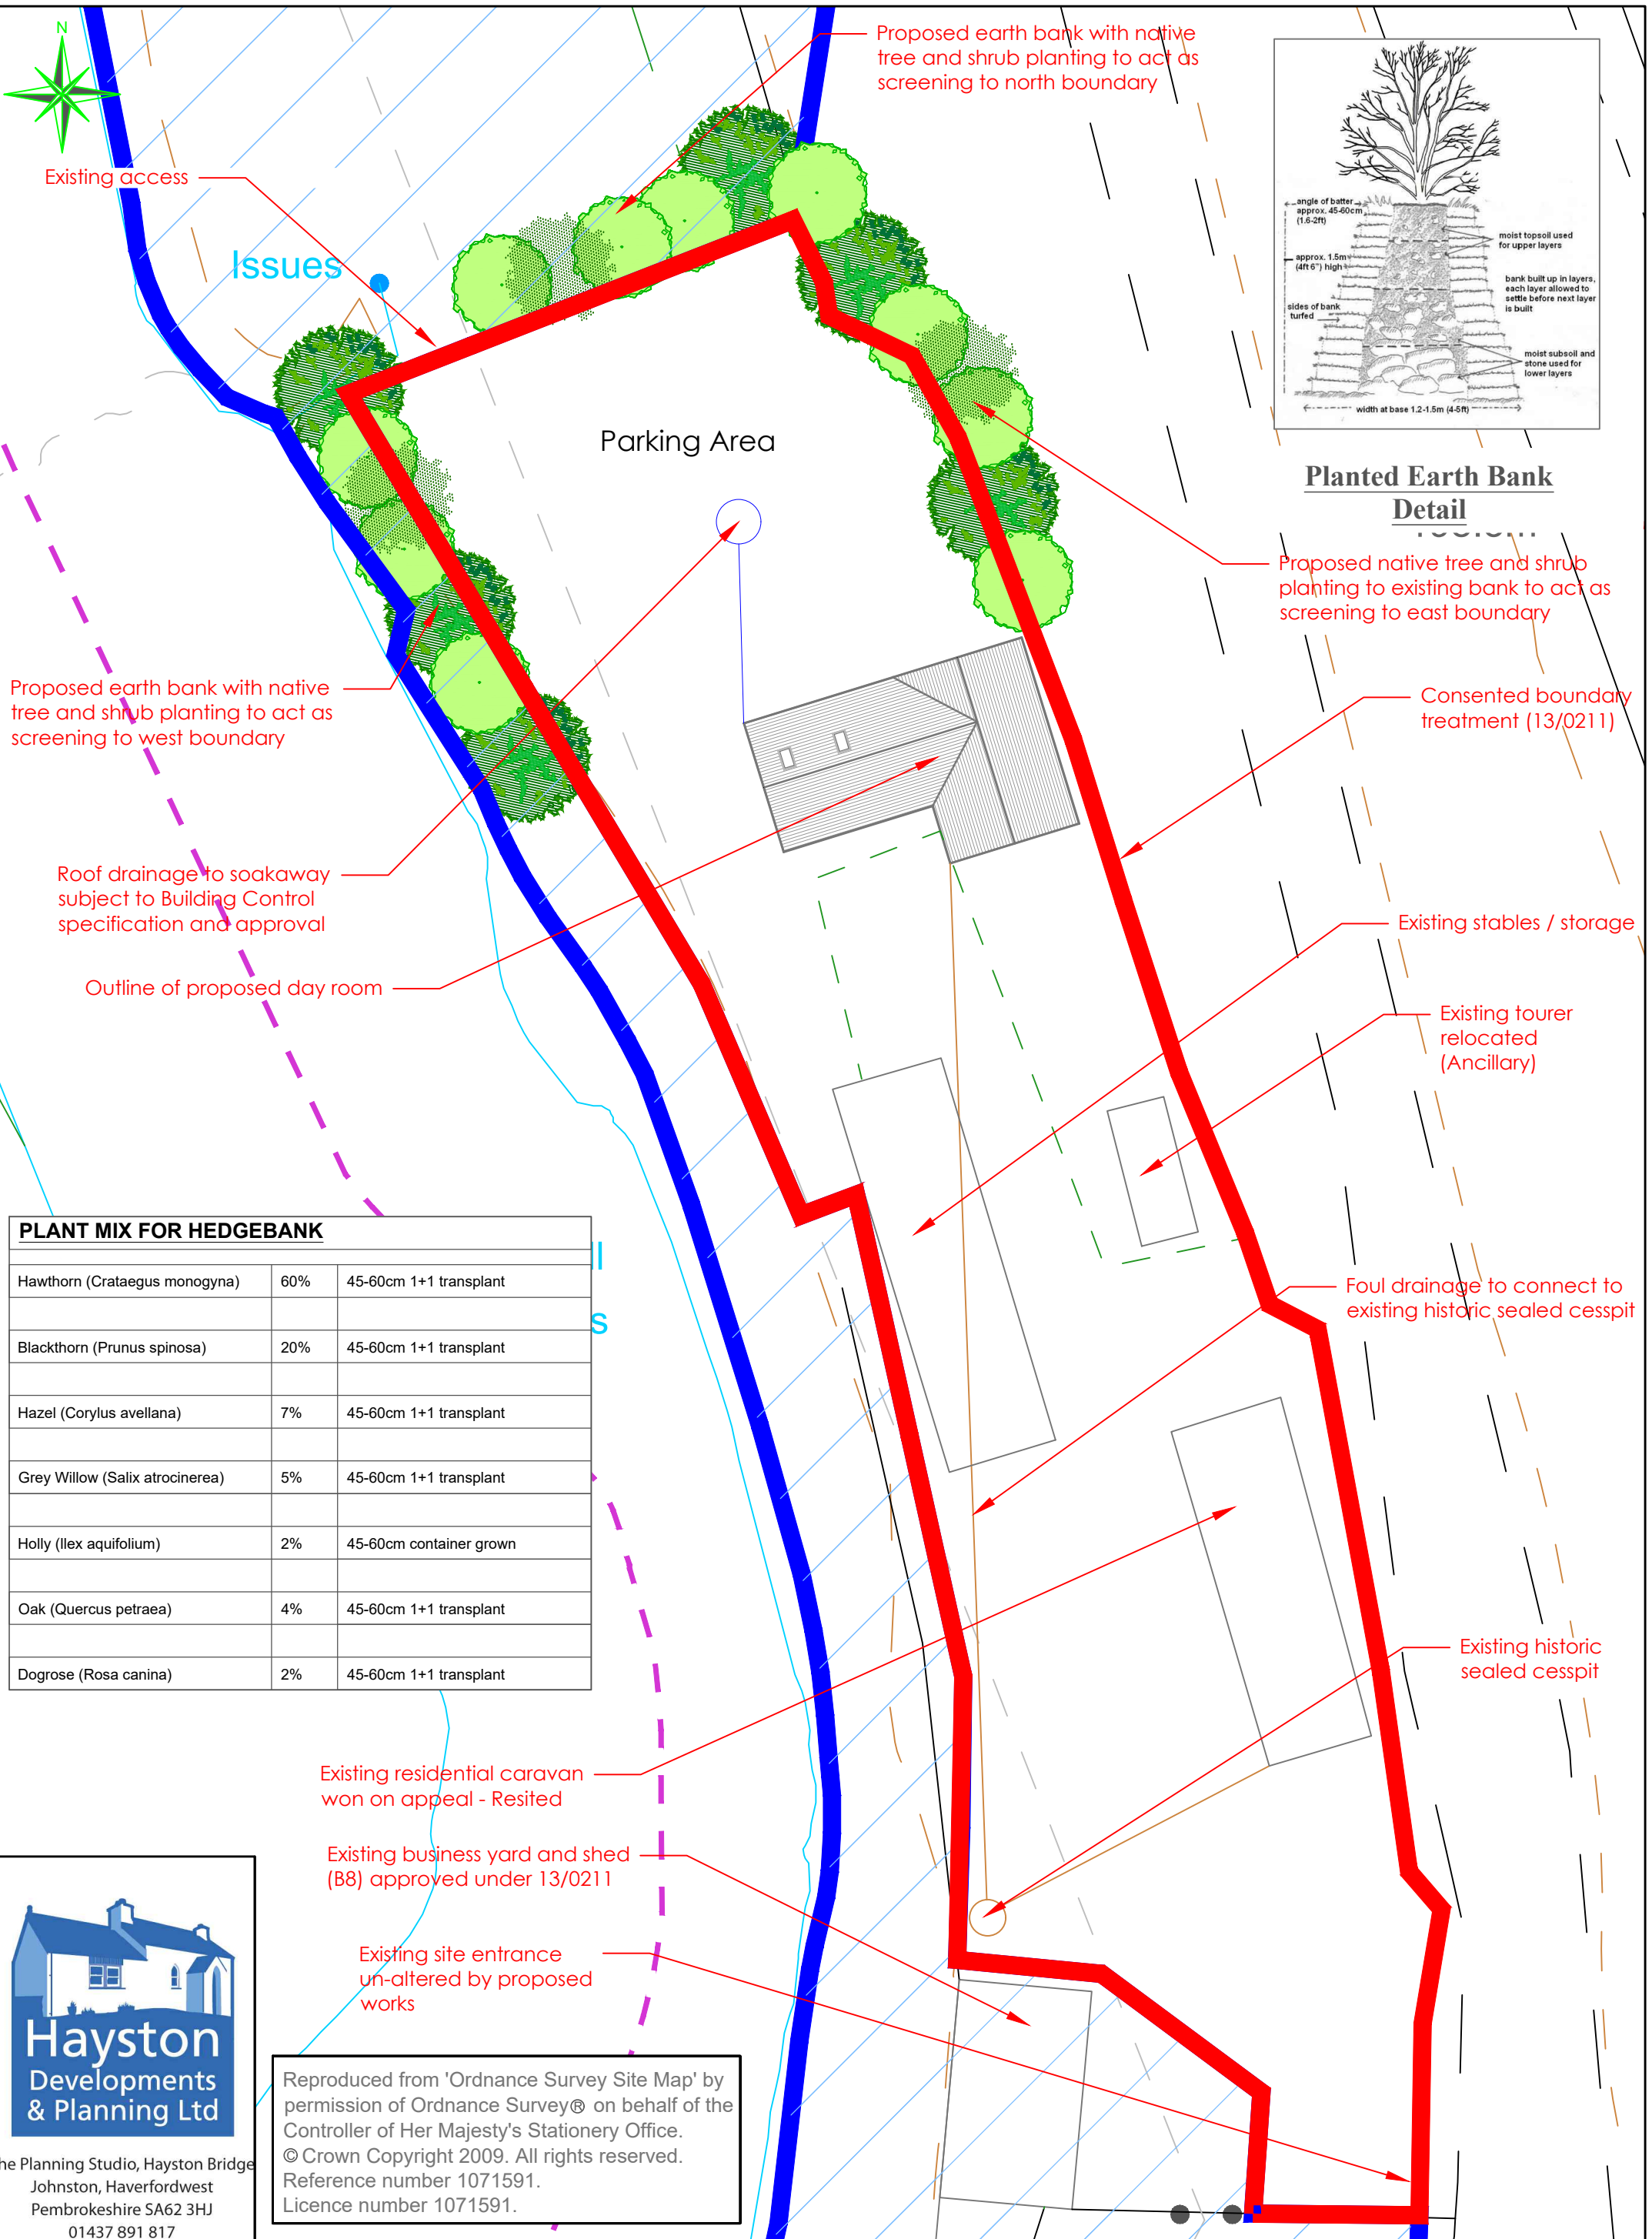

Planted Earth Bank
Detail

PLANT MIX FOR HEDGEBANK		
Hawthorn (<i>Crataegus monogyna</i>)	60%	45-60cm 1+1 transplant
Blackthorn (<i>Prunus spinosa</i>)	20%	45-60cm 1+1 transplant
Hazel (<i>Corylus avellana</i>)	7%	45-60cm 1+1 transplant
Grey Willow (<i>Salix atrocinerea</i>)	5%	45-60cm 1+1 transplant
Holly (<i>Ilex aquifolium</i>)	2%	45-60cm container grown
Oak (<i>Quercus petraea</i>)	4%	45-60cm 1+1 transplant
Dogrose (<i>Rosa canina</i>)	2%	45-60cm 1+1 transplant

Hayston
Developments
& Planning Ltd

The Planning Studio, Hayston Bridge
Johnston, Haverfordwest
Pembrokeshire SA62 3HJ
01437 891 817
07515 851 704
andrew@haystonplanning.co.uk
www.planningpembrokeshire.co.uk

Reproduced from 'Ordnance Survey Site Map' by permission of Ordnance Survey® on behalf of the Controller of Her Majesty's Stationery Office. © Crown Copyright 2009. All rights reserved. Reference number 1071591. Licence number 1071591.

Resiting of Approved Residential Mobile Home under P160001 & Expansion of Curtilage Area for Dayroom /Utility Area, Ancillary Tourer & Parking Area with Ecological Enhancements
EFI Industrial Estate, Merthyr Tydfil CF47 8RB

File name AVH_837	Date 15.08.2022	Scale A3 - 1:250	Client Mr Chris Marshall
Drawing Title Site Plan			Dwg No. 03e