


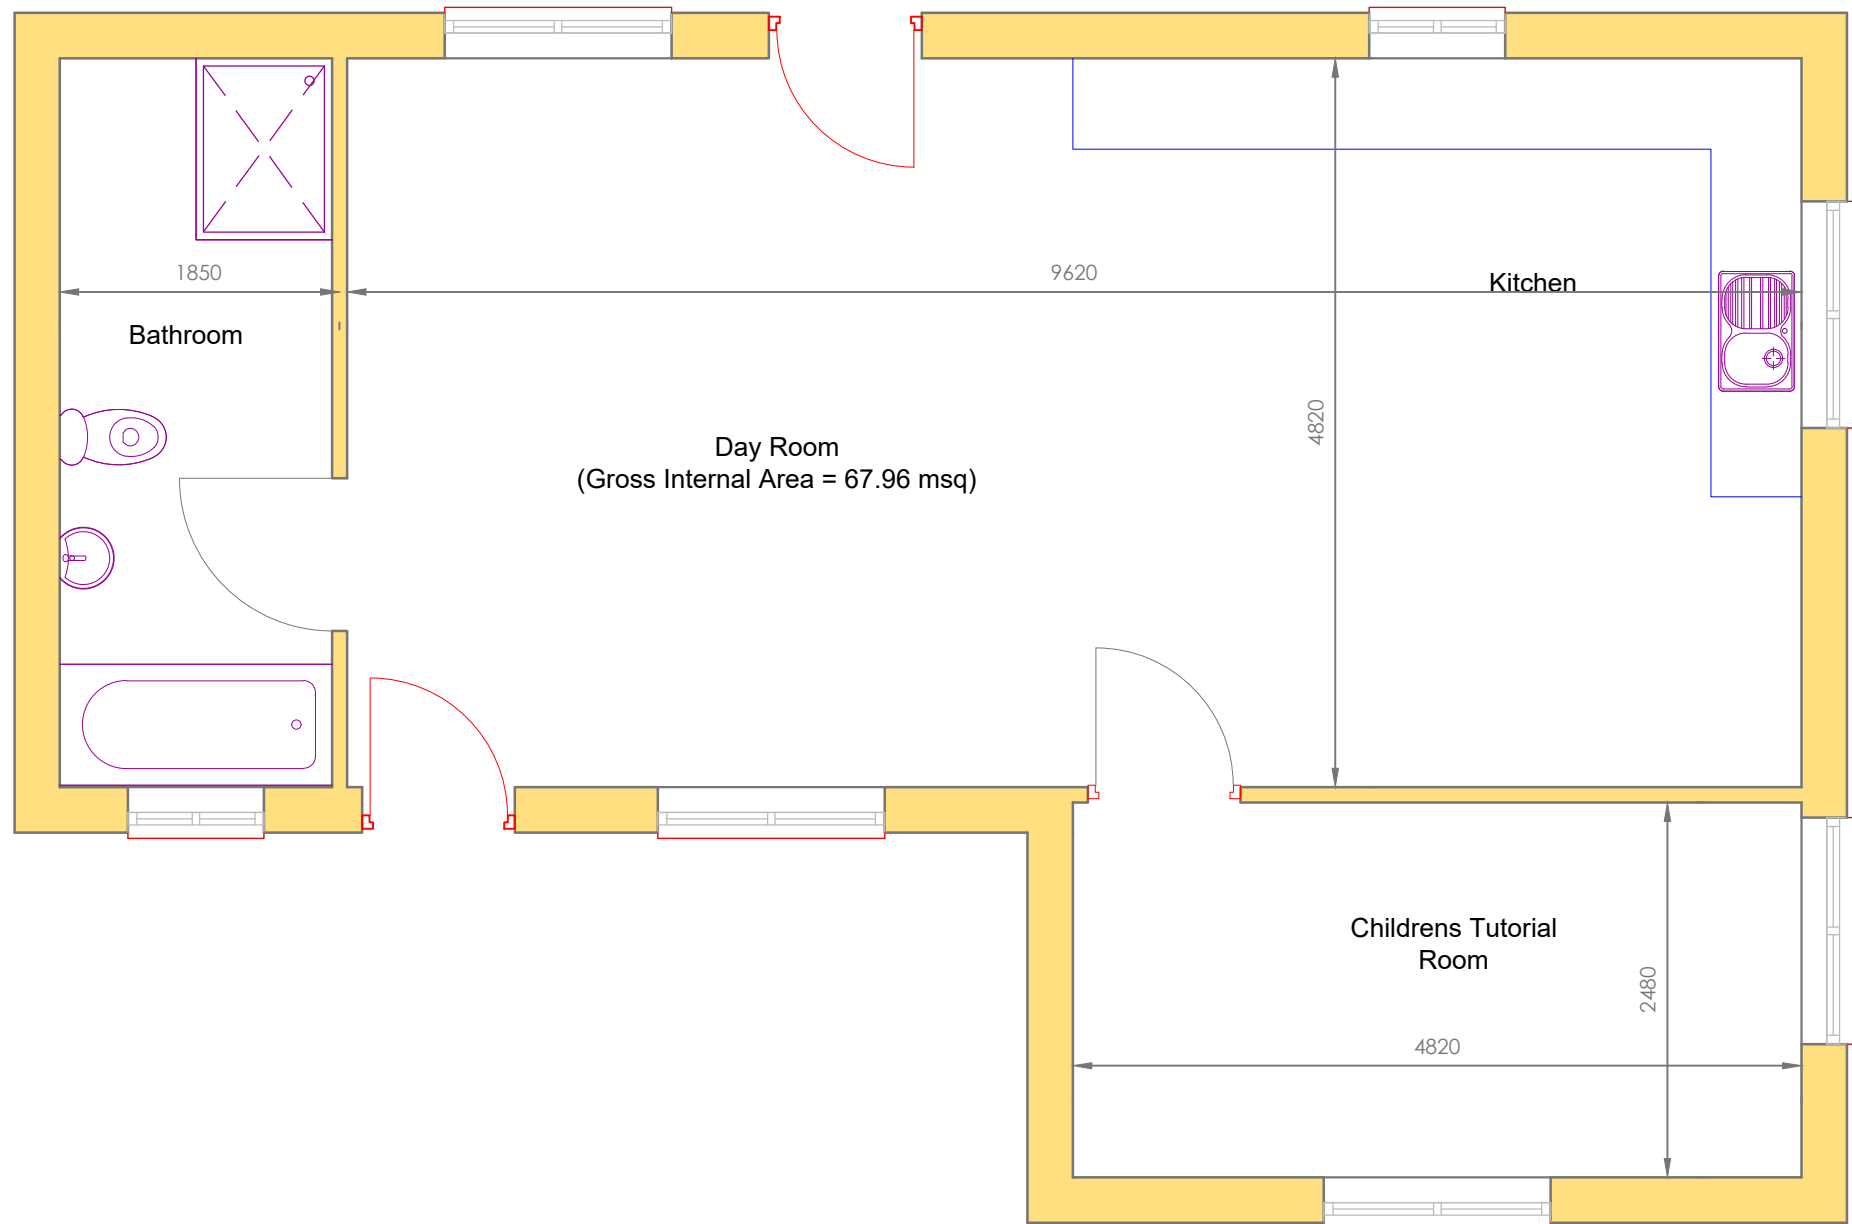

The Planning Studio, Hayston Bridge
Johnston, Haverfordwest
Pembrokeshire SA62 3HJ
01437 891 817
07515 851 704
andrew@haystonplanning.co.uk
www.planningpembrokeshire.co.uk

Resiting of Approved Residential Mobile Home under P160001 & Expansion of Curtilage Area for Dayroom /Utility Area, Ancillary Tourer & Parking Area with Ecological Enhancements
EFI Industrial Estate, Merthyr Tydfil CF47 8RB

Designed by

Checked by

File name
AVH_837

Date
15.08.2022

Scale
A3 - 1:50

Client
Mr Chris Marshall

Drawing Title

Utility / Day Room Floor Plan

Dwg No.

05c