



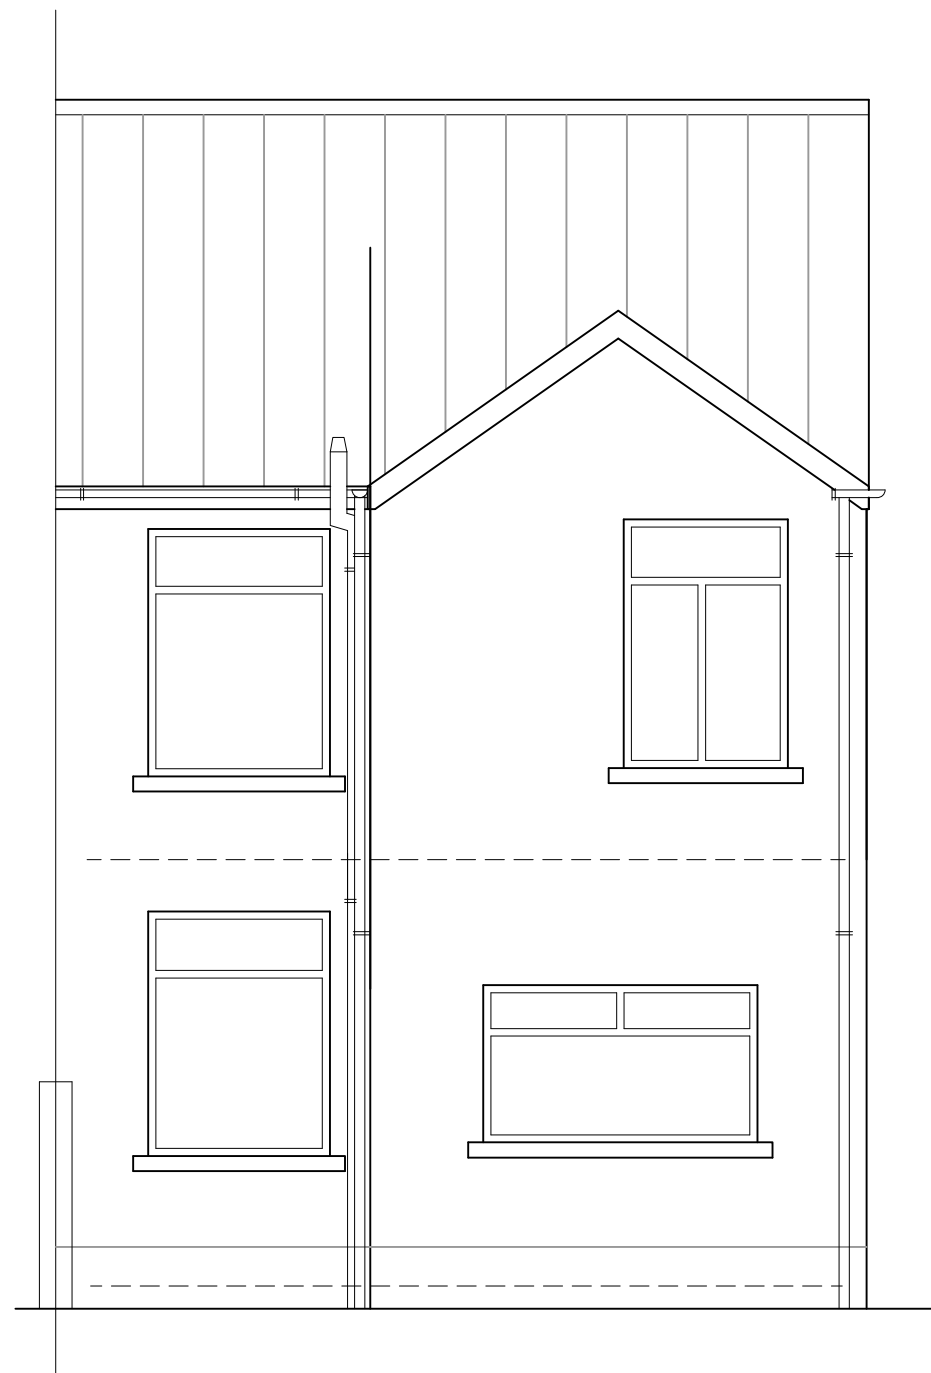

EXISTING REAR ELEVATION

Scale 1:50

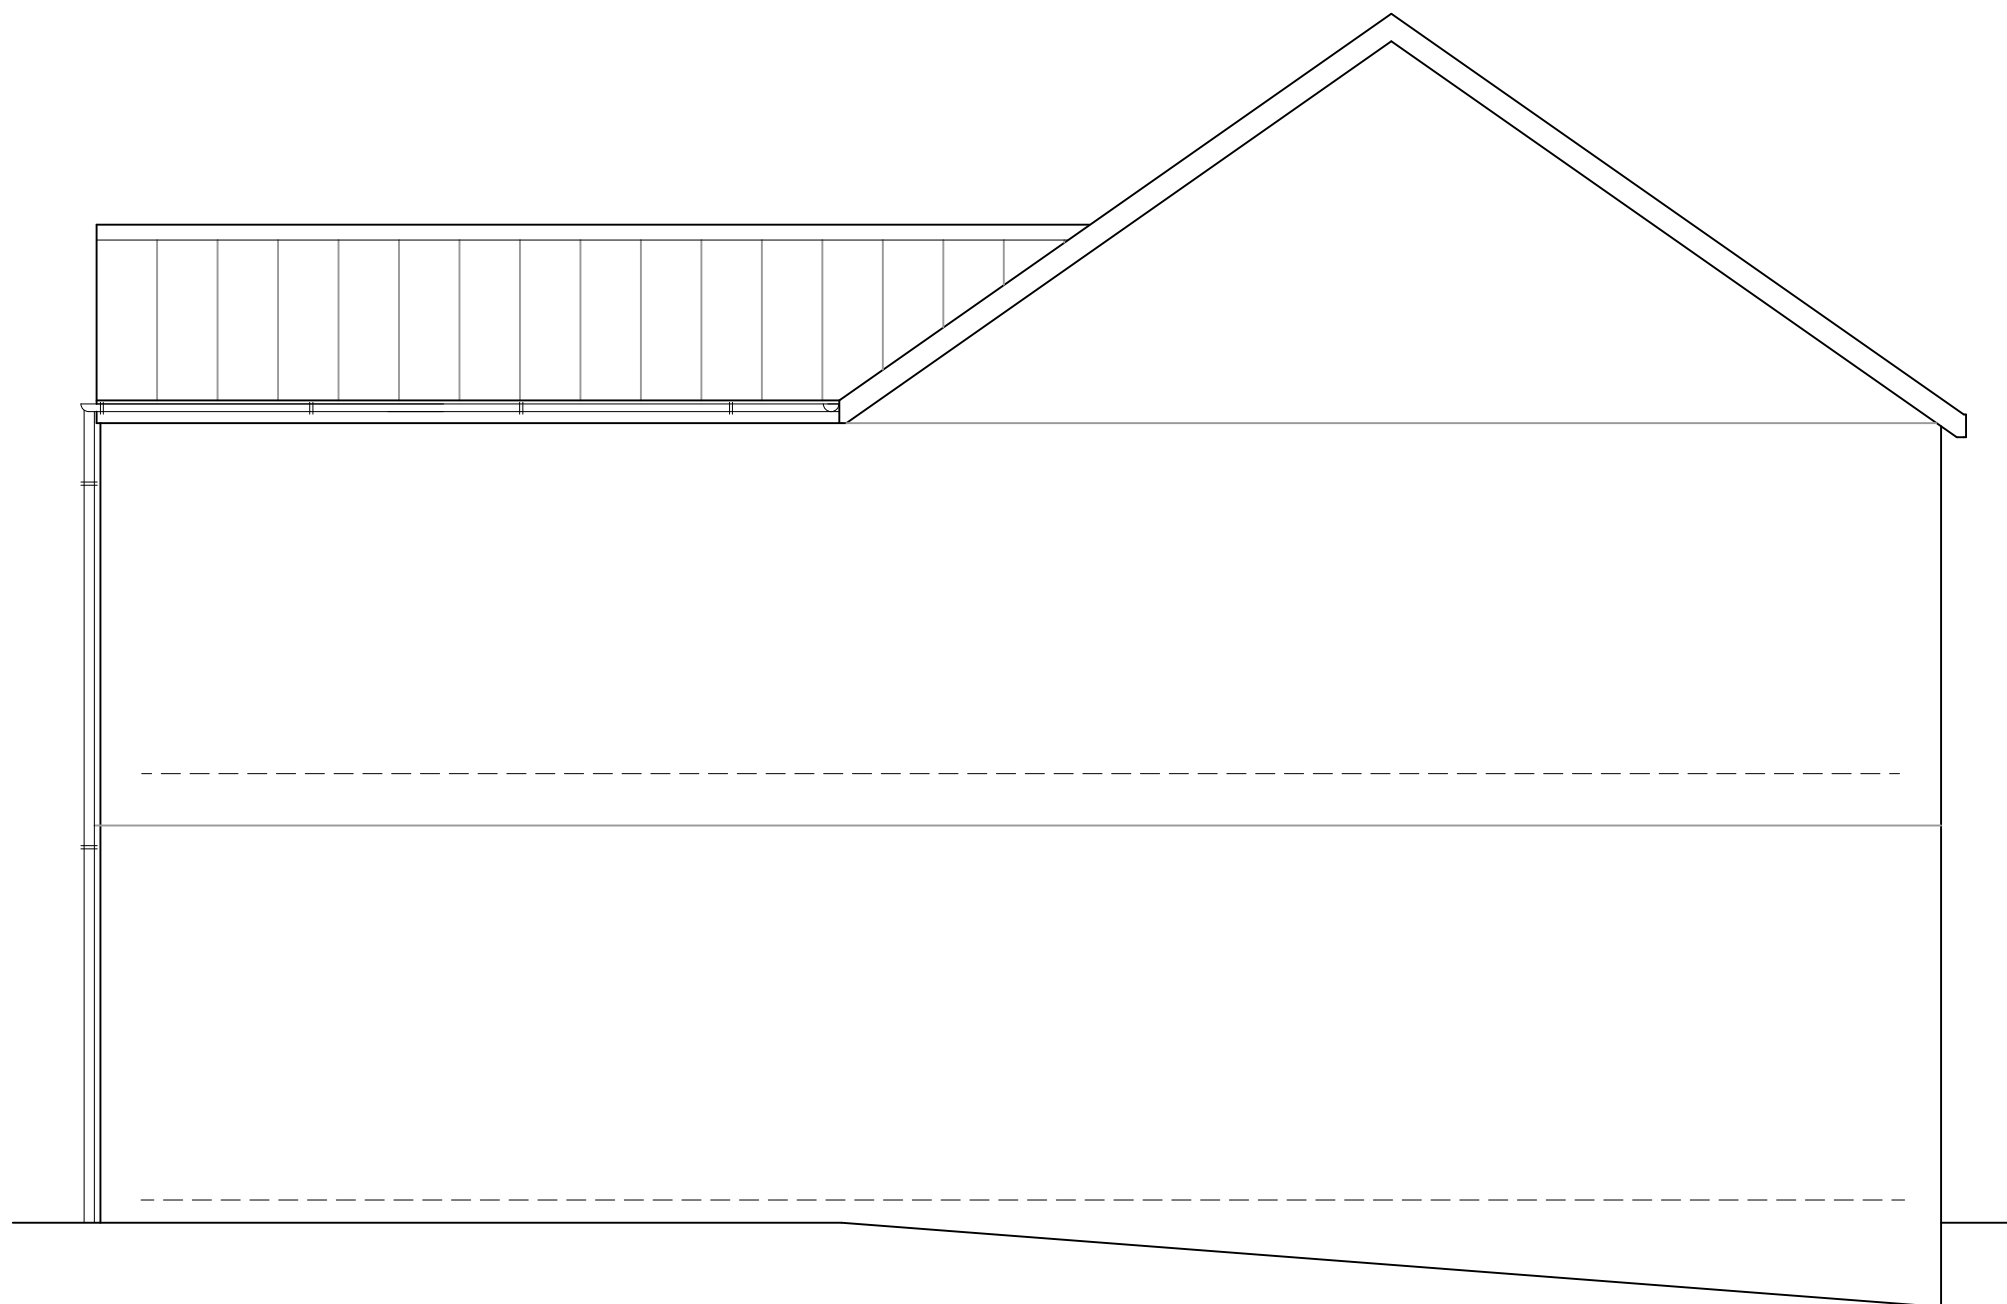

EXISTING SIDE ELEVATION

Scale 1:50

7 Christopher Terrace,
Merthyr Tydfil CF47 0UE

Sheet 2 of 5