


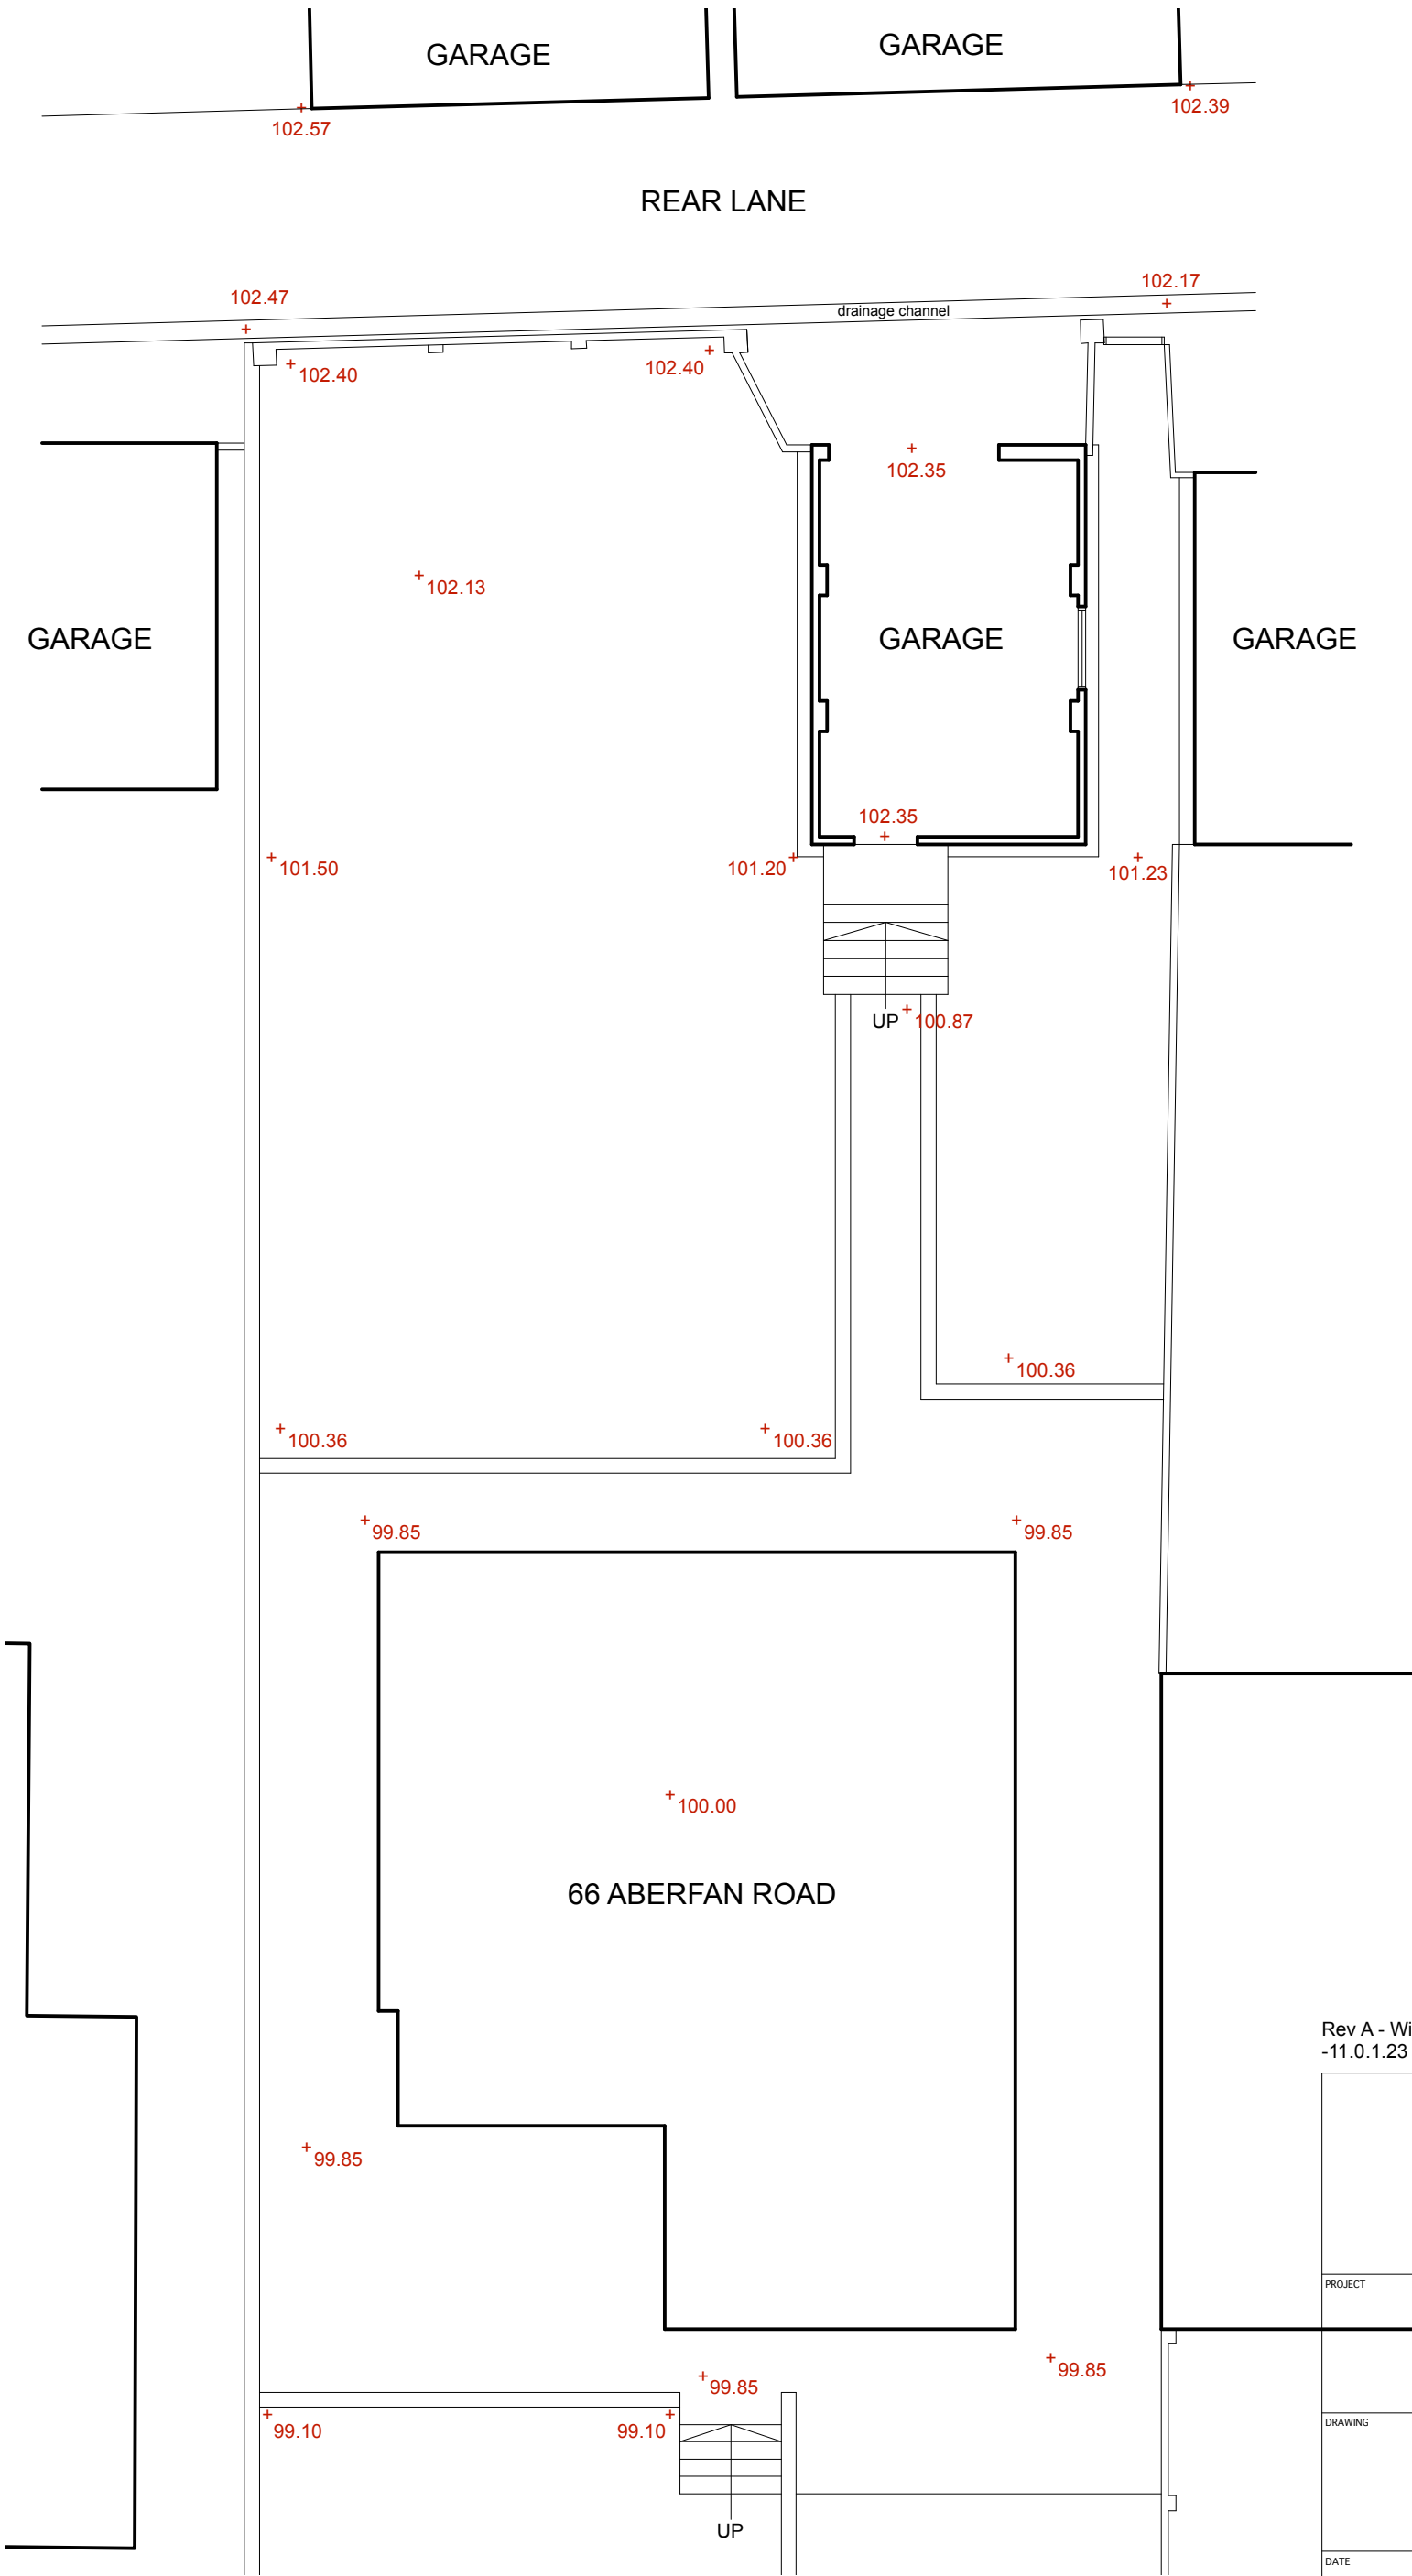

Rev A - Window added to side elevation of garage
-11.0.1.23



PROJECT	Proposed Garage 66 Aberfan Road Aberfan	
DRAWING	EXISTING SITE PLAN	
DATE	August 2022	SCALE
		1:100 @ A3
DRAWING No.	MJE01A	