


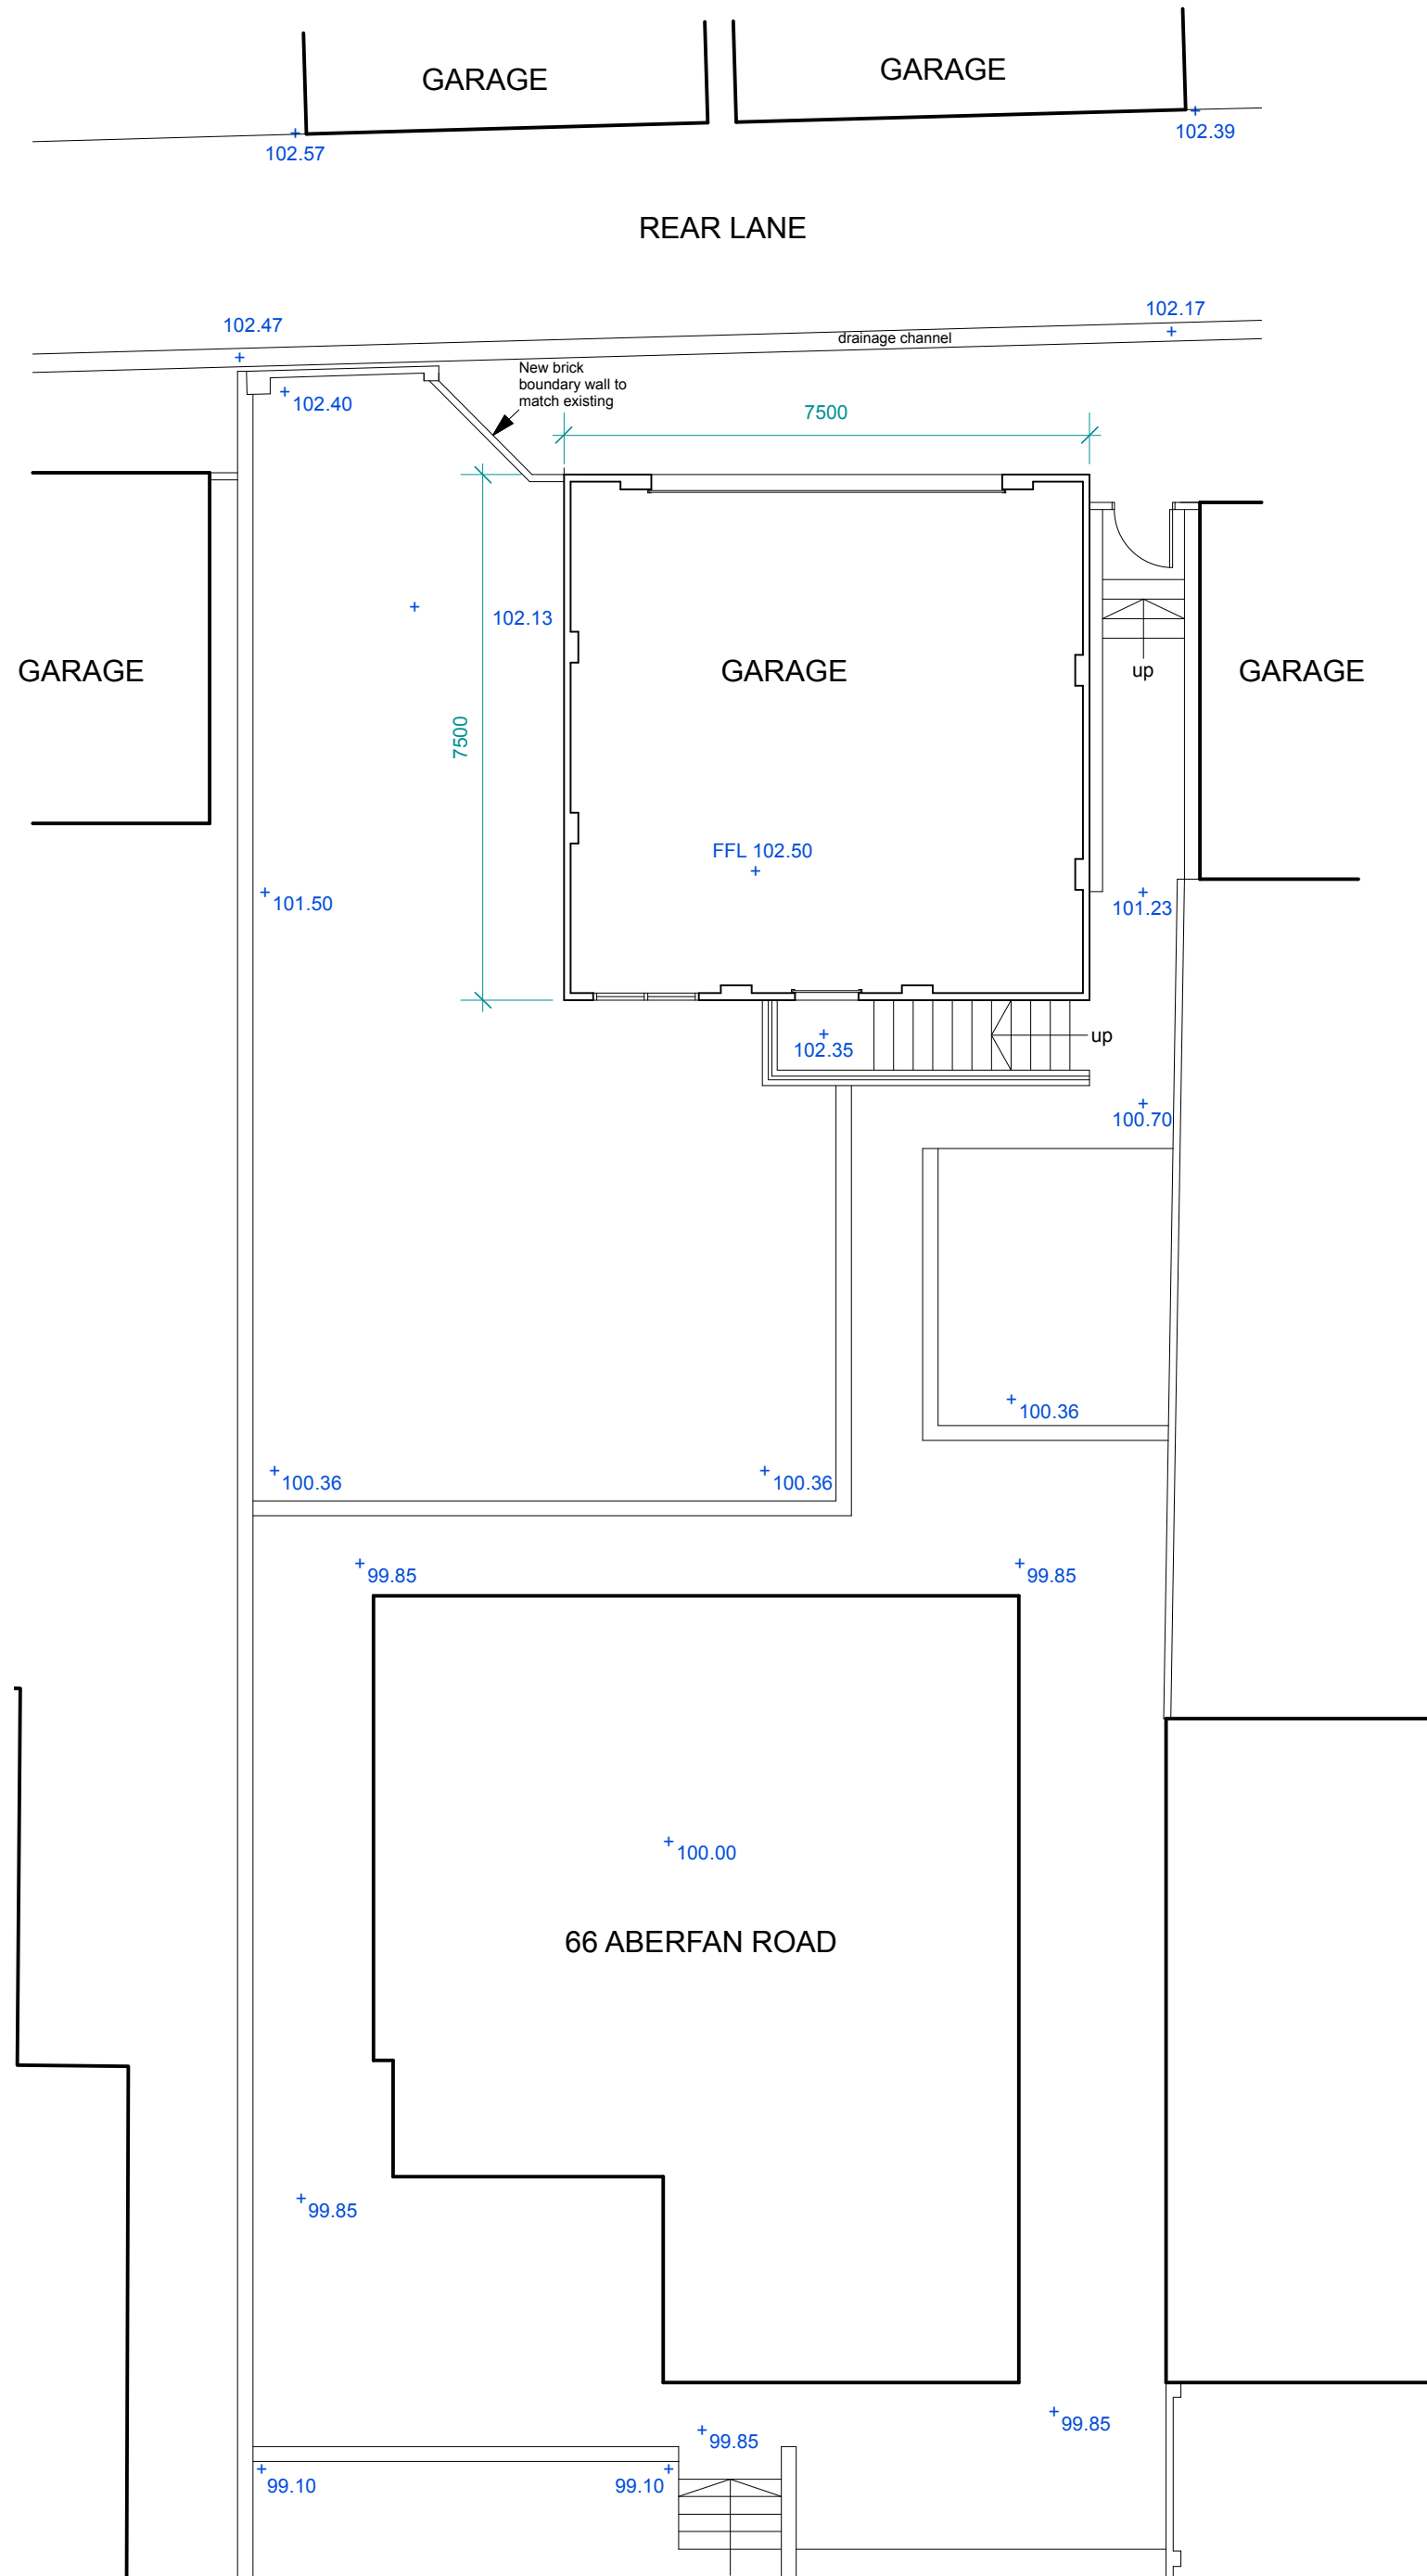

Rev A - Floor plan of proposed garage reduced - 06.12.22

MSTDRAWING SERVICES		
PROJECT Proposed Garage 66 Aberfan Road Aberfan		
DRAWING PROPOSED SITE PLAN		
DATE August 2022	SCALE 1:100 @ A3	DRAWING No. MJE02A