



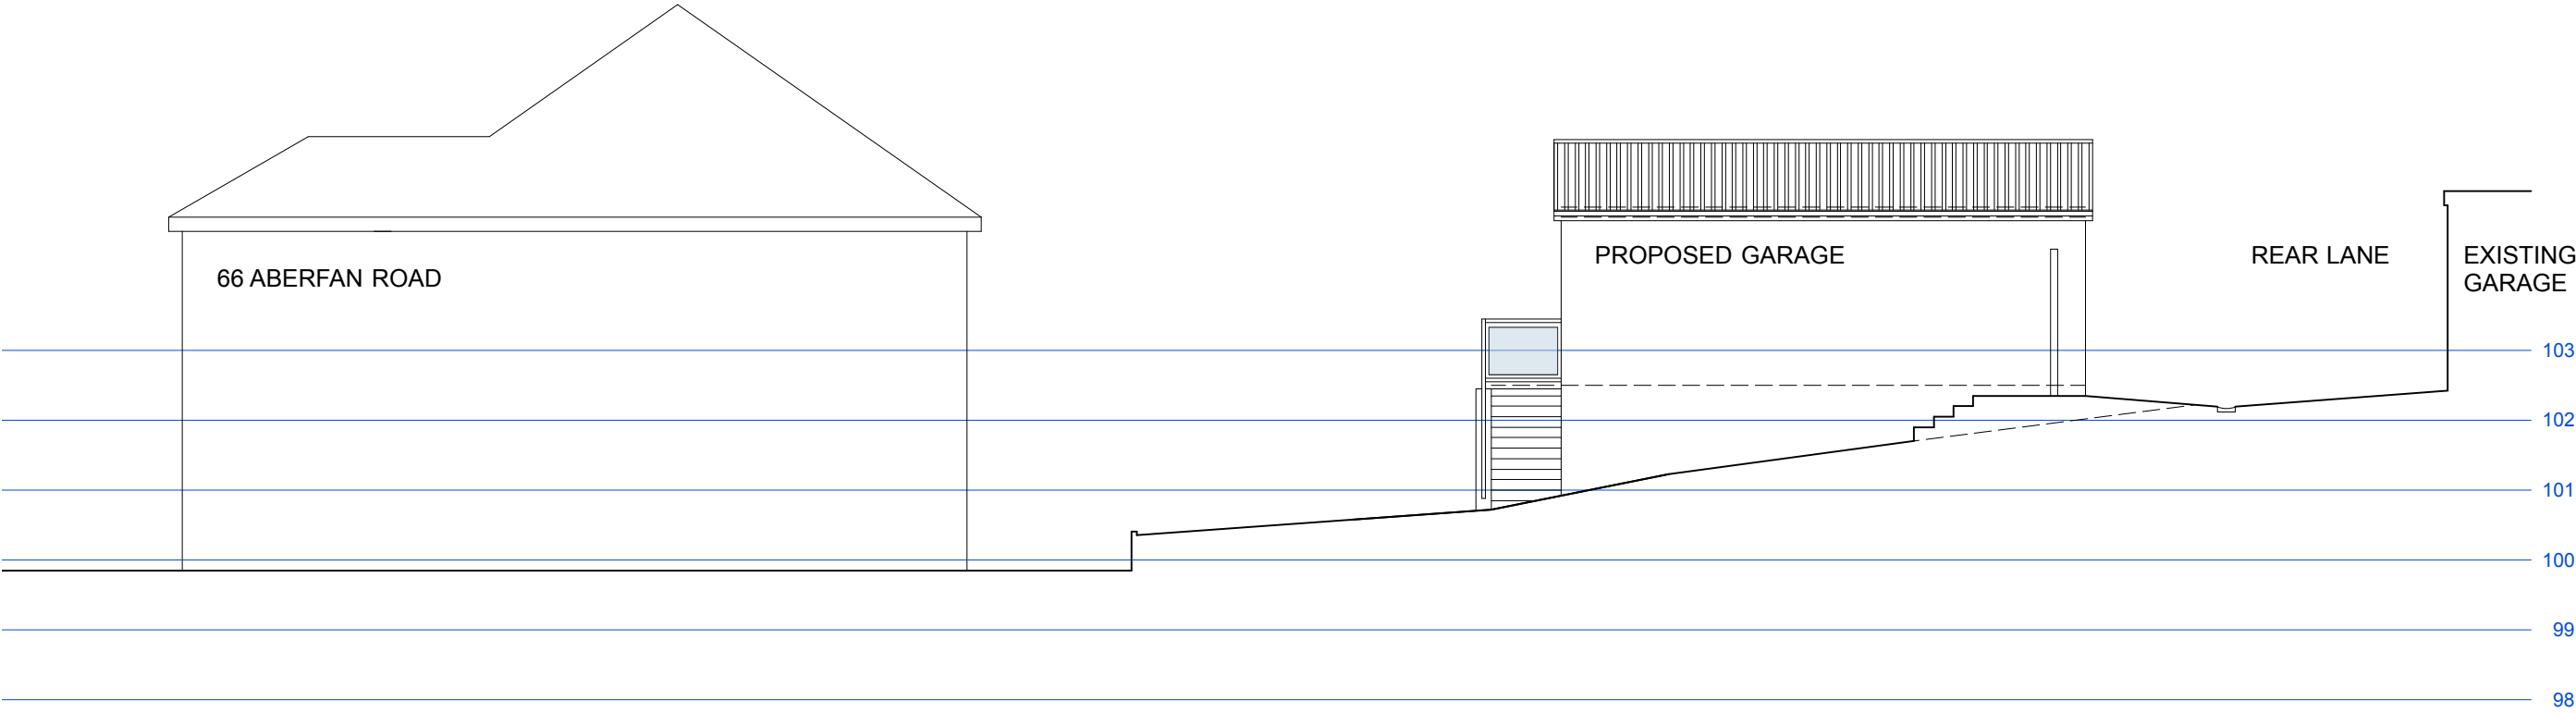

SIDE ELEVATION AND SECTION THROUGH SITE 1:100

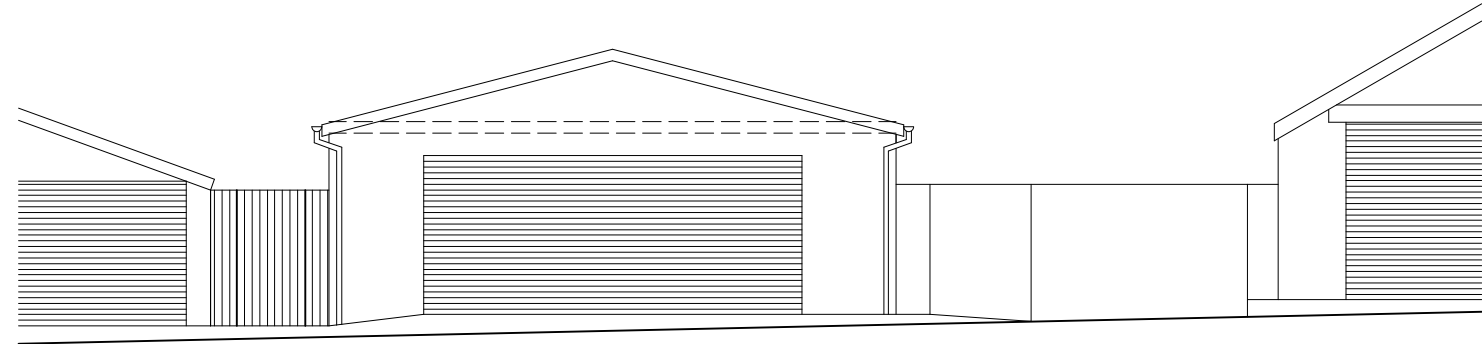

ELEVATION TO REAR LANE 1:100

FINISHES

Walls

-

Blockwork with painted smooth render finish

Roof

-

Profiled steel

Rear doors

-

Powder coated roller shutter

Window

-

White upvc

Fascias and soffits

-

White upvc

Front door

-

Powder coated roller shutter


Balustrading

-


Stainless steel with glazed panels

DRAINAGE


Storm water from garage roof to discharge into existing drainage channel in rear lane as existing garage.

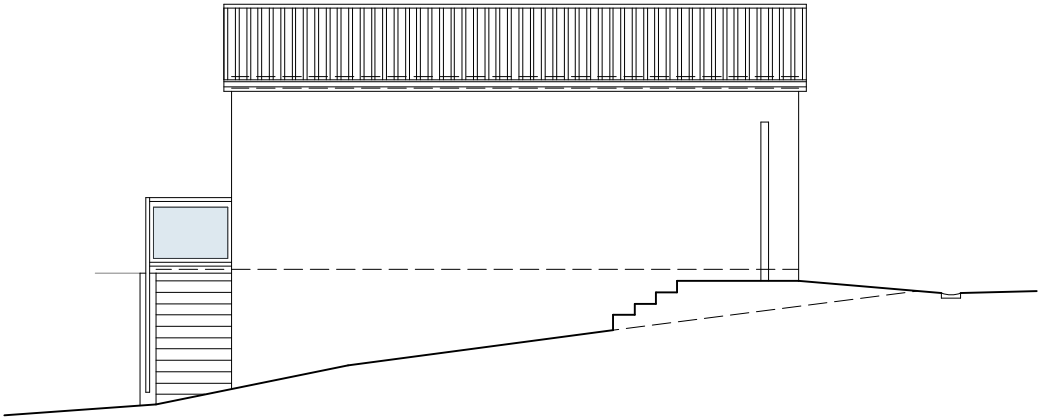

SIDE ELEVATION 1:100

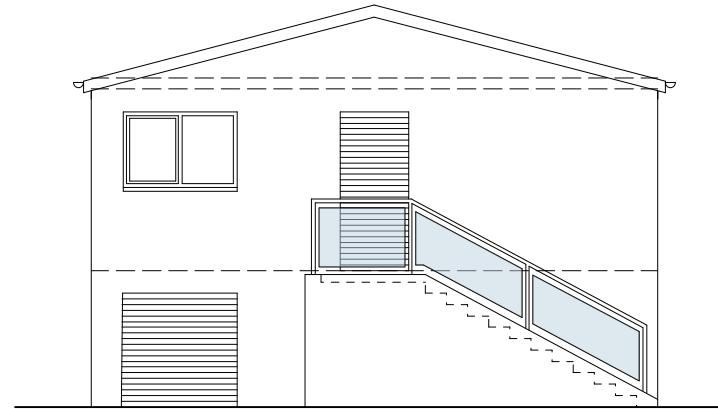

REAR ELEVATION 1:100

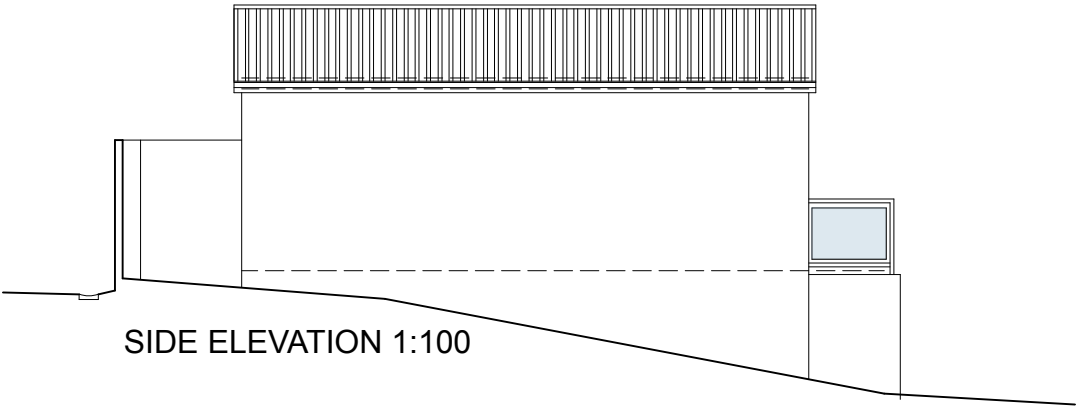

SIDE ELEVATION 1:100

Rev B - Finishes schedule added - 06.01.23
Rev A - Floor plan of proposed garage reduced, single pitch roof revised to dual pitch - 06.12.22

MST

DRAWING SERVICES

PROJECT

Proposed Garage
66 Aberfan Road
Aberfan

DRAWING

PROPOSED ELEVATIONS AND SITE
SECTION

DATE

August 2022

SCALE

1:100 @ A3

DRAWING No.

MJE03B