




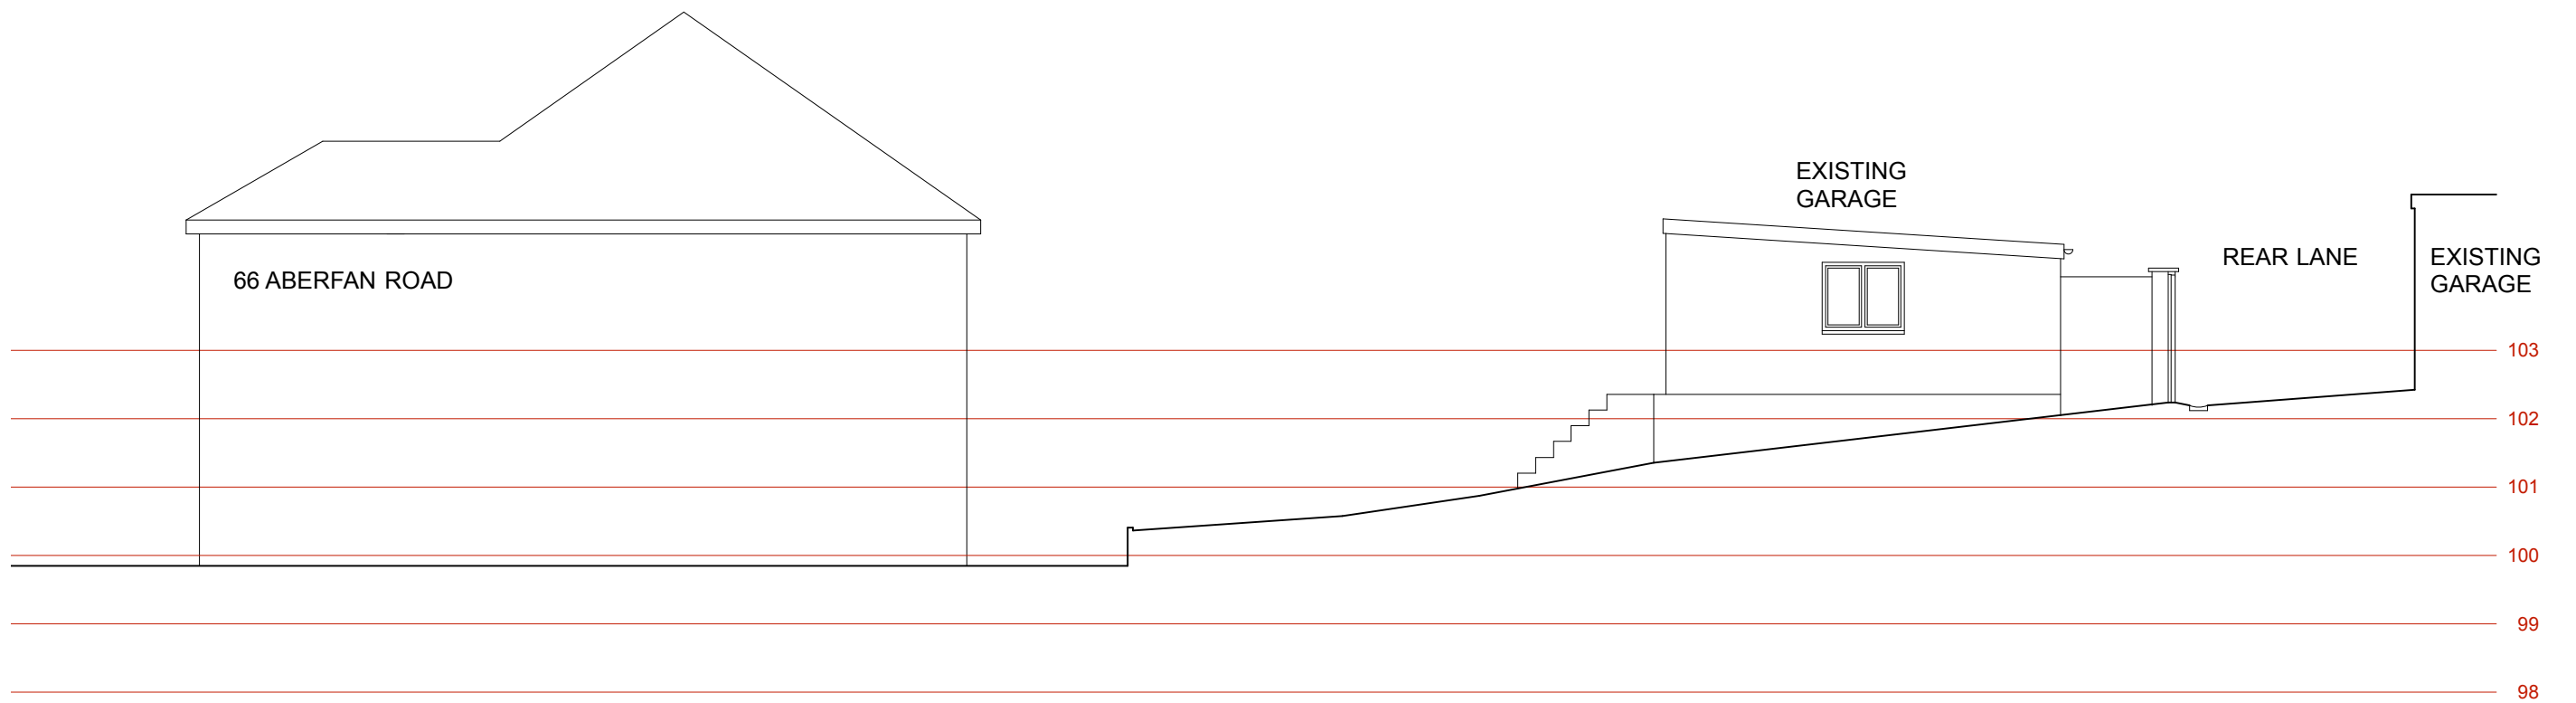

SIDE ELEVATION AND SECTION THROUGH SITE 1:100

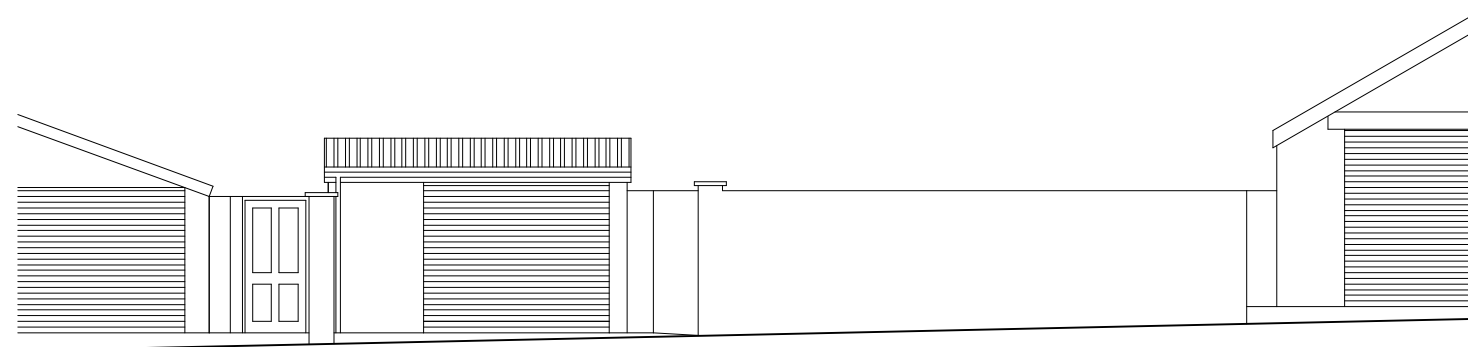

ELEVATION TO REAR LANE 1:100

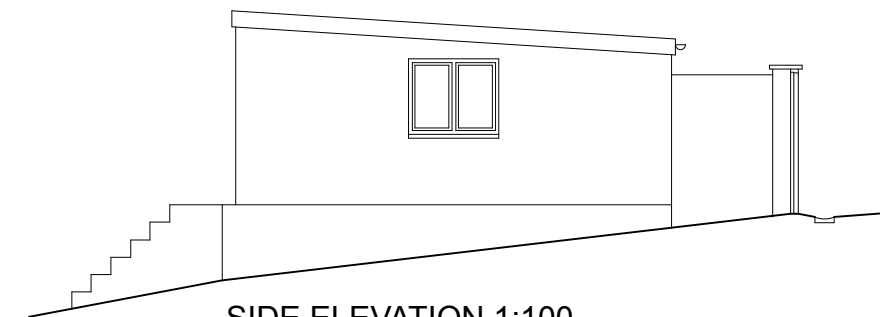


SIDE ELEVATION 1:100

FINISHES


Walls	-	Blockwork with roughcast render finish
Roof	-	Profiled steel
Rear doors	-	Timber
Window	-	Steel
Fascias and soffits	-	White pressed metal and upvc
Front door	-	Steel up and over door

DRAINAGE

Storm water from garage roof to discharge into existing drainage channel in rear lane as existing garage.

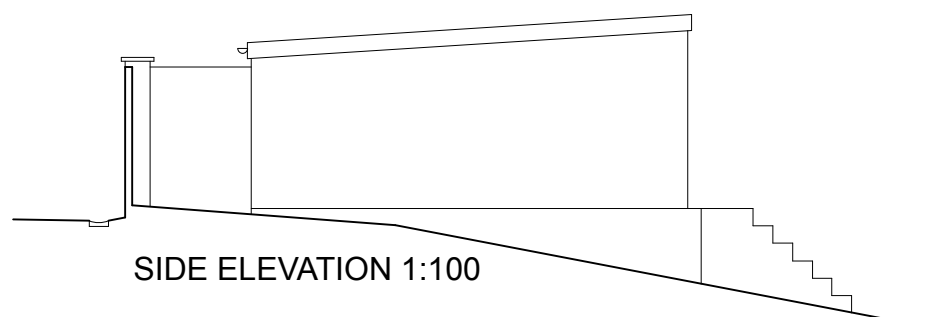

SIDE ELEVATION 1:100

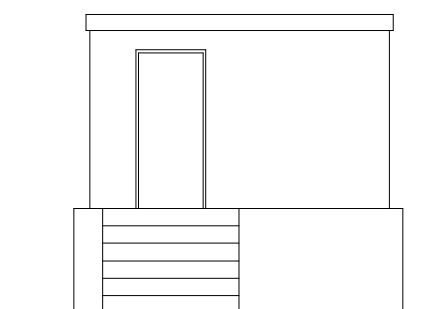

REAR ELEVATION 1:100



DRAWING SERVICES

PROJECT

Proposed Garage
66 Aberfan Road
Aberfan

DRAWING

EXISTING ELEVATIONS AND
SECTION

DATE

January 2023

SCALE

1:100 @ A3

DRAWING No.

MJE04