
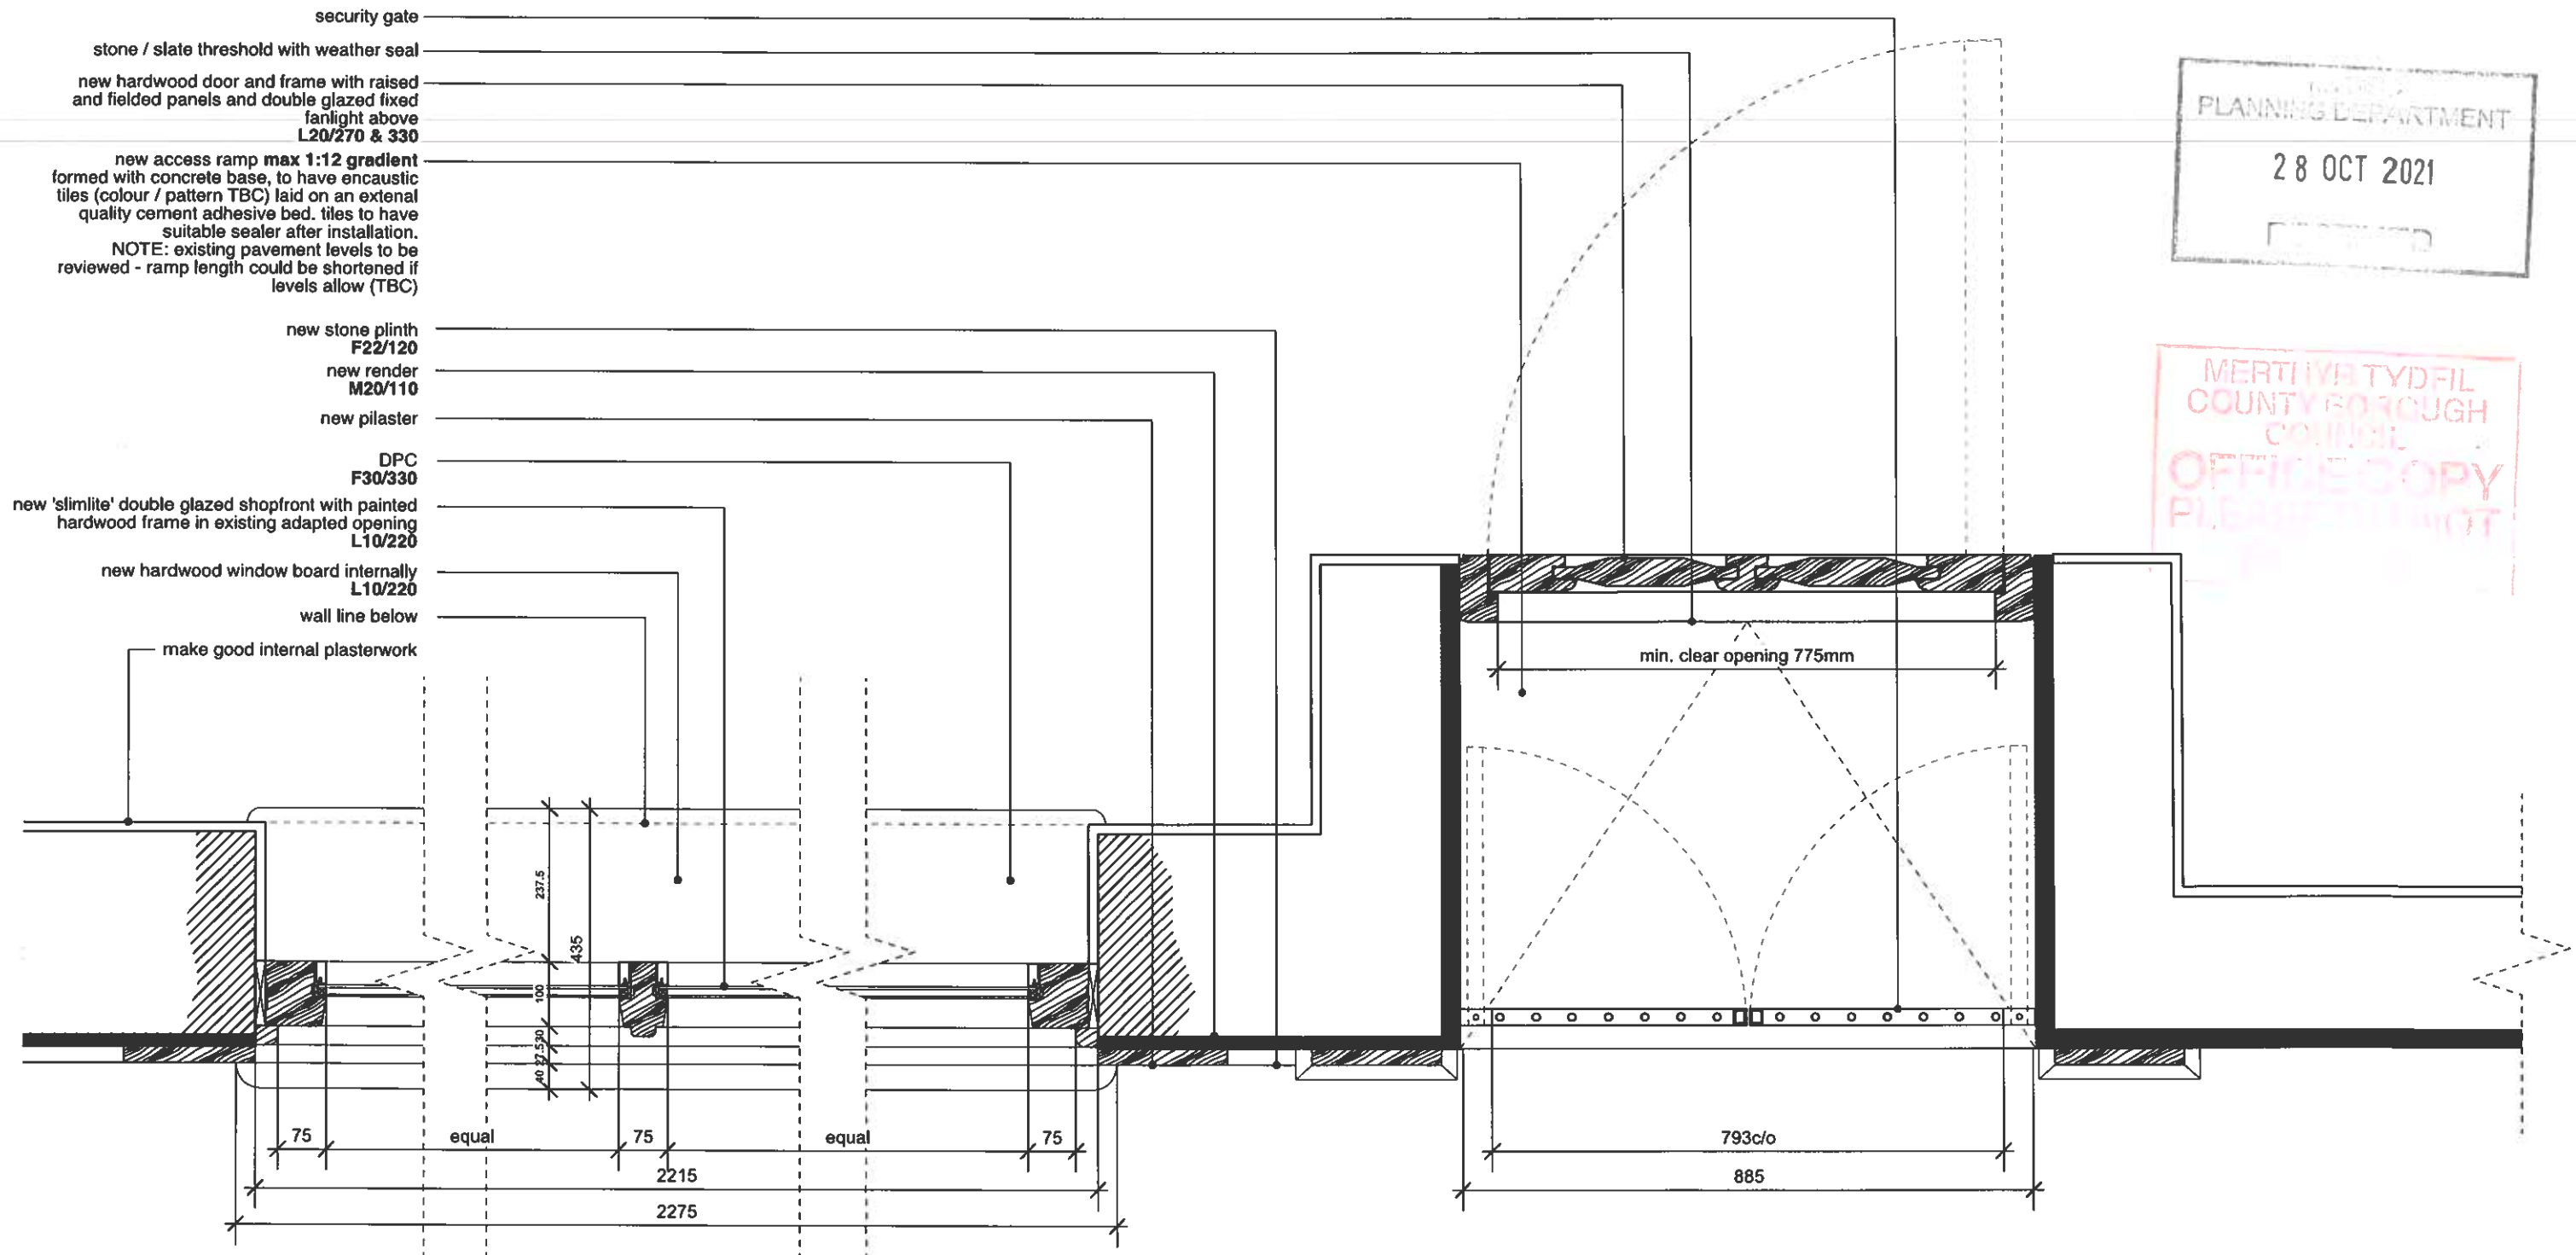
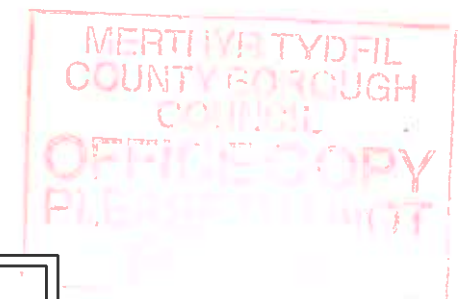


210374

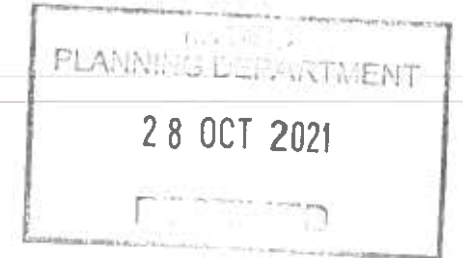

CONSTRUCTION

Rev	Date	Drawn	Checked	Description
/	17.03.20	FS	CF	Drawing created.
A	12.08.20	FS	CF	Curved corner to shopfront elevation removed - existing walls retained.


SUBMISSIONS / SITE DIMENSIONS

1. Contractor to take site dimensions.
2. Submit fabrication drawings to CA, for comment, **10 working days** in advance of fabrication. **Only proceed once FMA Status 'A' or 'B' awarded.** Drawings to include detailed profiles.

6 King Street Bristol BS1 4EQ
T 0117 929 9293 E info@fm-architects.co.uk
F 0117 929 9295 W fm-architects.co.uk

- All drawings are copyright
- Report all discrepancies to project administrator
- Do not scale drawing for construction purposes
- All dimensions to be checked on site

0 X/m

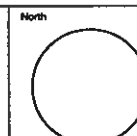

ferguson mann architects

Job Title Merthyr Tydfil THI				Drawing Title 74 High Street		
Client Merthyr Tydfil County Borough Council				Shopfront Plan Detail		
Scale 1:20 @ A3	Date 17.03.20	Drawn FS	Checked CF	Job No 10647-07	Drawing No AS-700	Rev A



01 shopfront elevation

200 x 75 x 23Kg PFC to SE detail
as SE Dwg SK601

Assumed posn of exg joist - joist ends
modified to suit new lintels

new 'slimlite' double glazed shopfront with
painted hardwood frame
L10/220

new hardwood moulding and cill below
shopfront
L10/220

new hardwood window board internally
L10/220

DPC

F30/330

new s/w packers below cill as required
L10/220

new cavity wall stalleriser
F10/315 & 355 & F30

proprietary hydraulic lime render finish
M80/330

timber pilaster beyond

new stone plinth
F80/215


provisionally allow for new footing as
described in schedule of work

internal

external

02 shopfront section (through glazing)

2no. 203 x 133 x 25Kg UB
with 8mm plate above beams
fixed to new conc padstones
each end-as SE Dwg SK601

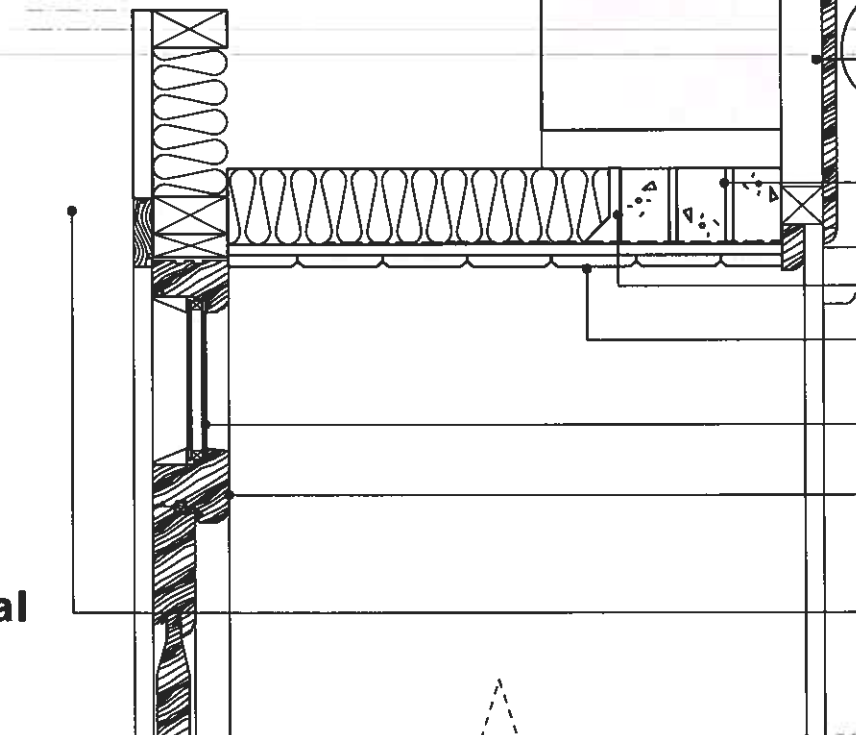

03 shopfront section (through entrance door)

210374

code 5 lead weathering and
cover flashing
H71/250

new hardwood cornice moulding
on treated s/w framing fixed to
existing masonry wall
**G20/210/270/275/310, L10/220,
M60/130**

new 18mm marine
plywood fascia on treated s/w framing
fixed back to existing masonry behind
G20/270, L10/220, M60/130, P20/120

provisionally allow for 3no.
65x100mm PCC lintels

Mineral wool insulation
P10/135

hardwood tongue & groove 'v' jointed
boarded - decorated
L10/220 & P20/120

glazed fixed fanlight
L20/270

new hardwood painted frame and
architraves
L20/270 & 330

assumed line of exg joists/structural
soffit

new security gate

new hardwood door and frame with
panels and double glazed fixed
fanlight
L20/270 & 330

new slate threshold

new access ramp **max 1:12
gradient**

formed with concrete base, to have
encaustic tiles (colour / pattern TBC)
laid on an external quality cement
adhesive bed. tiles to have suitable
sealer after installation.
NOTE: existing pavement levels to
be reviewed - ramp length could be
shortened if levels allow (TBC)

CONSTRUCTION

Rev	Date	Dwn	Chkd	Description
1	17.03.20	FS	CF	Drawing created.


SUBMISSIONS / SITE DIMENSIONS

- Contractor to take site dimensions.
- Submit fabrication drawings to CA, for comment, **10 working days** in advance of fabrication. **Only proceed once FMA Status 'A' or 'B' awarded.** Drawings to include detailed profiles.

6 King Street Bristol BS1 4EQ
T 0117 929 9293 E info@fm-architects.co.uk
F 0117 929 9295 W fm-architects.co.uk

- All drawings are copyright
- Report all discrepancies to project administrator
- Do not scale drawing for construction purposes
- All dimensions to be checked on site

0 Xm

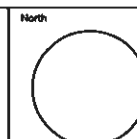

ferguson mann architects

Job Title
Merthyr Tydfil THI

Client
Merthyr Tydfil County Borough Council

Scale
1:10 @ A3

Date
17.03.20

Dwn
FS

Chkd
CF

Drawing Title
74 High Street

Shopfront Section Details


Job No
10647-07

Drawing No
AS-701


Rev
/

210374

PLANNING DEPARTMENT
28 OCT 2021
RECEIVED

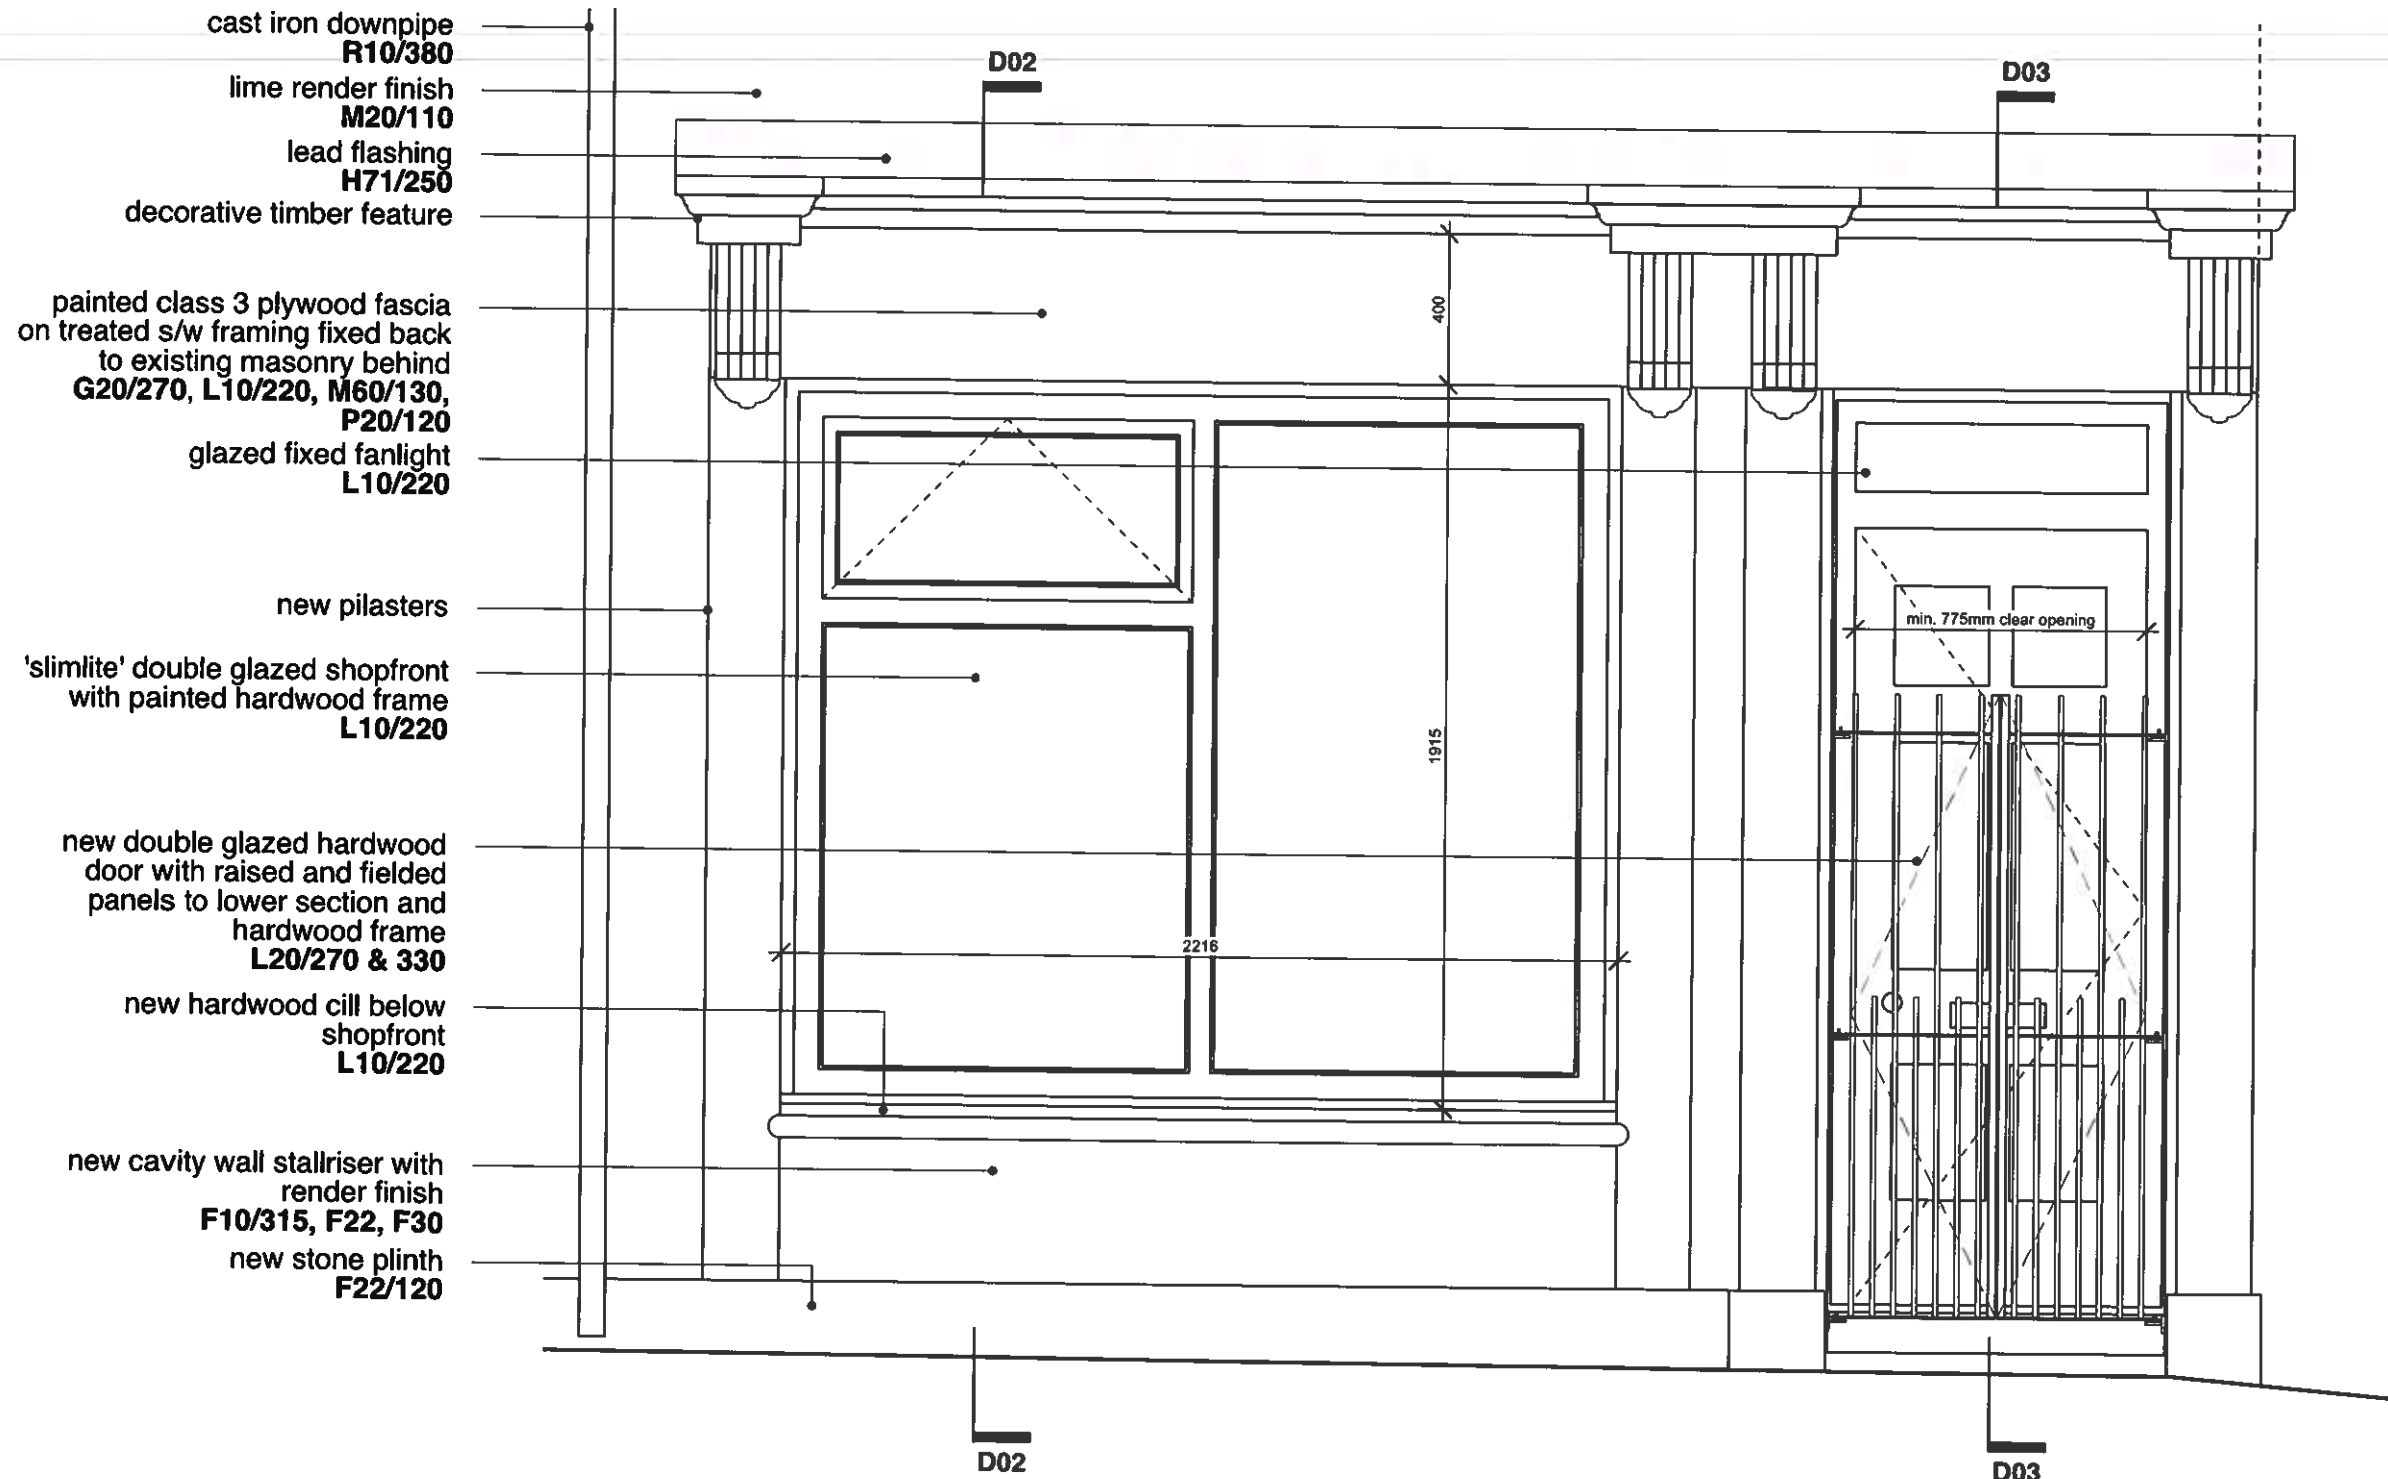

NOTE: Finished dimension of rendered opening to be confirmed to ensure clear space between uprights is less than 100mm

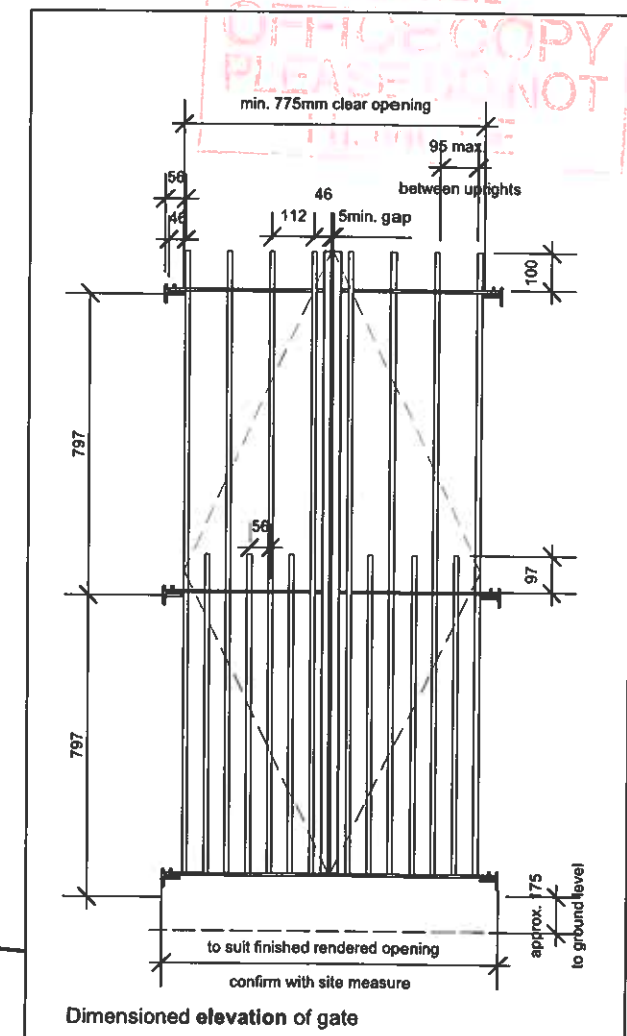

CONSTRUCTION

Rev	Date	Dim	Chkd	Description
/	17.03.20	FS	CF	Drawing created.
A	09.09.21	AK	CF	Elevation of gate included


SUBMISSIONS / SITE DIMENSIONS

1. Contractor to take site dimensions.
2. Submit fabrication drawings to CA, for comment, **10 working days** in advance of fabrication. **Only proceed once FMA Status 'A' or 'B' awarded.** Drawings to include detailed profiles.


6 King Street Bristol BS1 4EQ
T 0117 929 9293 E info@fm-architects.co.uk
F 0117 929 9295 W fm-architects.co.uk

• All drawings are copyright
• Report all discrepancies to project administrator
• Do not scale drawing for construction purposes
• All dimensions to be checked on site


0 X.m

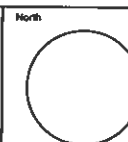


ferguson mann architects					
Job Title Merthyr Tydfil THI			Drawing Title 74 High Street		
Client Merthyr Tydfil County Borough Council			Shopfront Elevation Detail		
Scale 1:20 @ A3	Date 17.03.20	Drwn FS	Chkd CF	Job No 10647-07	Drawing No AS-702
				Rev A	

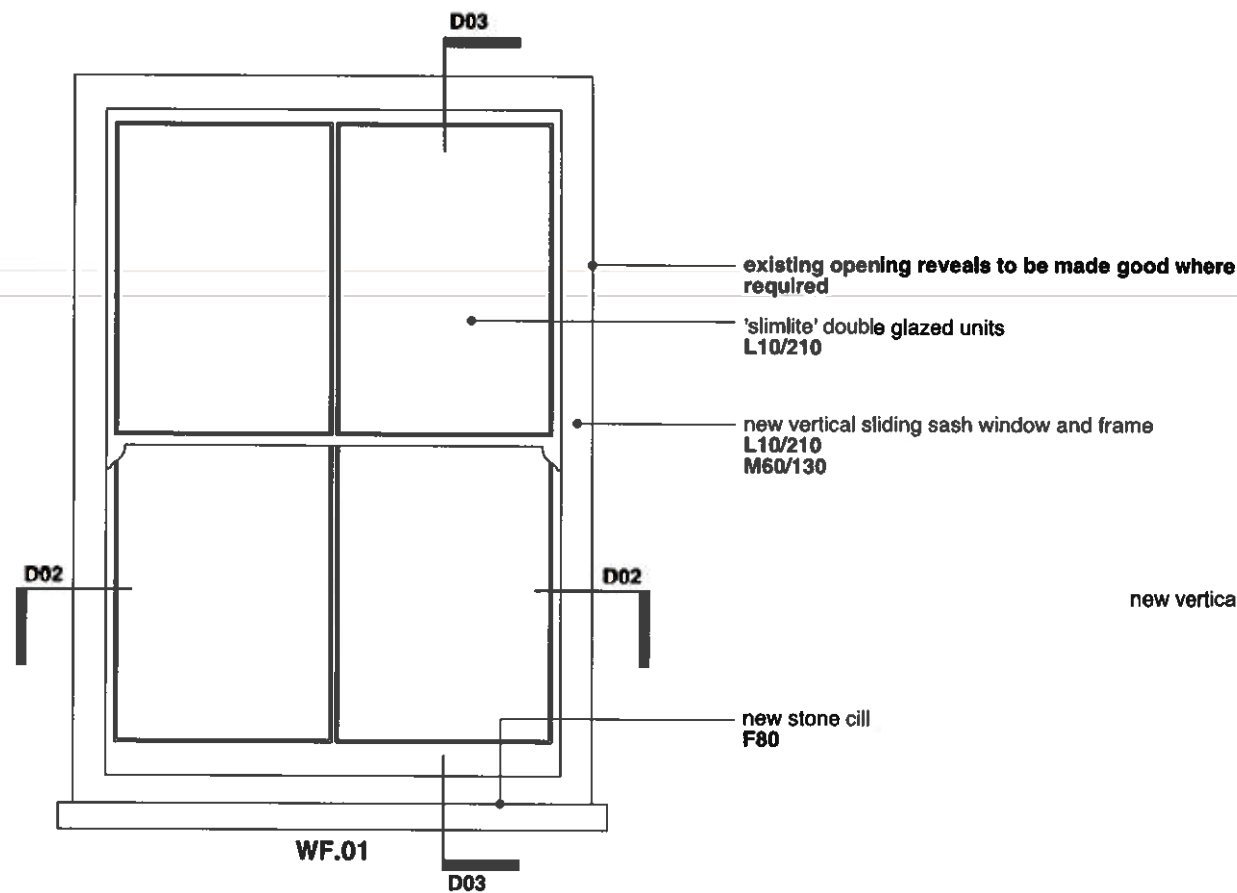

01 vertical sliding sash window elevation @ 1:20

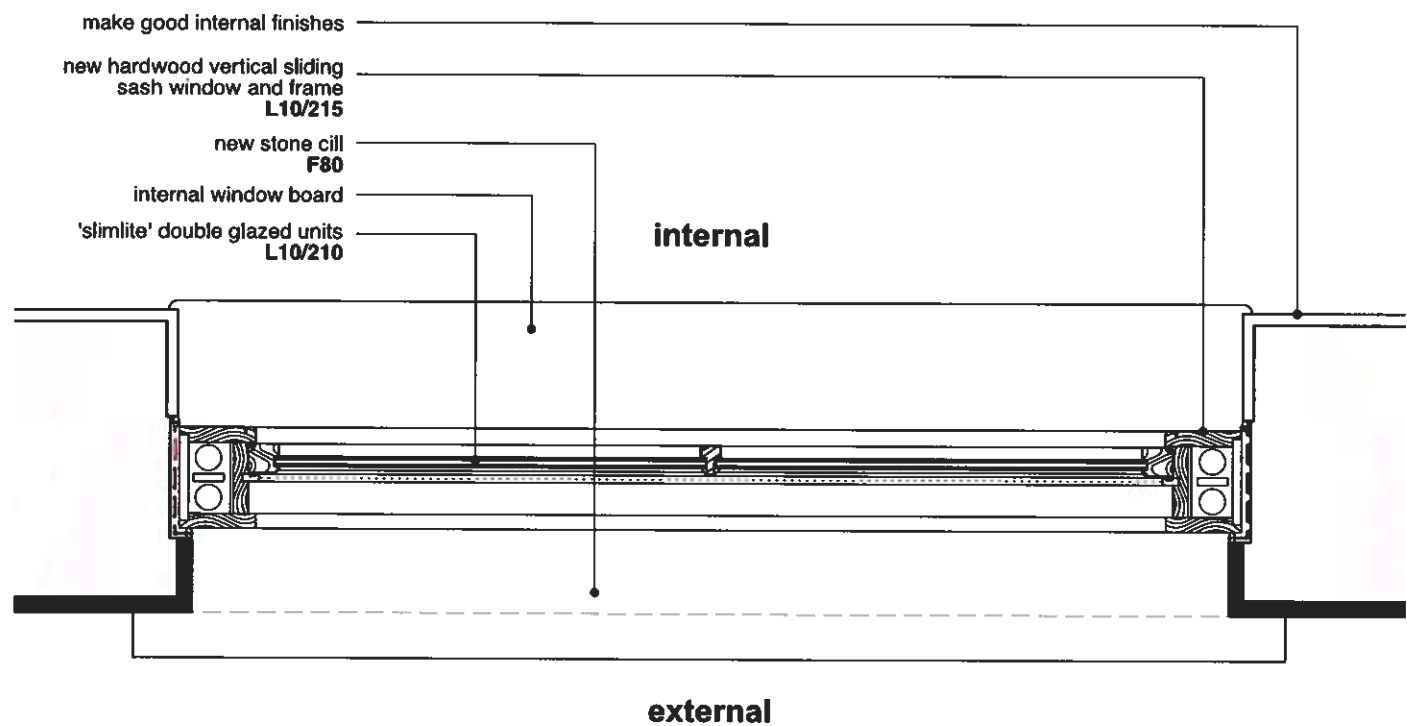

02 vertical sliding sash window plan @ 1:10

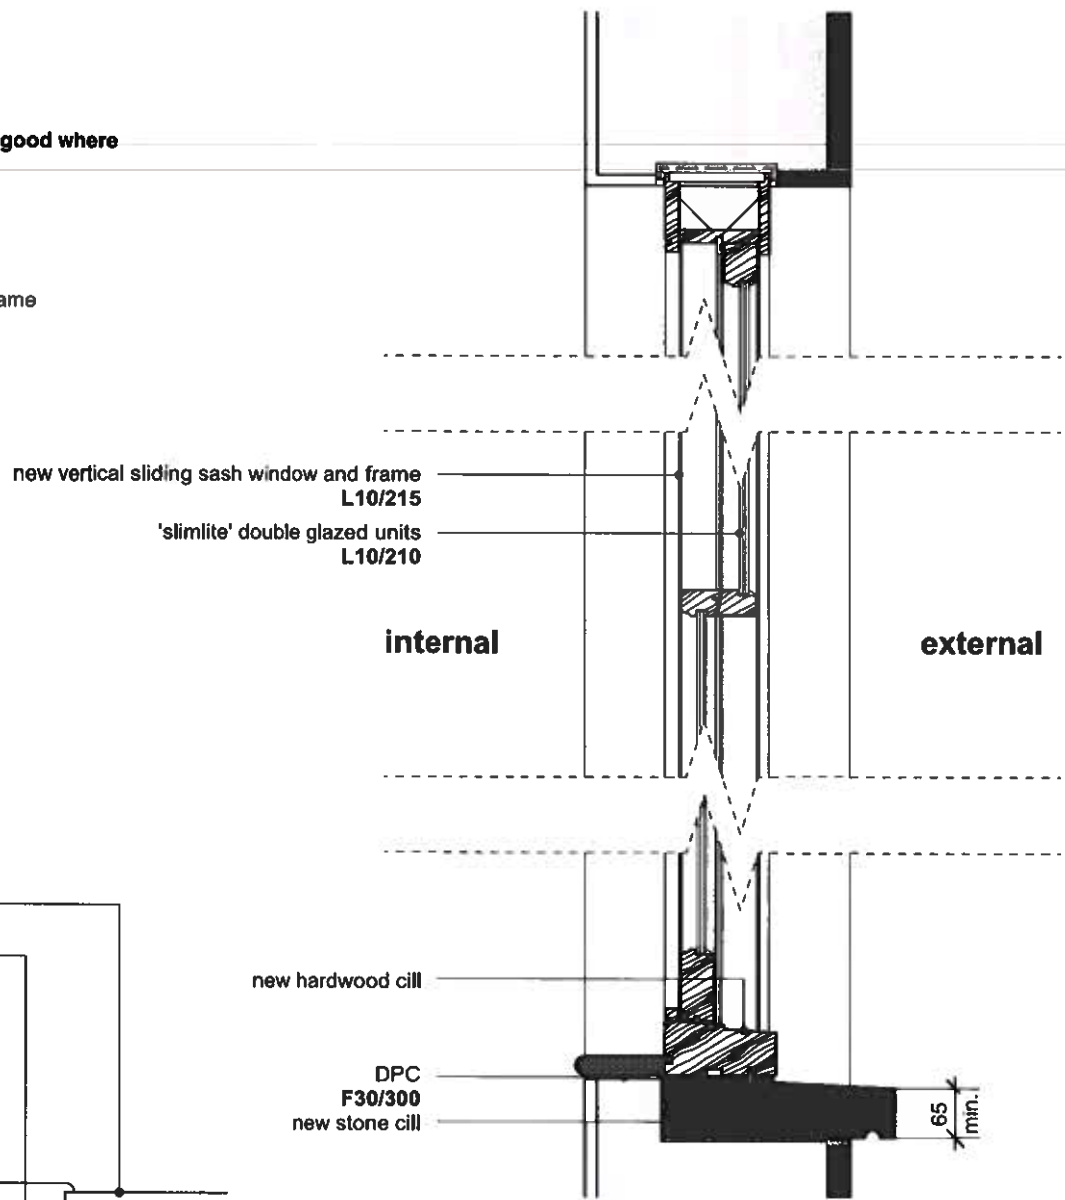

03 vertical sliding sash window section @ 1:10

Window Schedule 210374

WG.01
new timber **SHOPFRONT** with 'slimlite' double glazed units. refer to drawing AS-700, 701 and 702

WF.01 & WS.01
new timber vertical sliding sash windows with thin double glazed units in existing adapted openings.

WG.02, WF.03-05 & WS.02-05
new timber vertical sliding sash window with thin double glazed units in existing openings.
28 OCT 2021

WF.06
new timber horizontal sliding sash window with thin double glazed units in existing opening.

Door Schedule

EDG.01
new double glazed hardwood door with raised and fielded panels to lower section, hardwood frame and glazed fixed fanlight. refer to drawing AS-702 & 703

EDG.02
new hardwood four panelled timber door and frame in existing opening.

General Notes

refer to specification L10, L20 & L40. All joinery to be painted as M60. Refer to specification P21 for ironmongery.

openings to be surveyed by contractor.

new stone cills to all window openings.

CONSTRUCTION

Rev	Date	Des	Chkd	Description
1	17.03.20	FS	CF	Drawing created.

SUBMISSIONS / SITE DIMENSIONS
1. Contractor to take site dimensions.
2. Submit fabrication drawings to CA, for comment, **10 working days** in advance of fabrication. **Only proceed once FMA Status 'A' or 'B' awarded.** Drawings to include detailed profiles.

6 King Street Bristol BS1 4EQ
 T 0117 929 9293 E info@fm-architects.co.uk
 F 0117 929 9295 W fm-architects.co.uk

• All drawings are copyright
 • Report all discrepancies to project administrator
 • Do not scale drawing for construction purposes
 • All dimensions to be checked on site

North

0 10m

ferguson mann architects					
Job Title Merthyr Tydfil THI			Drawing Title 74 High Street		
Client Merthyr Tydfil County Borough Council			Typical Vertical Sliding Sash Details		
Scale 1:10 & 20 @ A3	Date 17.03.20	Des FS	Chkd CF	Job No 10647-07	Drawing No AS-705
				Rev /	

210374

Window Schedule

WG.01

new timber **SHOPFRONT** with 'slimlite' double glazed units. refer to drawing AS-700, 701 and 702

WF.01 & WS.01

new timber vertical sliding sash windows with thin double glazed units in existing adapted openings.

WG.02 | WF.02-05 & WS.02-05

new timber vertical sliding sash window with thin double glazed units in existing openings.

WF.06

new timber horizontal sliding sash window with thin double glazed units in existing opening.

Door Schedule

EDG.01

new double glazed hardwood door with raised and fielded panels to lower section, hardwood frame and glazed fixed fanlight. refer to drawing AS-702 & 703

EDG.02


new hardwood four panelled timber door and frame in existing opening.

General Notes


refer to specification L10, L20 & L40. All joinery to be painted as M60. Refer to specification P21 for ironmongery.

openings to be surveyed by contractor.


new stone cills to all window openings.

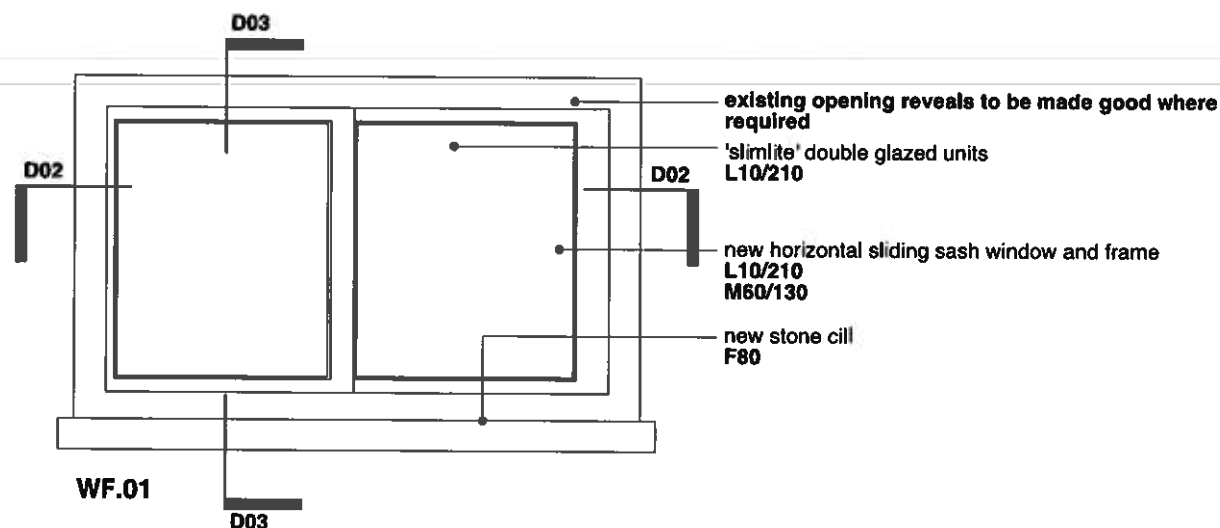

01 horizontal sliding sash window elevation @ 1:20

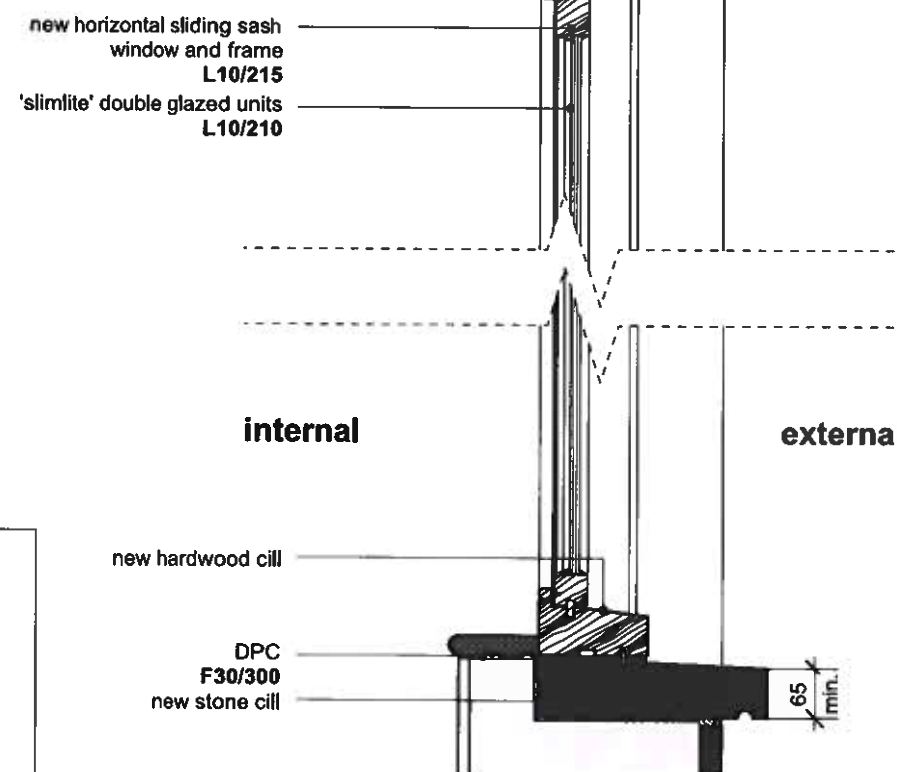

03 horizontal sliding sash window section @ 1:10

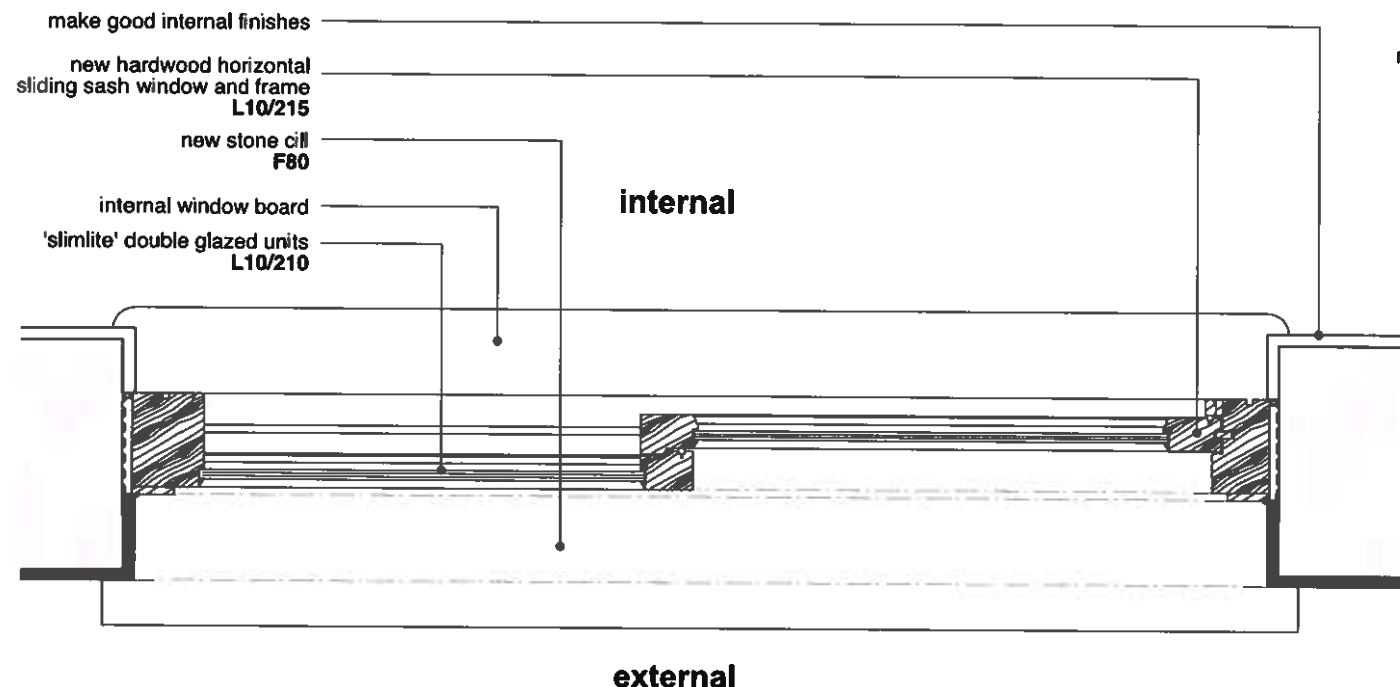

02 horizontal sliding sash window plan @ 1:10

CONSTRUCTION

Rev	Date	Drawn	Checked	Description
1	17.03.20	FS	CF	Drawing created.


SUBMISSIONS / SITE DIMENSIONS

- Contractor to take site dimensions.
- Submit fabrication drawings to CA, for comment, 10 working days in advance of fabrication. Only proceed once FMA Status 'A' or 'B' awarded. Drawings to include detailed profiles.

6 King Street Bristol BS1 4EQ
T 0117 929 9293 E info@fm-architects.co.uk
F 0117 929 9295 W fm-architects.co.uk

- All drawings are copyright
- Report all discrepancies to project administrator
- Do not scale drawing for construction purposes
- All dimensions to be checked on site

0 X m

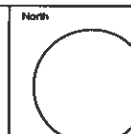

ferguson mann architects

Job Title
Merthyr Tydfil THI

Client
Merthyr Tydfil County Borough Council

Scale
1:10 & 20 @ A3

Date
17.03.20

Drawn
FS

Checked
CF

Drawing Title
74 High Street

Typical Horizontal Sliding Sash Details

Job No
10647-07

Drawing No
AS-706

Rev
/

Window Schedule210374

WG.01

new timber **SHOPFRONT** with 'slimlite' double glazed units. refer to drawing AS-700, 701 and 702

WF.01 & WS.01

new timber vertical sliding sash windows with thin double glazed units in existing adapted openings.

WG.02, WF.02-05 & WS.02-05

new timber vertical sliding sash window with thin double glazed units in existing openings.

WF.06

new timber horizontal sliding sash window with thin double glazed units in existing opening.

Door Schedule

EDG.01

new double glazed hardwood door with raised and fielded panels to lower section, hardwood frame and glazed fixed fanlight. refer to drawing AS-702 & 703

EDG.02


new hardwood four panelled timber door and frame in existing opening.

General Notes


refer to specification L10, L20 & L40. All joinery to be painted as M60. Refer to specification P21 for ironmongery.

openings to be surveyed by contractor.


new stone cills to all window openings.

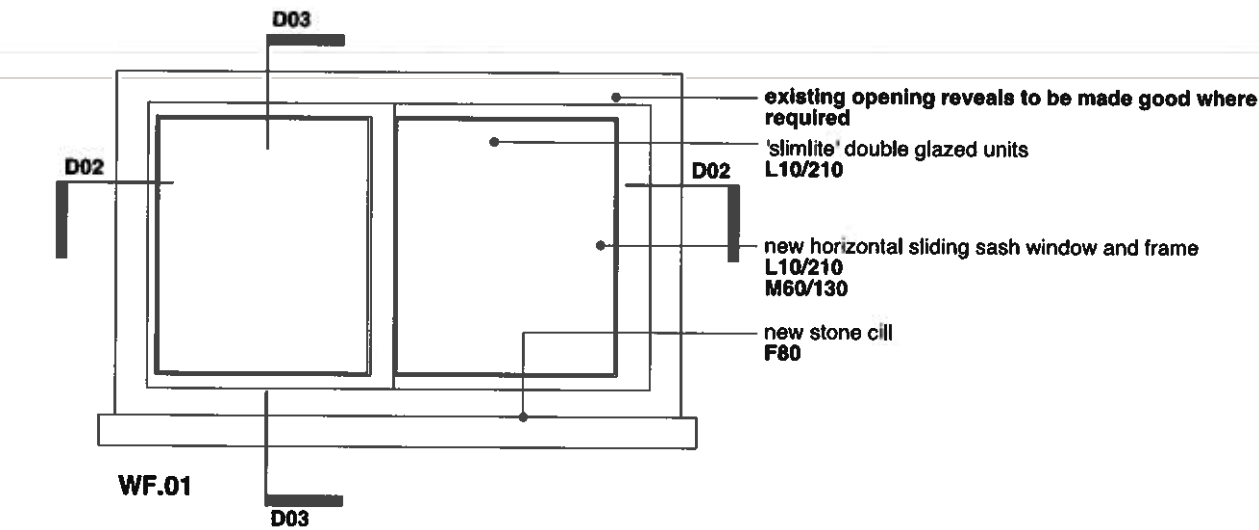

01 horizontal sliding sash window elevation @ 1:20

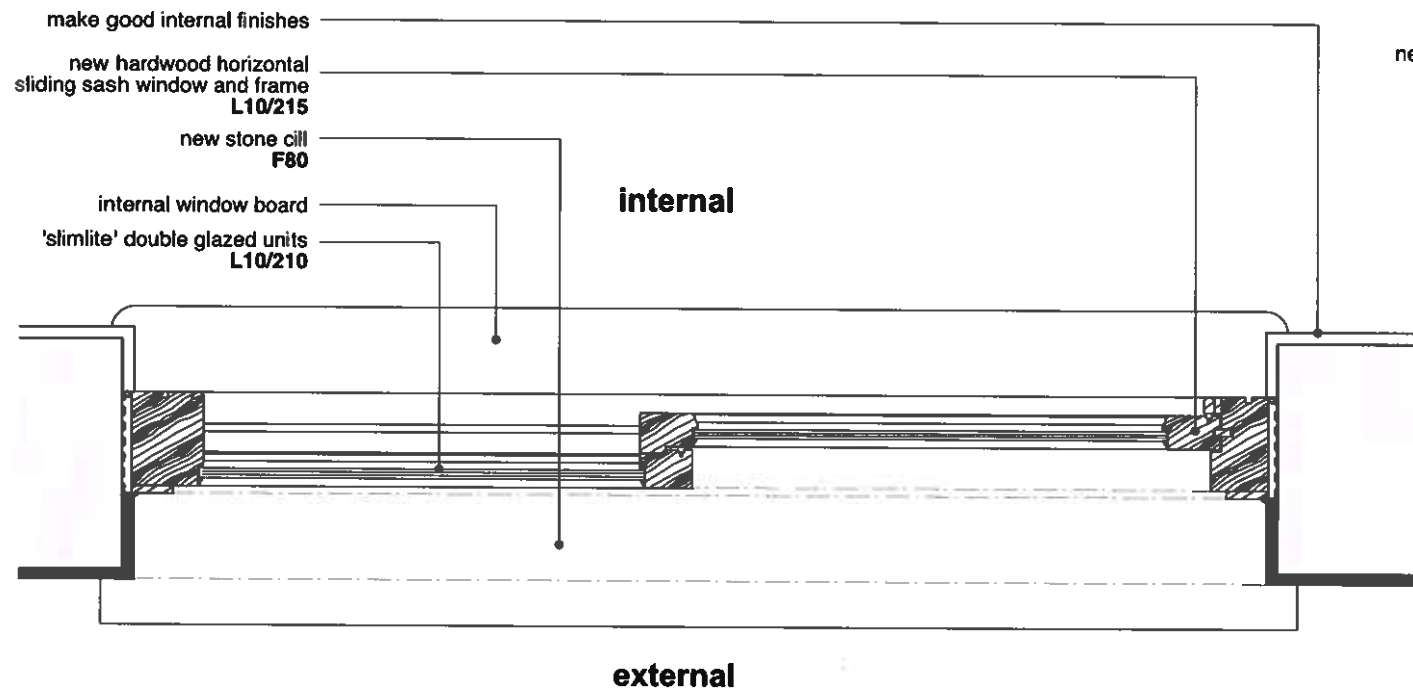

02 horizontal sliding sash window plan @ 1:10

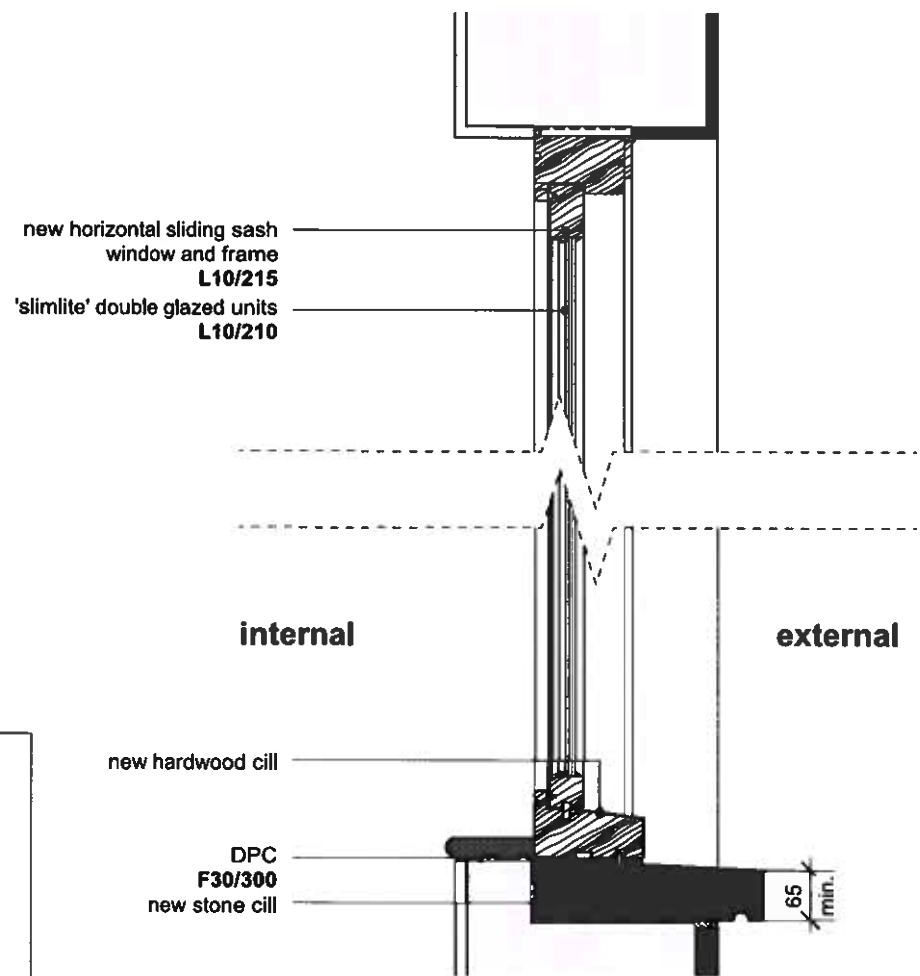

03 horizontal sliding sash window section @ 1:10

CONSTRUCTION


Rev	Date	Dwn	Chkd	Description
1	17.03.20	FS	CF	Drawing created.

SUBMISSIONS / SITE DIMENSIONS
1. Contractor to take site dimensions.
2. Submit fabrication drawings to CA, for comment, 10 working days in advance of fabrication. Only proceed once FMA Status 'A' or 'B' awarded. Drawings to include detailed profiles.

6 King Street Bristol BS1 4EQ
T 0117 929 9293 E info@fm-architects.co.uk
F 0117 929 9295 W fm-architects.co.uk

All drawings are copyright
Report all discrepancies to project administrator
Do not scale drawing for construction purpose
All dimensions to be checked on site

0 X m

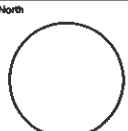

ferguson mann architects					
Job Title			Drawing Title		
Merthyr Tydfil THI			74 High Street		
Client			Typical Horizontal Sliding Sash Details		
Merthyr Tydfil County Borough Council					
Scale	Date	Dwn	Chkd	Job No	Drawing No
1:10 & 20 @ A3	17.03.20	FS	CF	10647-07	AS-706
				Rev	/

