



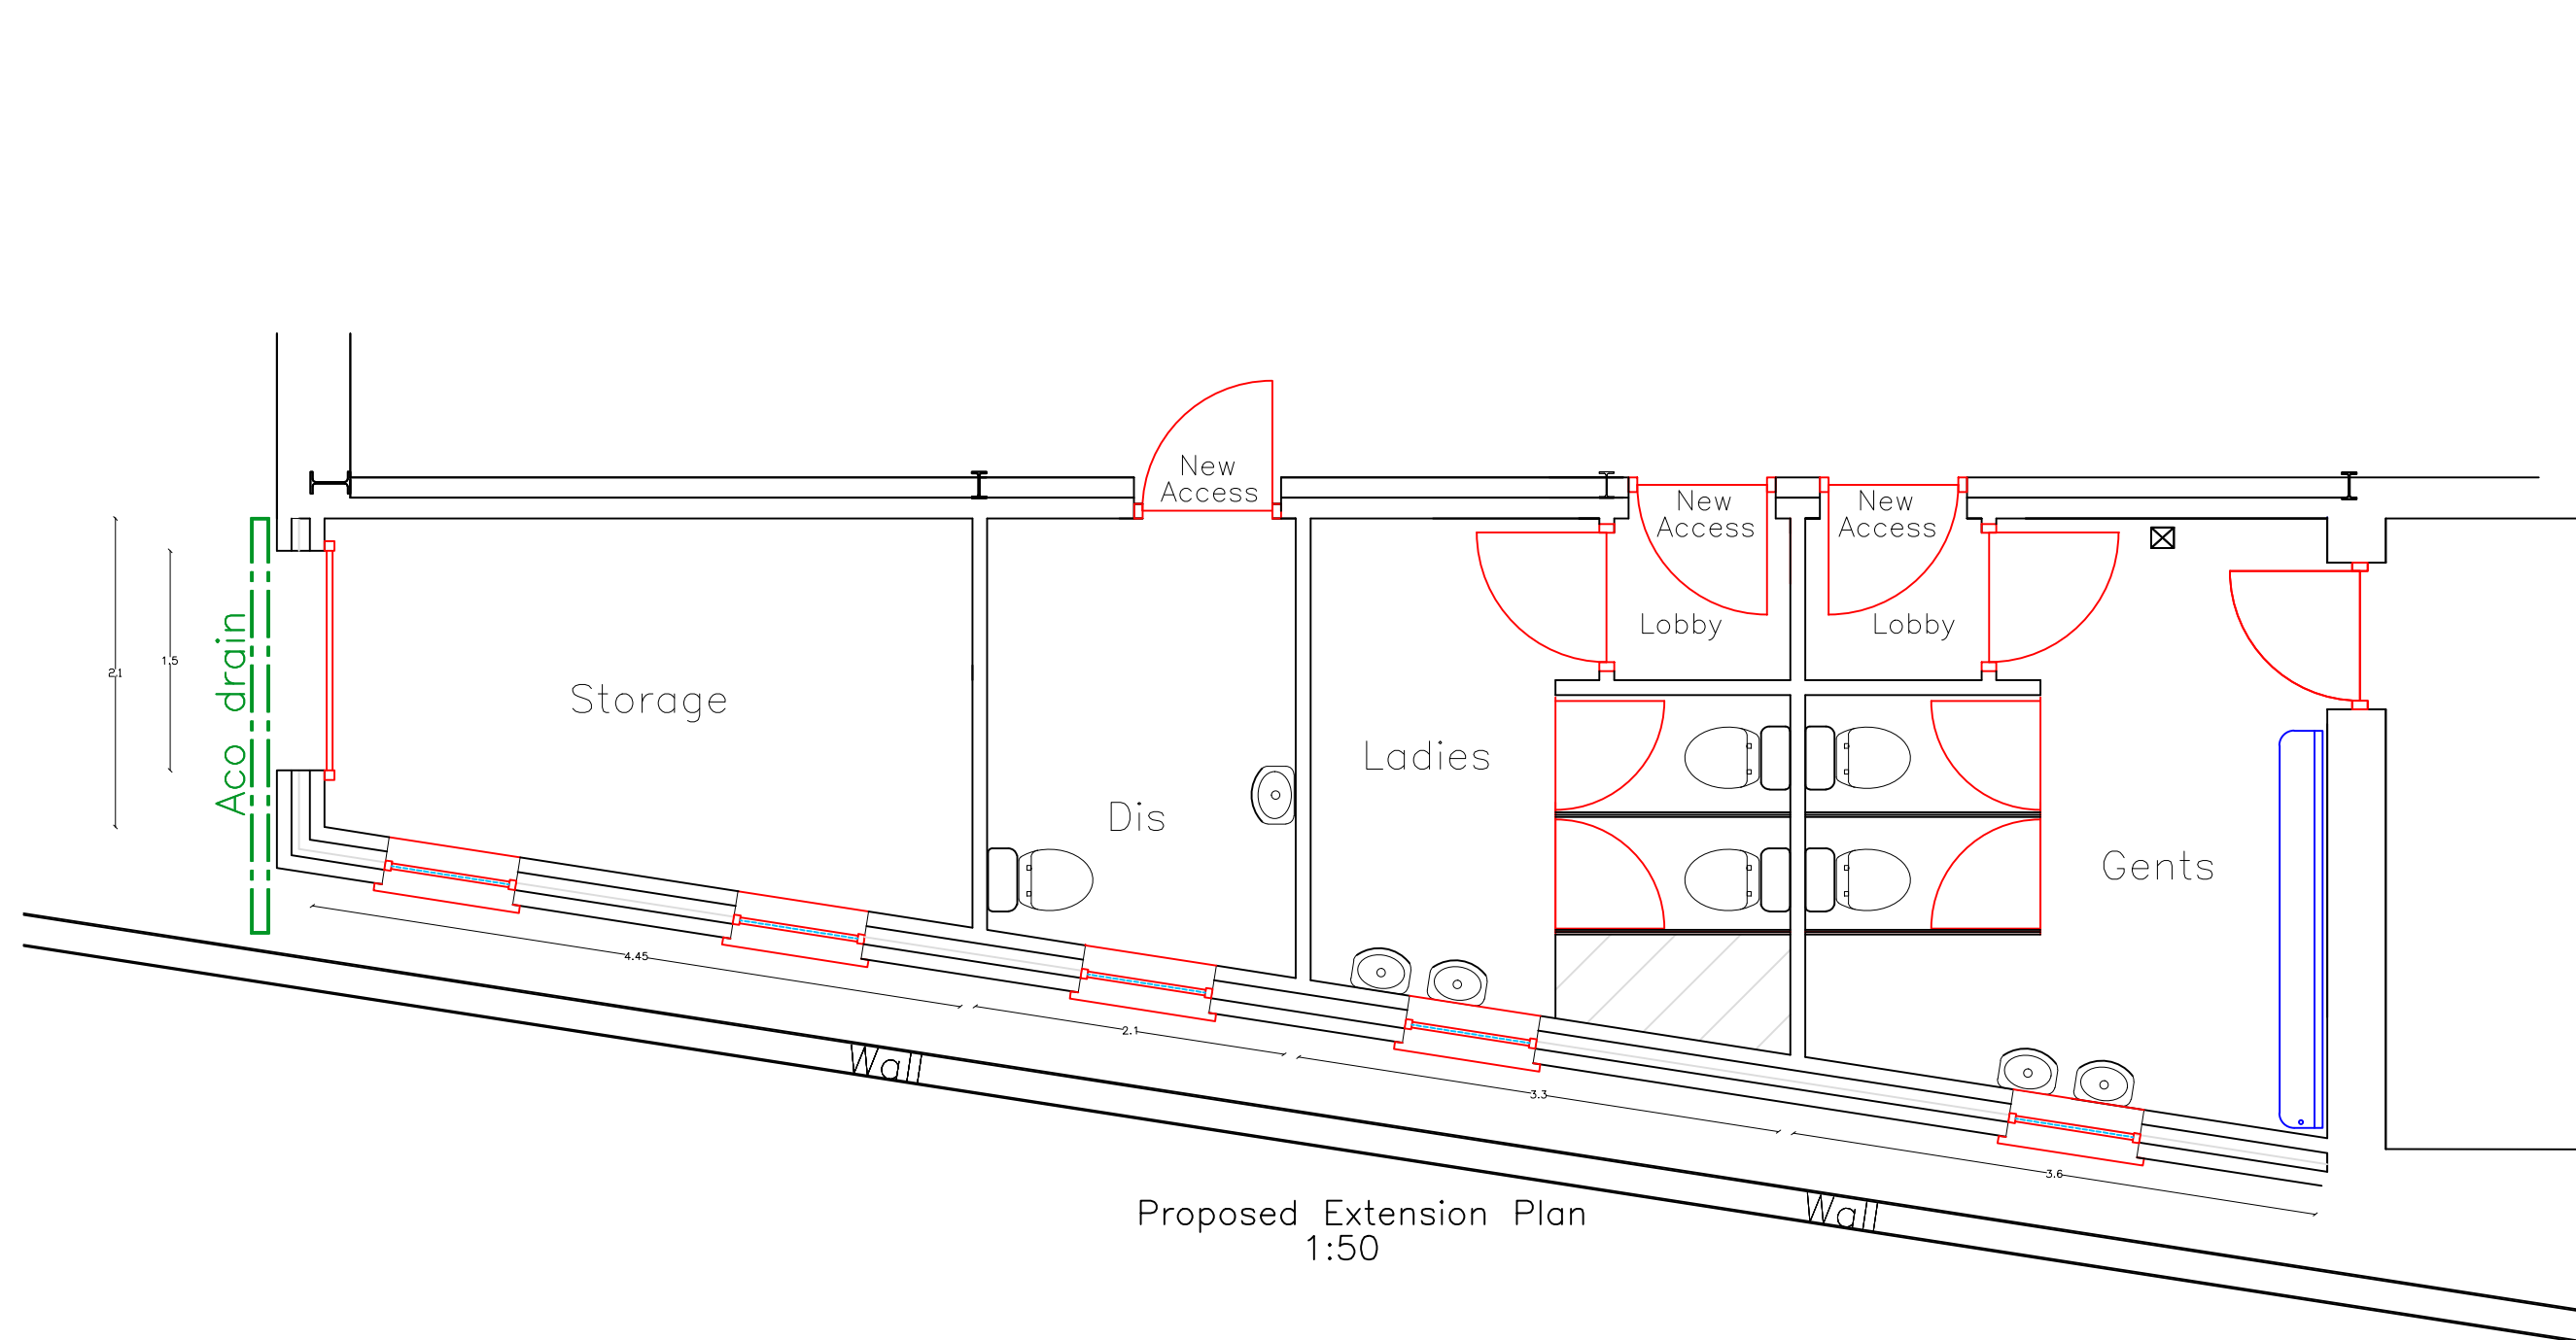


Proposed Extension Plan
1:50




Proposed Plan
1:200

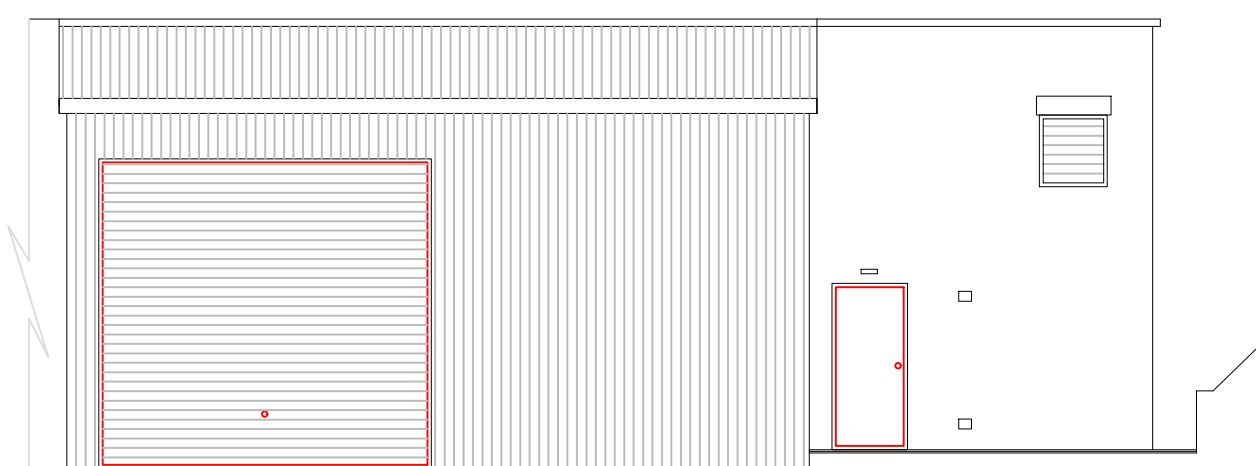


Existing End Elevation
1:100

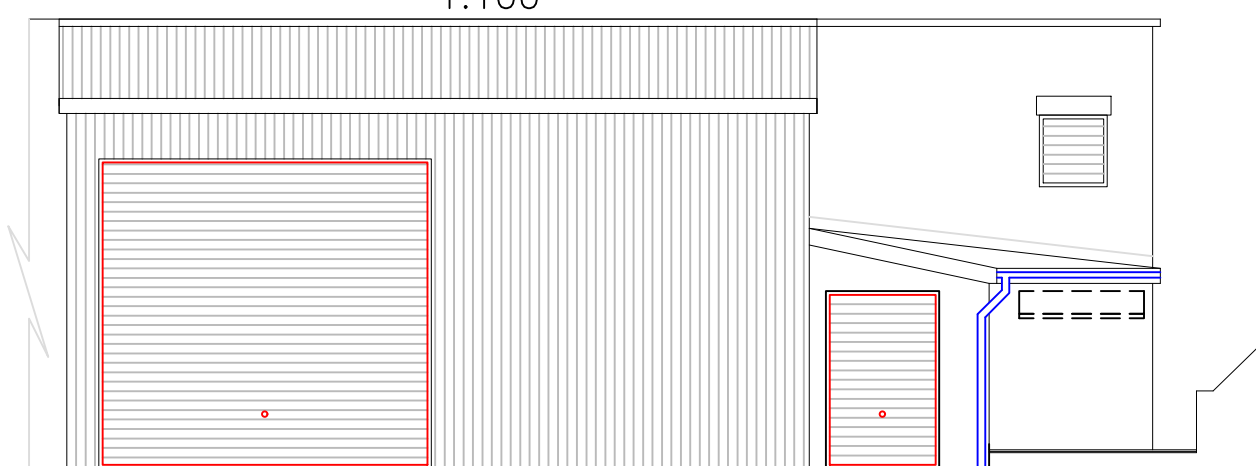

Proposed End Elevation
1:100

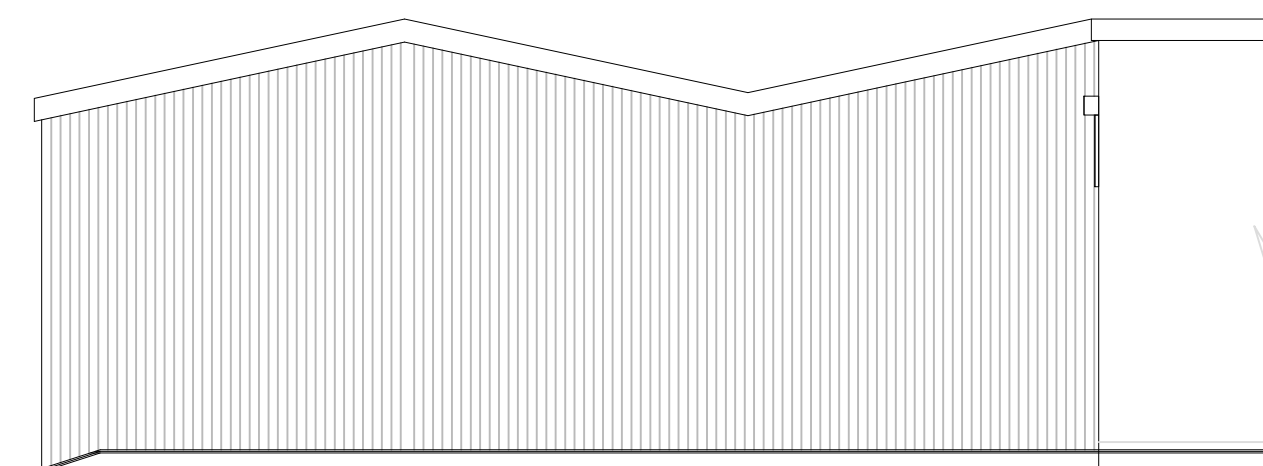

Existing Rear Elevation
1:100

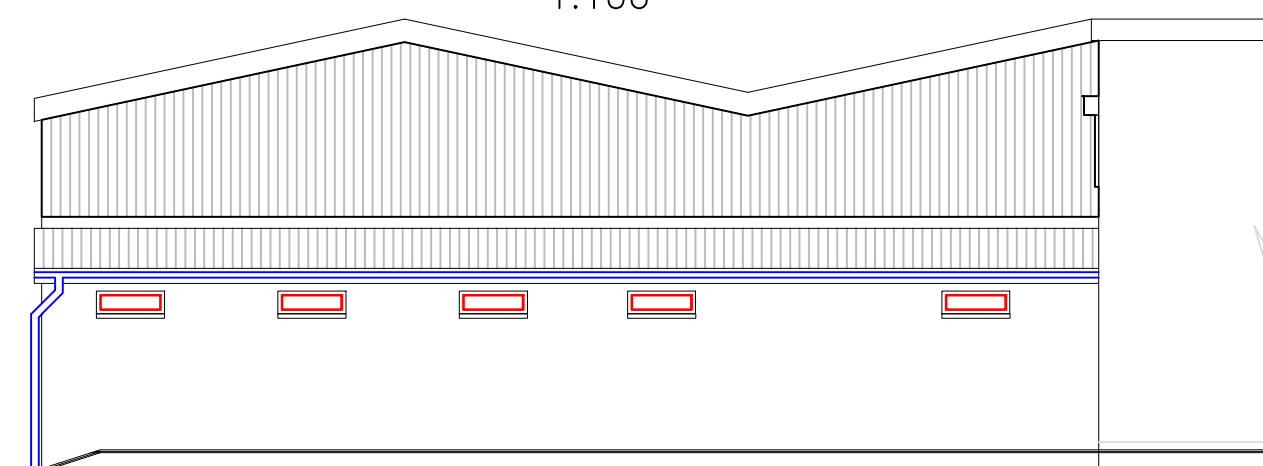

Proposed Rear Elevation
1:100

N.B.
All dimensions and sewer runs to be
checked on site by contractor before
work begins

			
Issued Only for Purpose Indicated			
Drawing Status: FOR PLANNING PURPOSES ONLY			
Client	MMA Red Barrel House Pant Road, Dowlais Merthyr Tydfil CF48 3SH		
Project	Proposed New Rear Extension for WC Conveniences & Store		
Drawn by	Paper	Date	
PT	A2	26.11.2021	
Title	Scale	Drwg No	
Existing & Proposed Plans Elevations Section	1:50 1:100 1:200		
			MMA EXTENSION 01B