


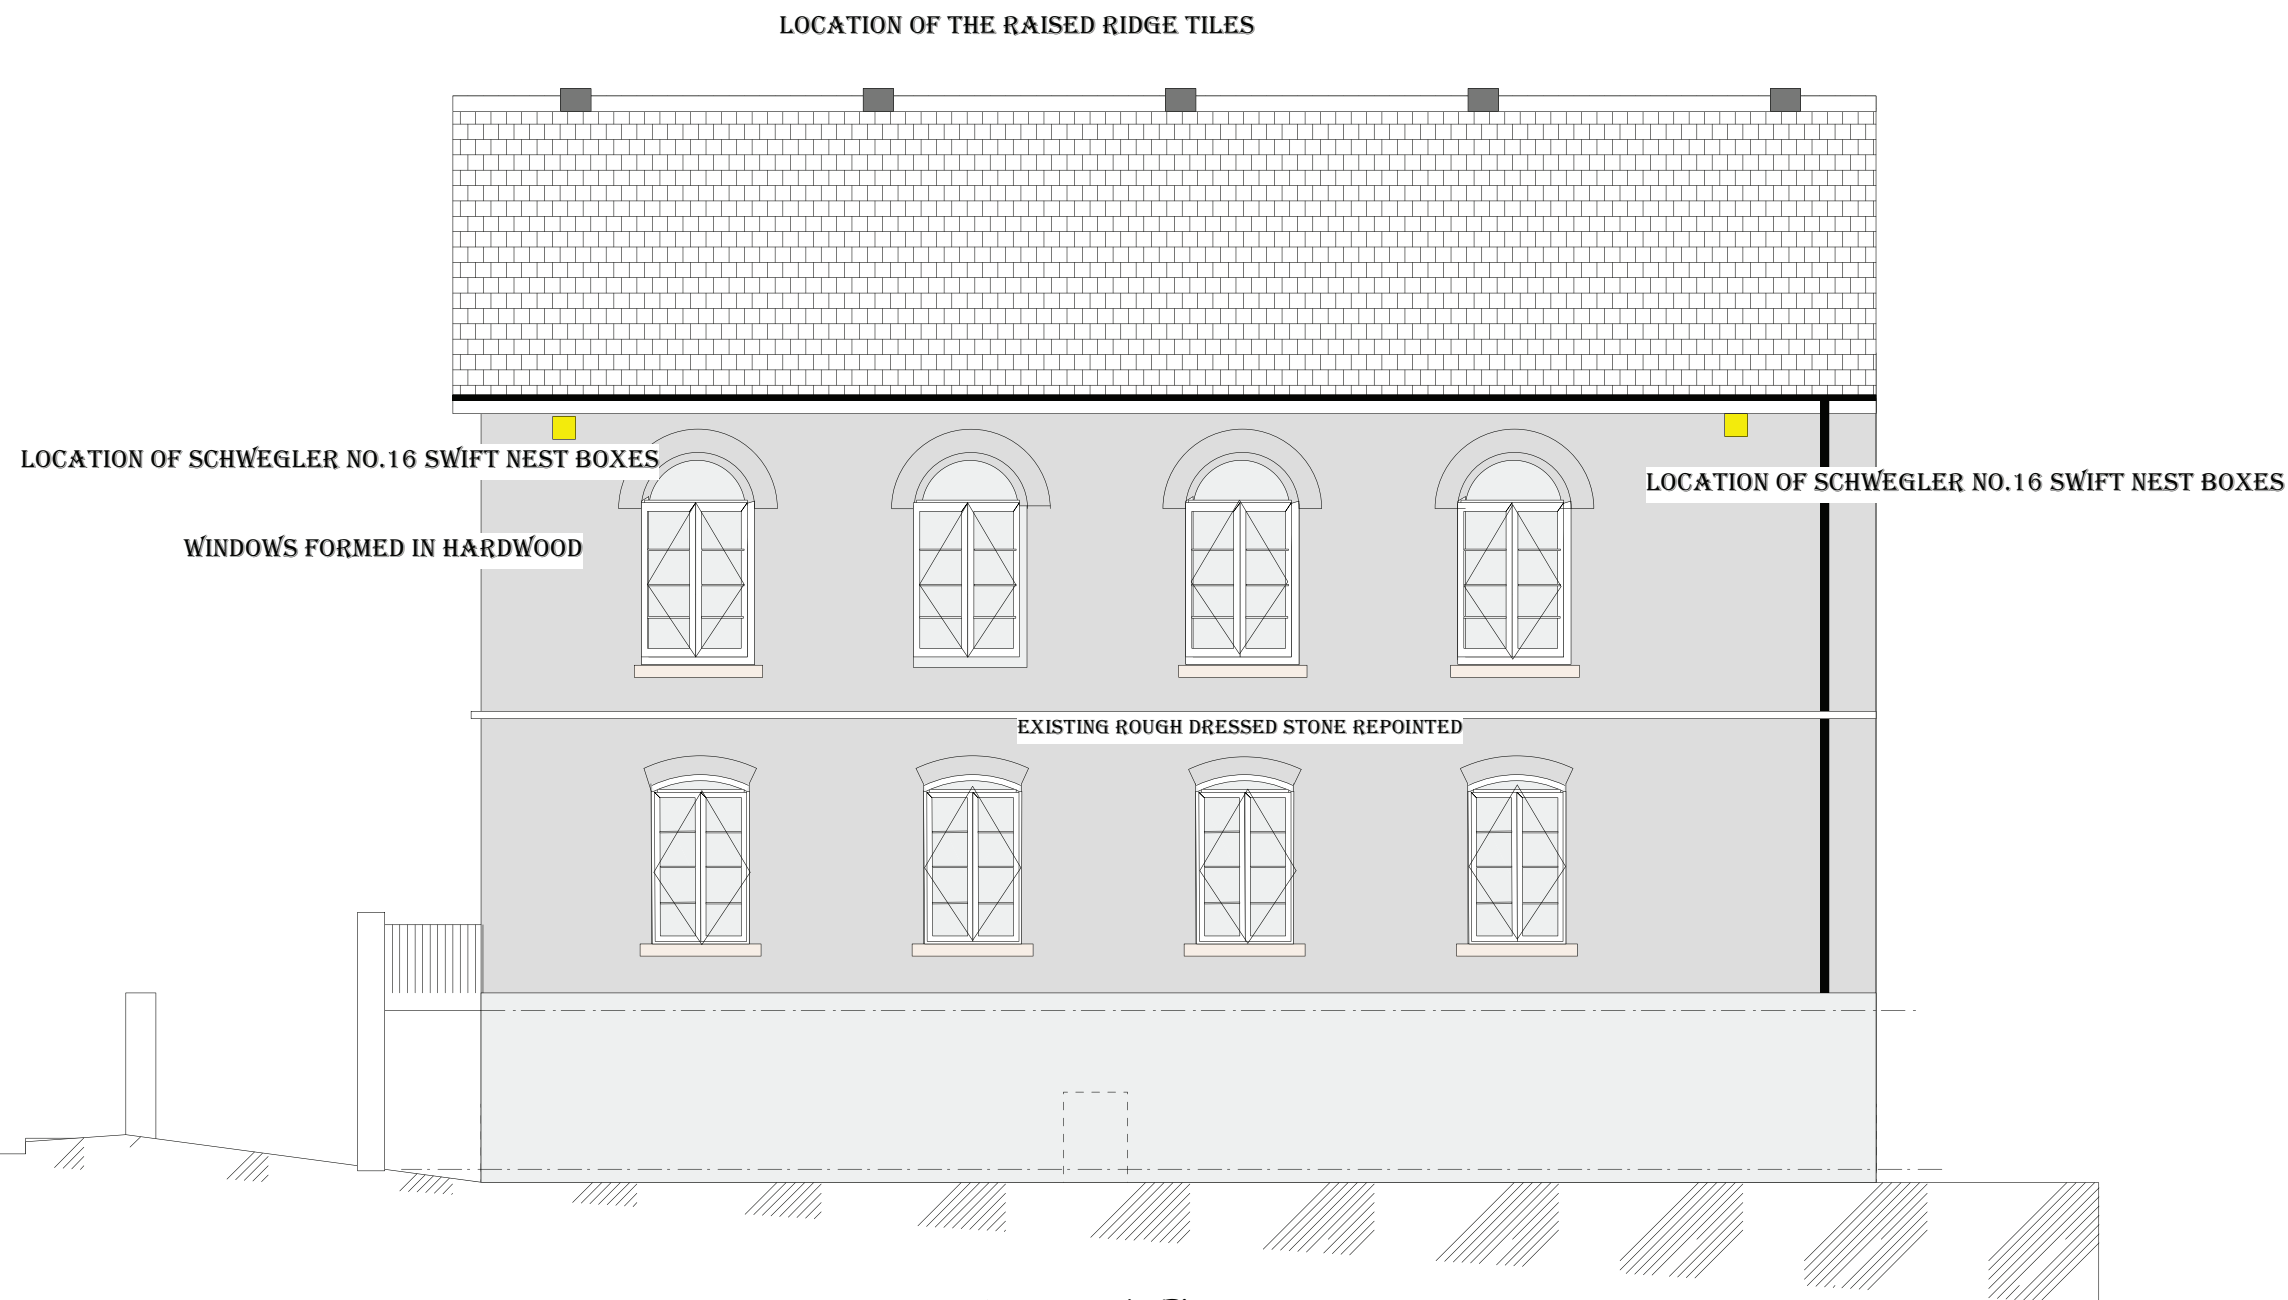

Front Elevation



Lower Side Elevation


WORKS TO EXTERNAL ENVELOPE
REPAIRS TO SLATE ROOF COVERING,
REPOINT EXTERNAL WALLS.
RENDER REAR WALL AFTER REMOVAL OF ANNEX, PAINTED TO MATCH SANDSTONE

LOCATION OF THE RAISED RIDGE TILES

Velux MC06 78 x 118cm
Conservation roof windows



Upper side Elevation

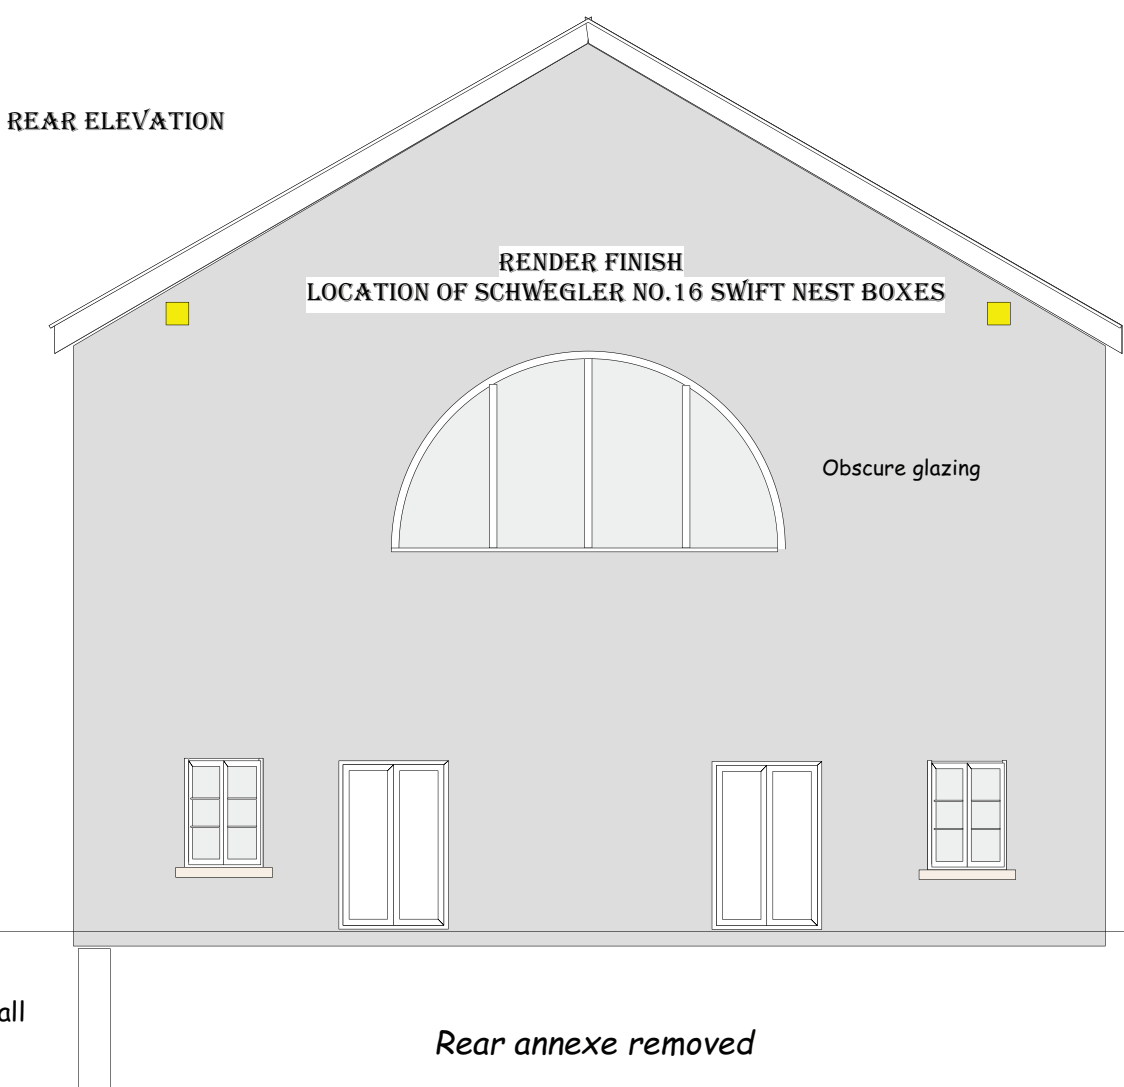

A. ECOLOGY DETAILS FROM SECTION 10 OF REPORT AD



JOB
TITLE *Brynhyfryd Chapel
Thomas Street
Treharris*

DRAWING
TITLE *Proposed Elevations*

DRAWING No. *SD481 06B*
SCALE *1/100*
DATE *Nov 23*