


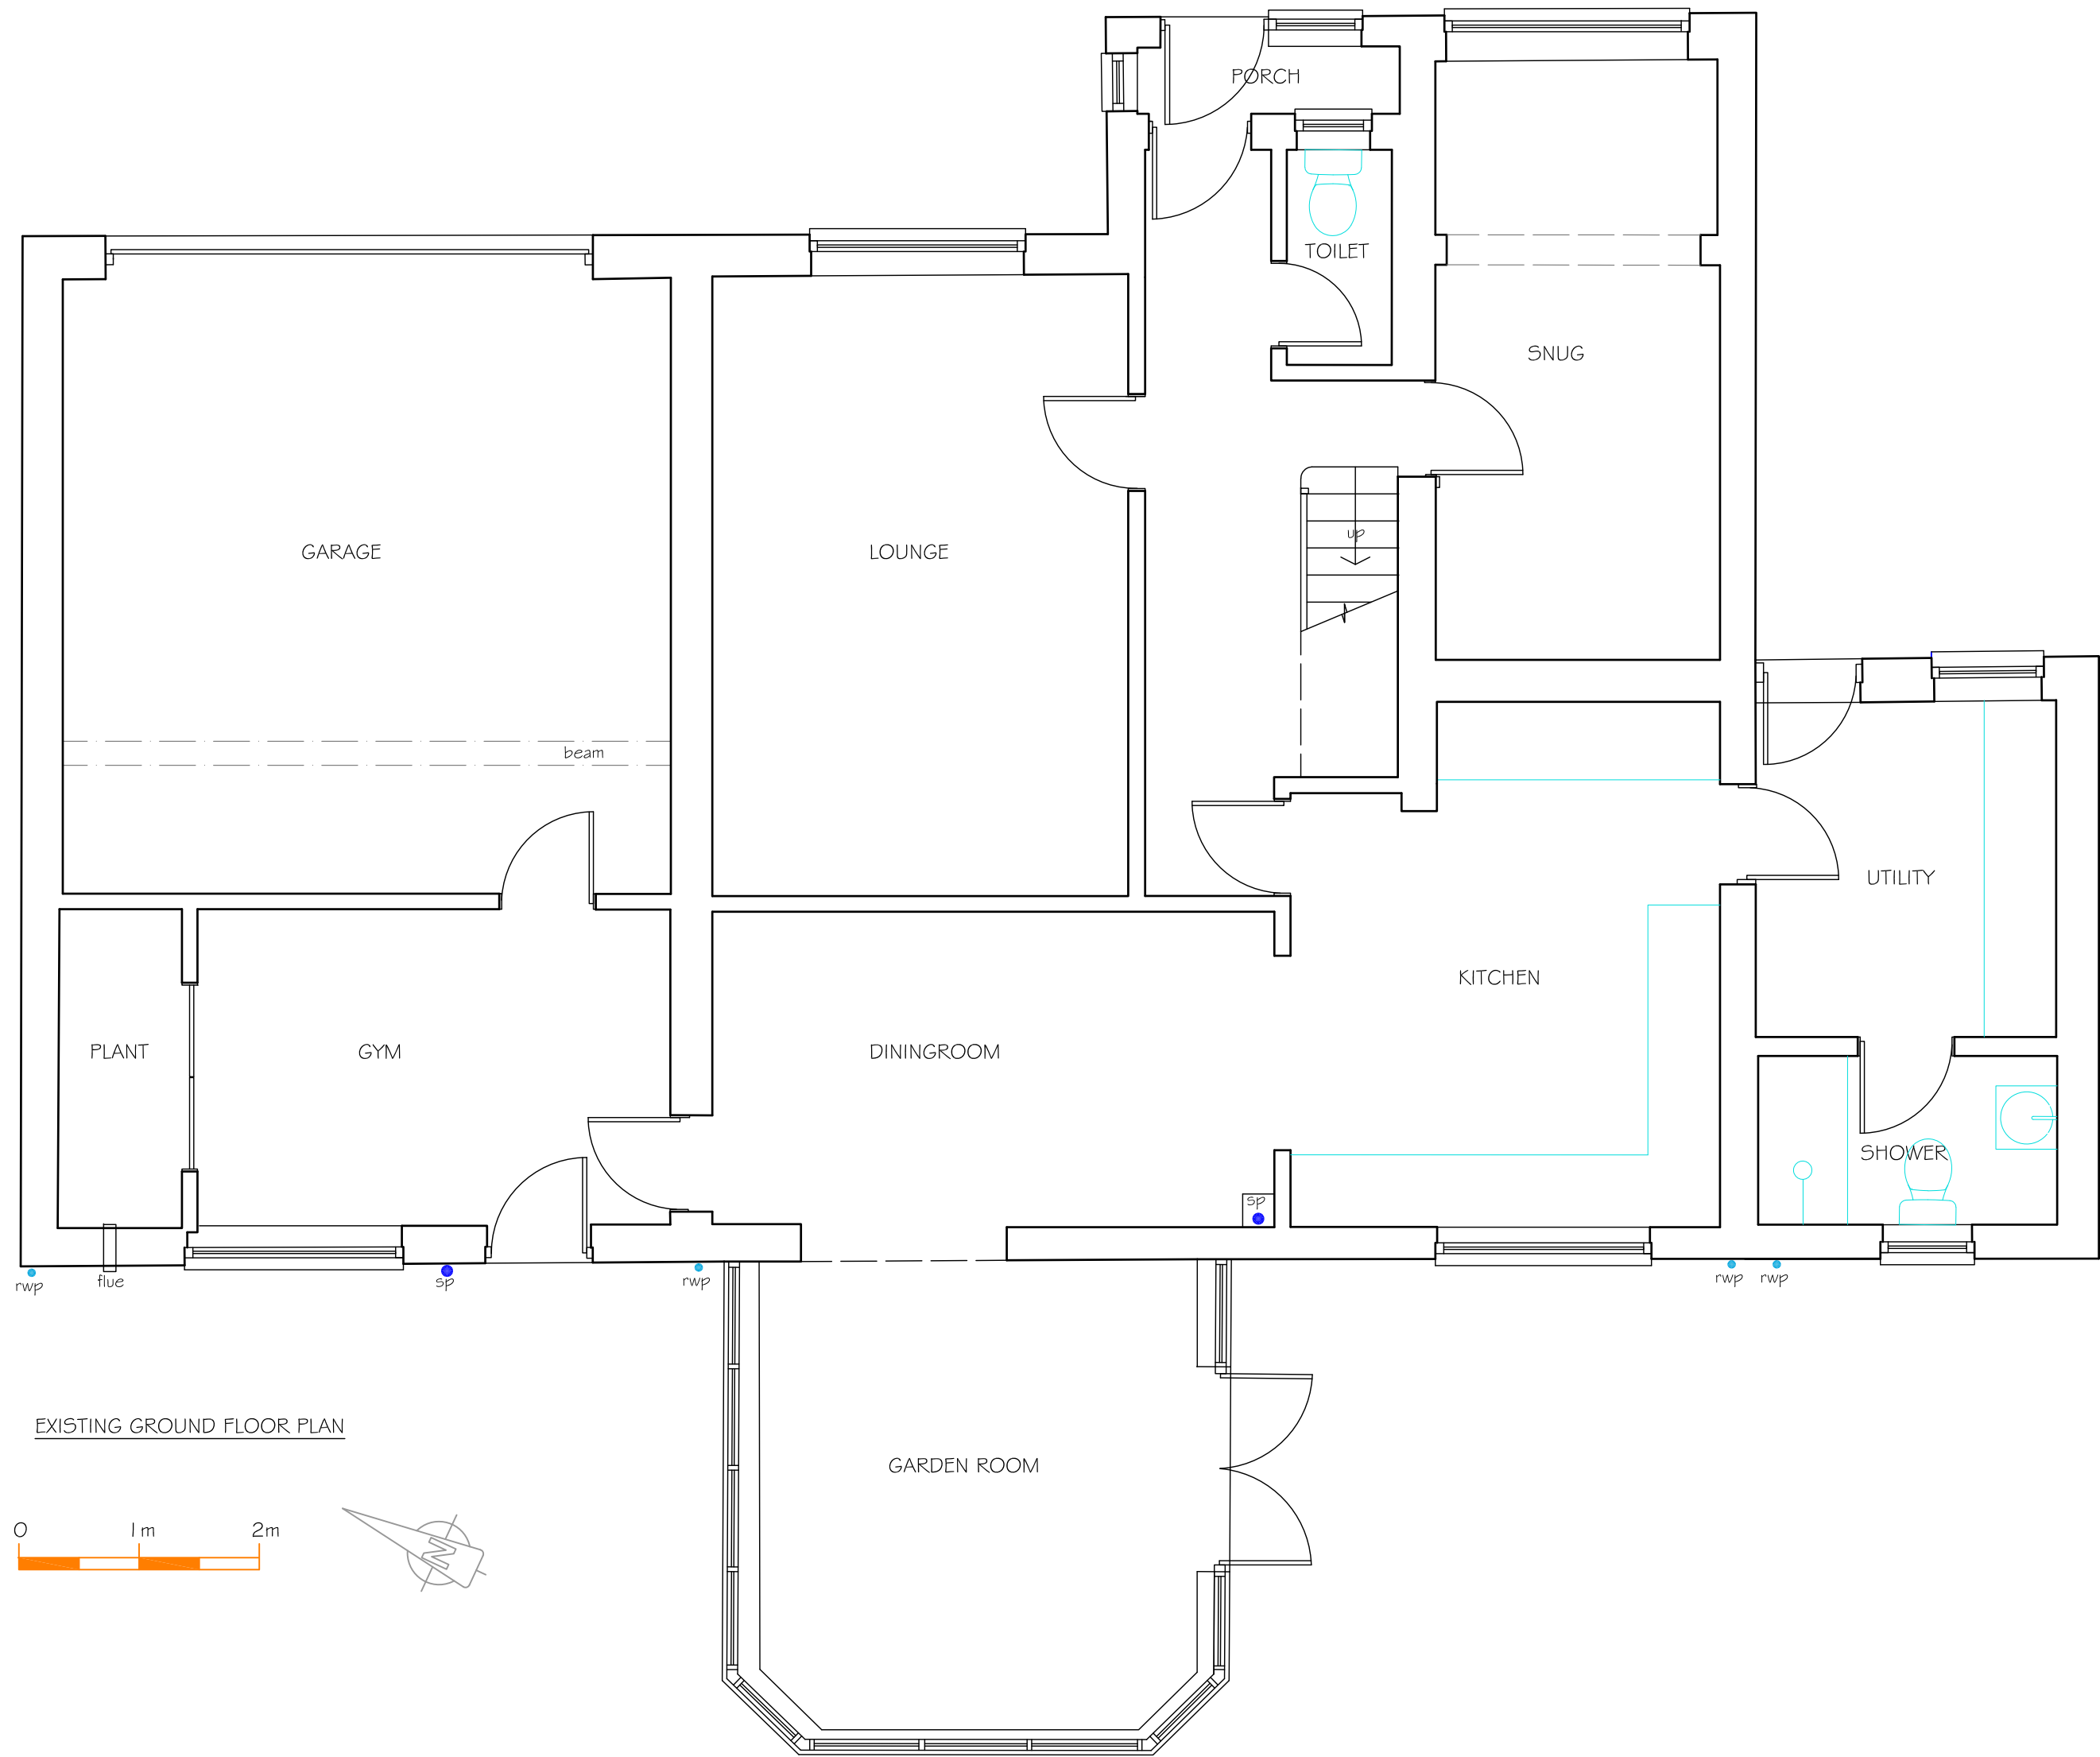

Hernon Associates

The Old Shop
Kingcoed
Usk
Monmouthshire
NP15 1DS

01291 690010
liz@hernonassociates.co.uk

Status:

- ☐ Preliminary
- ☐ Pre-planning
- ☒ Planning (Householder)
- ☐ Planning (Reserved matters)
- ☐ Planning (Listed Building)
- ☐ Building Regulations
- ☐ Structural
- ☐ Construction
- ☐ As built
- ☐ PROVISIONAL

Project:

Proposed alterations at 9 The Hawthorns,
Fant
Merthyr Tydfil

Client:

Mr & Mrs Davies

Drawing:

Existing ground floor plan

Date:

19.12.2024

Scale:

1:50 @ A2

Drawing No:

4010-03

Revision:

..

