




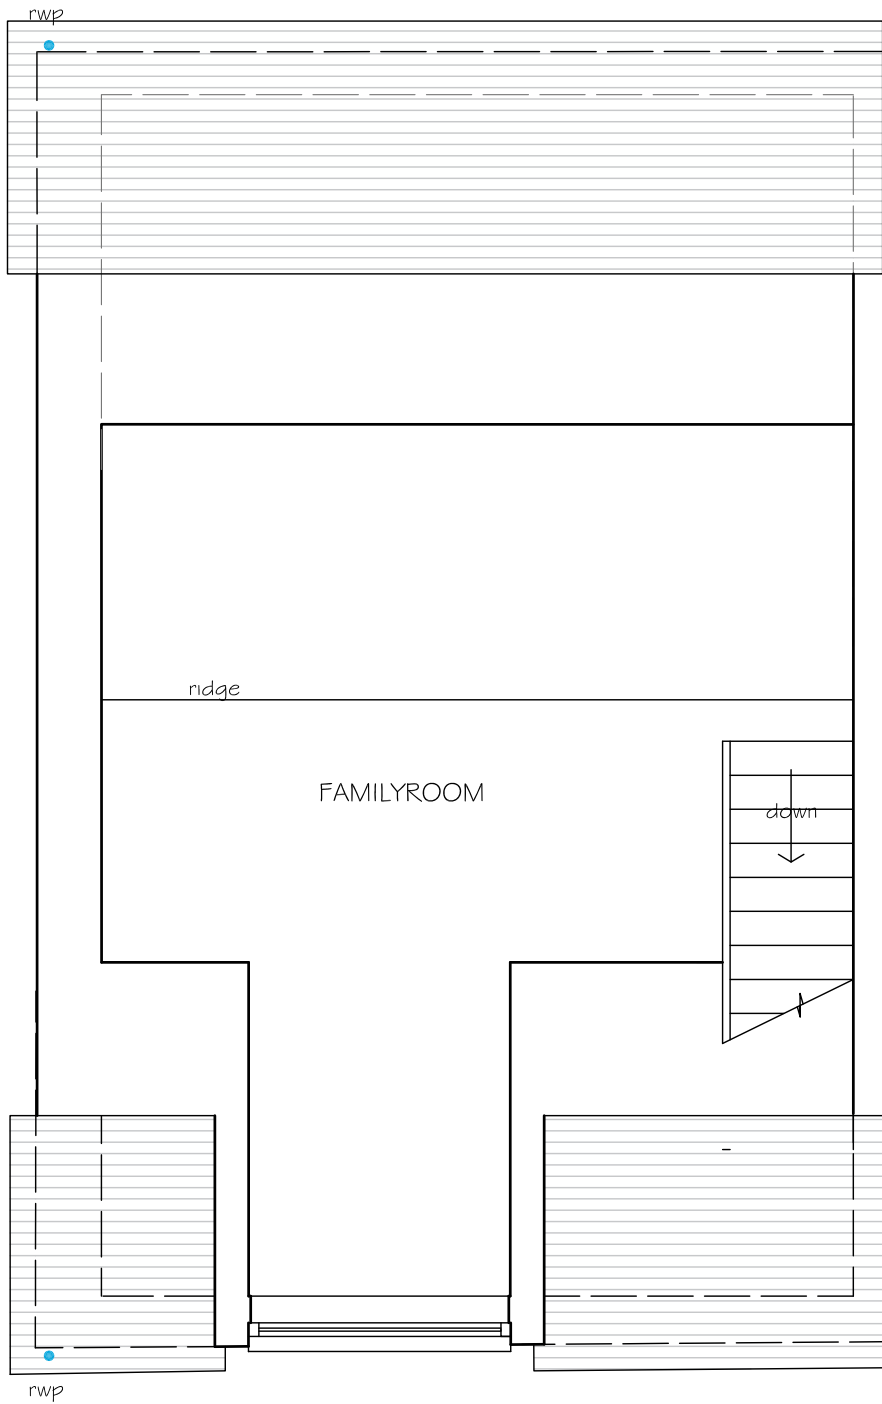

EXISTING SECOND FLOOR PLAN

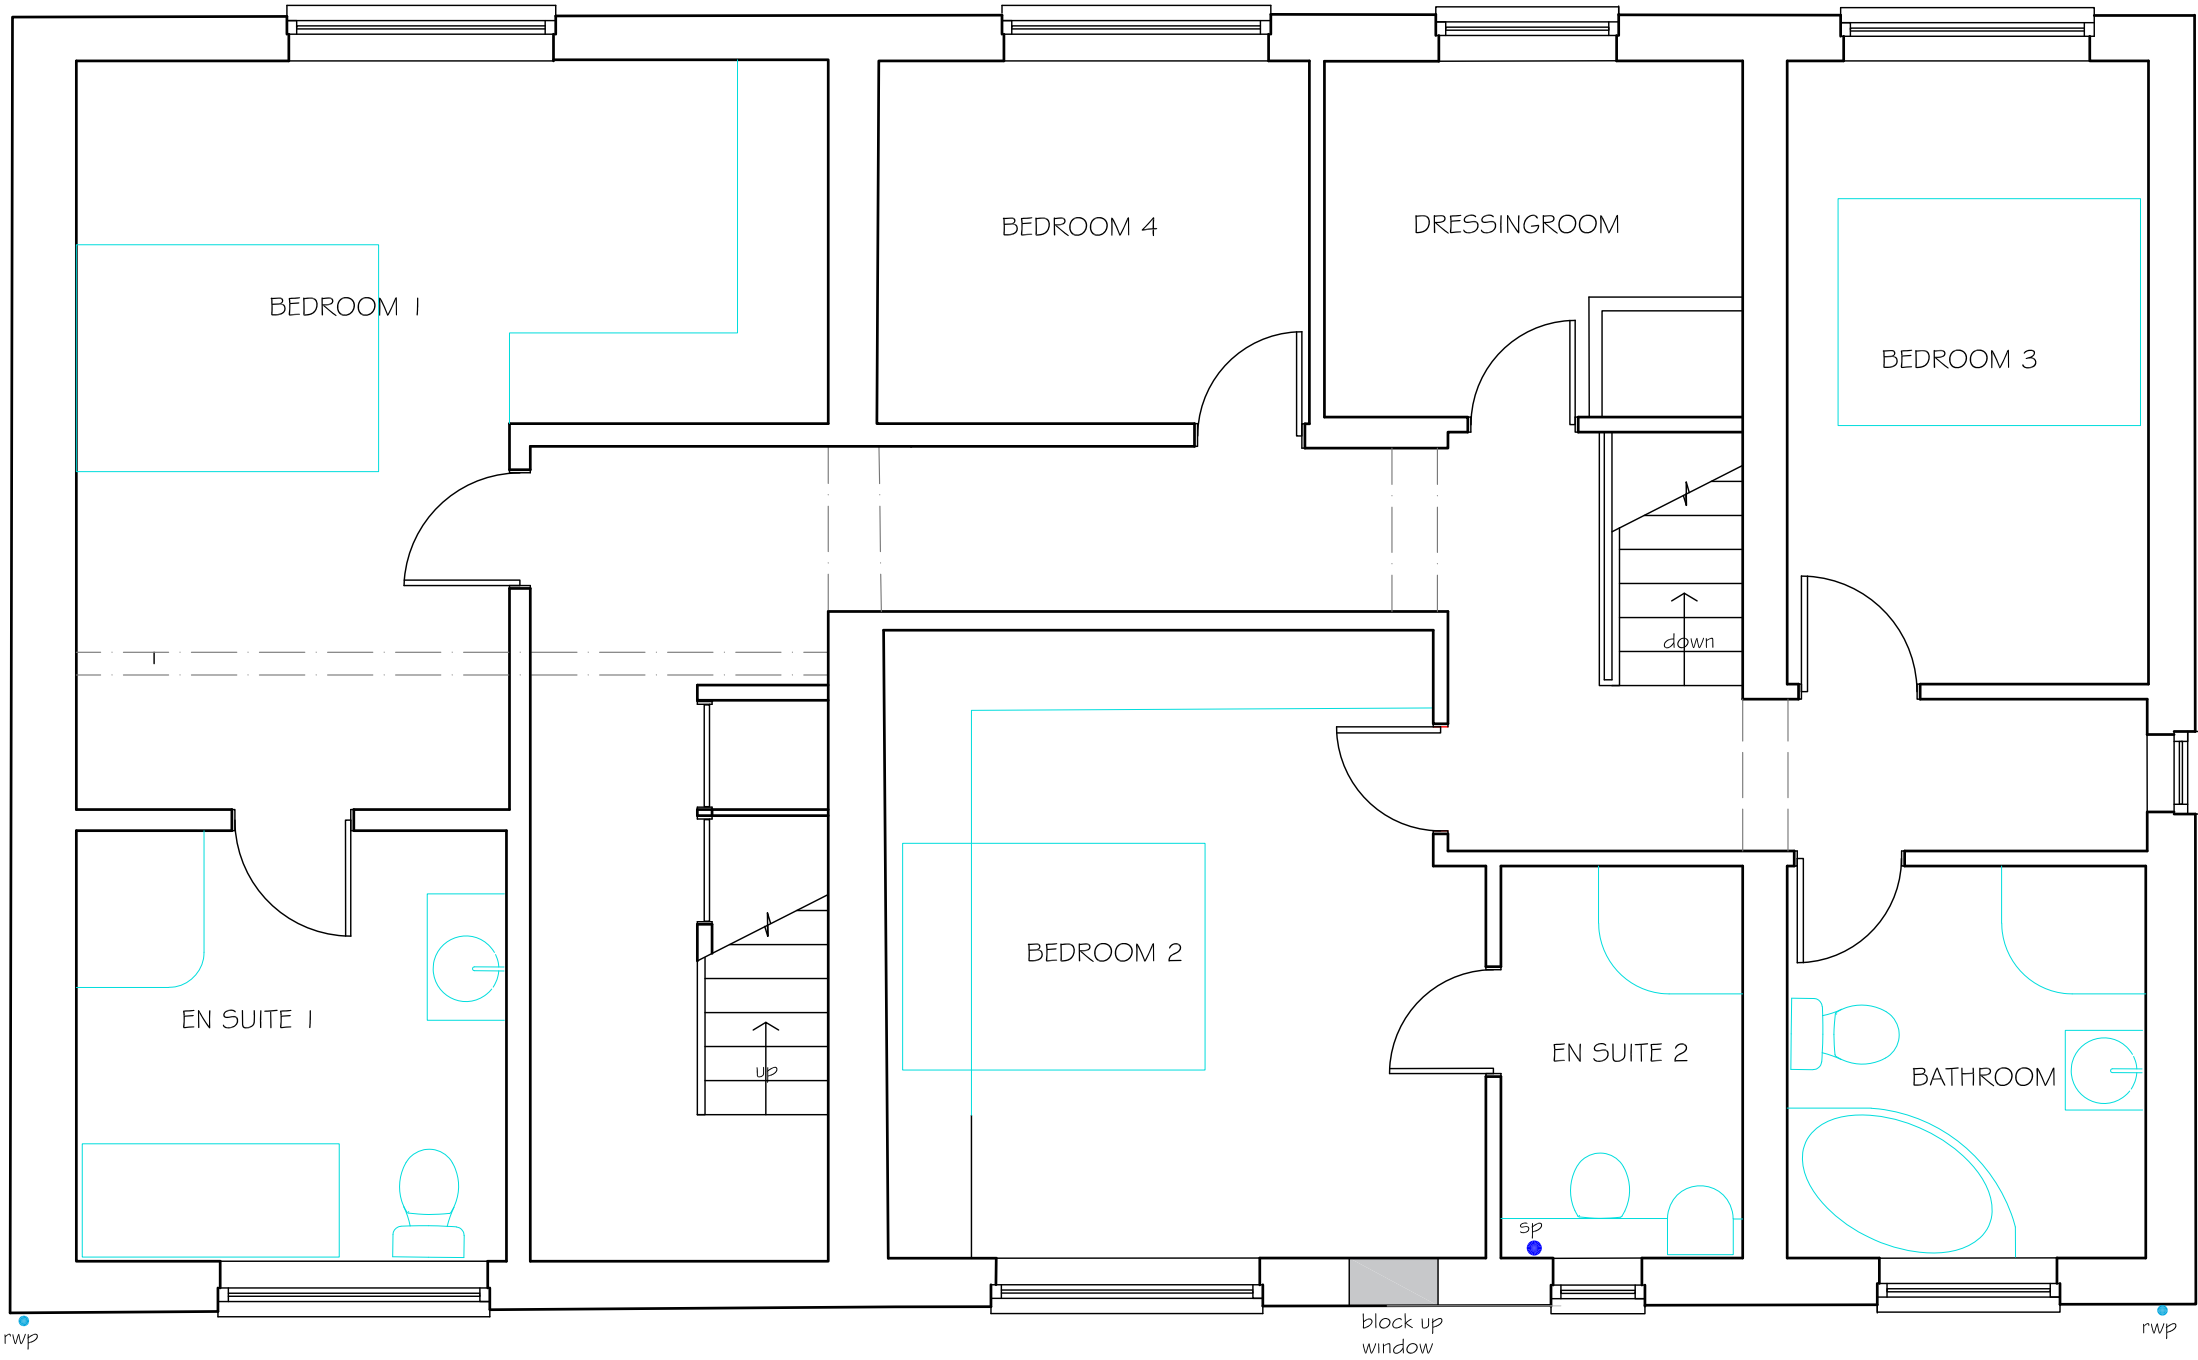

EXISTING FIRST FLOOR PLAN

 

Heron Associates

The Old Shop
Kingcoed
Usk
Monmouthshire
NP15 1DS

01291 690010
liz@heronassociates.co.uk

Status: ☐ Preliminary ☐ Pre-planning ☒ Planning (Householder) ☐ Planning (Reserved matters) ☐ Planning (Listed Building) ☐ Building Regulations ☐ Structural ☐ Construction ☐ As built ☐ PROVISIONAL	Project: Proposed alterations at 9 The Hawthorns, Fant Merthyr Tydfil	Date: 19.12.2024	
		Scale: 1:50 @ A2	
	Client: Mr & Mrs Davies	Drawing No: 4010-04	
	Drawing: Existing first and second floor plans	Revision: A	