


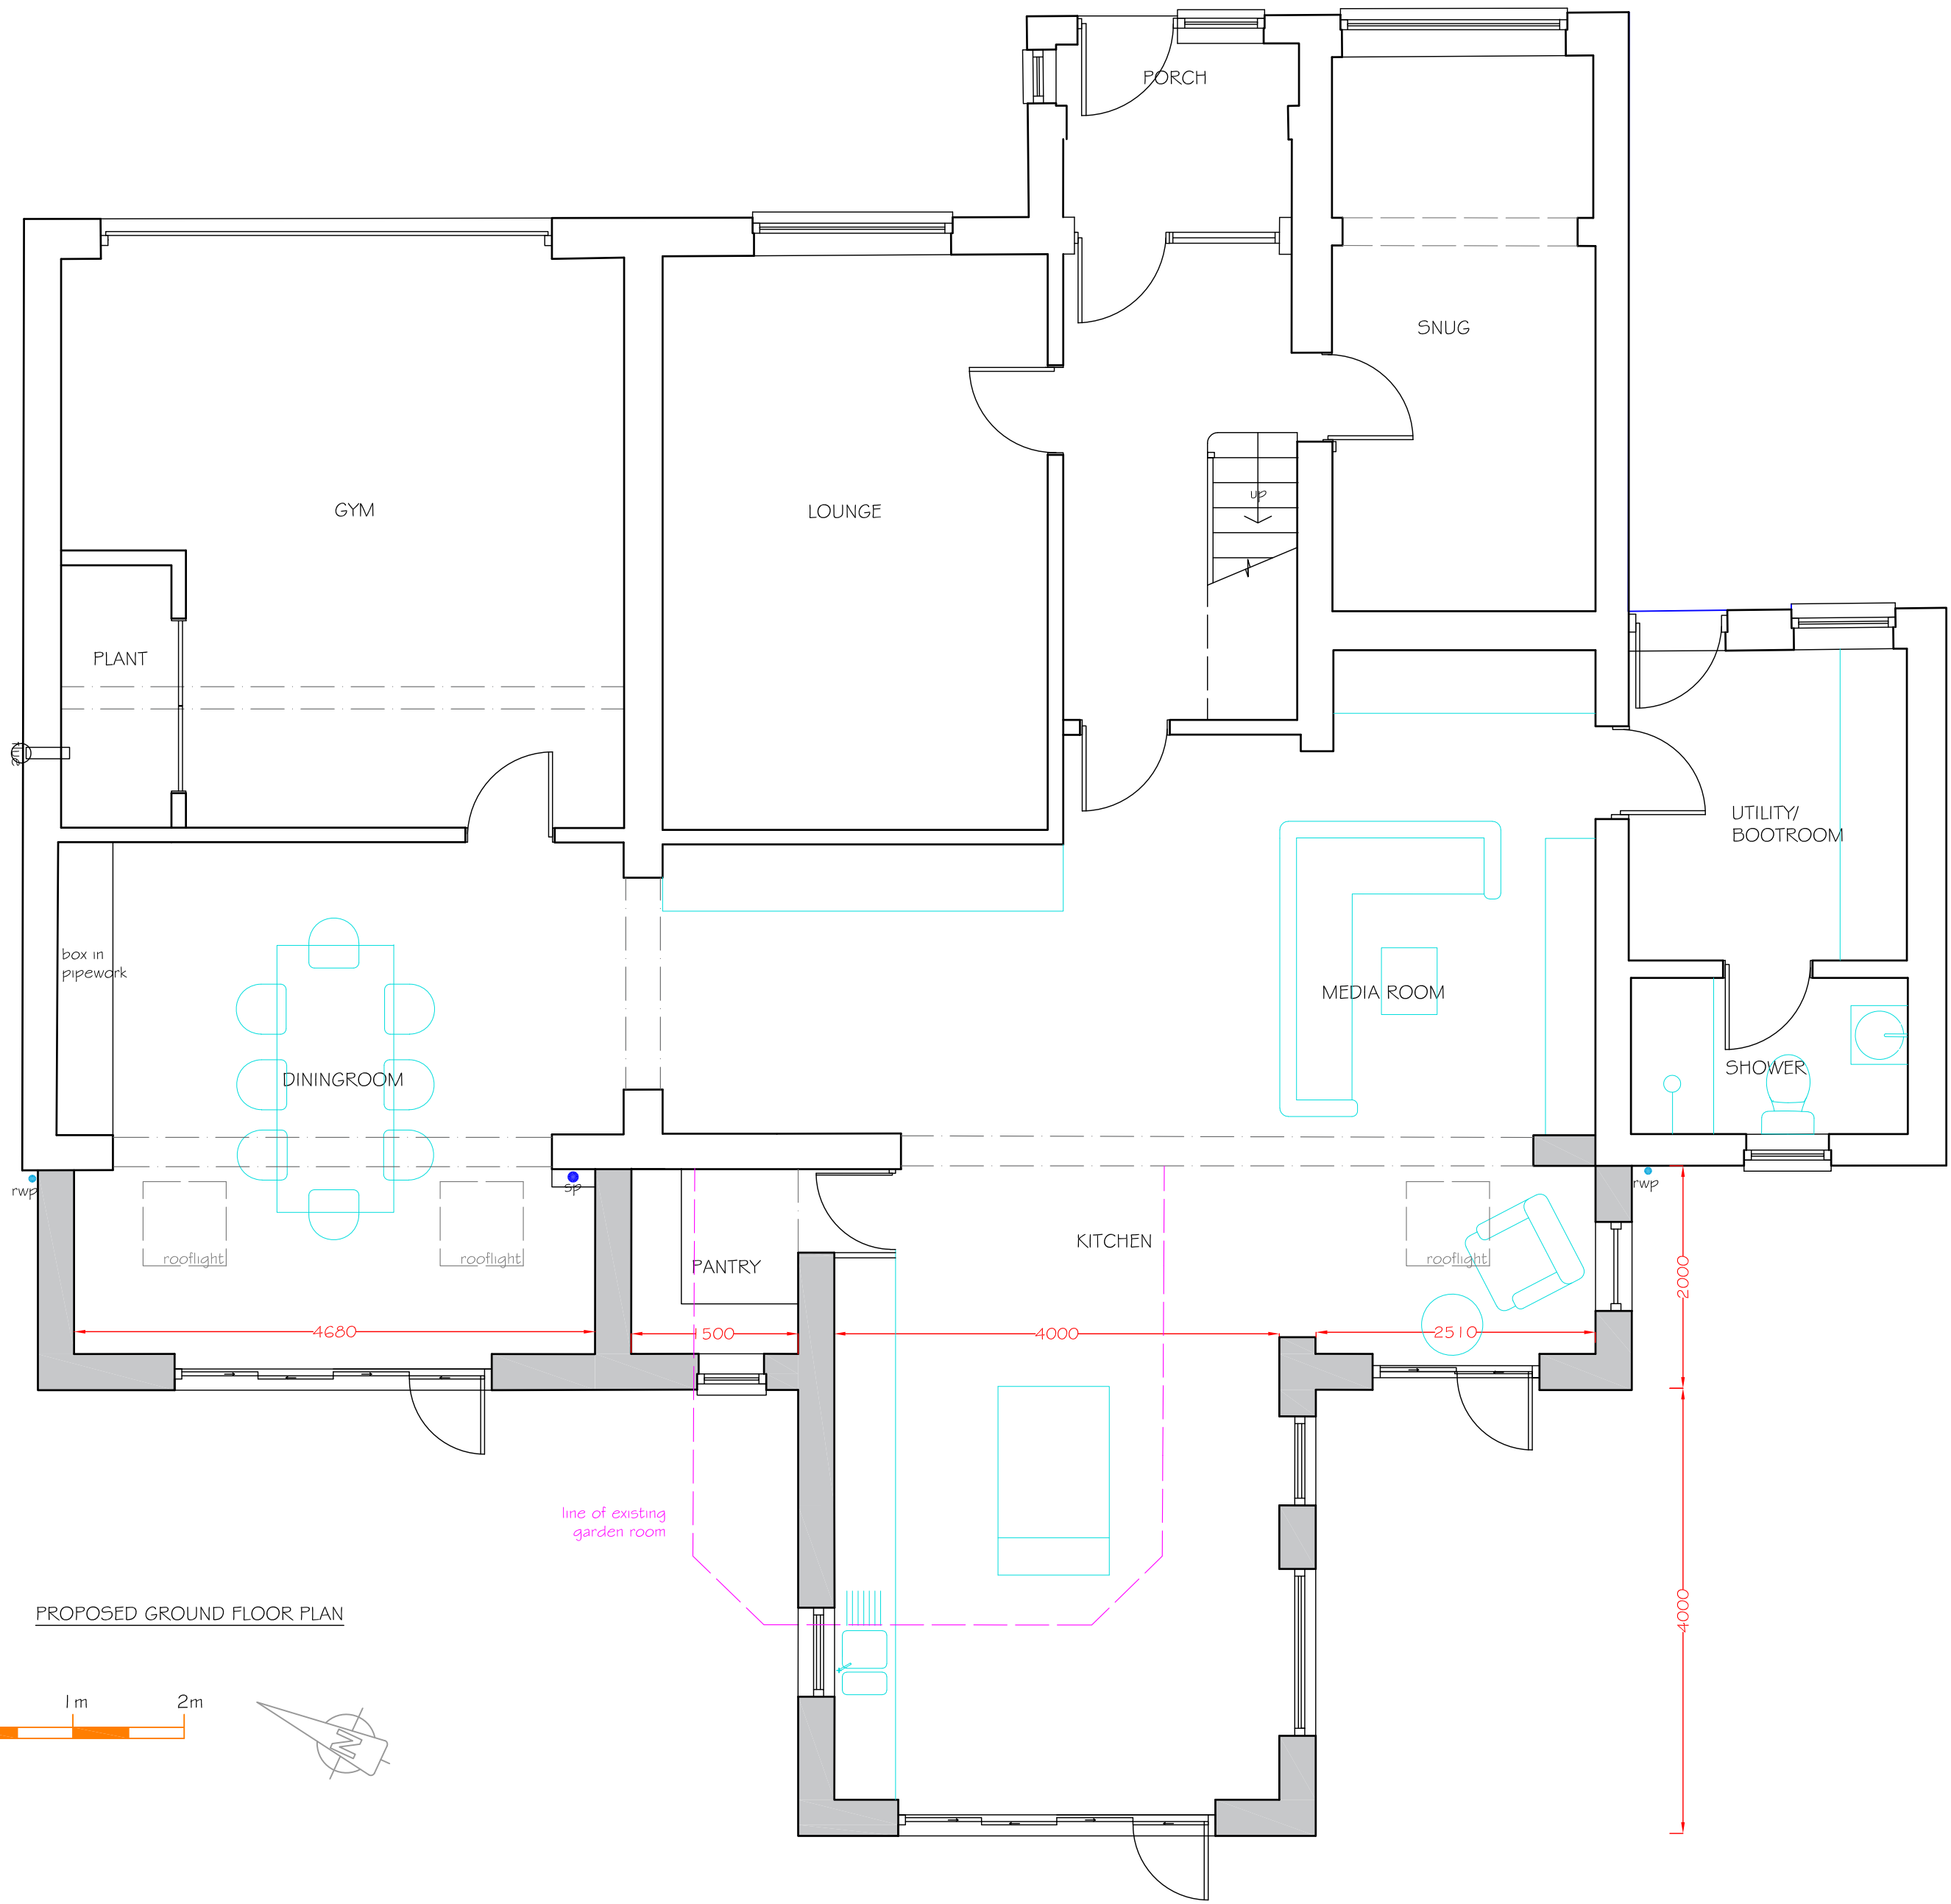

Hernon Associates

The Old Shop
Kingcoed
Usk
Monmouthshire
NP15 1DS

01291 690010
liz@hernonassociates.co.uk

- Status:
- ☐ Preliminary
 - ☐ Pre-planning
 - ☒ Planning (Householder)
 - ☐ Planning (Reserved matters)
 - ☐ Planning (Listed Building)
 - ☐ Building Regulations
 - ☐ Structural
 - ☐ Construction
 - ☐ As built
 - ☐ PROVISIONAL

Project:
Proposed alterations at 9 The Hawthorns,
Fant
Merthyr Tydfil

Client:
Mr & Mrs Davies

Drawing:
Proposed ground floor plan

Date:
19.12.2024

Scale:
1:50 @ A2

Drawing No:
4010-06

Revision:
B

