




PROPOSED WEST ELEVATION

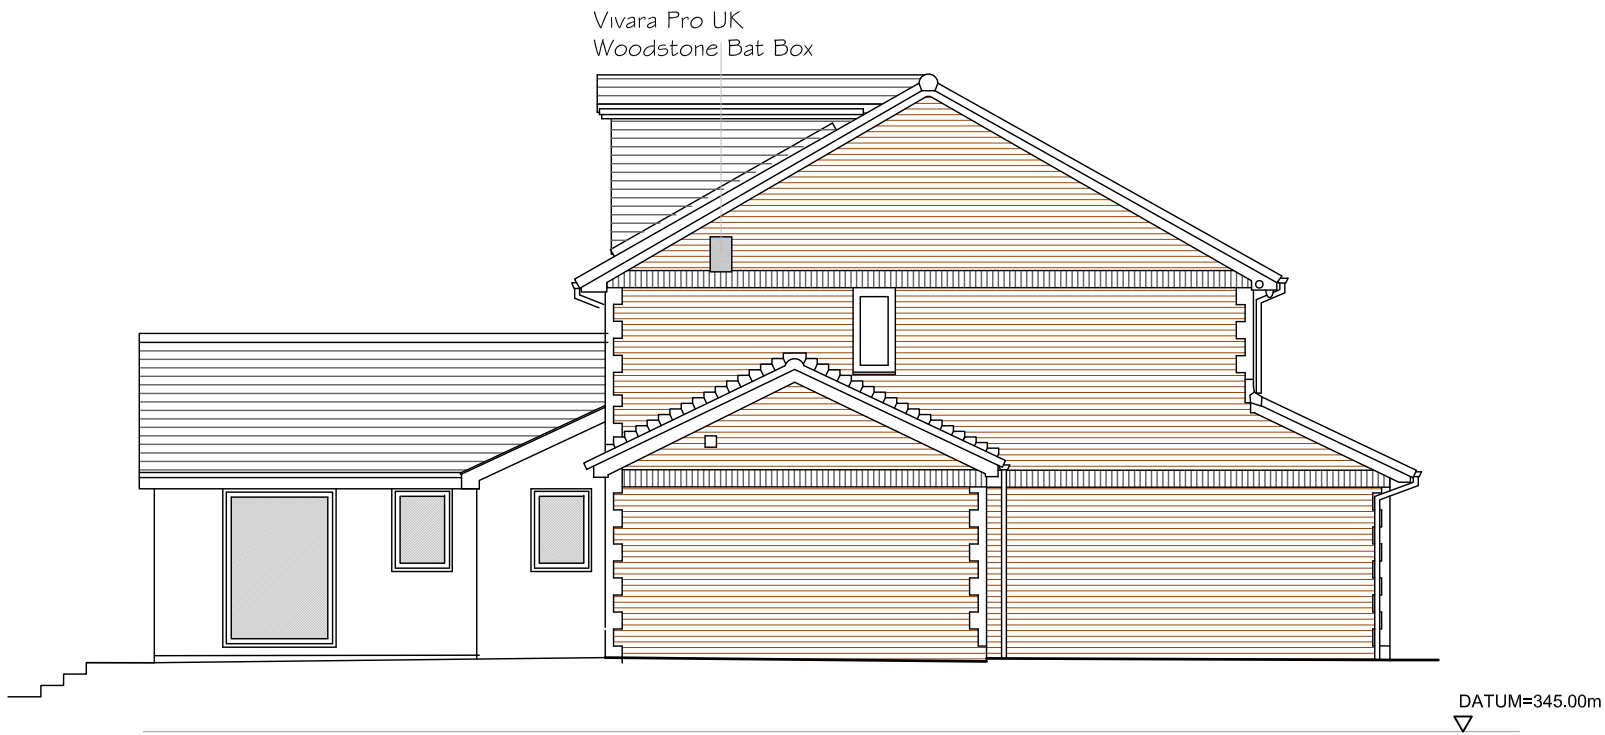


PROPOSED SOUTH ELEVATION

PROPOSED EXTERNAL FINISHES
Roof: Marley Ludlow smooth tiles and ridges, colour: grey to match main roof
Windows: slate grey to match.
Fascias etc: slate grey
Walls: Render painted cream to match brickwork

BIODIVERSITY NET GAIN
Schwegler 2GR 1B nest box on North elevation
Vivara Pro UK Woodstone Bat Box on South elevation
Hedgehog house in garden



WEST ELEVATION no change

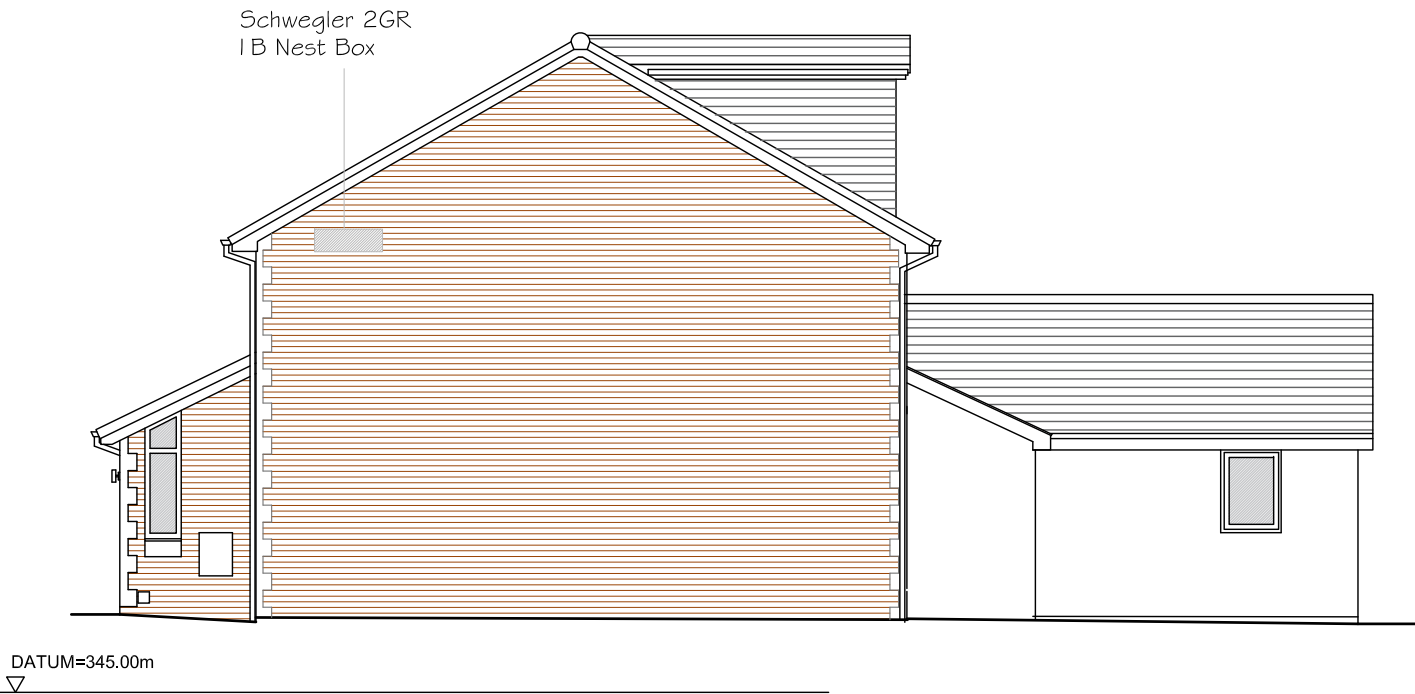

PROPOSED NORTH ELEVATION

Hernon Associates

The Old Shop
Kingcoed
Usk
Monmouthshire
NP15 1DS

01291 690010
liz@hernonassociates.co.uk

Status:
☐ Preliminary
☐ Pre-planning
☒ Planning (Householder)
☐ Planning (Reserved matters)
☐ Planning (Listed Building)
☐ Building Regulations
☐ Structural
☐ Construction
☐ As built
☐ PROVISIONAL

Project:	Proposed alterations at 9 The Hawthorns, Pant Merthyr Tydfil
Client:	Mr & Mrs Davies
Drawing:	Proposed elevations

Date:	19.12.2024
Scale:	1:100 @ A2
Drawing No:	4010-08
Revision:	B

