




1 Existing Front Elevation
1 : 100

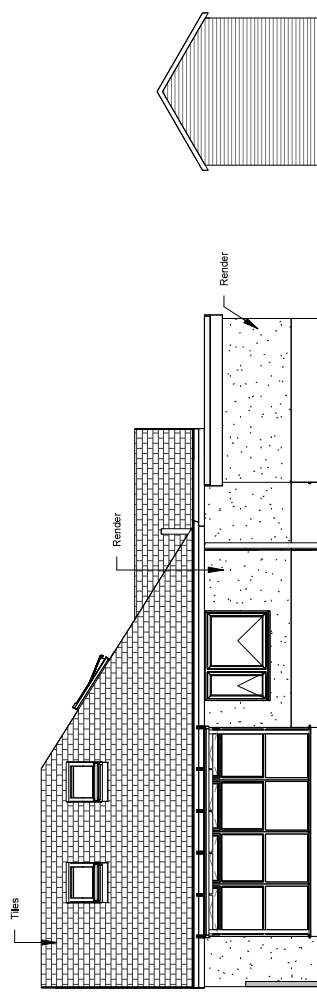


2 Existing Rear Elevation
1 : 100

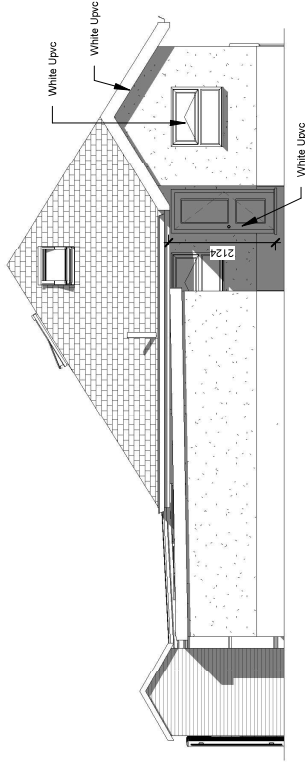

3 Existing Side 1 Elevation
1 : 100

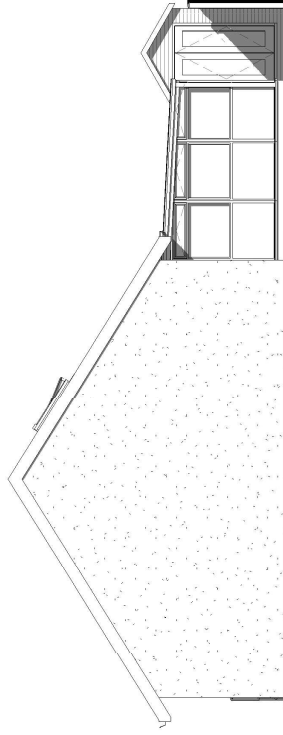

4 Existing Side 2 Elevation
1 : 100

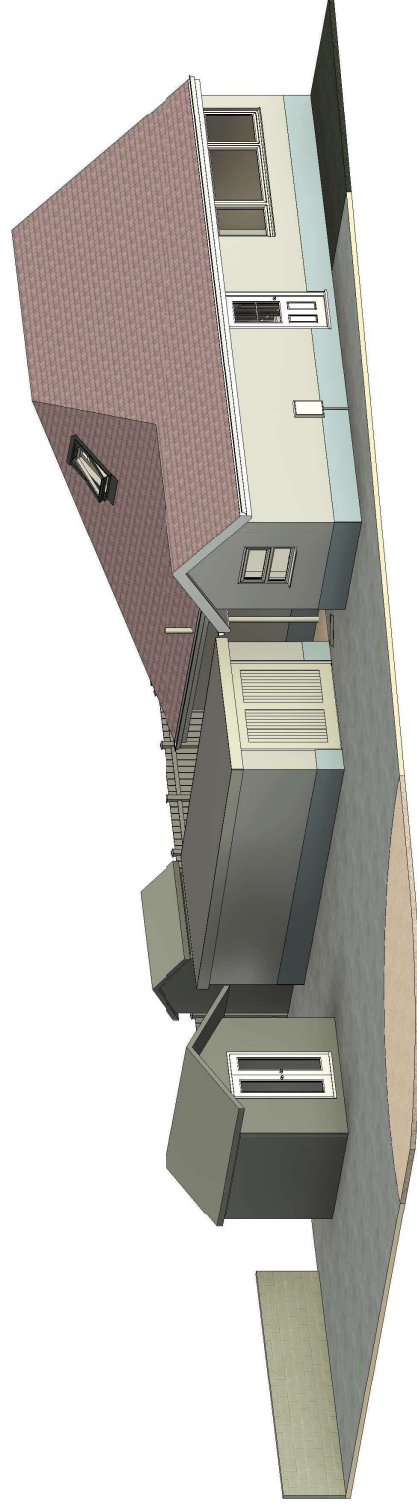

5 Existing Illustration A

INDIGO DESIGN (Part of 3dcaavales Ltd) 5 Ashtea Drive, Merthyr Tydfil, CF47 0NY Tel: 01685 385746 Mob - 07940913216 Email: philip@3dcaavales.co.uk		Indigo 3d Design	
This Drawing is Copyright Indigo Design and shall be used only for the project on site and not scaled from this drawing		PURPOSE OF ISSUE	DRAWING NUMBER
Planning Approval		VC-02	
PROJECT		Rear extension & detached garage	
SHEET		Existing Elevations	
Address		29 Vernon Close, Penyard, Merthyr Tydfil, CF47 0HY	
Checked by	JH	Drawn by	PH
Scale (@ A3)		1 : 100	
Rev No	A	Description	Date
			15/12/2024