





A700.1 FRONT ELEVATION
SCALE 1:25


OVERALL DIMENSIONS ARE NOMINAL, AND ARE TO BE CHECKED ON SITE TO ENSURE A PROPER FIT, IN RELATION TO EXISTING ELEMENTS.

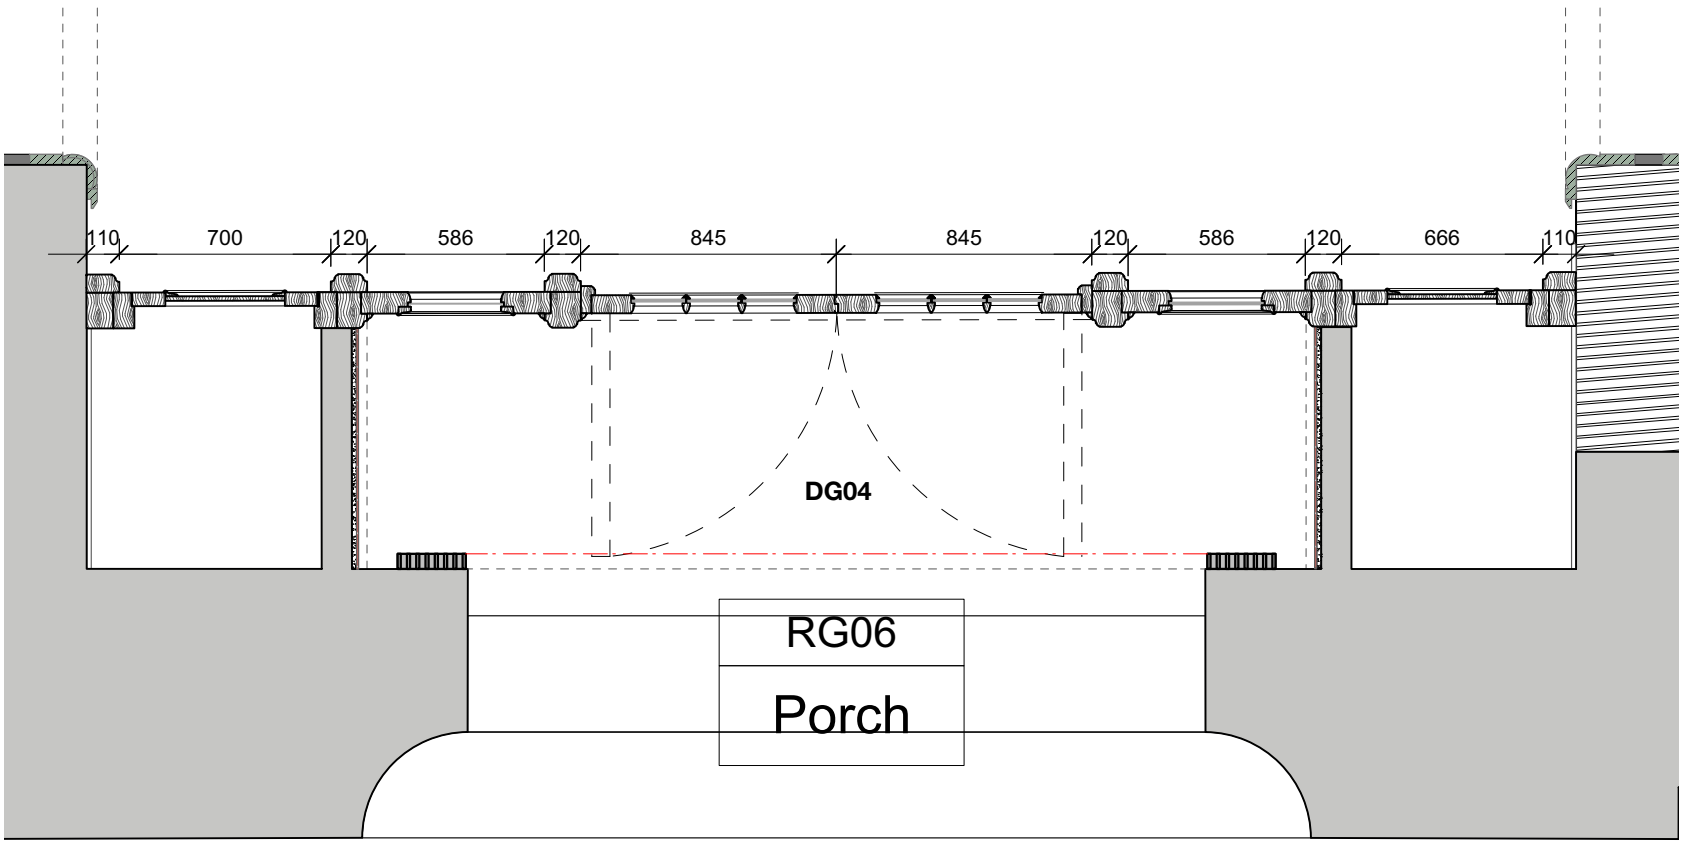


A700.2 PLAN
SCALE 1:25

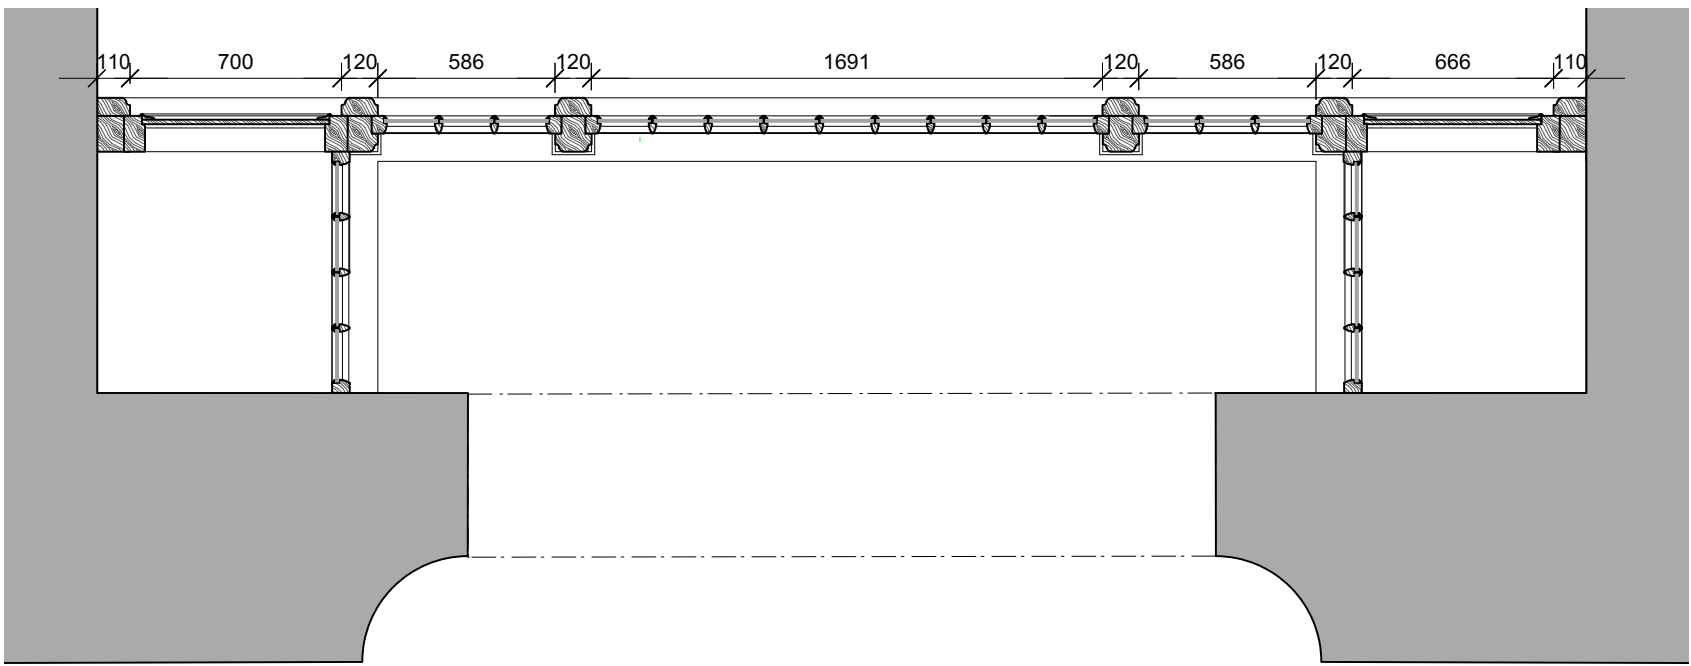


A700.3 HIGH LEVEL PLAN
SCALE 1:25

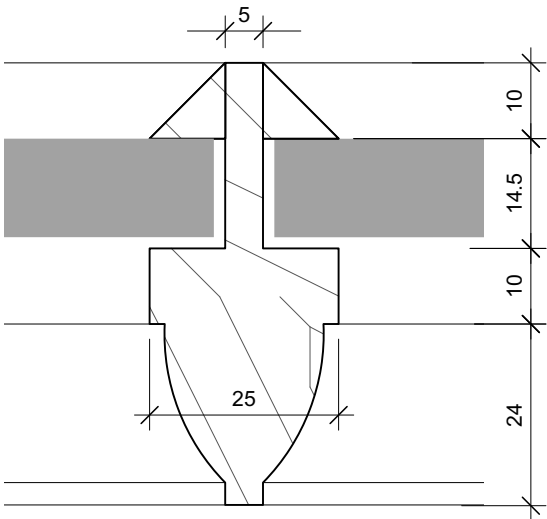


2.4 GLAZING BAR
SCALE 1:1

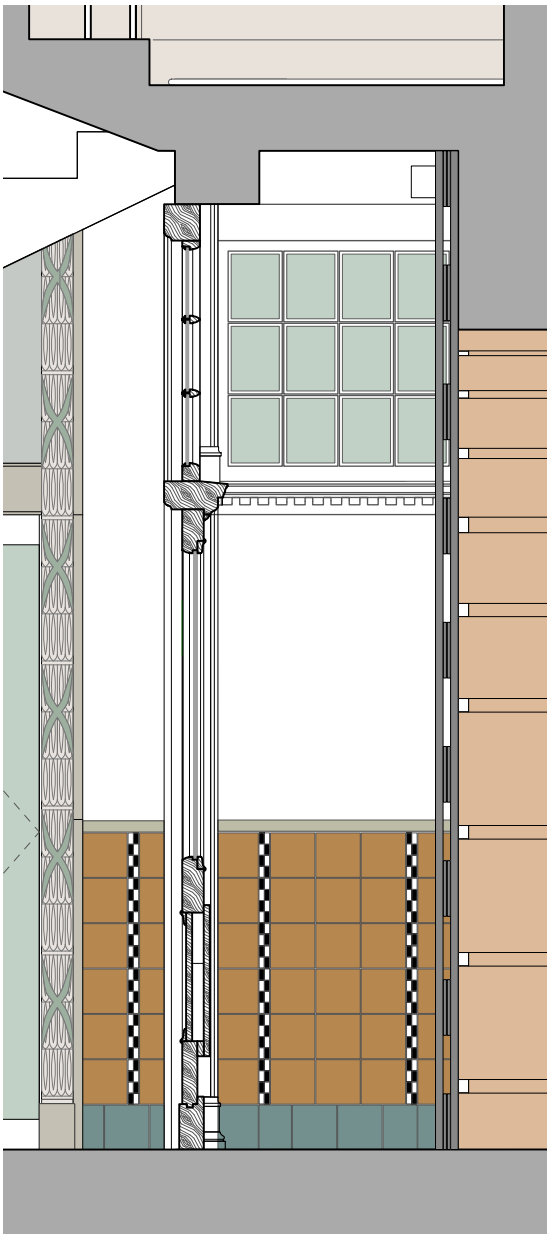


A700.4 PLAN JAMB
SCALE 1:25

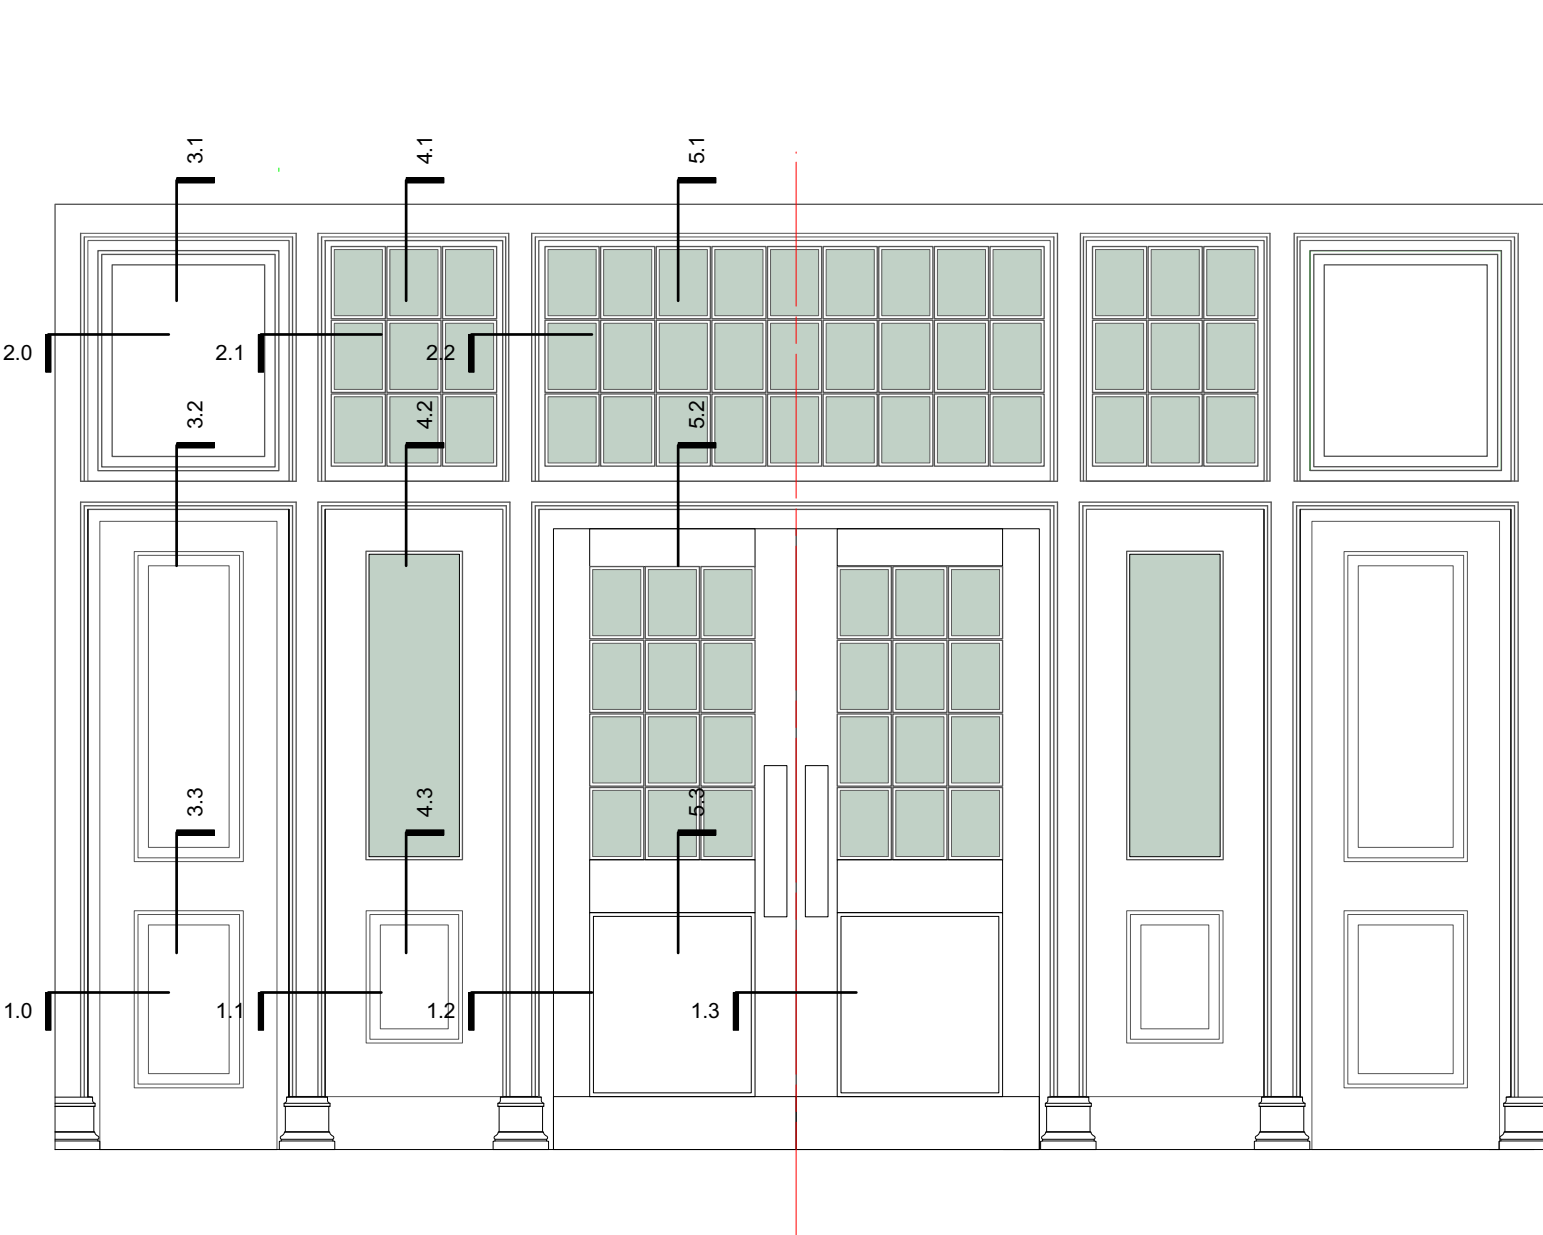


A700.5 INTERNAL ELEVATION
SCALE 1:25

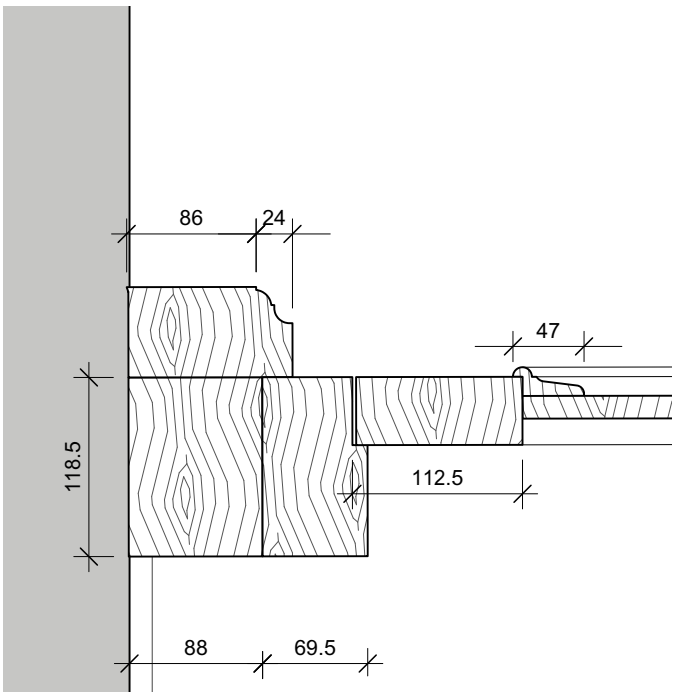


1.0 - PLAN
(JAMB)
SCALE 1:5

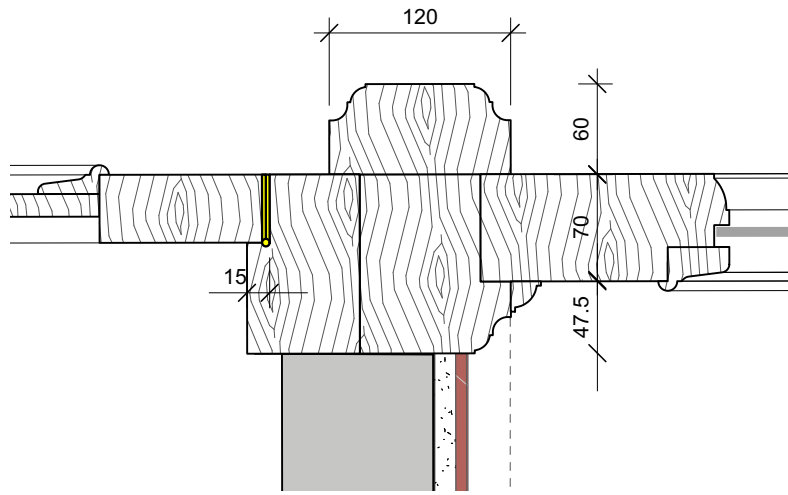

1.1 - PLAN
SCALE 1:5

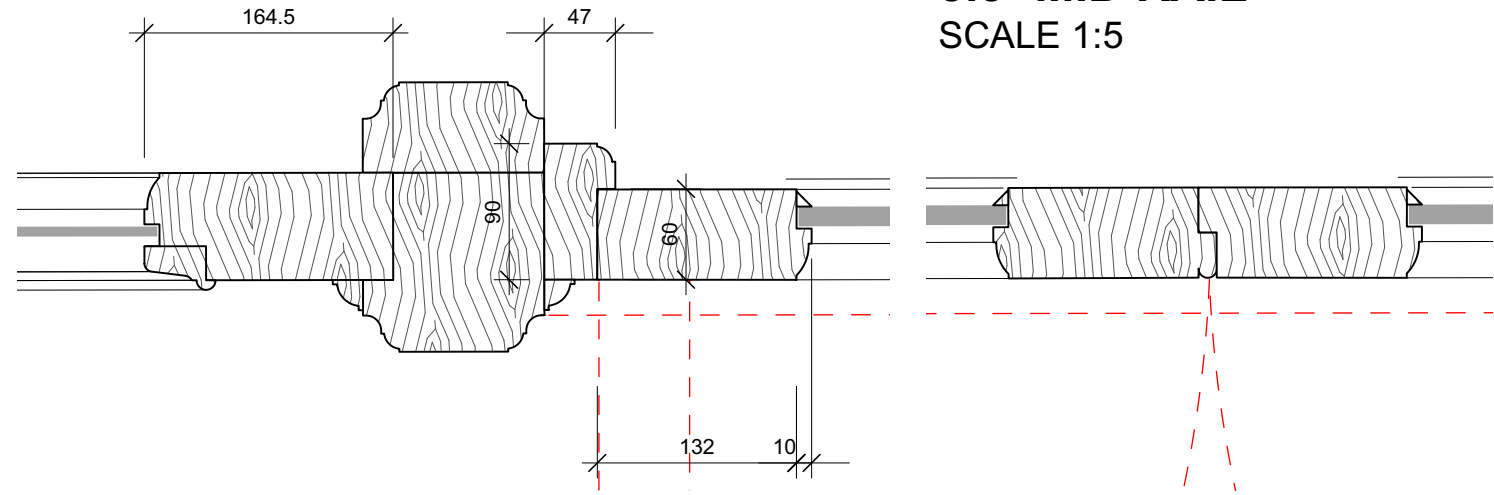


1.3 - PLAN
SCALE 1:5

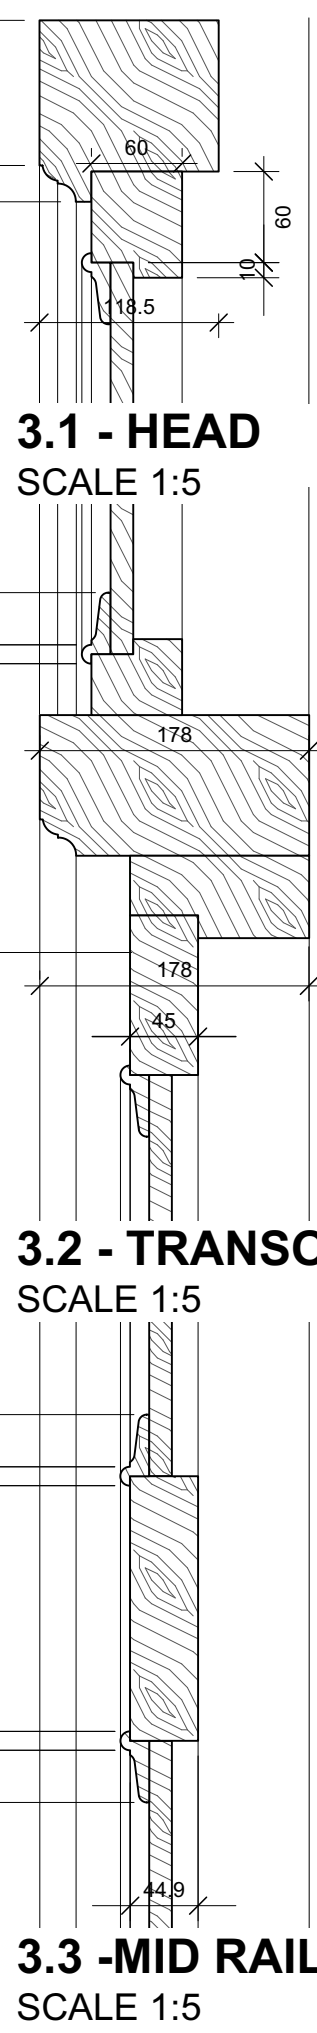

3.1 - HEAD
SCALE 1:5

3.2 - TRANSOM
SCALE 1:5


3.3 - MID RAIL
SCALE 1:5

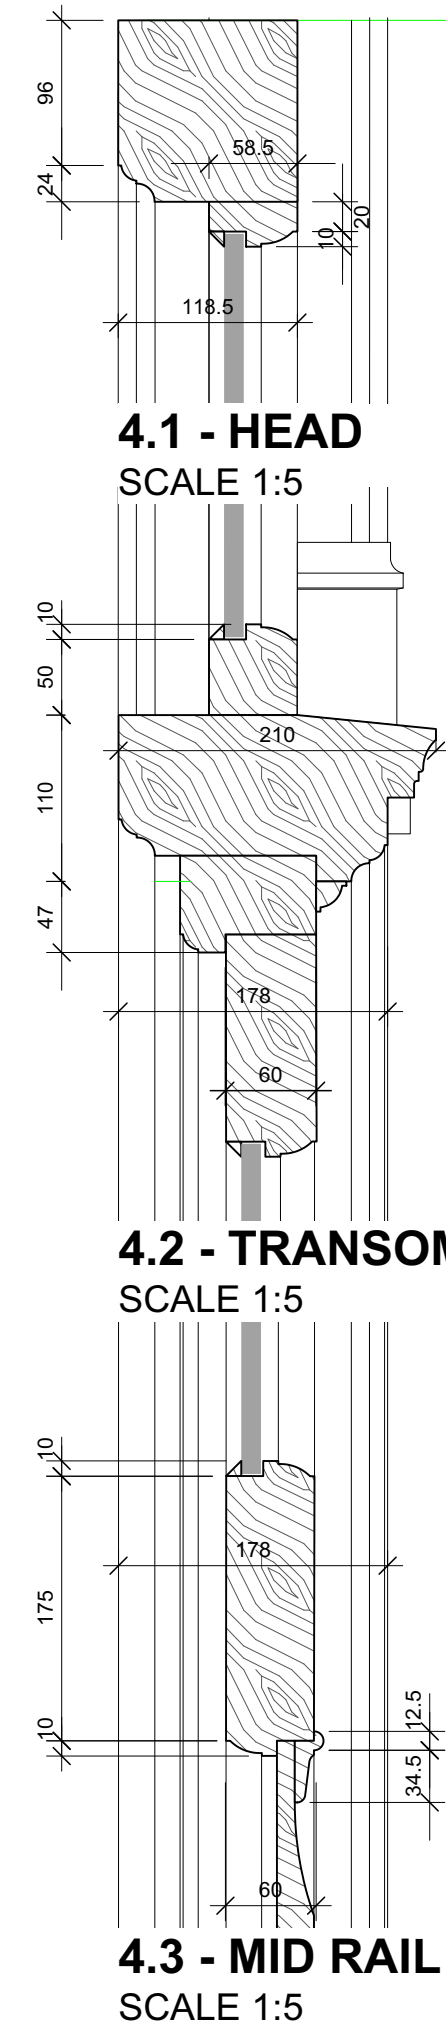

4.1 - HEAD
SCALE 1:5

4.2 - TRANSOM
SCALE 1:5


4.3 - MID RAIL
SCALE 1:5

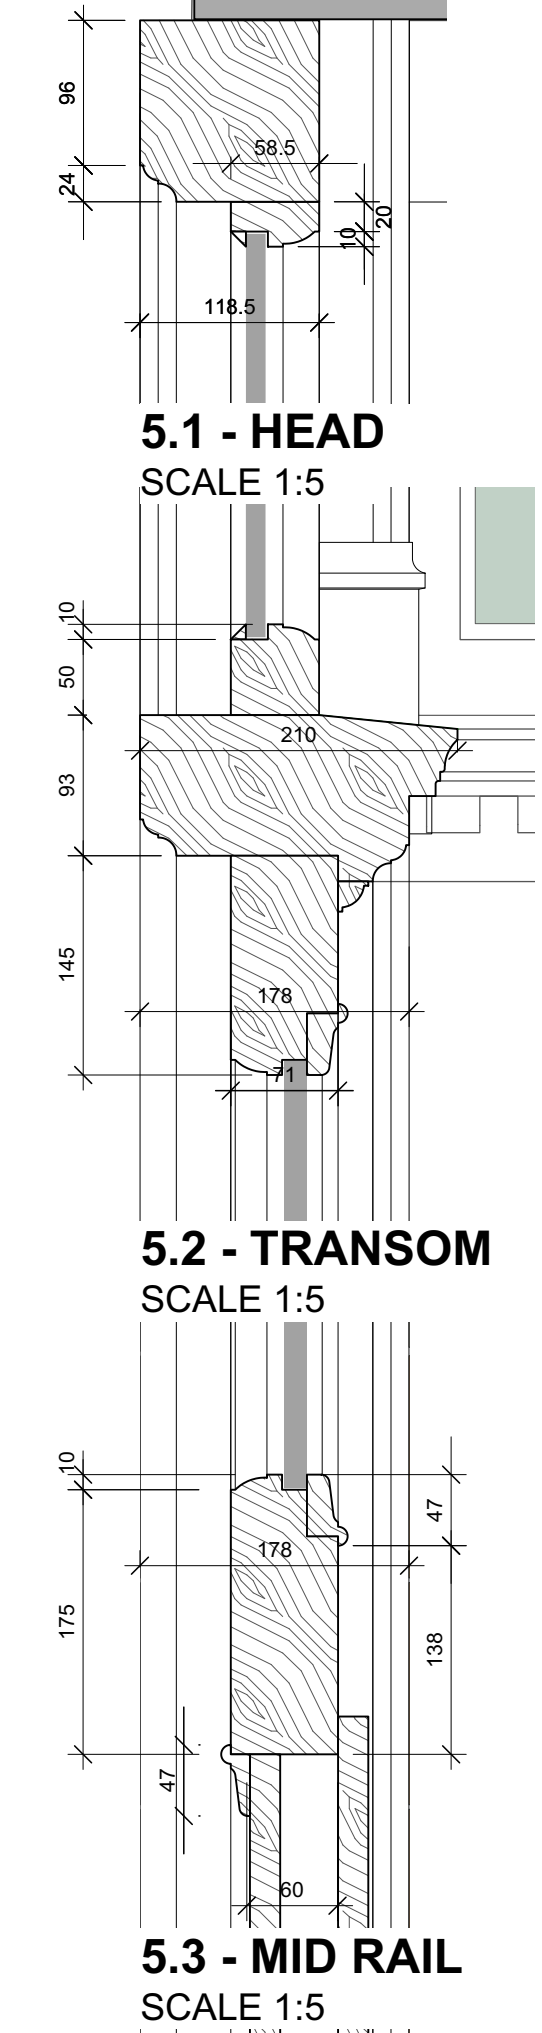

5.1 - HEAD
SCALE 1:5

5.2 - TRANSOM
SCALE 1:5

5.3 - MID RAIL
SCALE 1:5

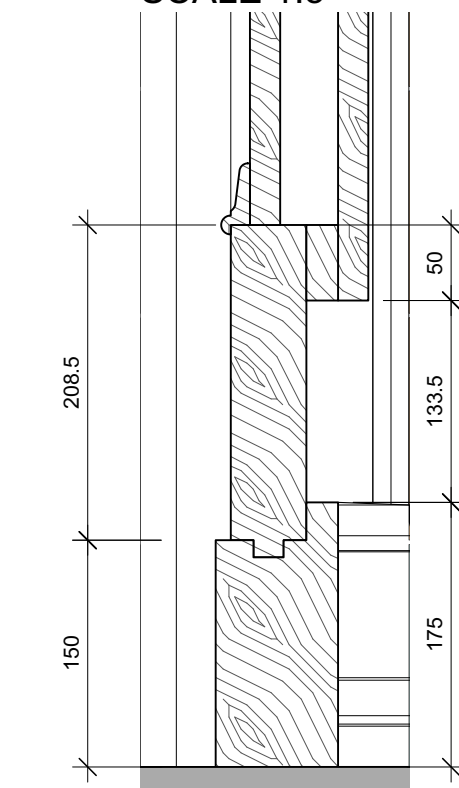

5.4 - BOTTOM RAIL
SCALE 1:5

NO. DATE REVISION

CLIENT

Merthyr Tydfil CBC

PROJECT

YMCA, Merthyr Tydfil

DRAWING TITLE

Front Entrance Door, Type 03 - DG04

DRAWN/CHECKED

DC, CW

SCALE

1:50 @ A1

DATE

Aug. 2019

DRAWING NO.

3510_A_700

REV.

DAVIES
SUTTON
ARCHITECTS

Penheved Studios • Penheved Street
Grangefield • Cardiff • CF11 7LU
Tel: 029 2066 4455 • Fax: 029 2066 4411
E-mail: office@davies-sutton.co.uk
Web: www.davies-sutton.co.uk

DO NOT SCALE FOR CONSTRUCTION PURPOSES • ALL DIMENSIONS TO BE CHECKED ON SITE • NOTIFY ARCHITECT OF ALL DISCREPANCIES • THIS DRAWING IS COPYRIGHT