



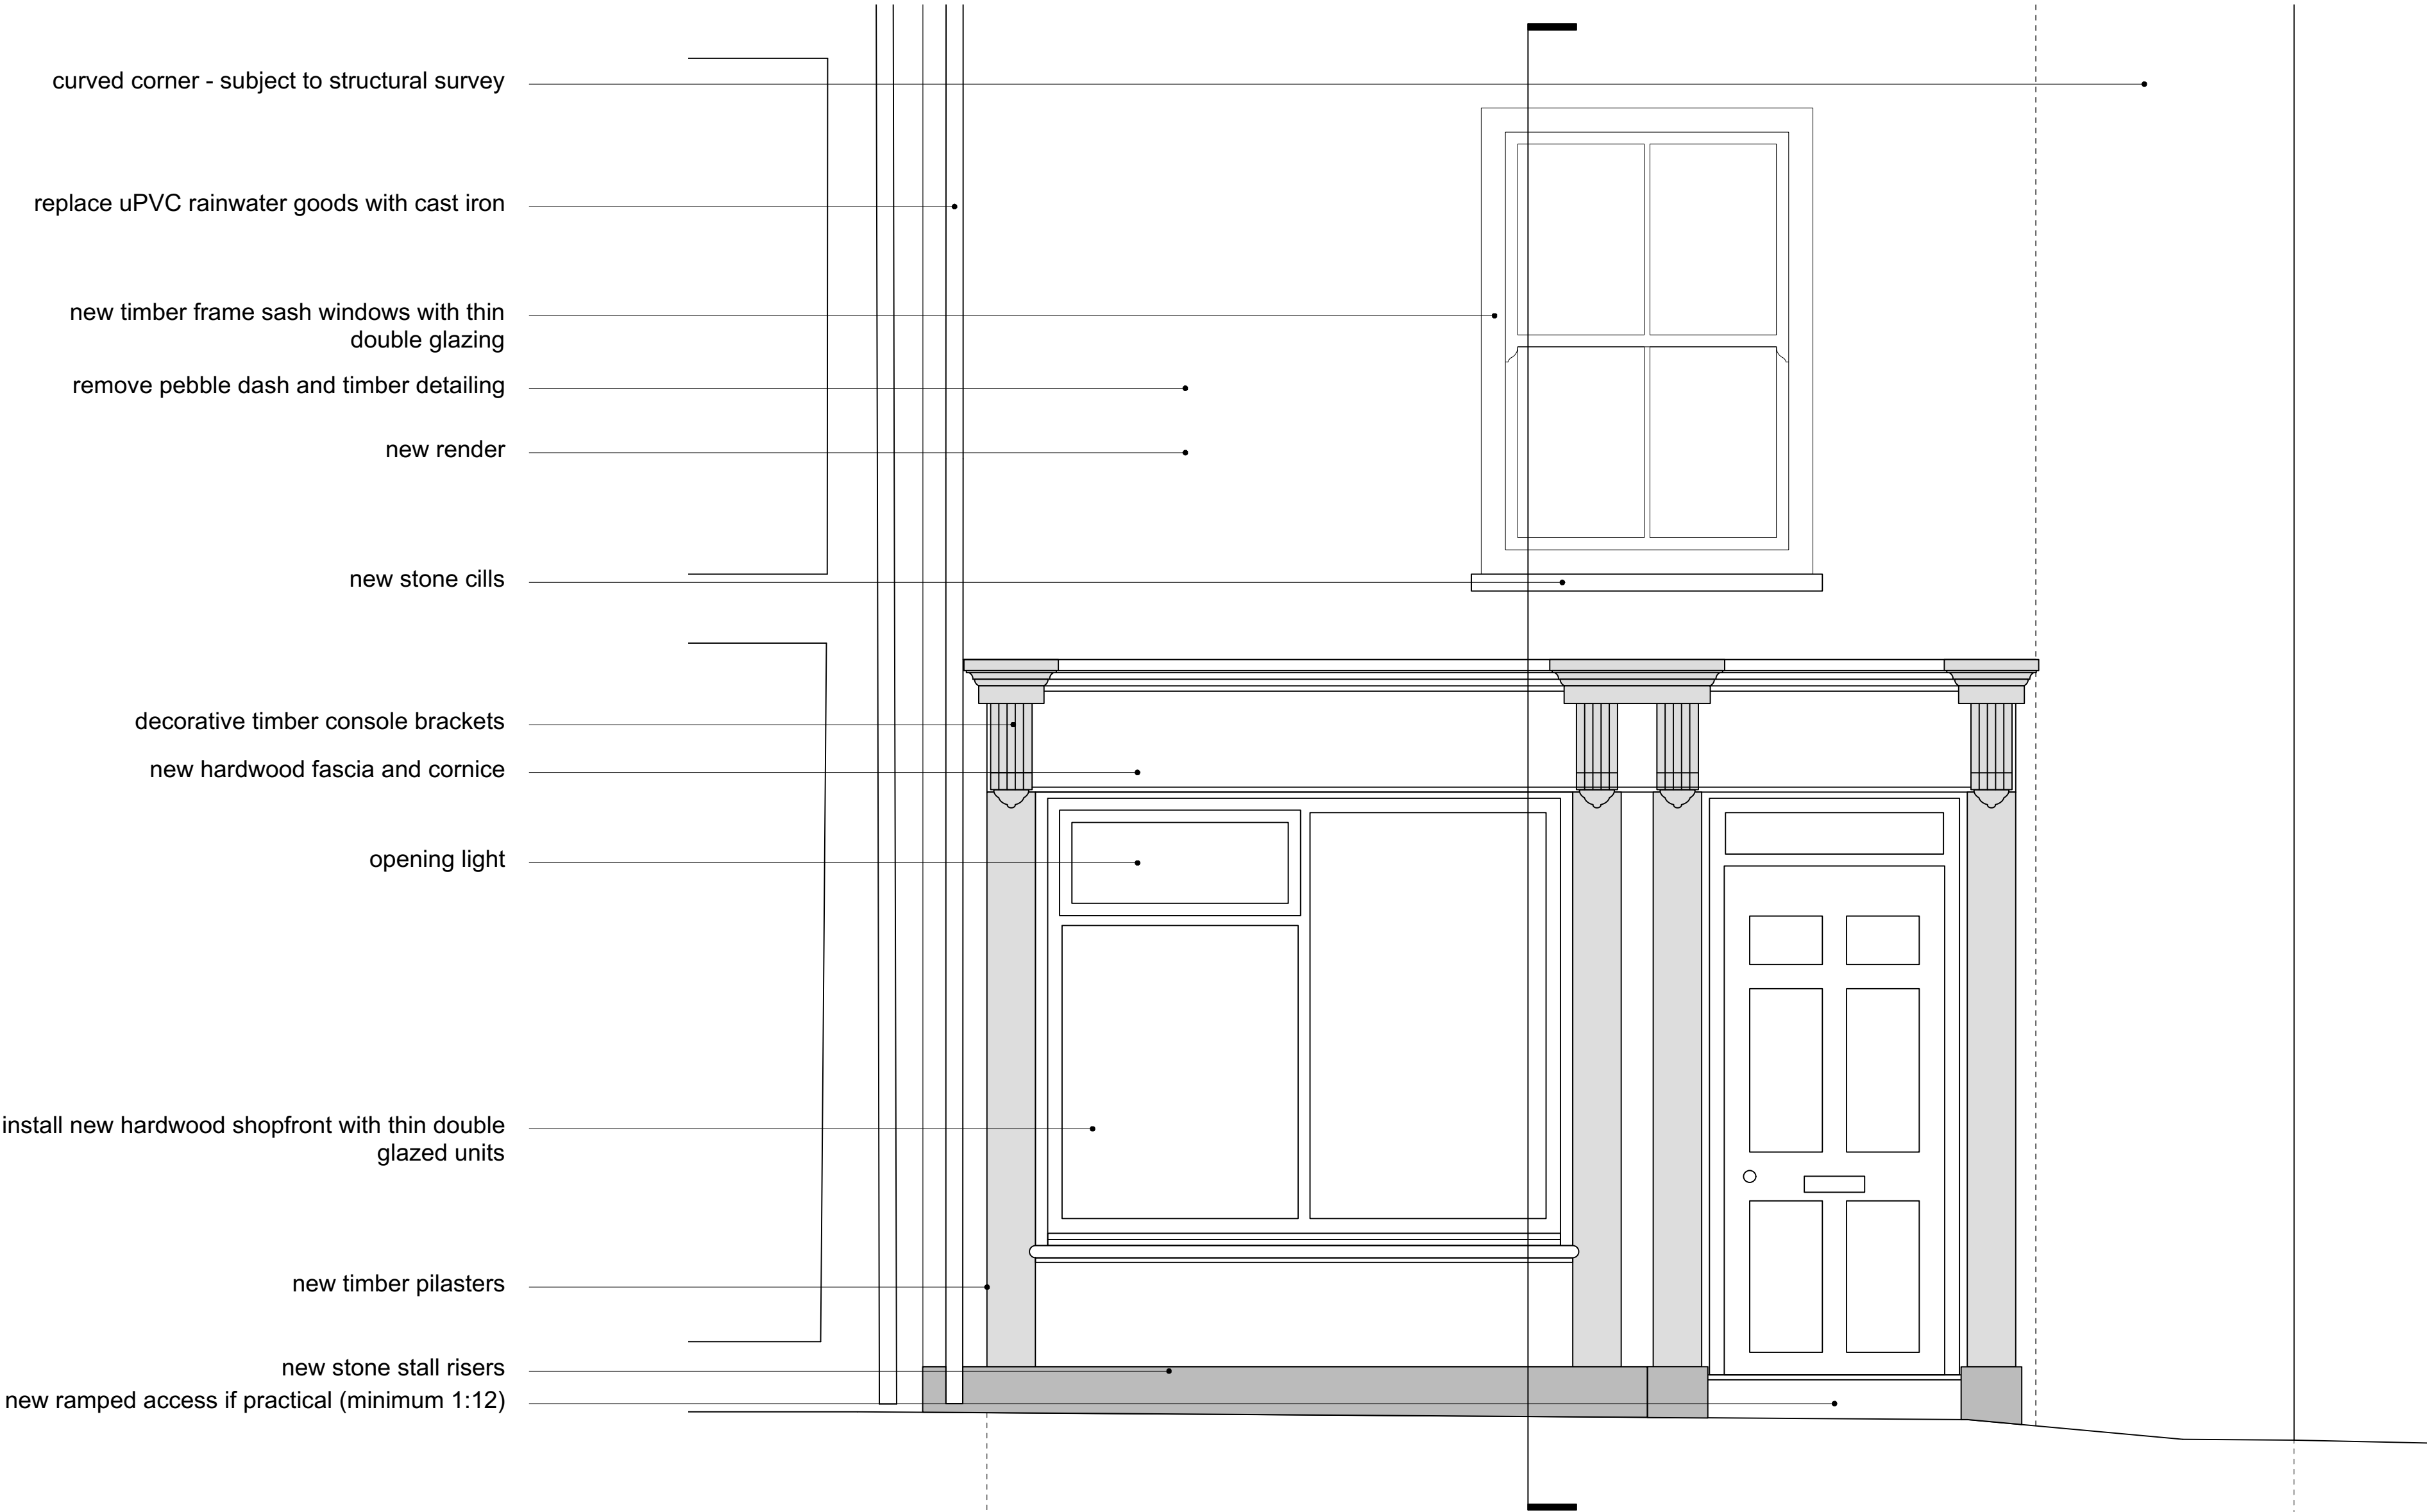


- curved corner - subject to structural survey
- replace uPVC rainwater goods with cast iron
- new timber frame sash windows with thin double glazing
- remove pebble dash and timber detailing
- new render
- new stone cills
- decorative timber console brackets
- new hardwood fascia and cornice
- opening light
- install new hardwood shopfront with thin double glazed units
- new timber pilasters
- new stone stall risers
- new ramped access if practical (minimum 1:12)

01 shopfront elevation

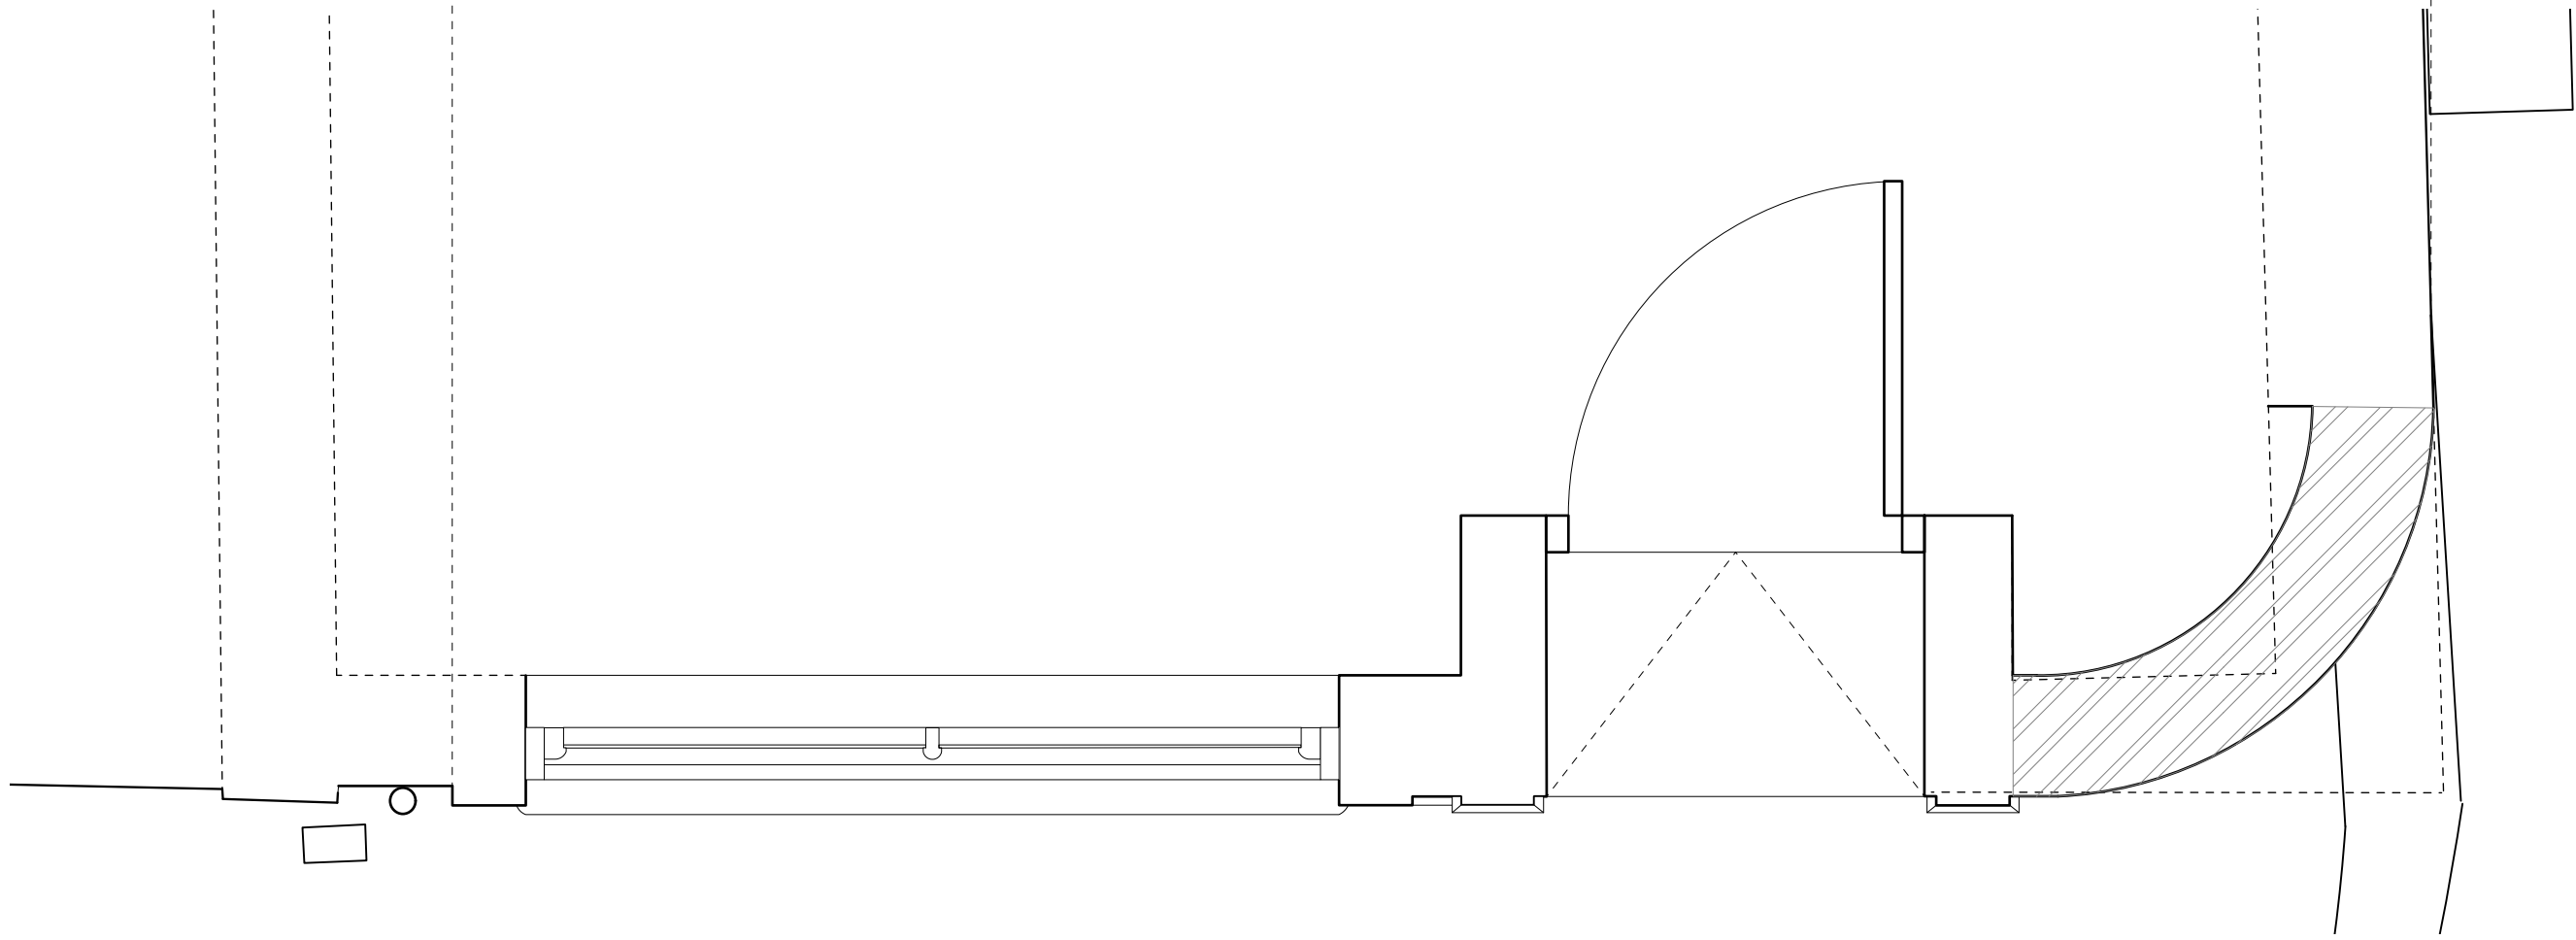

03 shopfront plan

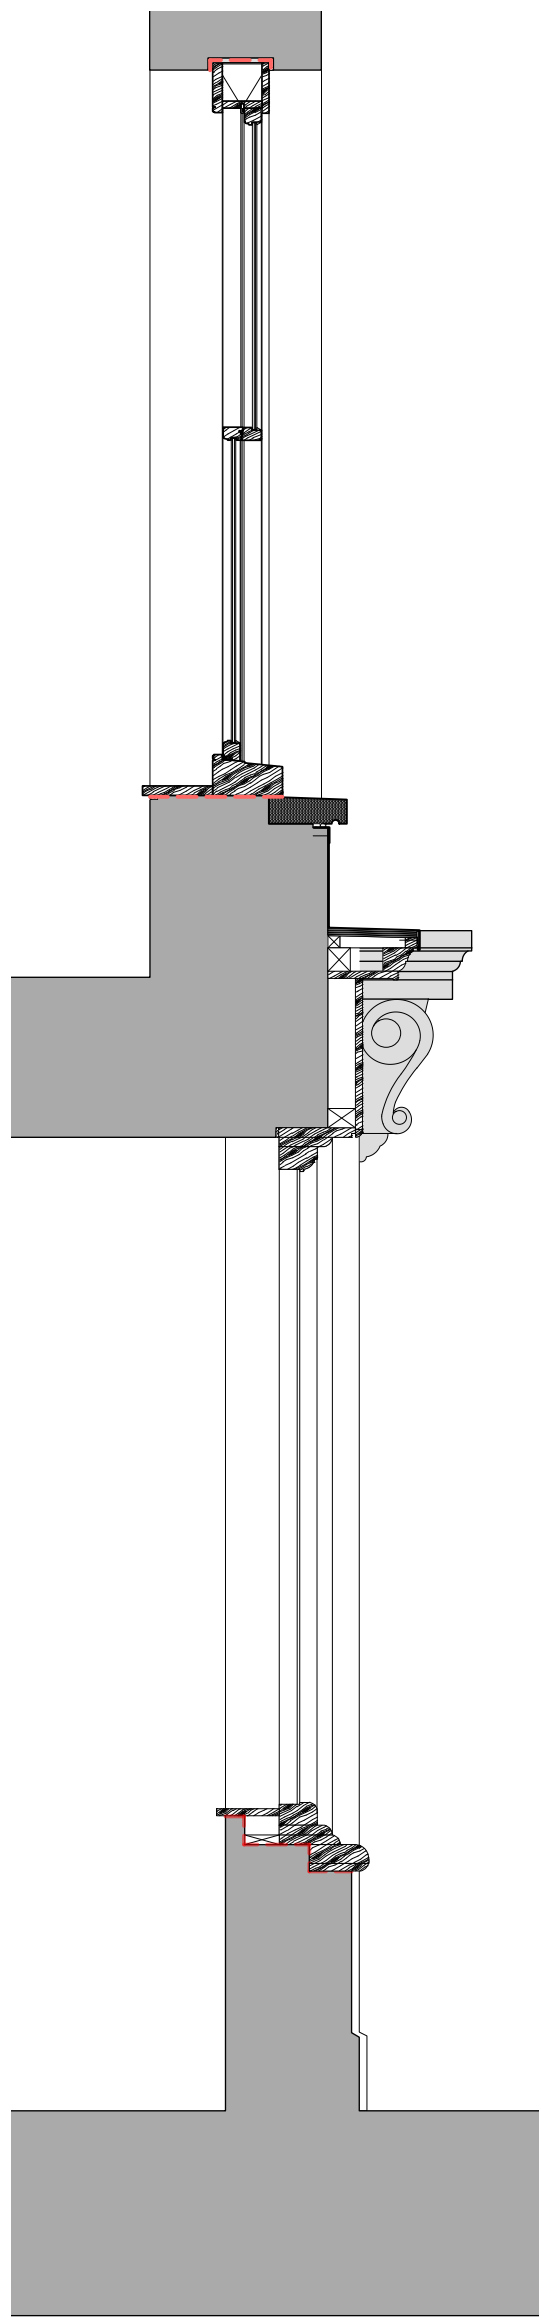

02 shopfront section

PLANNING

Rev	Date	Dwn	Chkd	Description
/	21.10.19	FS	CF	Drawings created.

Rev	Date	Dwn	Chkd	Description

6 King Street Bristol BS1 4EQ
T 0117 929 9293 E info@fm-architects.co.uk
F 0117 929 9295 W fm-architects.co.uk

• All drawings are copyright
• Report all discrepancies to project administrator
• Do not scale drawing for construction purposes
• All dimensions to be checked on site

0 1:50 @ A1 1:100 @ A3

North

ferguson mann architects					
Job Title Merthyr Tydfil THI			Drawing Title 74 High Street		
Client Merthyr Tydfil County Borough Council			Proposed Shopfront Elevation		
Scale 1:50 @ A1 1:100 @ A3	Date 21.10.19	Dwn FS	Chkd CF	Job No 10647-07	Drawing No PL 004
				Rev /	