




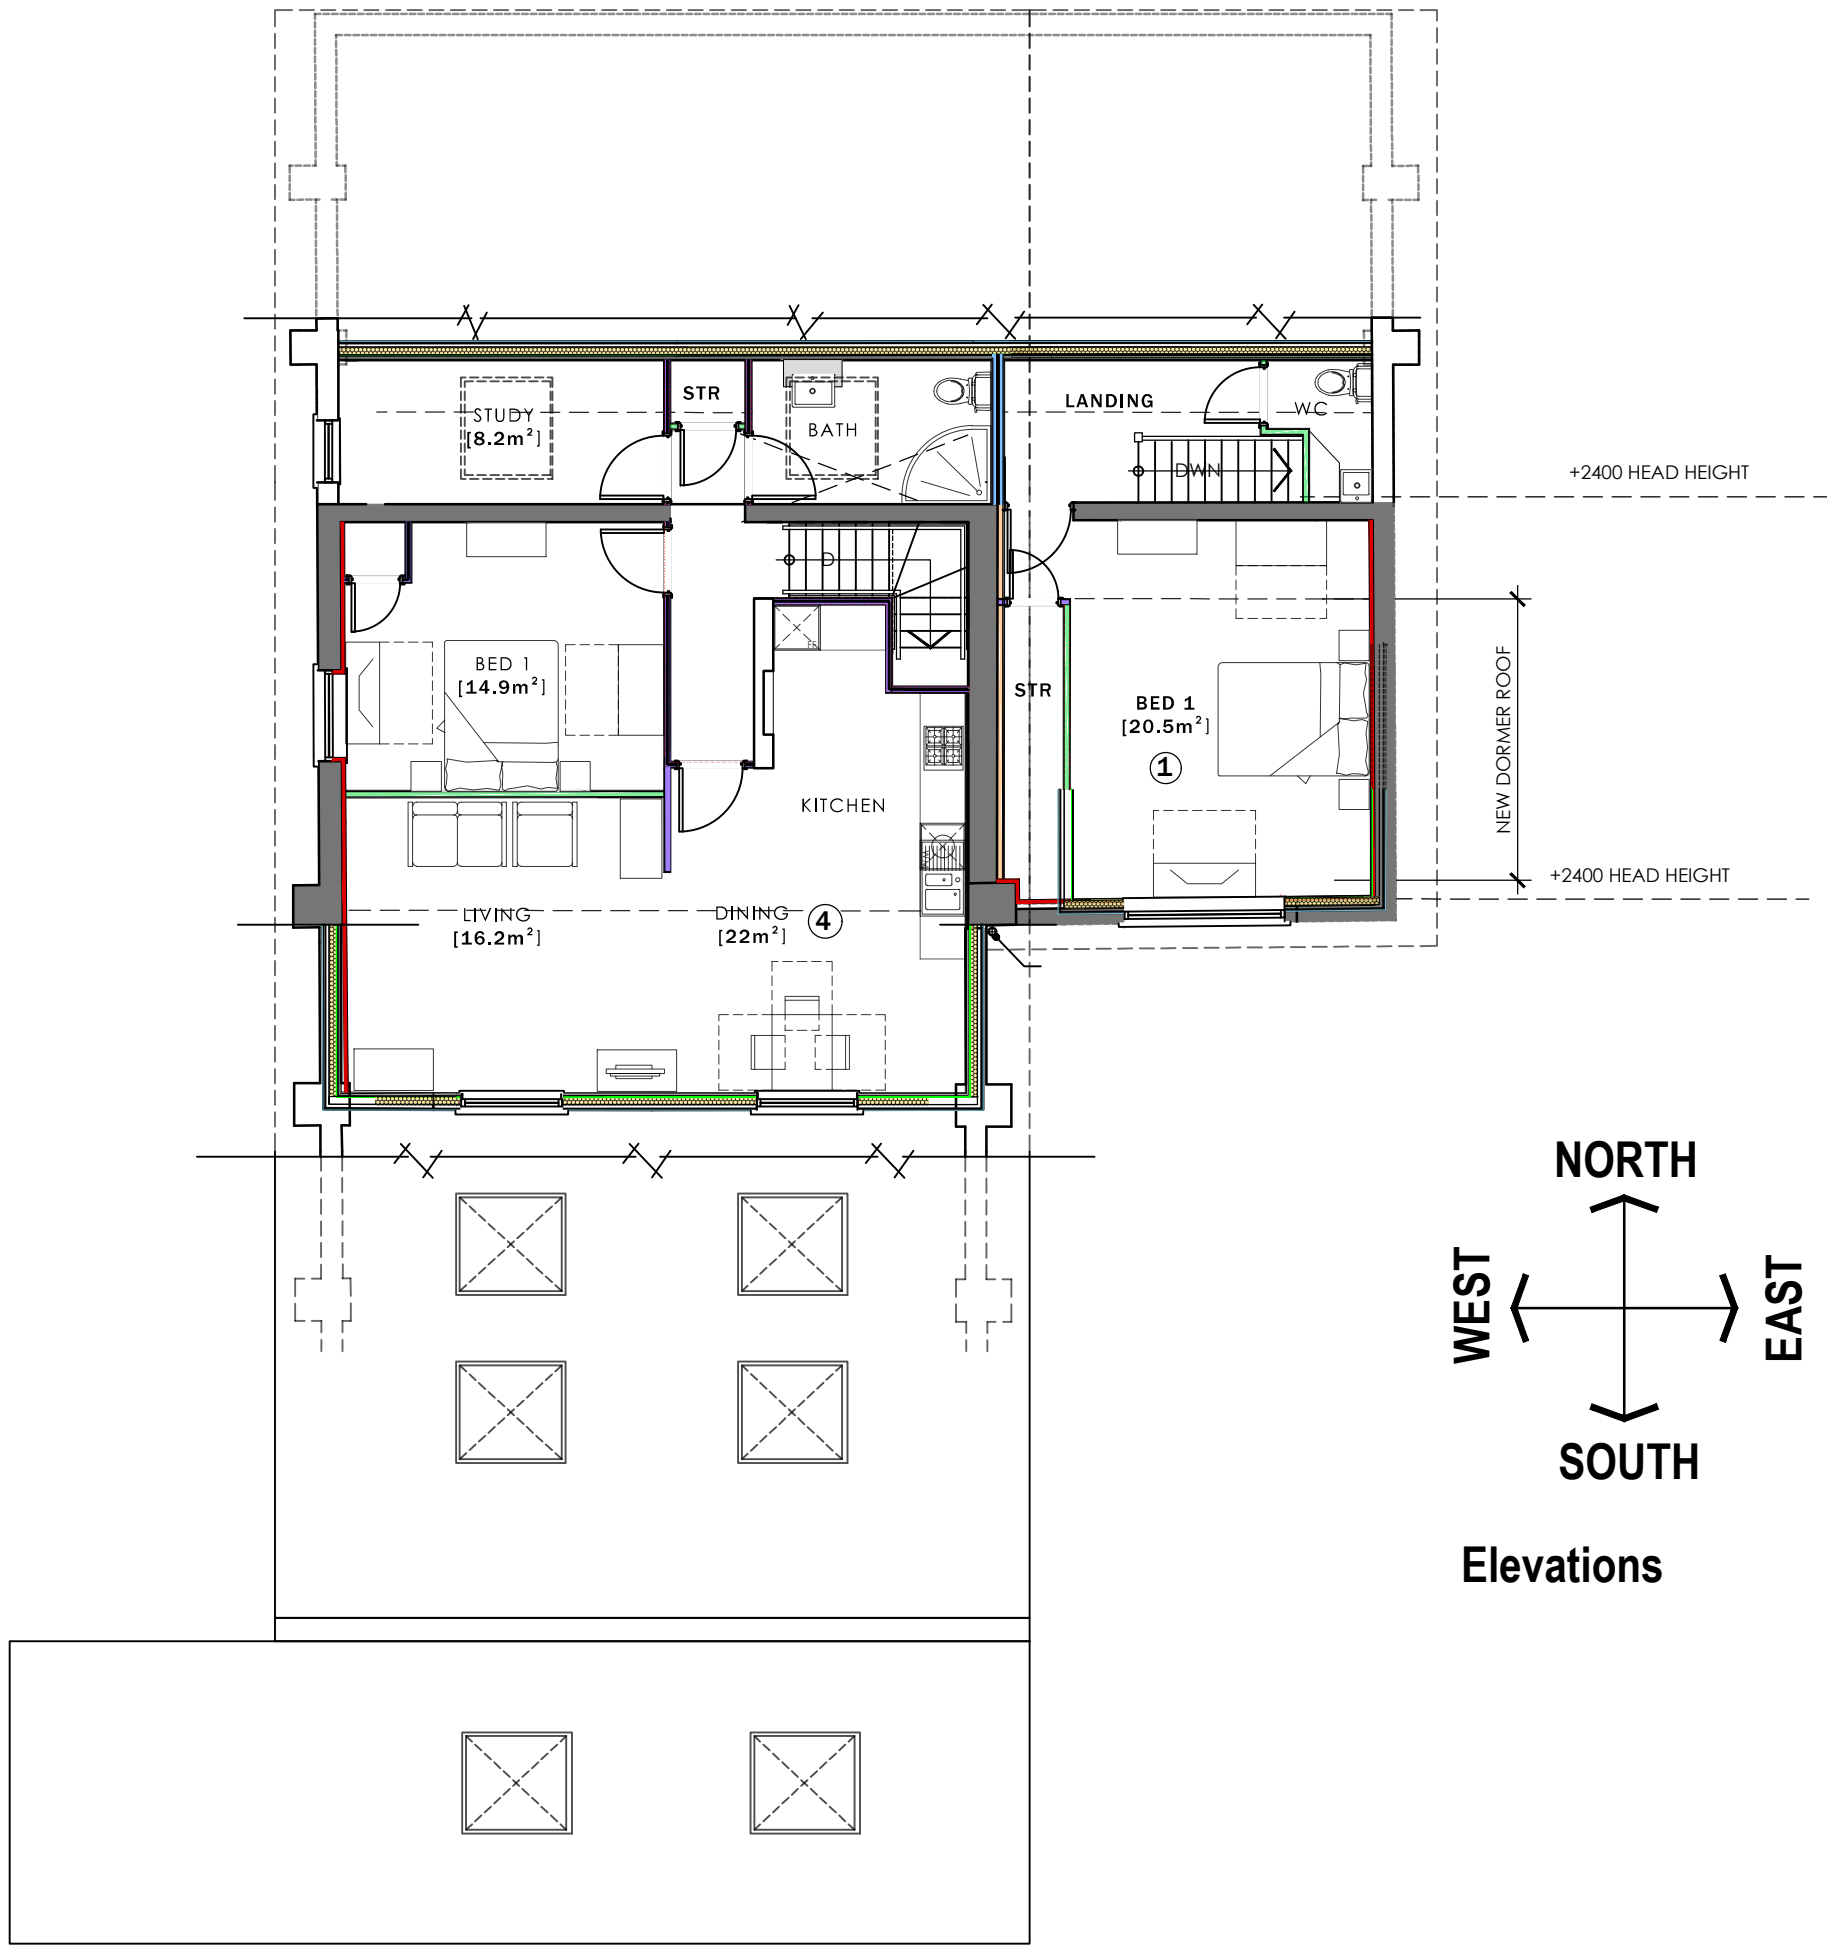

ROOF VOID PLAN

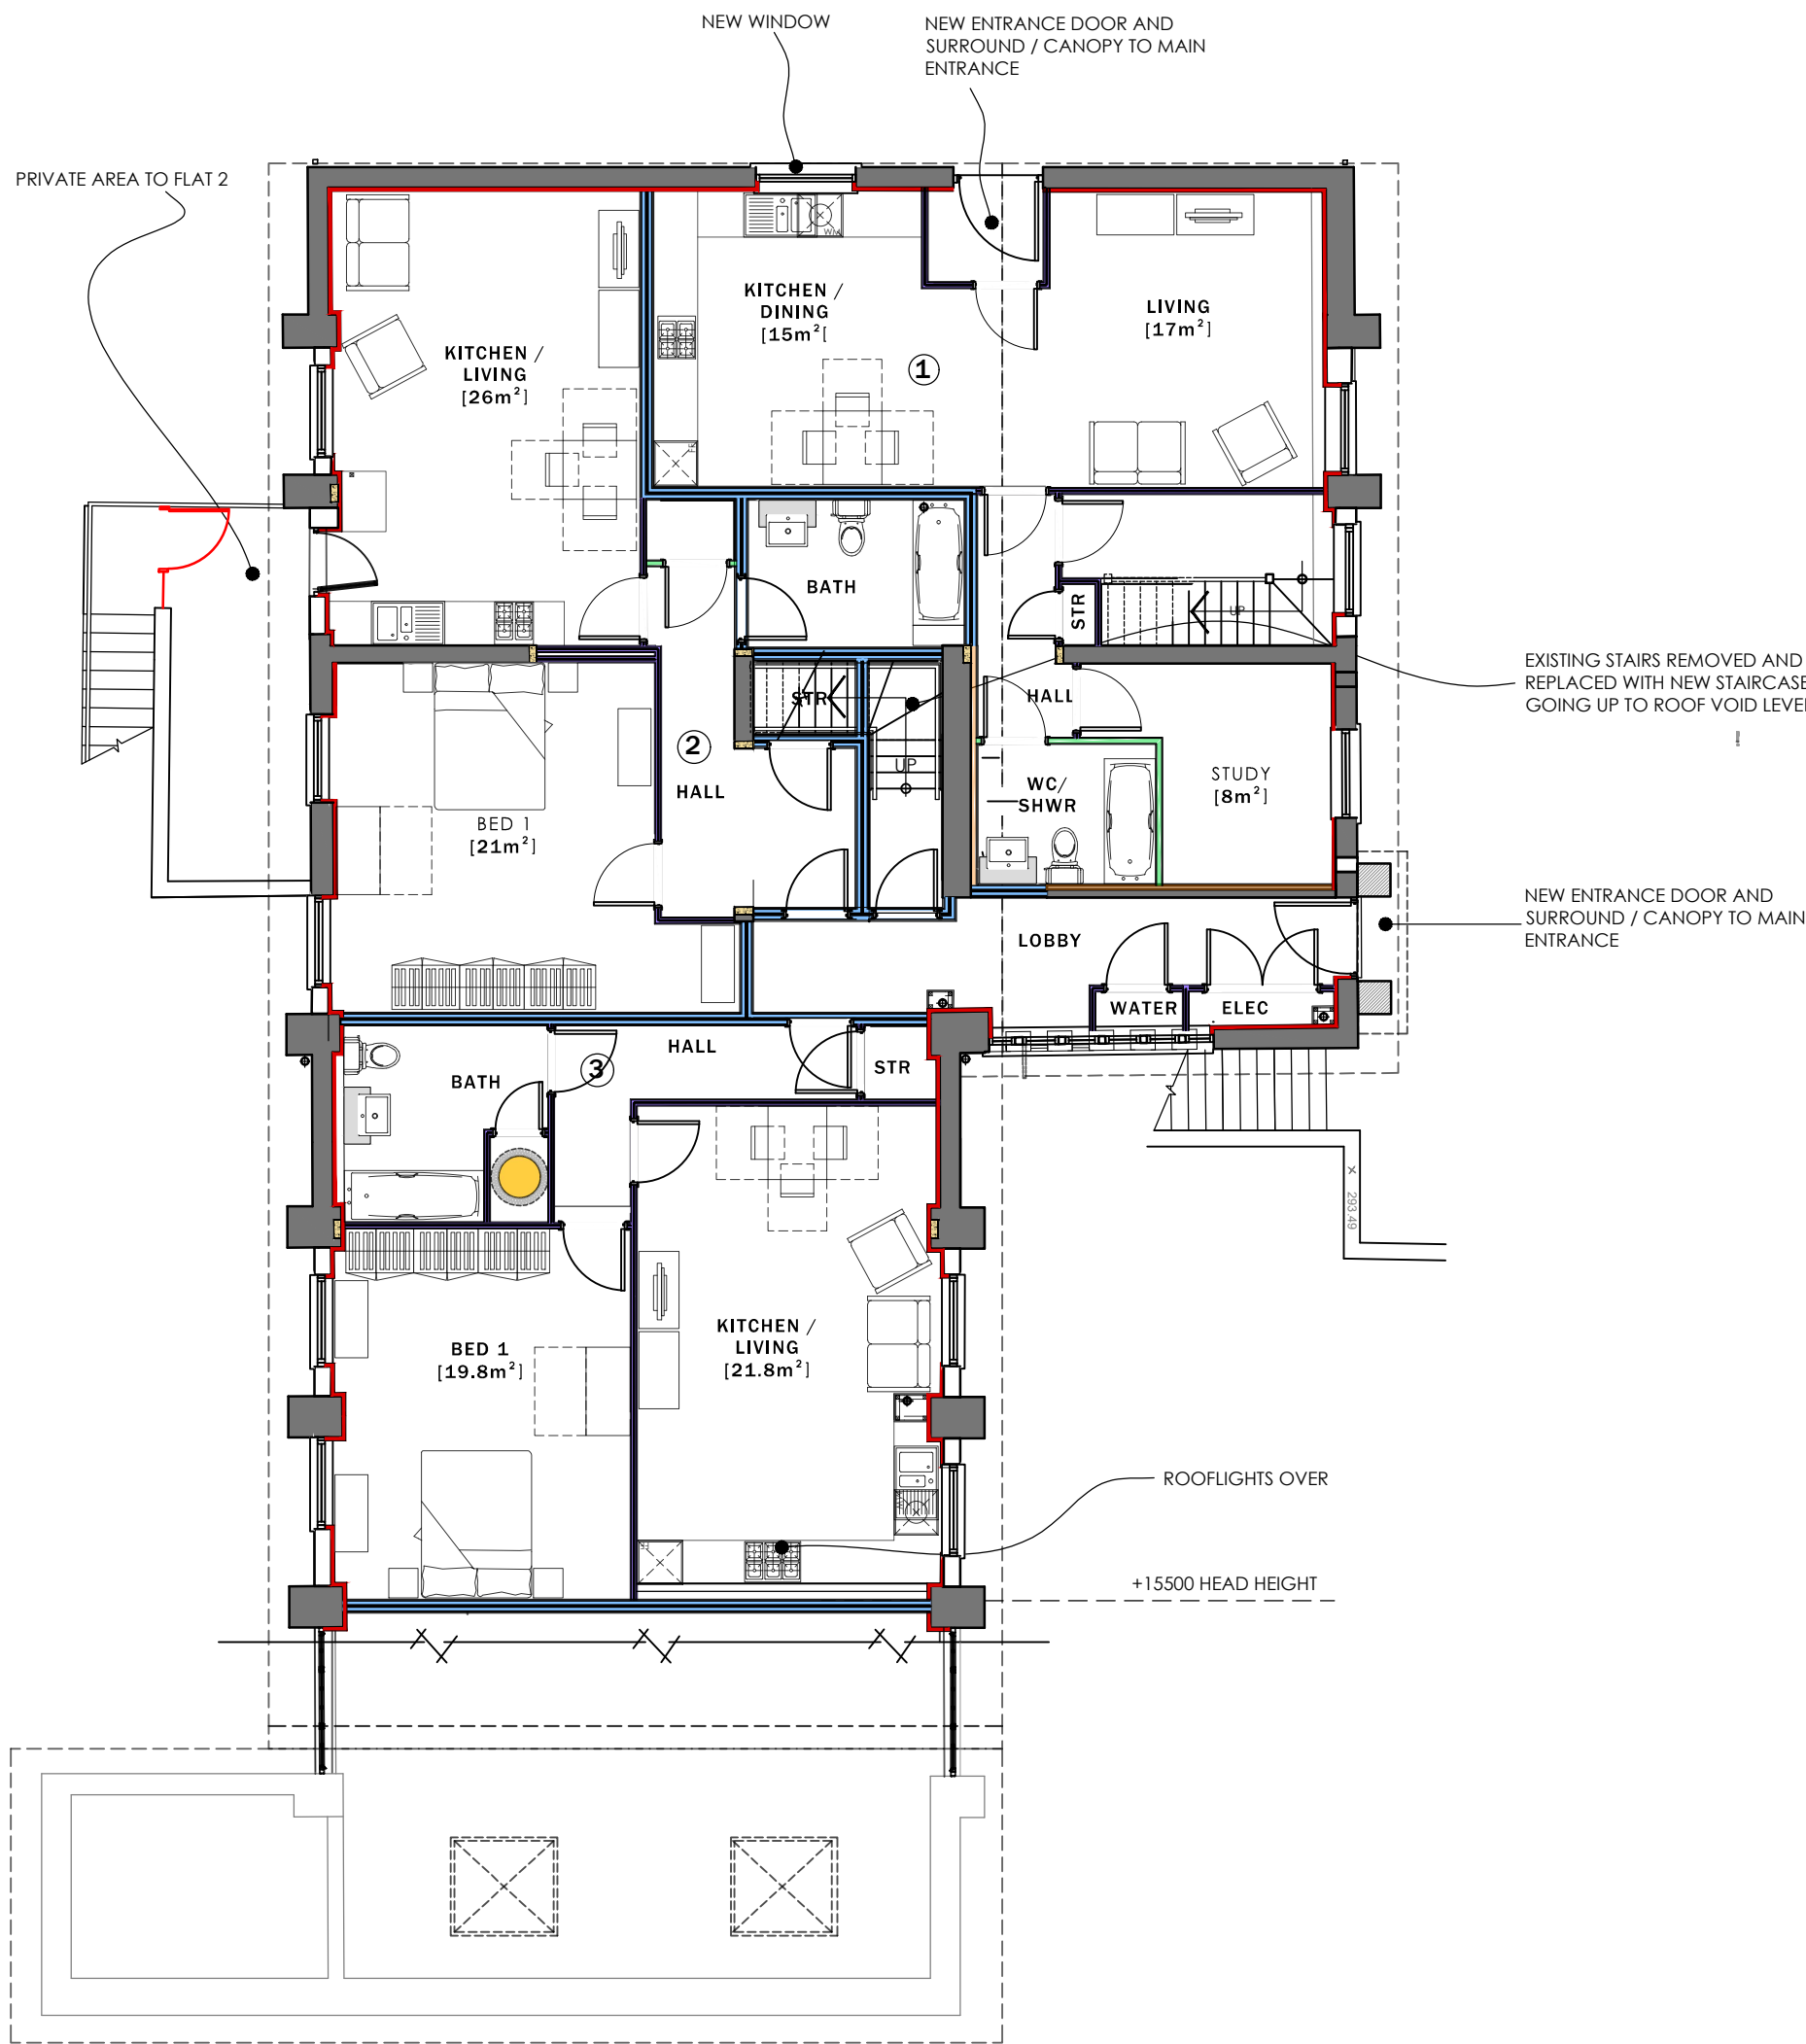


GROUND PLAN

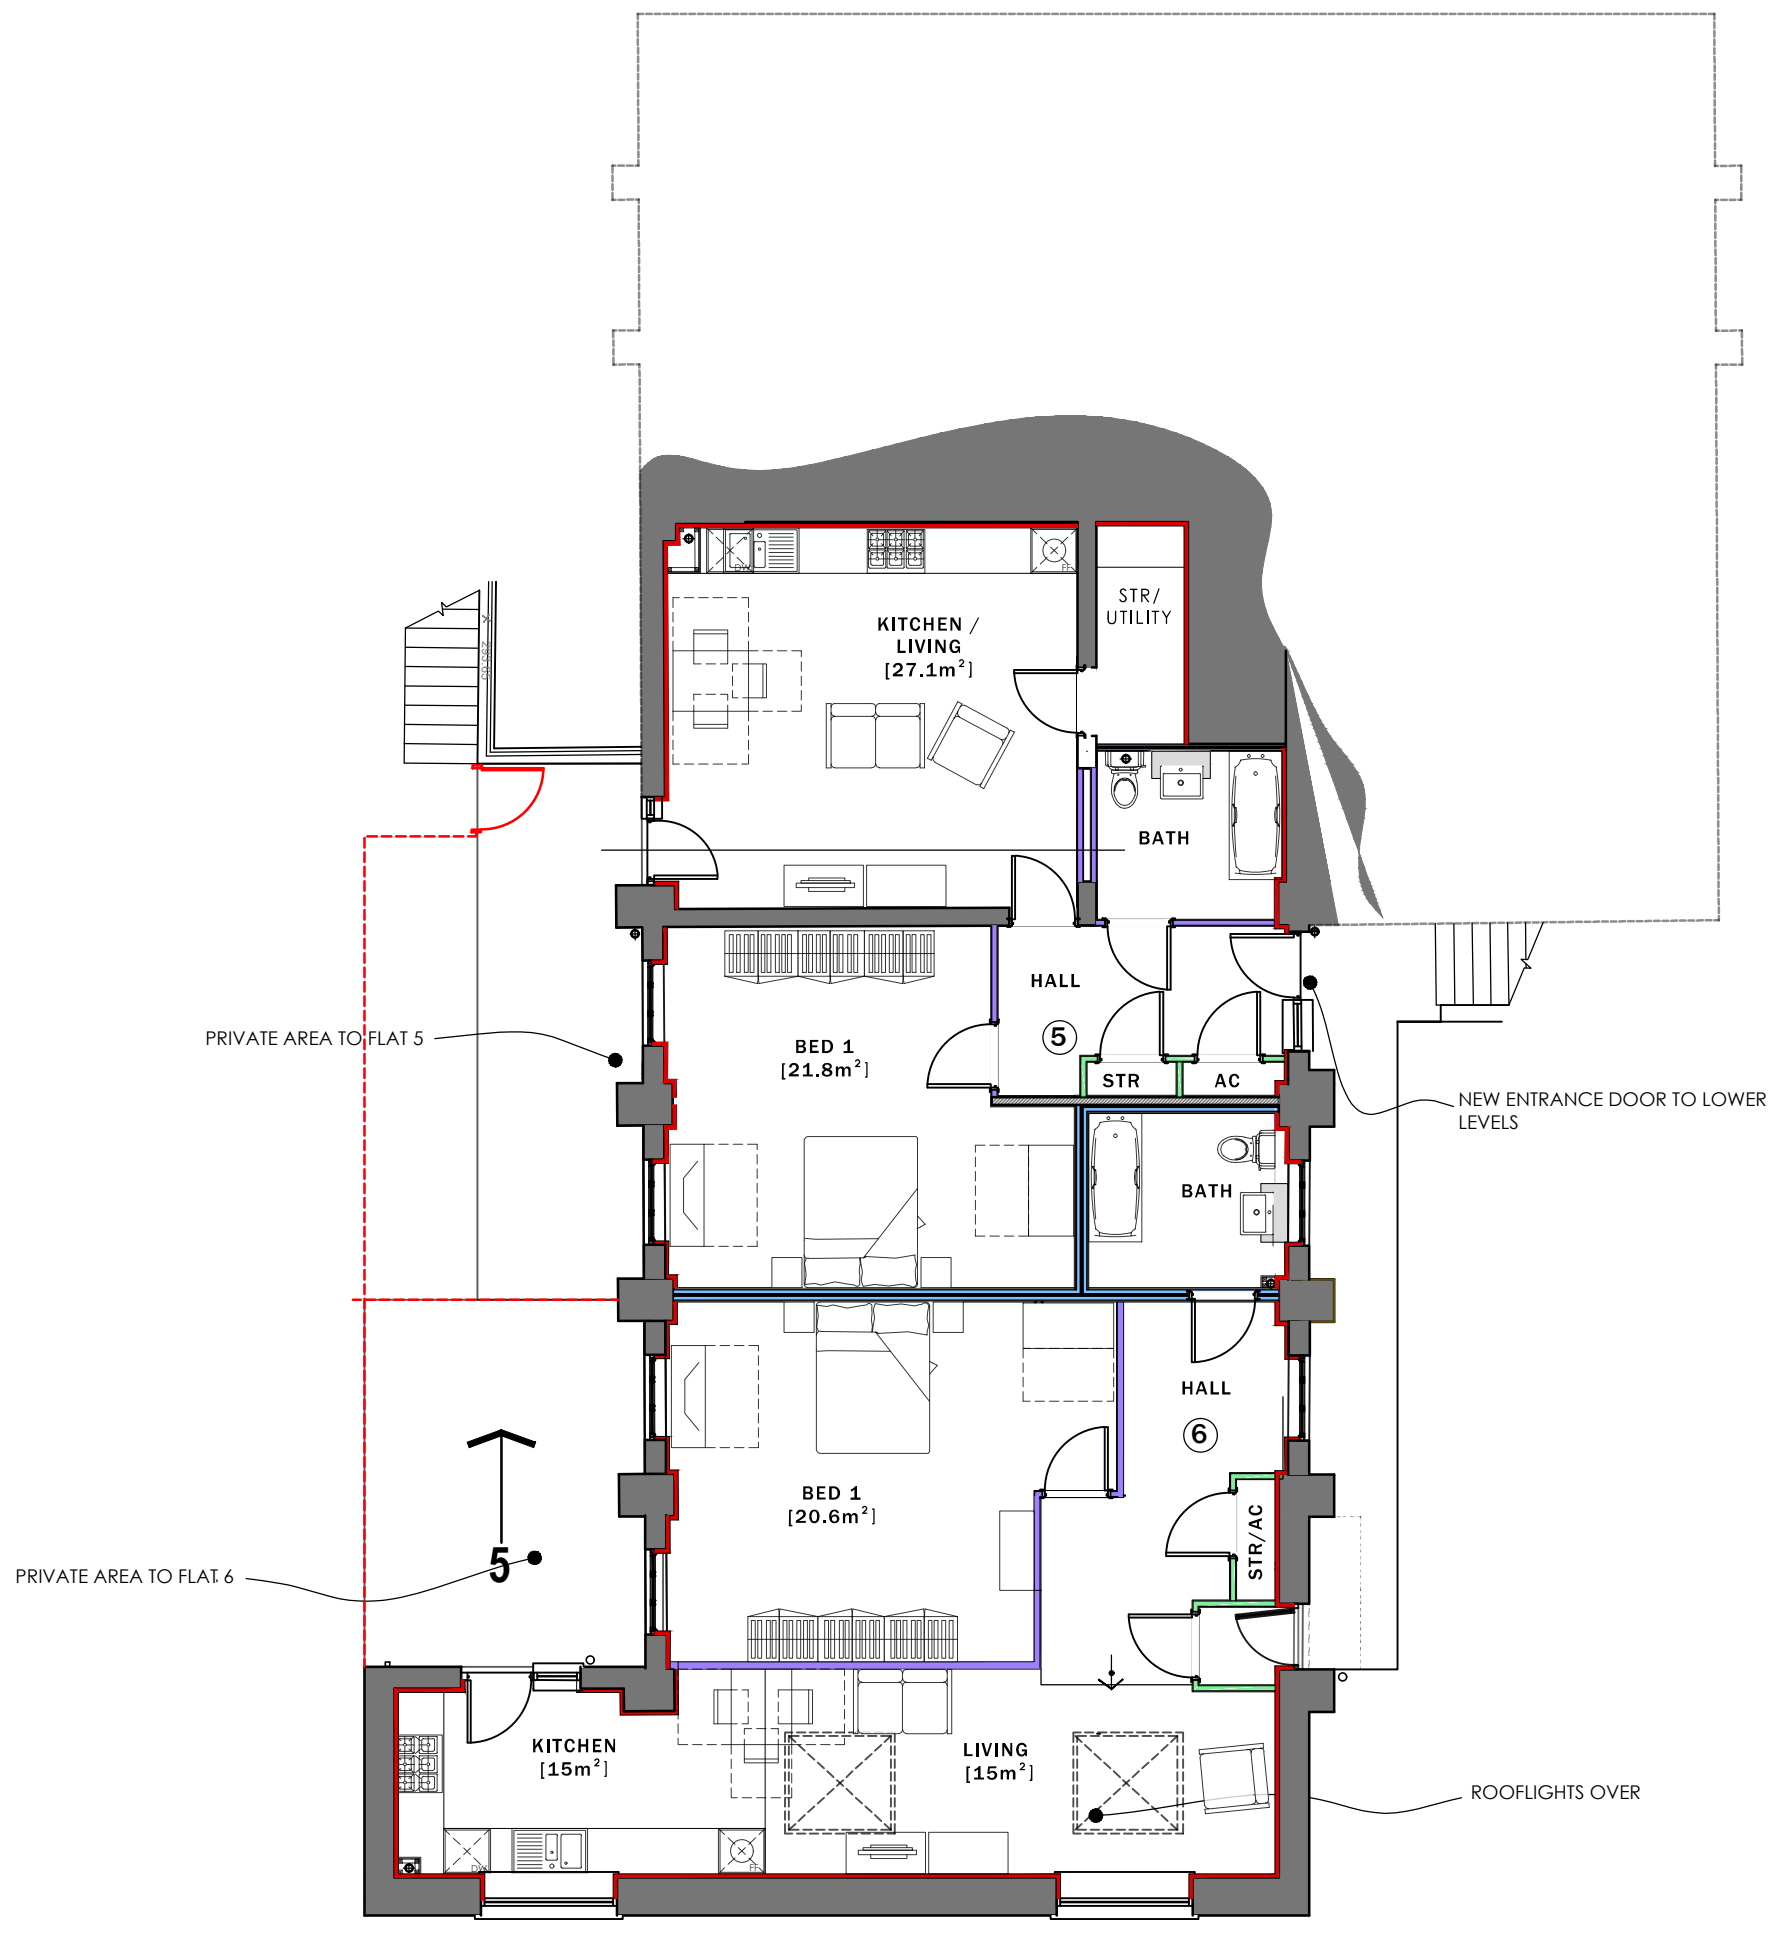

LOWER GROUND PLAN

PROPOSED FLOOR PLANS

 

Drawing Purpose
FEASIBILITY

Client	Drawing No	Scale	Revision
Mr A Thomas	LT2116.04.01	1:100 @A1	E
Job Title	Drawing Title	Date	Checked
Wesley Chapel, Dowlais	Proposed Floor Plans	Oct 21	KWL

Revisions	Comments
REV.A Nov/21	REVISIONS TO SUIT CLIENT COMMENTS
REV.B Nov/21	MAJOR CHANGES TO SUIT ELEVATIONS
REV.C April 22	MINOR CHANGES TO SUIT PRE-PLANNING APPLICATION COMMENTS
REV.D April 22	ELEVATION TITLE UPDATED TO INCLUDE COMPASS ANNOTATION
REV.E June 24	PLANS UPDATED TO SUIT AS BUILT