
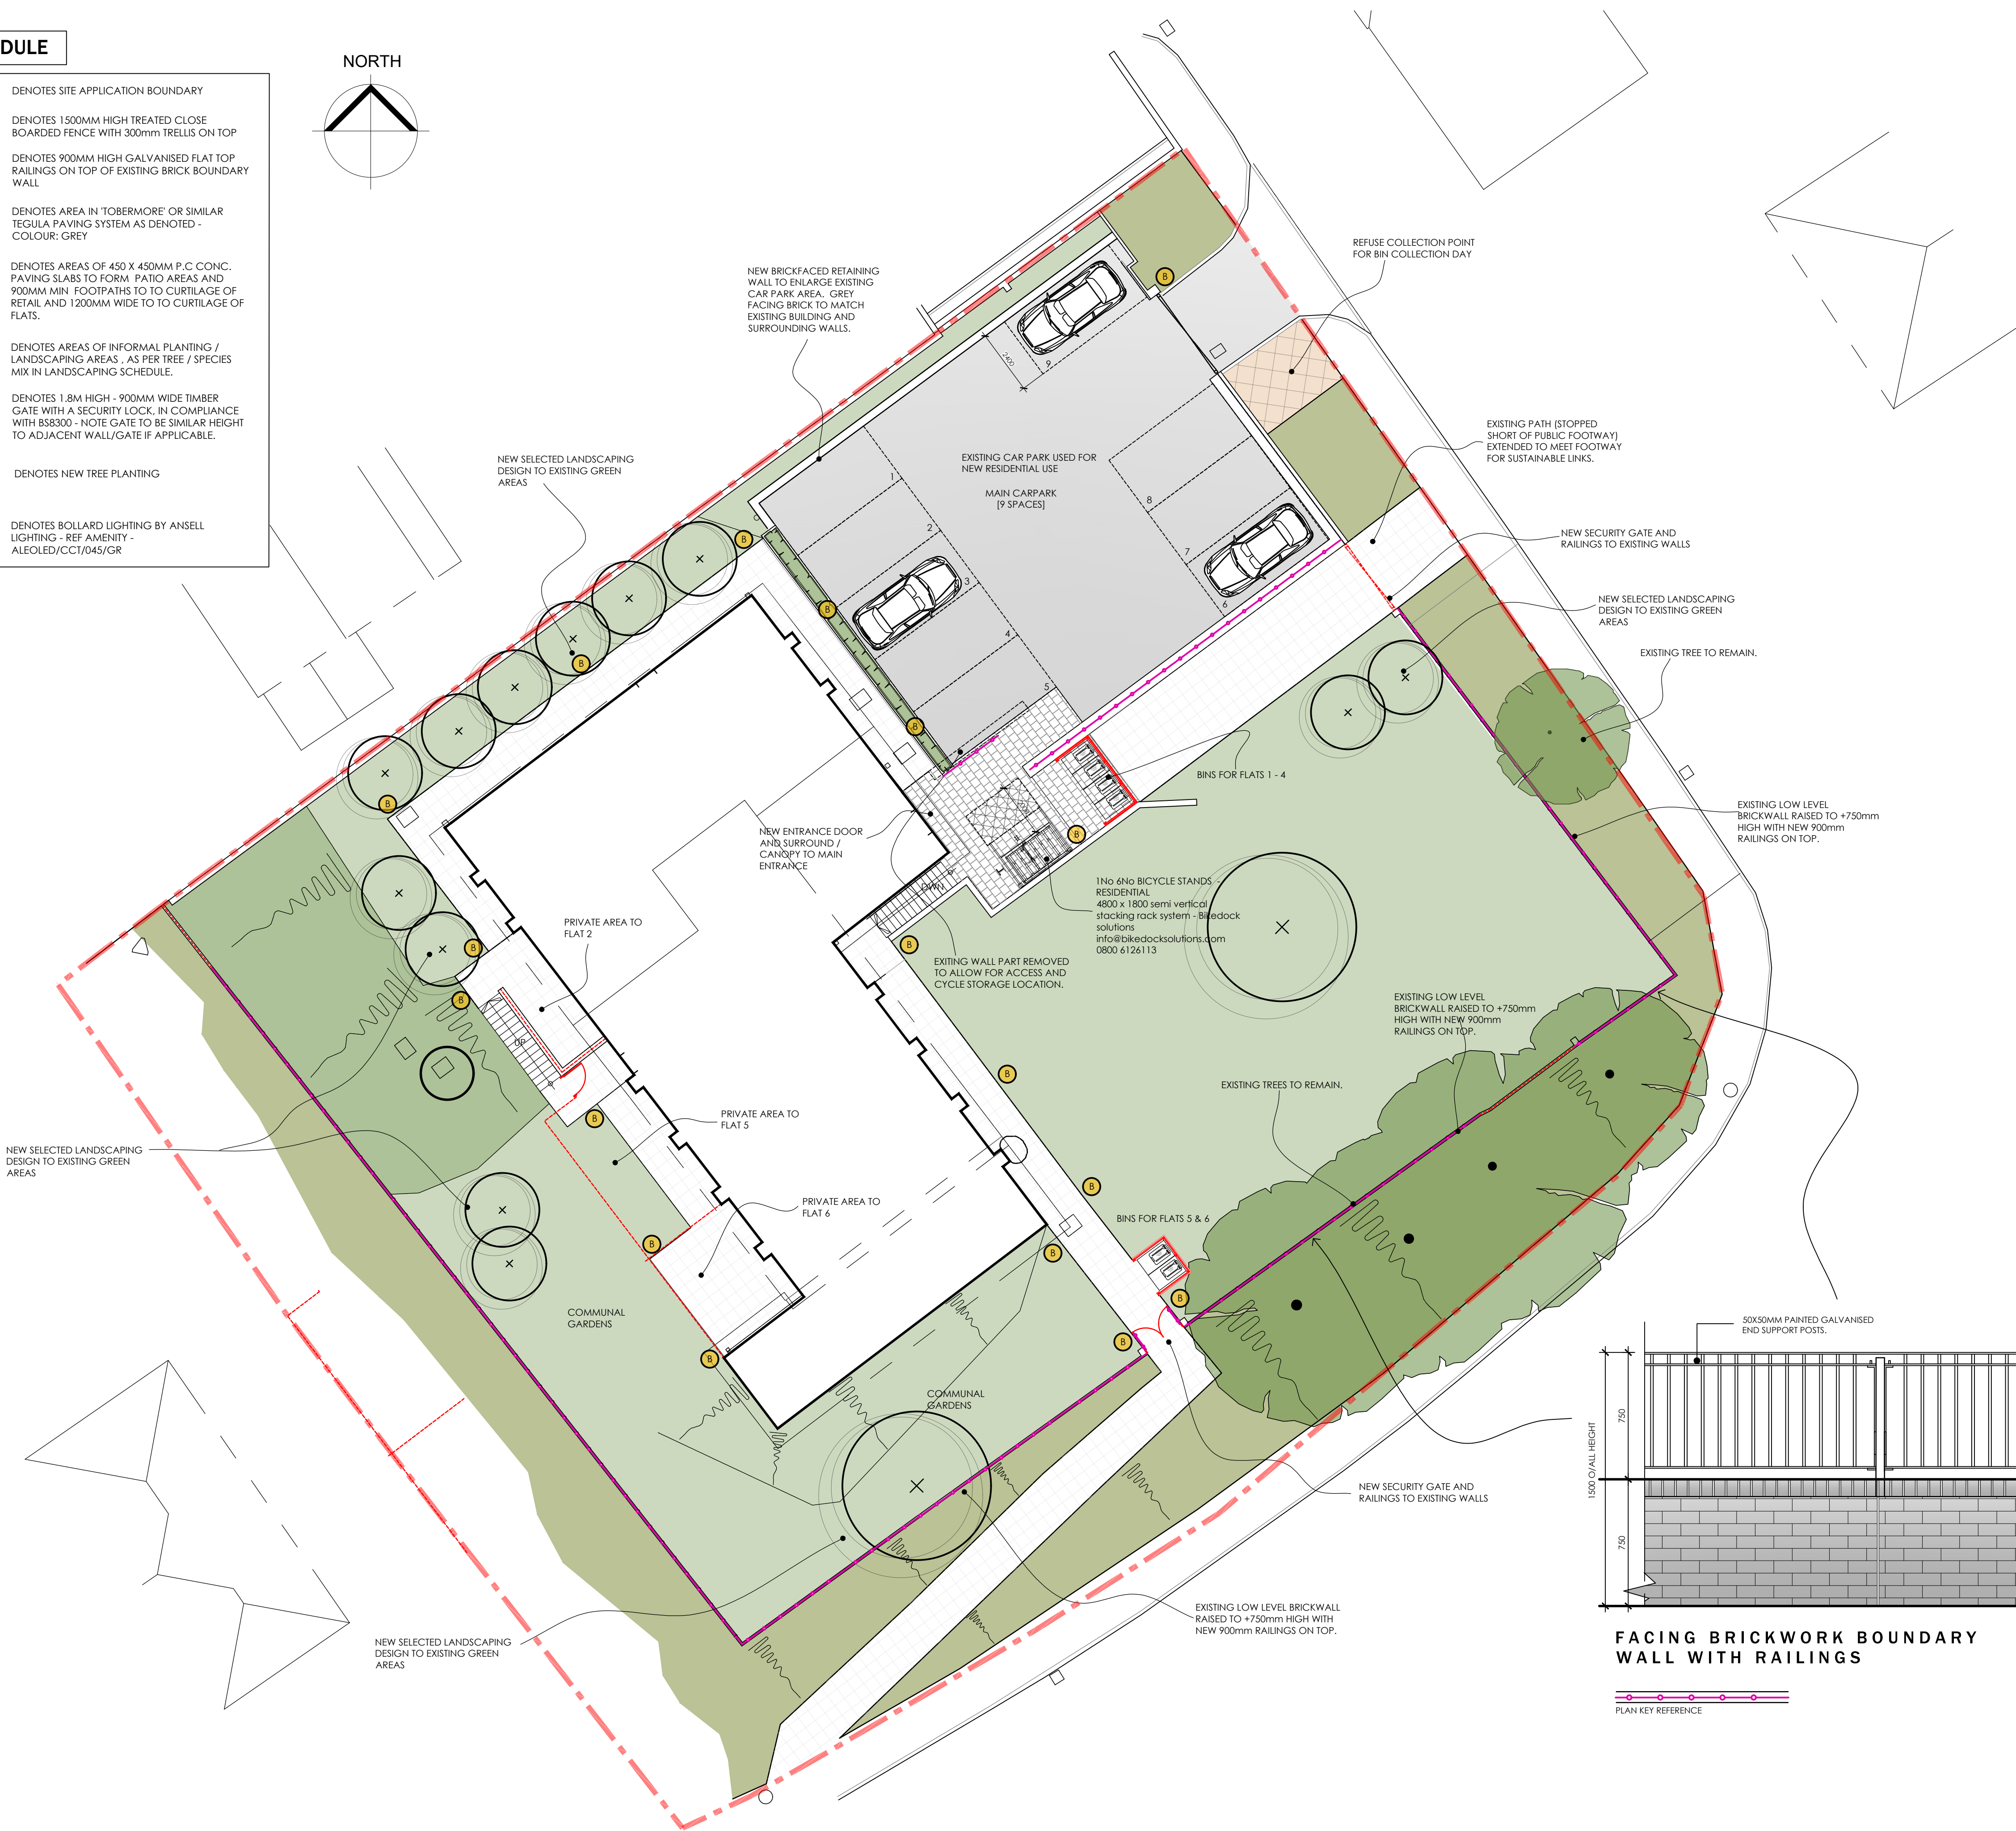



KEY SCHEDULE

- DENOTES SITE APPLICATION BOUNDARY
- DENOTES 1500MM HIGH TREATED CLOSE BOARDED FENCE WITH 300mm TRELLIS ON TOP
- DENOTES 900MM HIGH GALVANISED FLAT TOP RAILINGS ON TOP OF EXISTING BRICK BOUNDARY WALL
- DENOTES AREA IN 'TOBERMORE' OR SIMILAR TEGULA PAVING SYSTEM AS DENOTED - COLOUR: GREY
- DENOTES AREAS OF 450 X 450MM P.C CONC. PAVING SLABS TO FORM PATIO AREAS AND 900MM MIN FOOTPATHS TO TO CURTILAGE OF RETAIL AND 1200MM WIDE TO TO CURTILAGE OF FLATS.
- DENOTES AREAS OF INFORMAL PLANTING / LANDSCAPING AREAS , AS PER TREE / SPECIES MIX IN LANDSCAPING SCHEDULE.
- DENOTES 1.8M HIGH - 900MM WIDE TIMBER GATE WITH A SECURITY LOCK, IN COMPLIANCE WITH BS8300 - NOTE GATE TO BE SIMILAR HEIGHT TO ADJACENT WALL/GATE IF APPLICABLE.
- DENOTES NEW TREE PLANTING
- DENOTES BOLLARD LIGHTING BY ANSELL LIGHTING - REF AMENITY - ALEOED/CCT/045/GR


NORTH

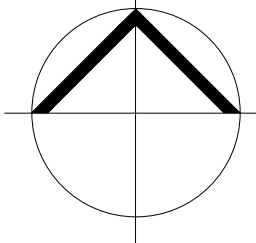

BOLLARD LIGHTING

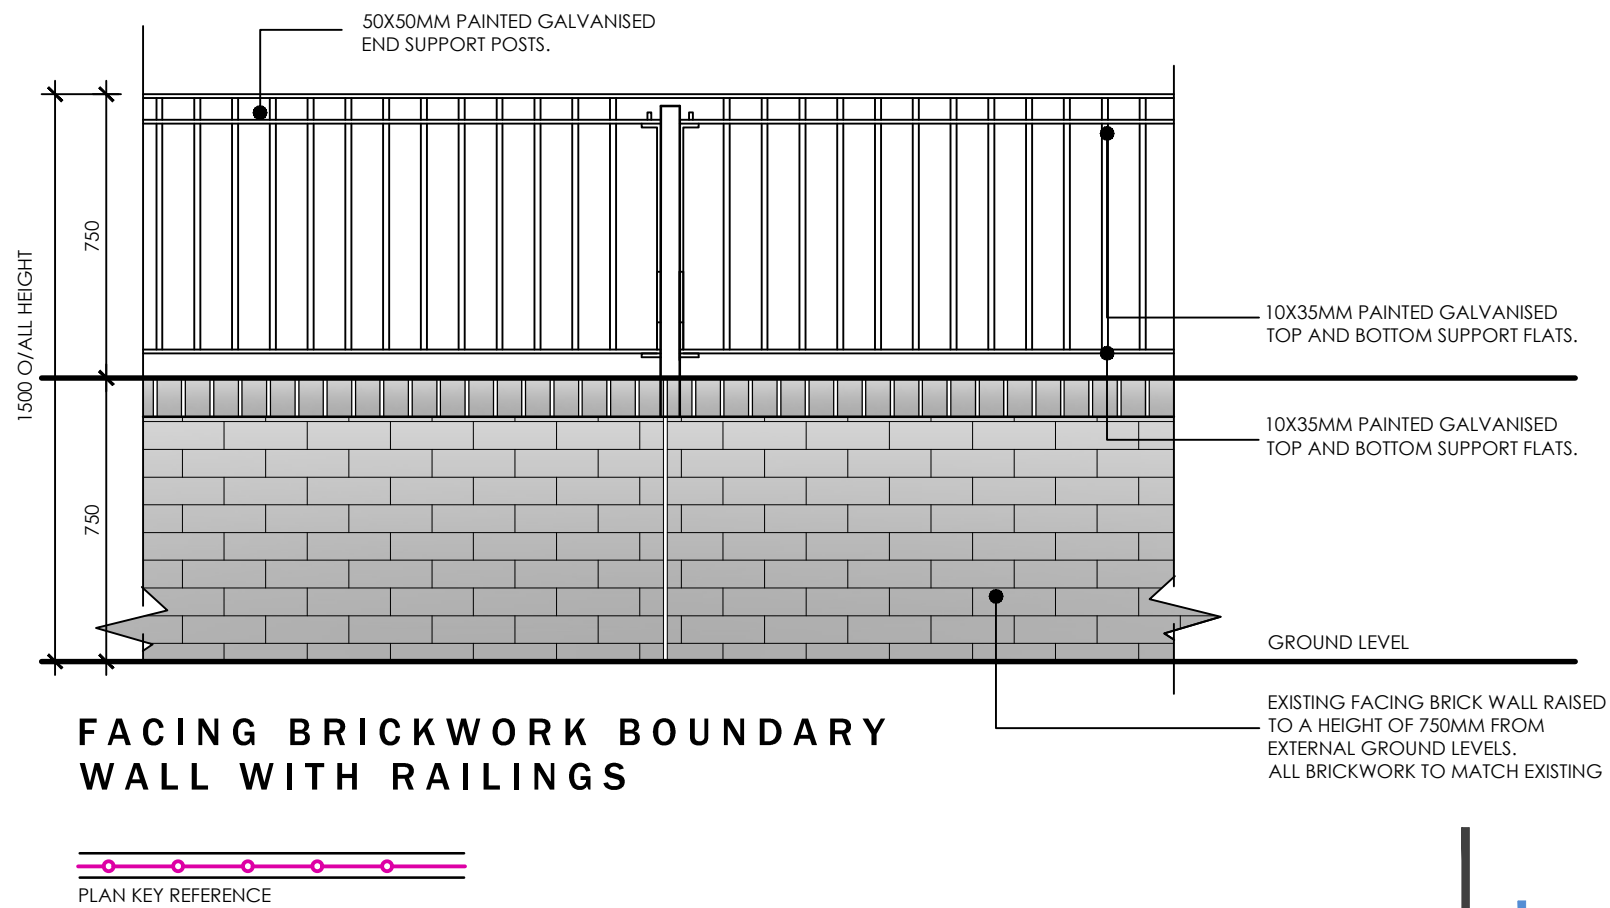

PROPOSED SITE PLAN

 

SCALE 1:125

Revisions			
REV.D	NOV 22	EXTERNAL WORK REVISIONS TO ALLOW FOR INCREASED CAR PARKING NUMBERS BIN STORE AND CYCLE STORE RELOCATED TO SUIT.	
REV.A	APRIL 22	MINOR CHANGES AND BIN AND BIKE STORE DETAILS ADDED TO SUIT PRE-PLANNING APPLICATION COMMENTS	
REV.B	JULY 22	WALL AND BOLLARD LIGHTING DETAILS ADDED	
REV.C	SEPT 22	BOLLARD LIGHTING REVISED AND WALL LIGHTING OMITTED.	
REV.E	OCT 22	SETTING OUT LINES ADDED TO CAR PARKING.	
REV.F	JUNE 23	LANDSCAPING LAYOUT TO SUIT AS BUILT	

Client	Drawing No	Scale	Revision
Alex	LT2116.04.03	1:125 @A1	F
Job Title	Drawing Title	Date	Checked
Wesley Chapel, Dowlais	Proposed Site Plan	Oct 21	KWL

Drawing Purpose
FEASIBILITY