


Proposed

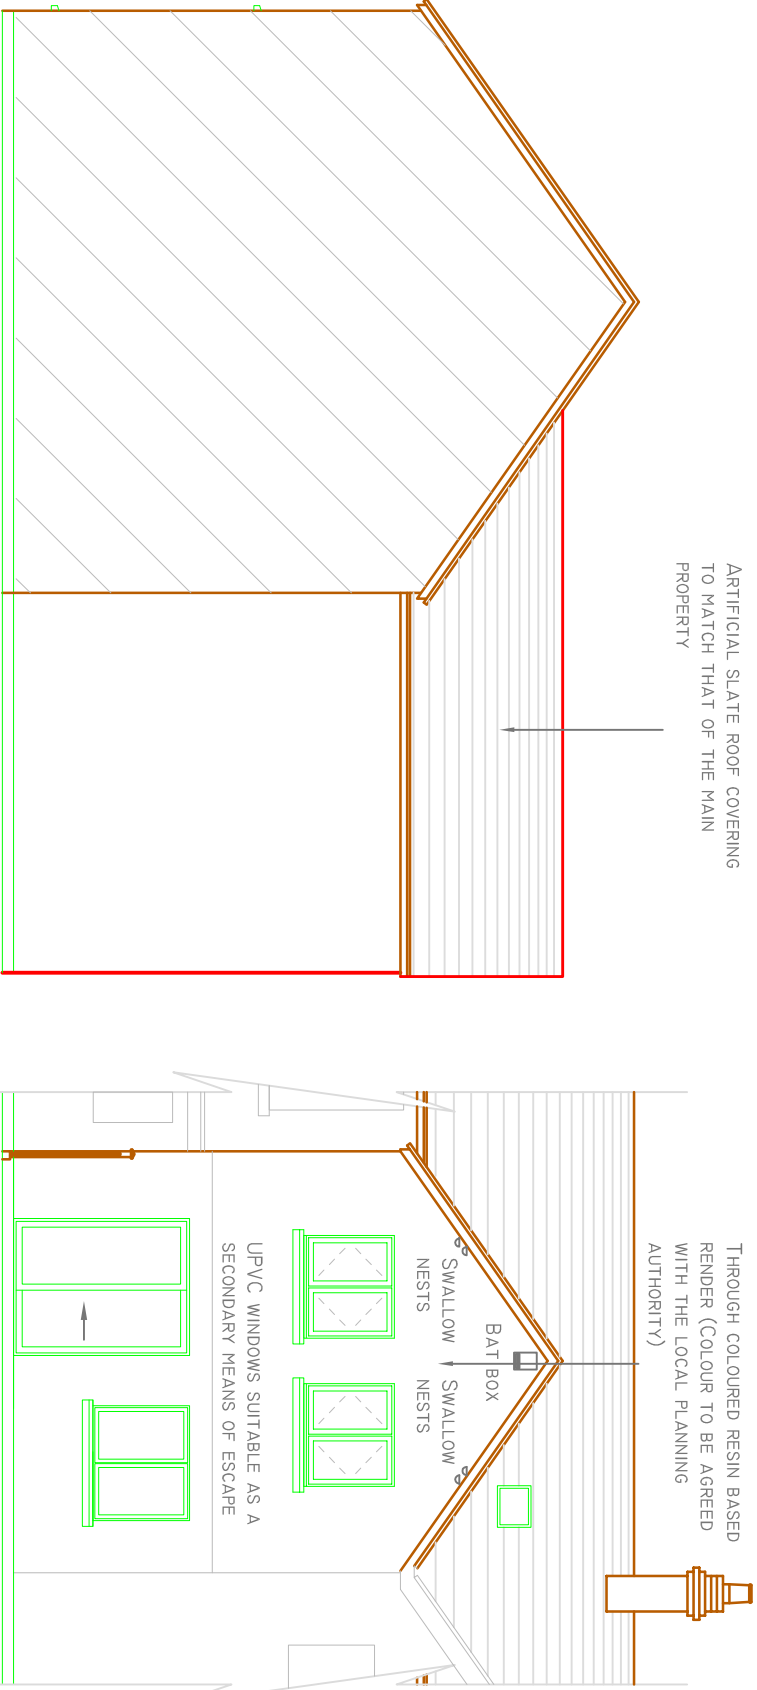


Side Elevation


Rear Elevation

Side Elevation

Ground Floor Plan

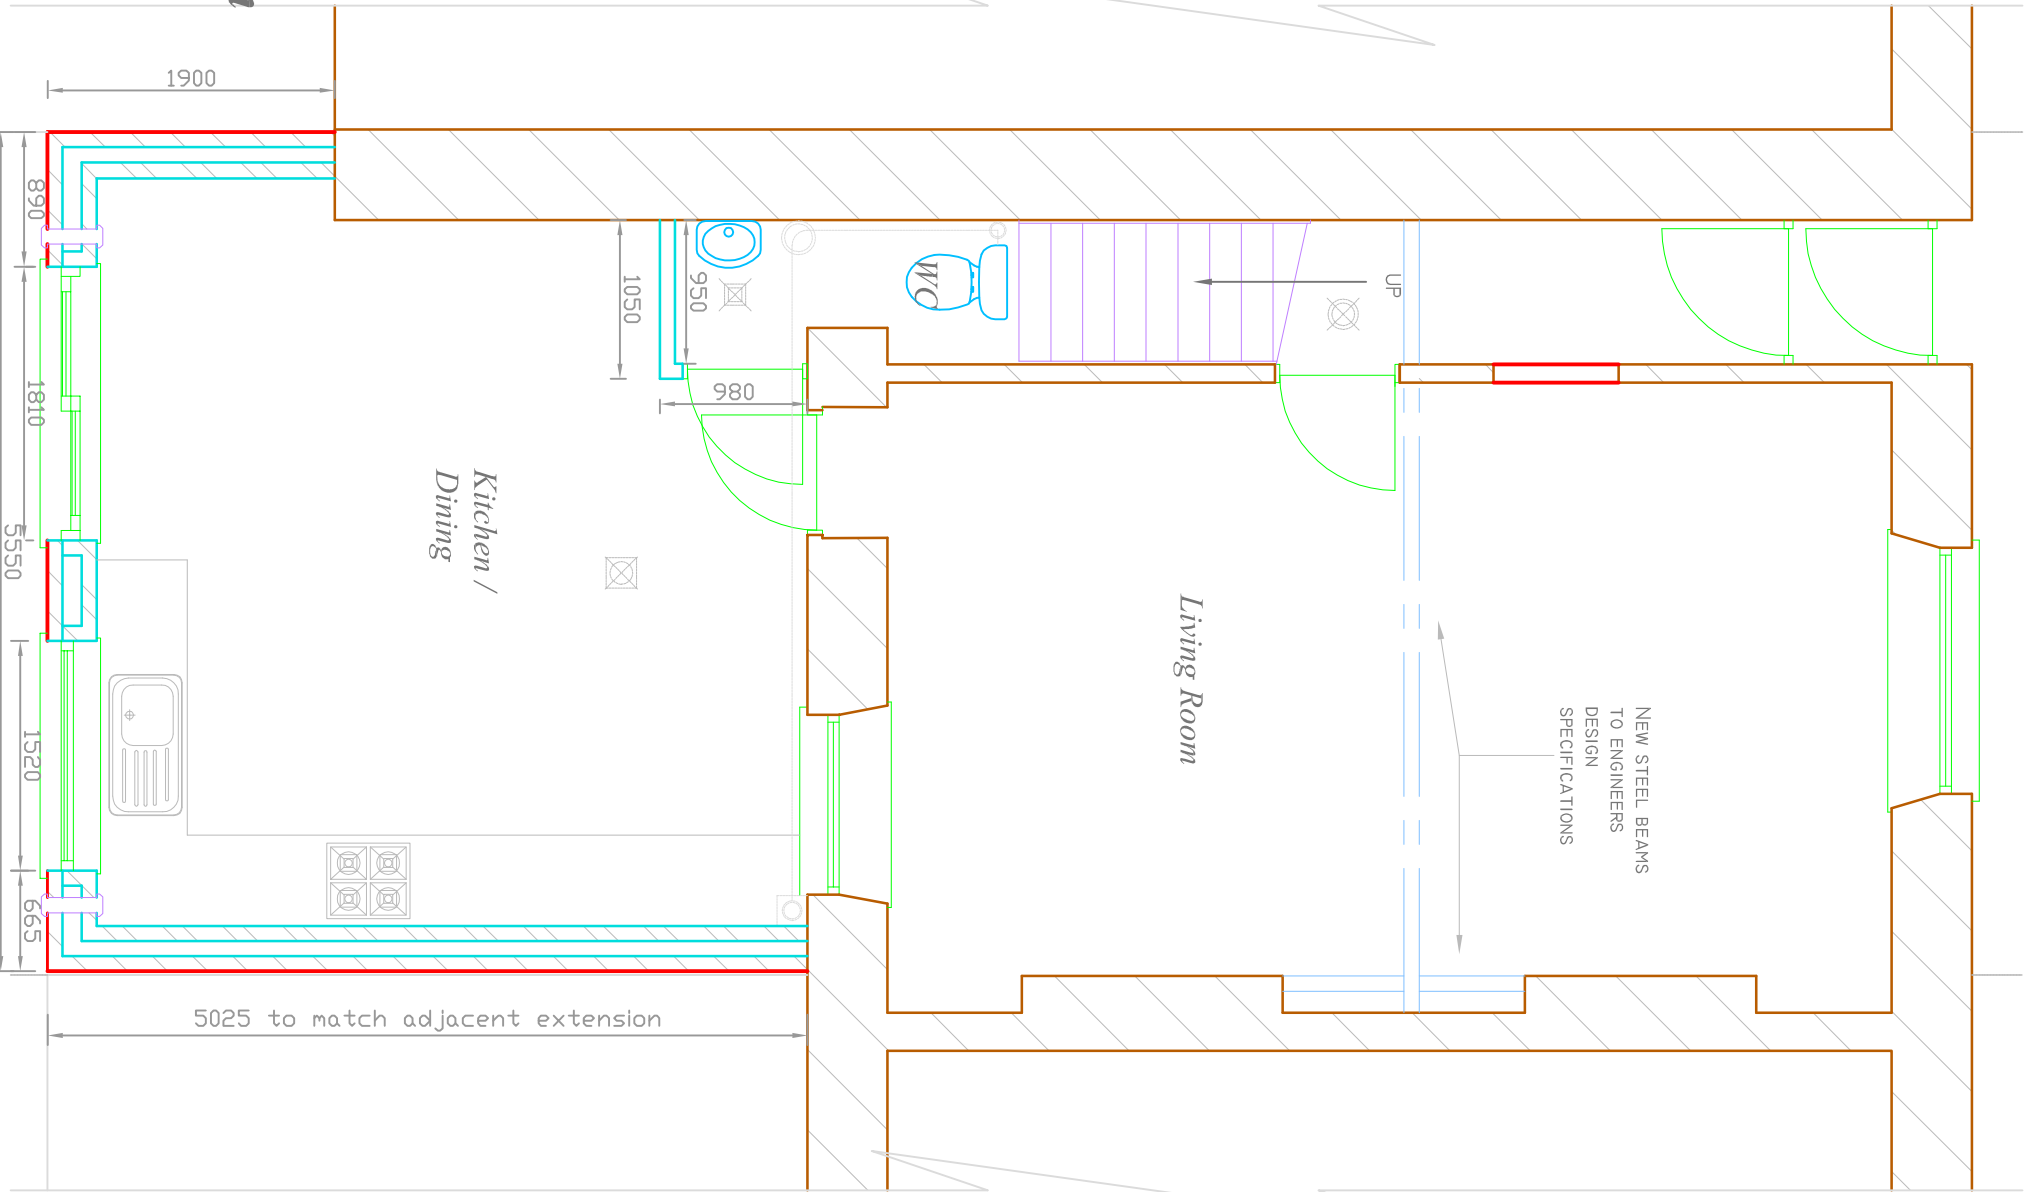

First Floor Plan

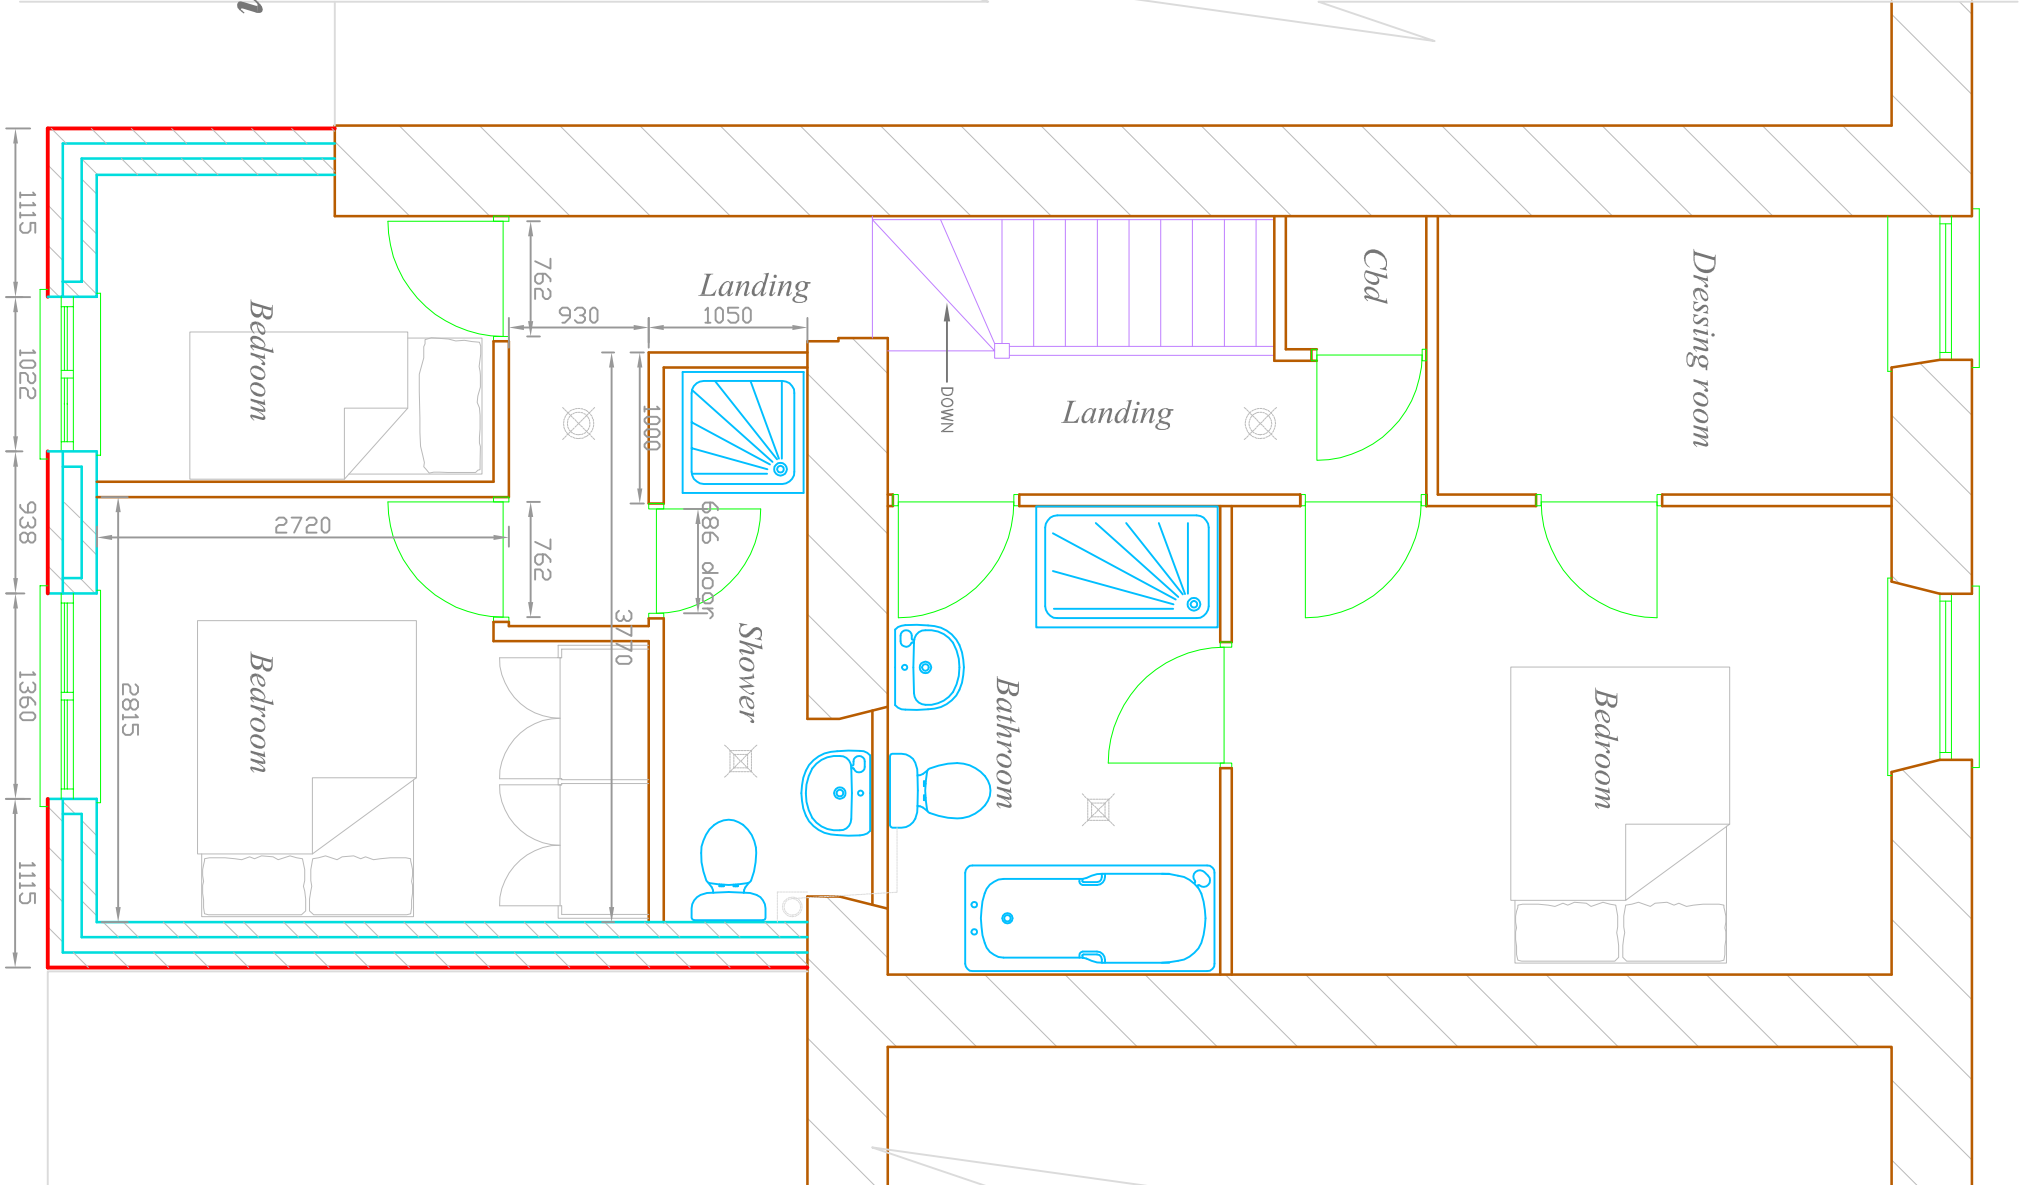

Title: Two Storey Rear Extension @

Paul Glas
4 Merthyr Road
Troedyrhiw
Merthyr Tydfil
CF 48 4AN

Client: Lisa Scanlon

Paul Glas 4 Merthyr Road
Troedyrhiw
Merthyr Tydfil
CF48 4AN

Drawn: Proposed

Revision No:

Drawn: J. PUGH :: AG REED

Scale: 1 / 100 :: 1 / 50

Date: 29 / 05 / 2022

Approved: