
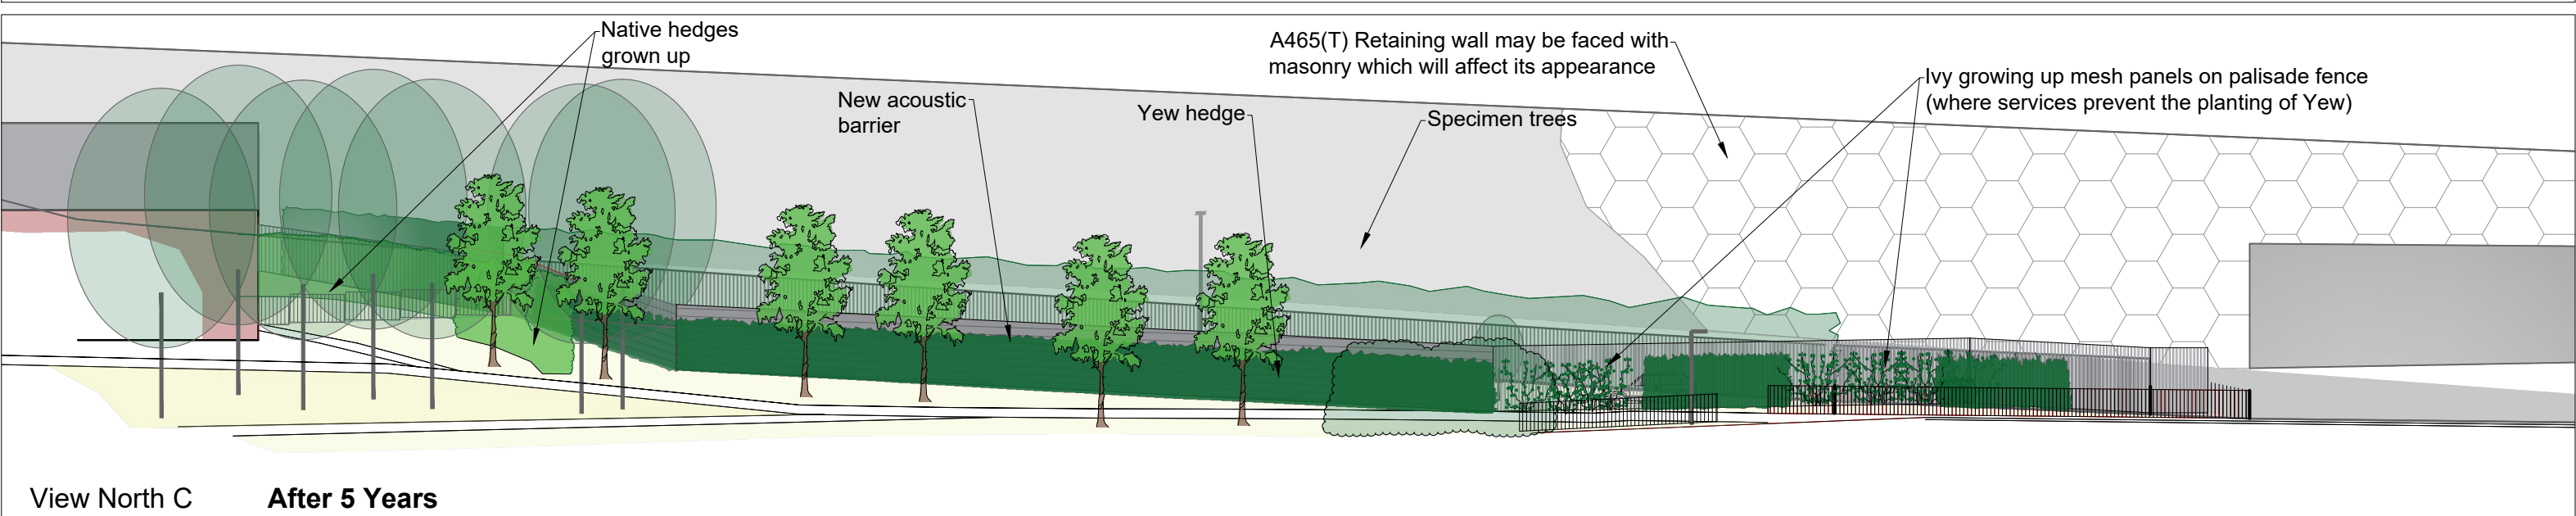
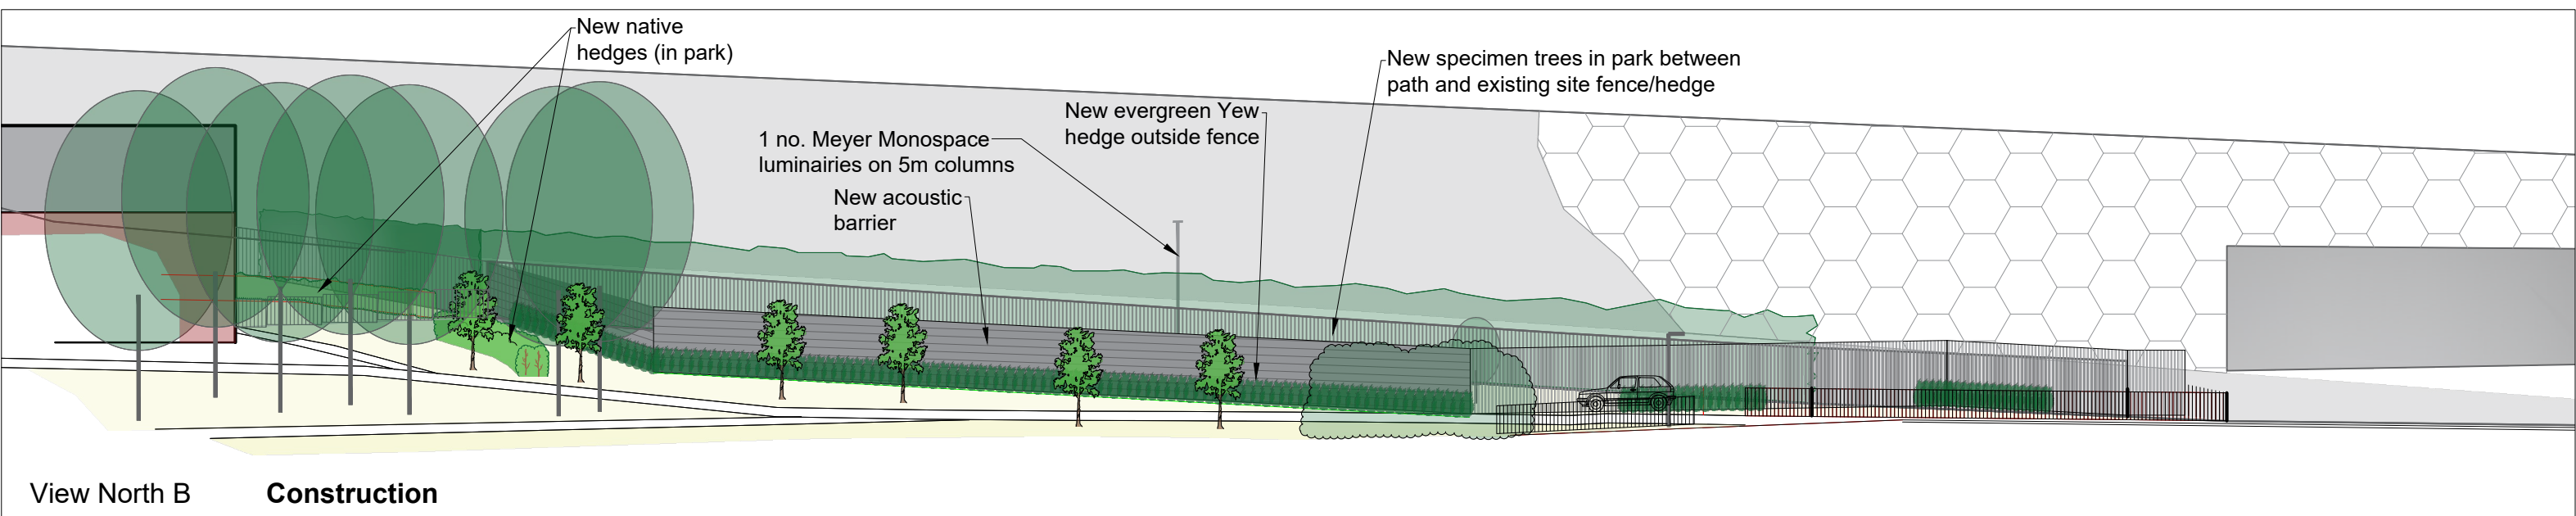


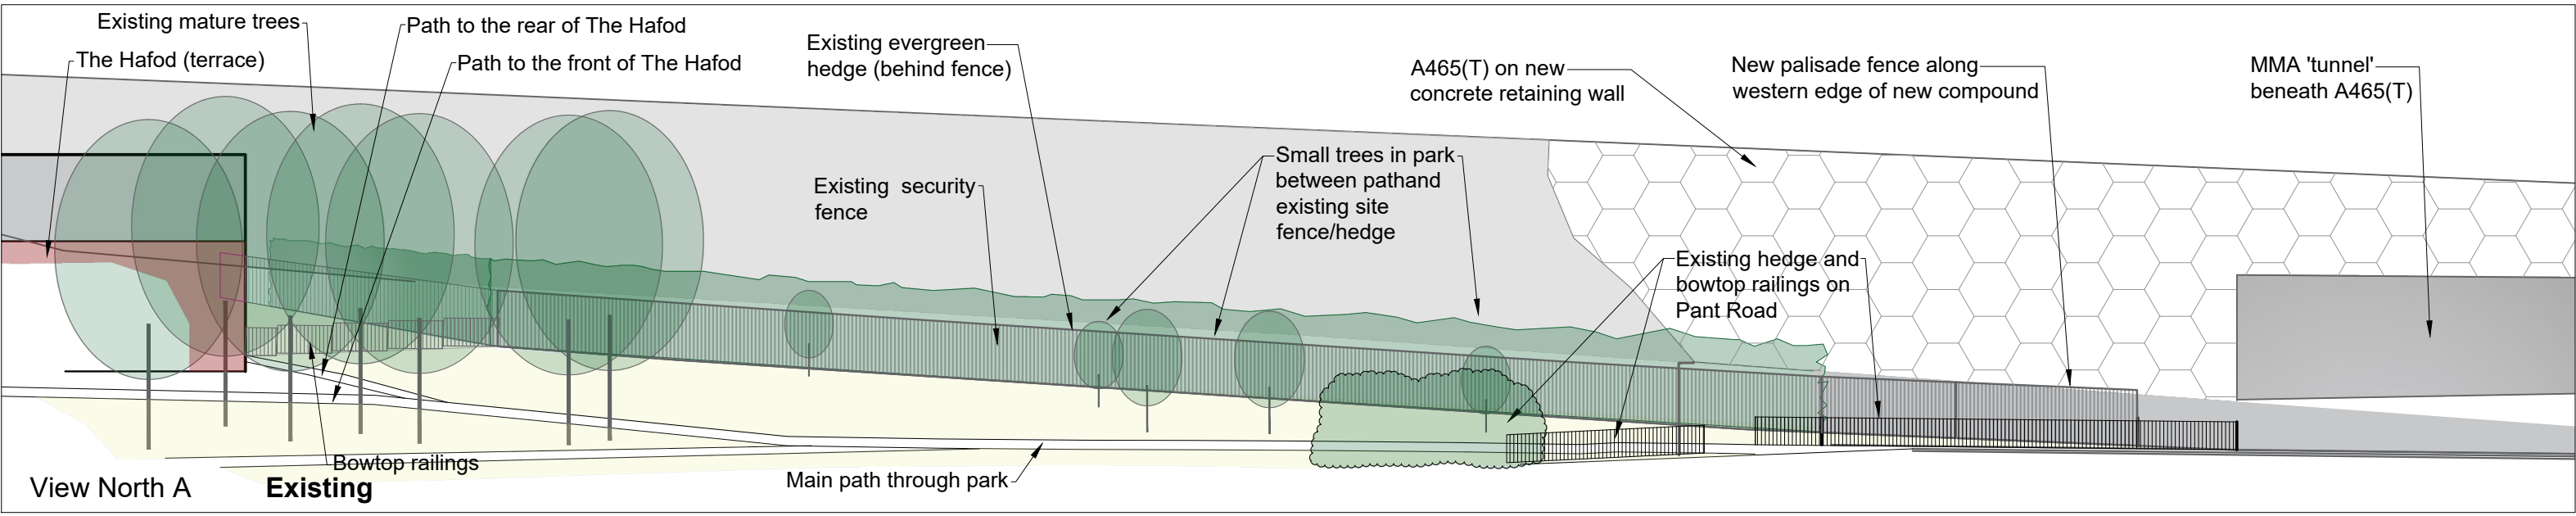

MMA Proposed Site Extension
North Elevations (perpendicular to the A465(T))

HAIRE
LANDSCAPE
CONSULTANTS

UPPER BRECHFA LLANDEFALLE
BRECON POWYS LD3 0NG
Tel. 07714 961358
Email: mike@hairelandscapeconsultants.co.uk
Website: hairelandscapeconsultants.co.uk

Merthyr Motor Auctions			
Client:			
Site C Landscape Proposals			
Project name:			
North Elevations			
Drawing title:			
1:200@A3	Jan '24	KH	-
Scale	Date	Drawn by	Ckd by
Figure 4			
Drawing no.			
Rev. A			