




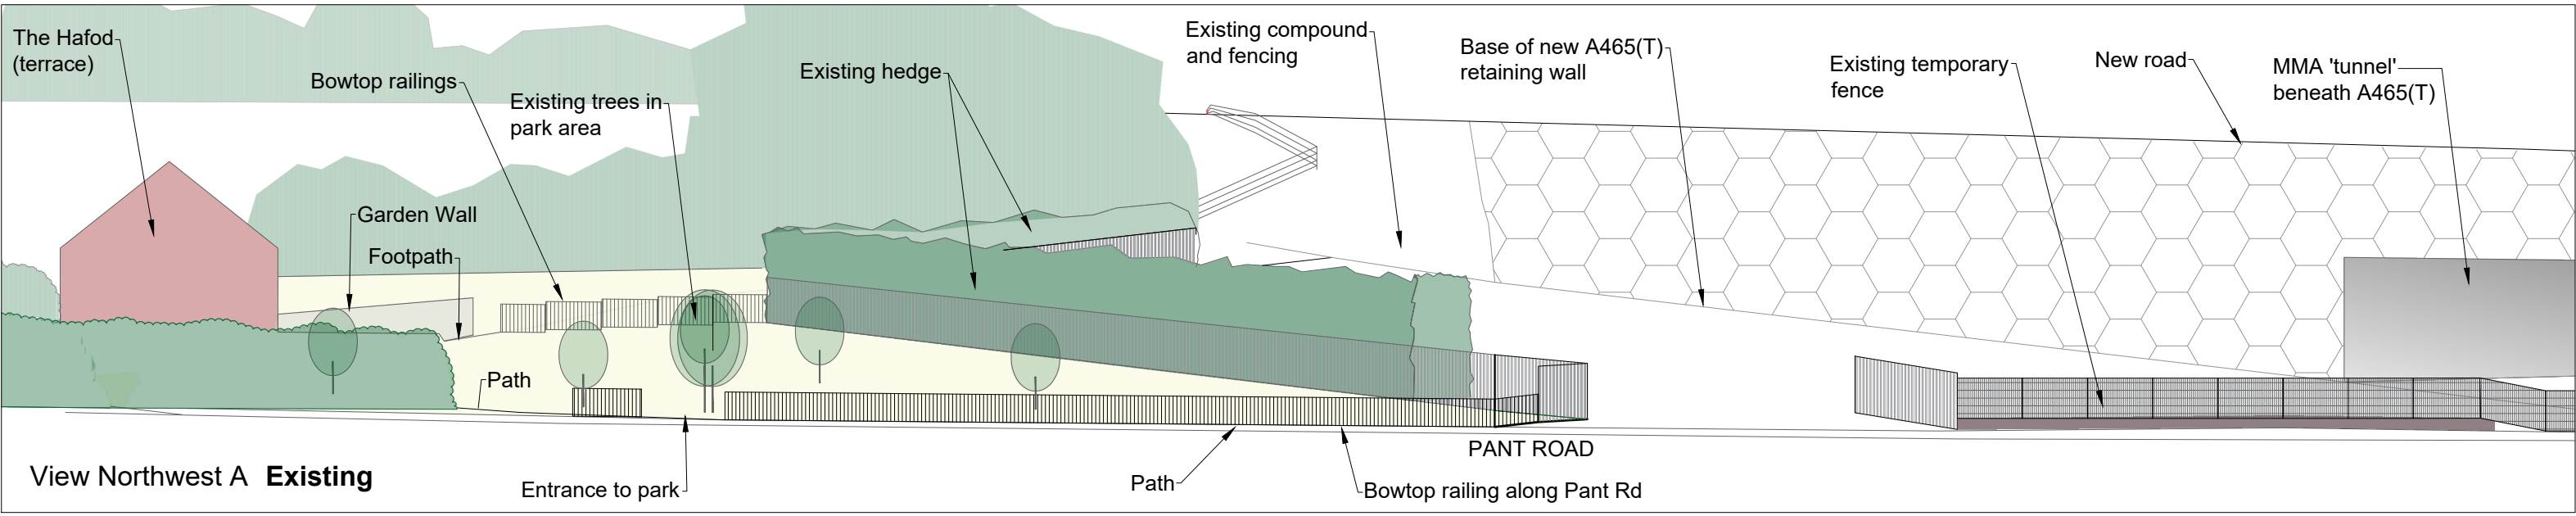

View Northwest A Existing

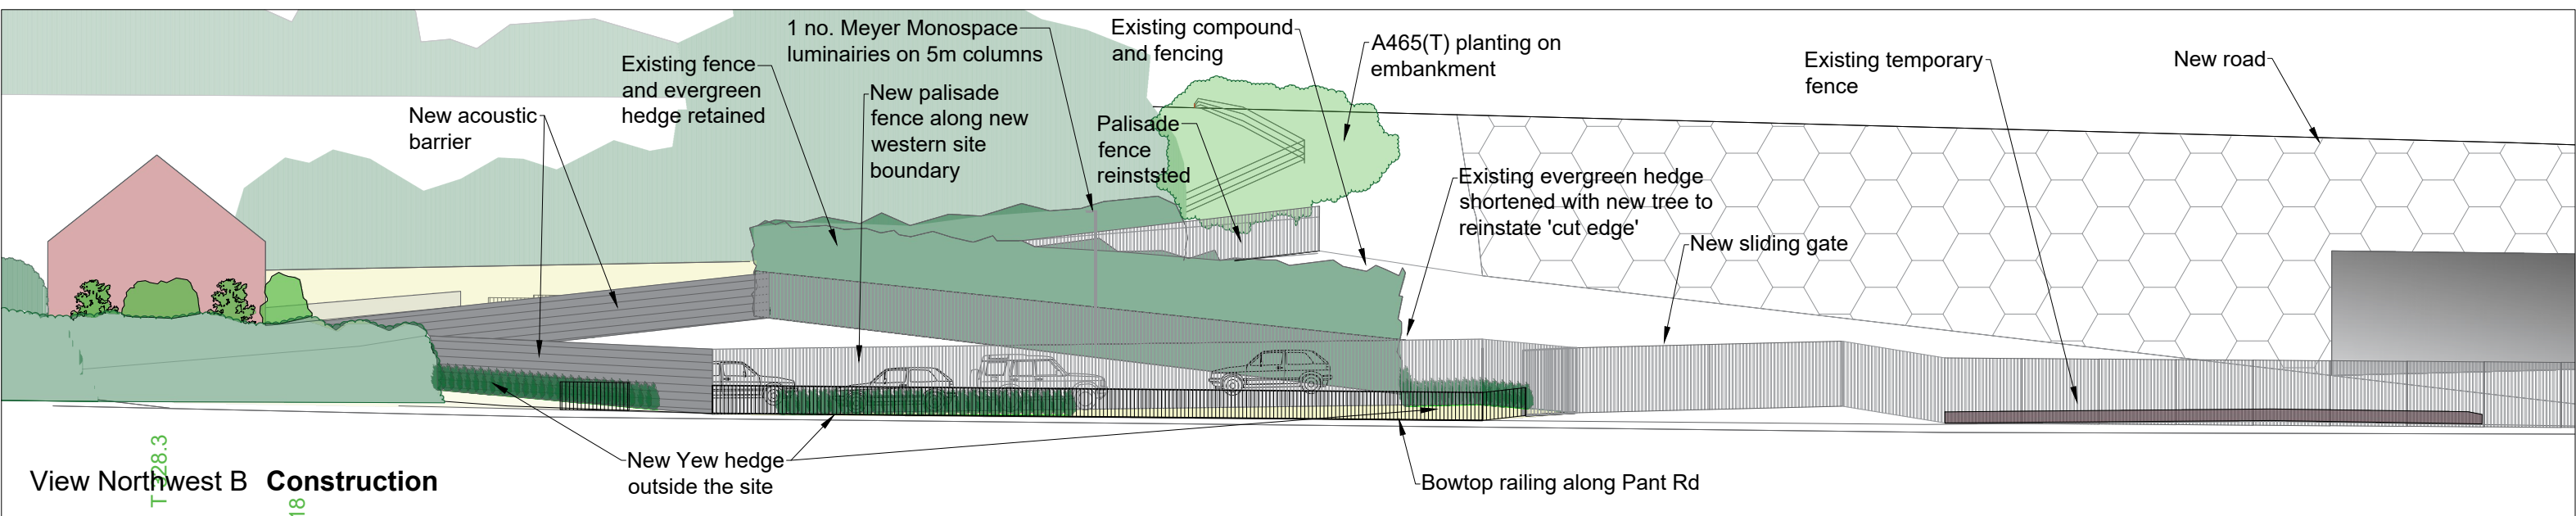

View Northwest B Construction

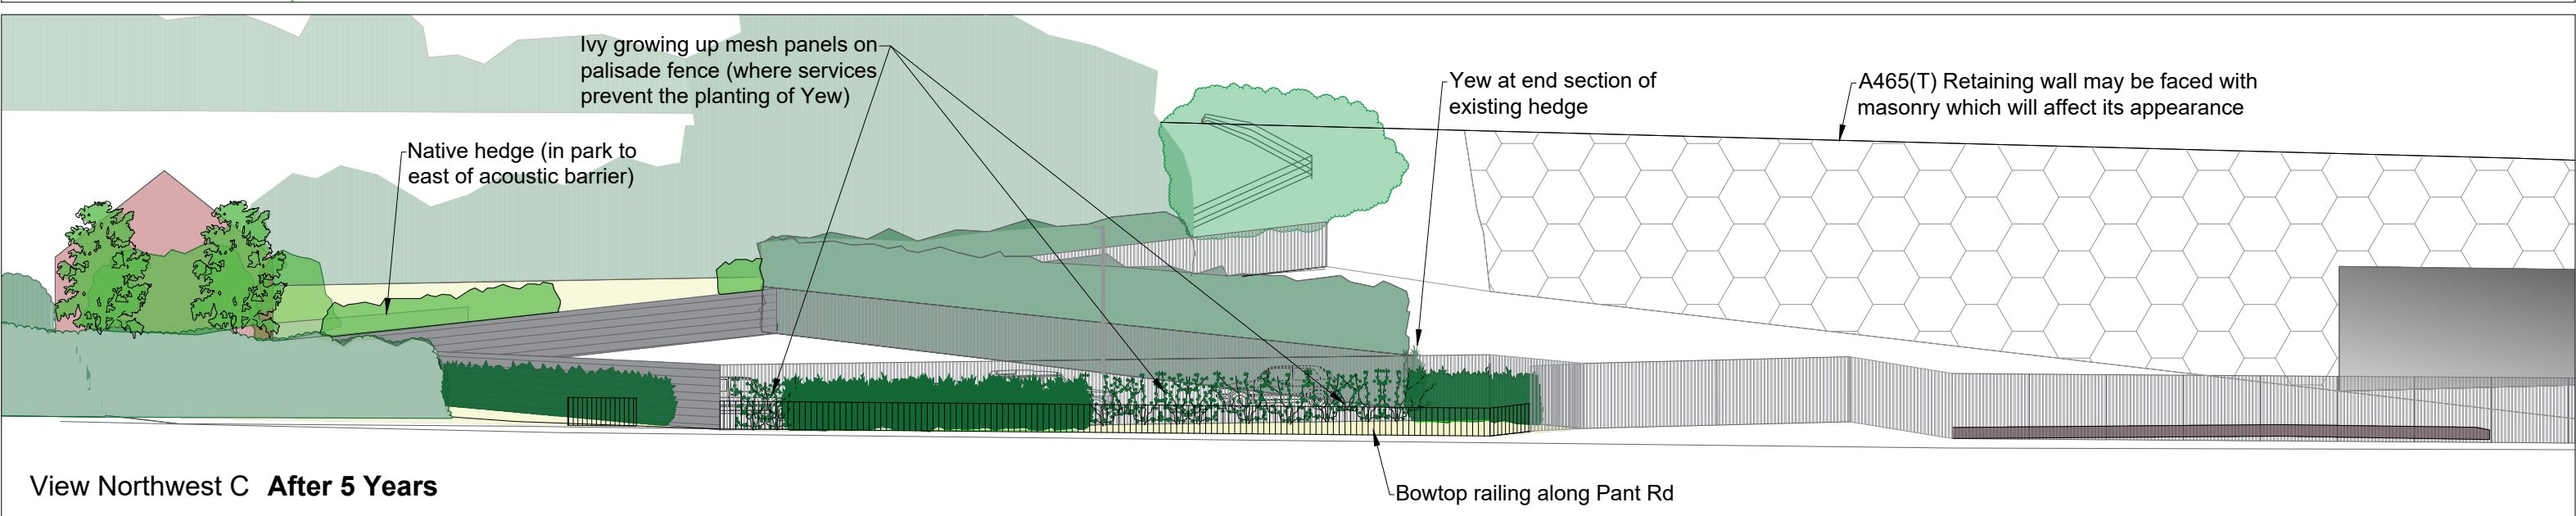

View Northwest C After 5 Years

MMA Proposed Site Extension
Northwest Elevations (perpendicular to Pant Rd)

HAIRE
LANDSCAPE
CONSULTANTS

UPPER BRECHFA LLANDEFALLE
BRECON POWYS LD3 0NG
Tel. 07714 961358
Email: mike@hairelandscapeconsultants.co.uk
Website: hairelandscapeconsultants.co.uk

Merthyr Motor Auctions			
Client:			
Site C Landscape Proposals			
Project name:			
Northwest Elevations			
Drawing title:			
1:200@A3	Jan '24	KH	-
Scale	Date	Drawn by	Ckd by
Figure 5			
Drawing no.			
Rev. A			