



View Southeast A Existing

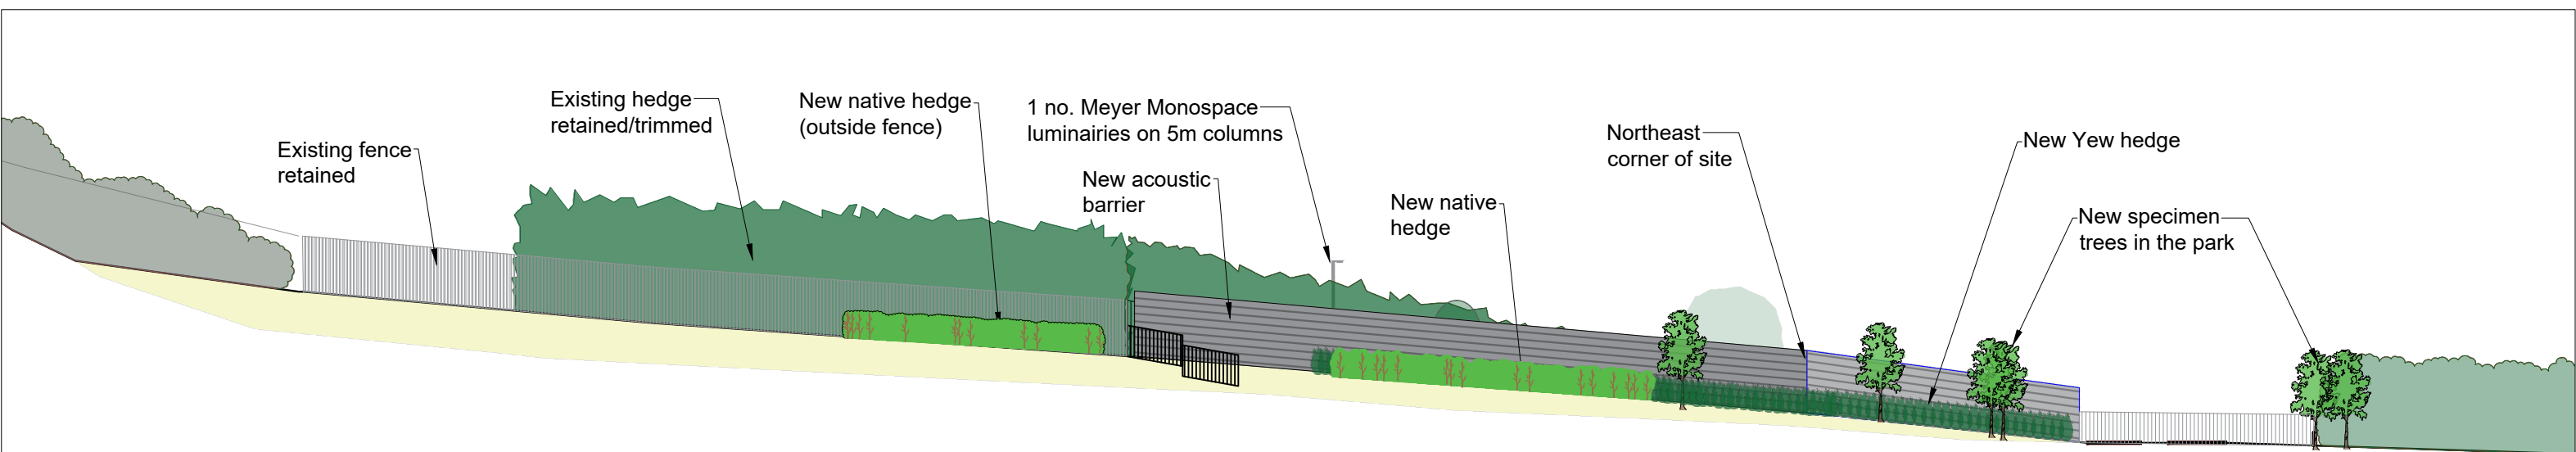

View Southeast B Construction

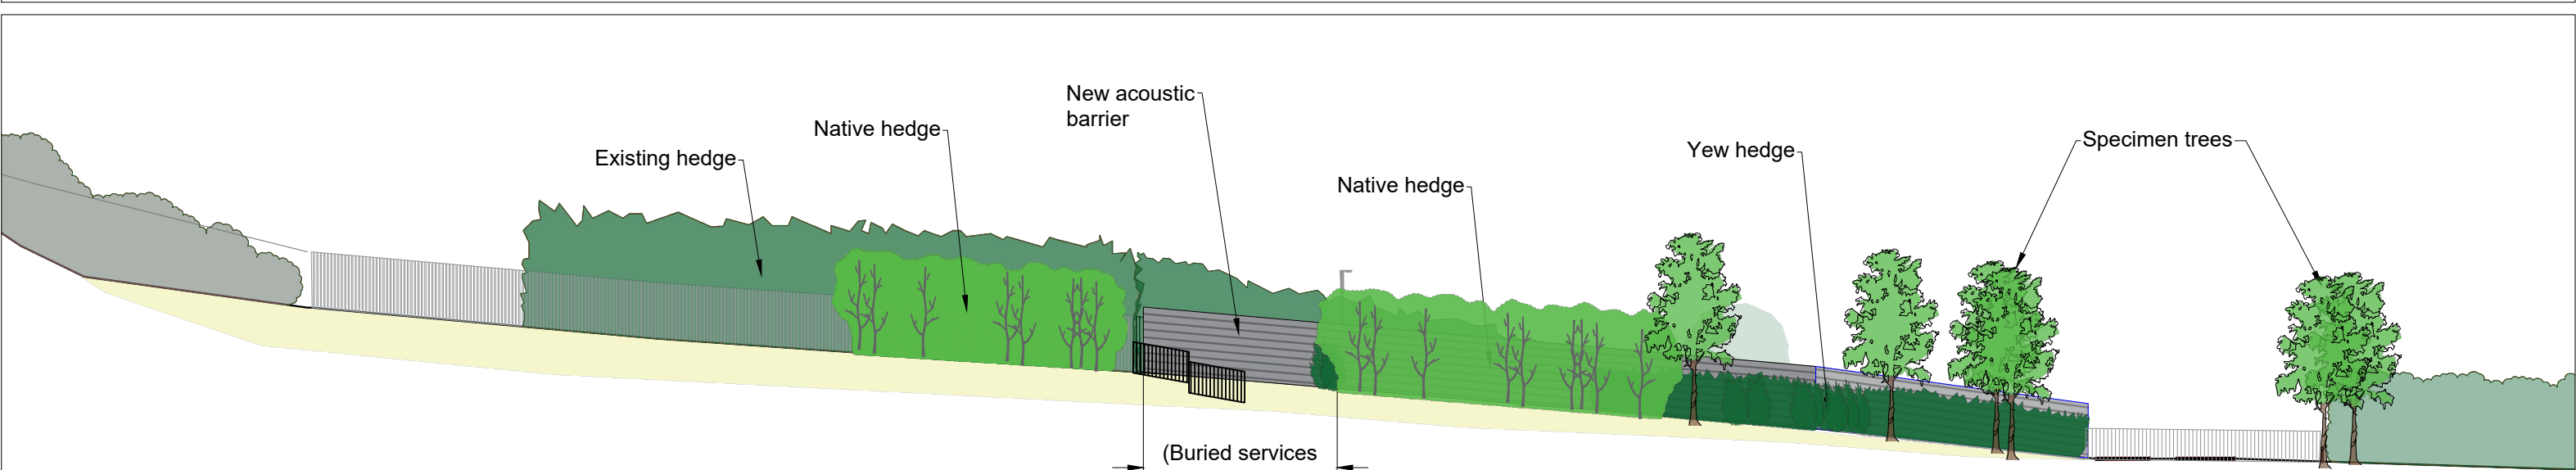

View Southeast C After 5 Years

Merthyr Motor Auctions
Proposed Site Extension
Southeast Elevations

HAIRE

LANDSCAPE

CONSULTANTS

UPPER BRECHFA
BRECON

LLANDEFALLE
POWYS LD3 0NG

Tel. 07714 961358

Email: mike@hairelandscapeconsultants.co.uk

Website: hairelandscapeconsultants.co.uk

Merthyr Motor Auctions			
Client:			
Site C Landscape Proposals			
Project name:			
Southeast Elevations			
Drawing title:			
1:200@A3	Jan '24	KH	-
Scale	Date	Drawn by	Ckd by
Figure 6			
Drawing no.			
Rev.			
A			