




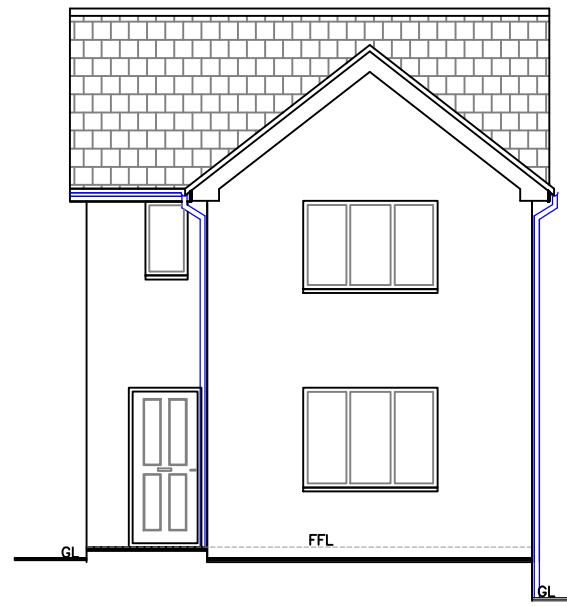


Existing Front Elevation
1:100

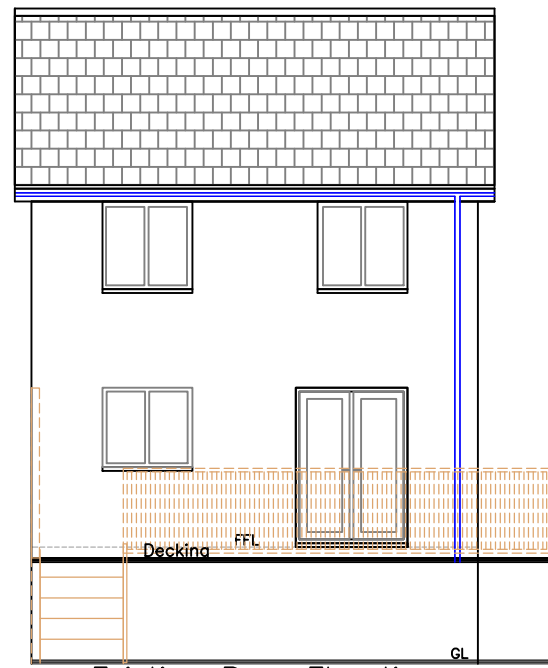


Existing Rear Elevation
1:100

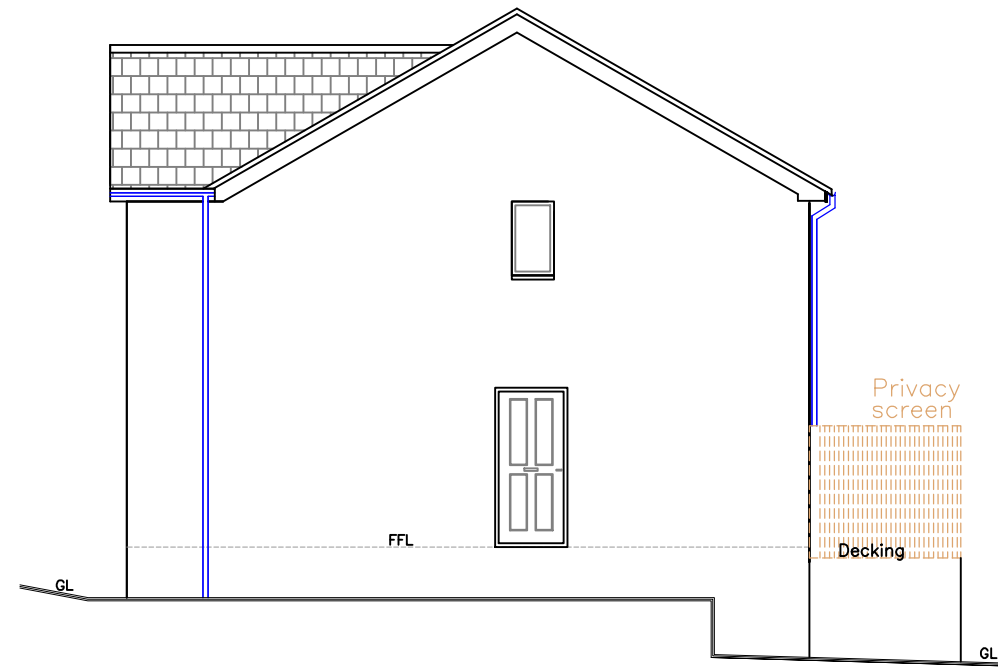


Existing Side Elevation
1:100

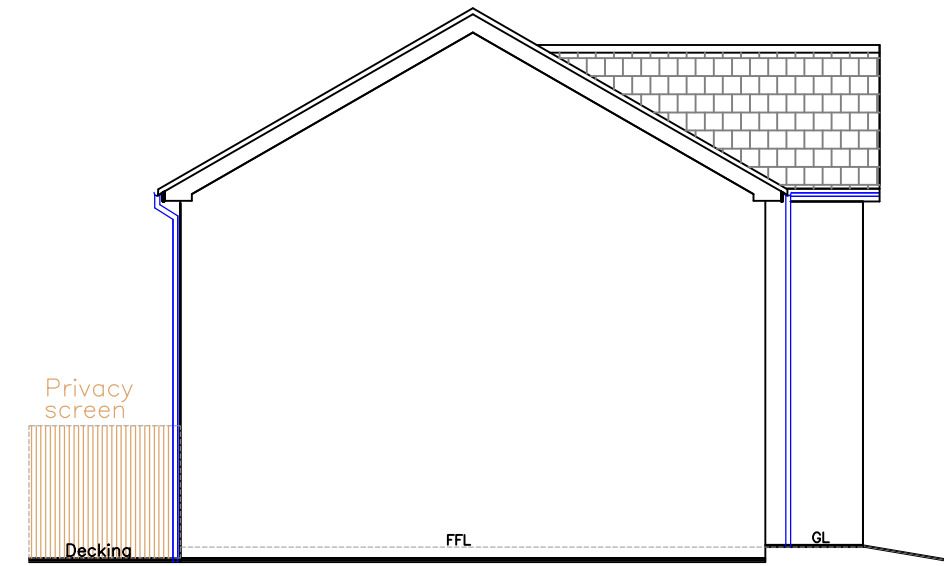


Existing Side Elevation
1:100

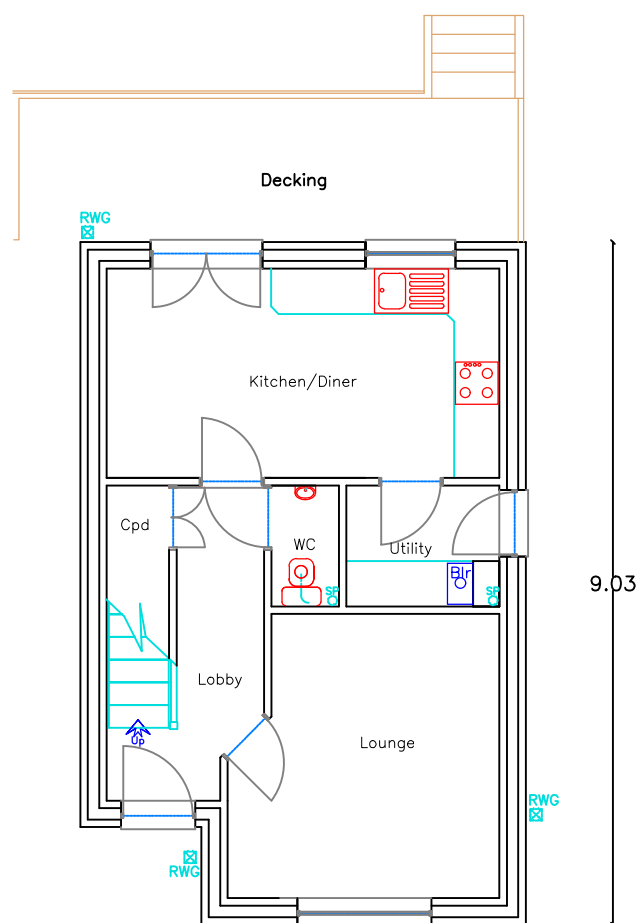


Existing GF Plan
1:100

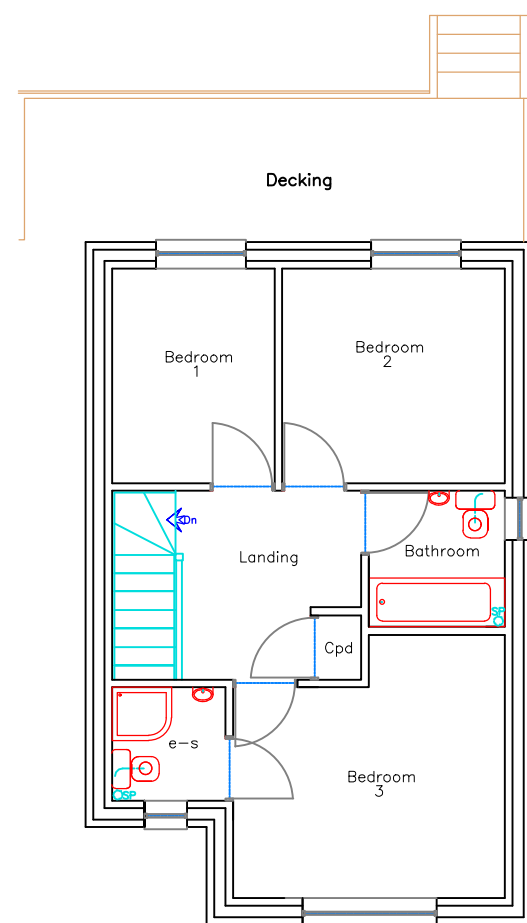

Existing FF Plan
1:100

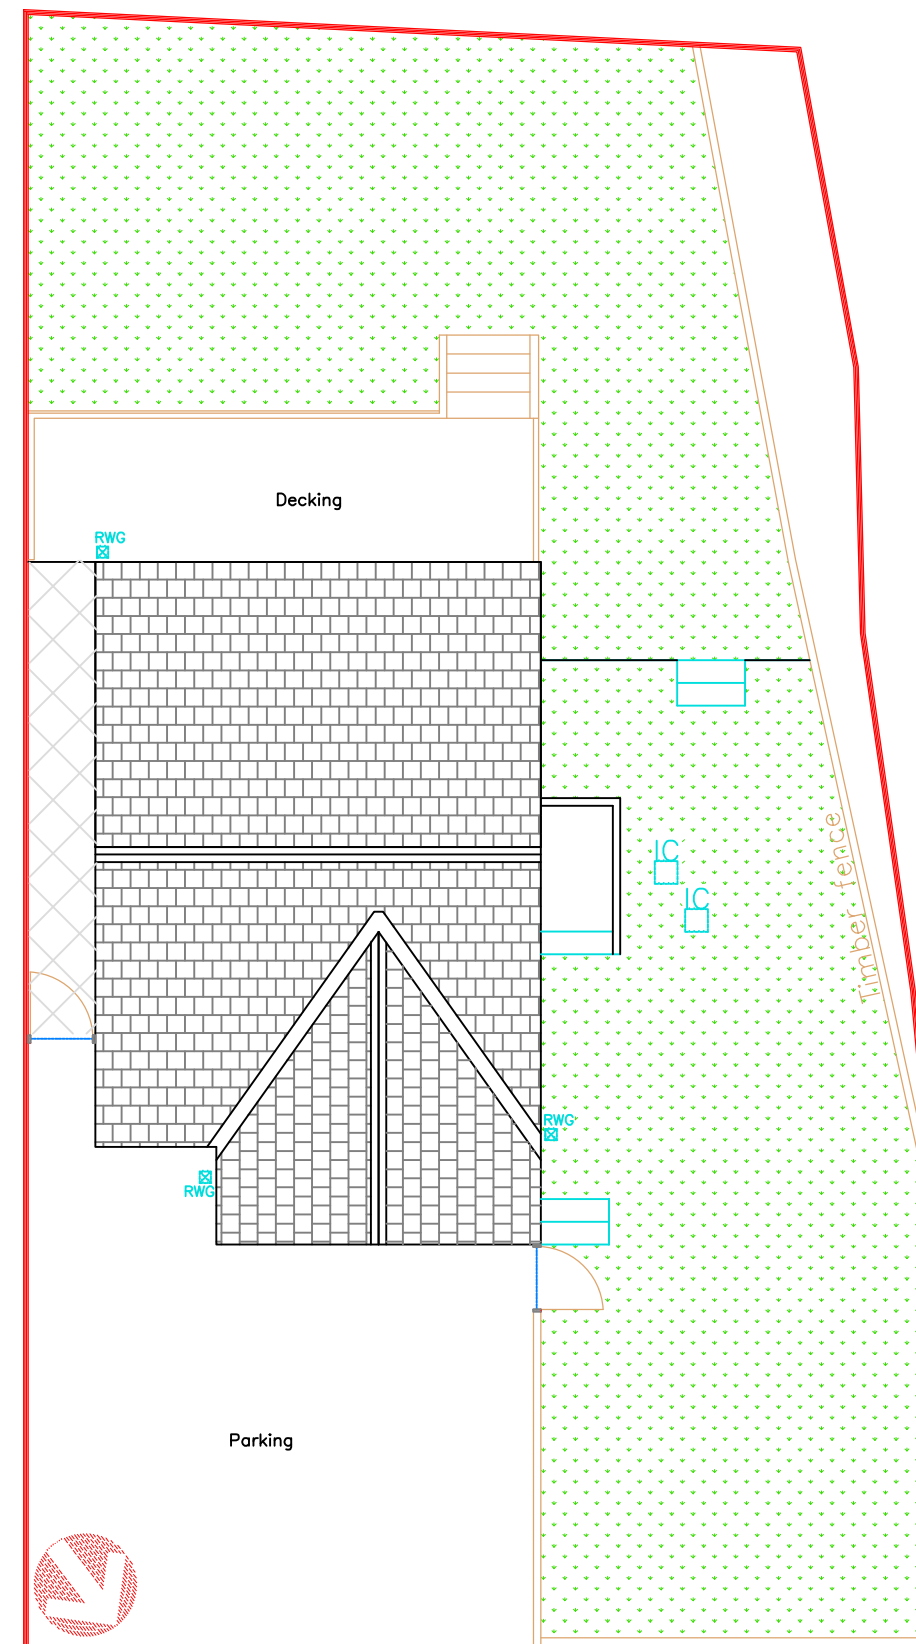

Existing Block Plan

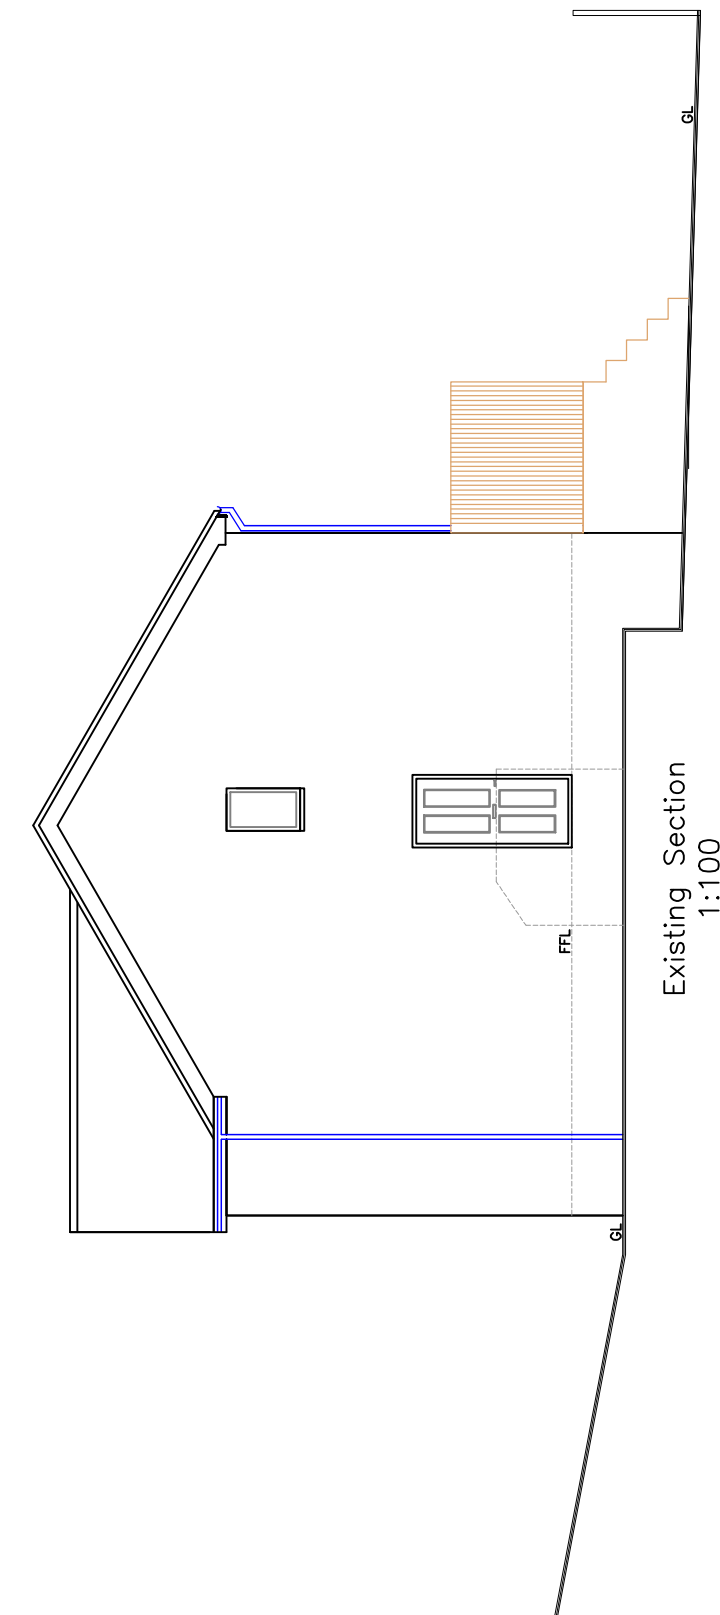

Existing Section
1:100

N.B.
All dimensions are
between structural components

Material Finishes:	
Roof:	Slate tiles matching existing
External walls:	Fined down wall render in white
Windows/Doors:	Dark Grey uPVC matching existing
Fascia:	White uPVC matching existing
RWG's:	White uPVC matching existing

Utopia Design Architectural Services	
Building Planning Application Support Paul Thomas: BSc (Hons) Tel: 01685 559230. Mob: 07908 725065 Issued Only for Purpose Indicated	
Drawing Status: FOR PLANNING PURPOSES ONLY	
Address: 7, Caradoc Street Merthyr Tydfil CF47 8SS	
Project: Proposed Two Storey Side Extension with Single Single Storey Rear Extension	
Drawn by: PT	Date: OCT 25
Paper: A2	
Title: Existing Plans, Elevations & Section	
Scale: 1:100	
Drwg No: CARADOC 7 FP 01	