


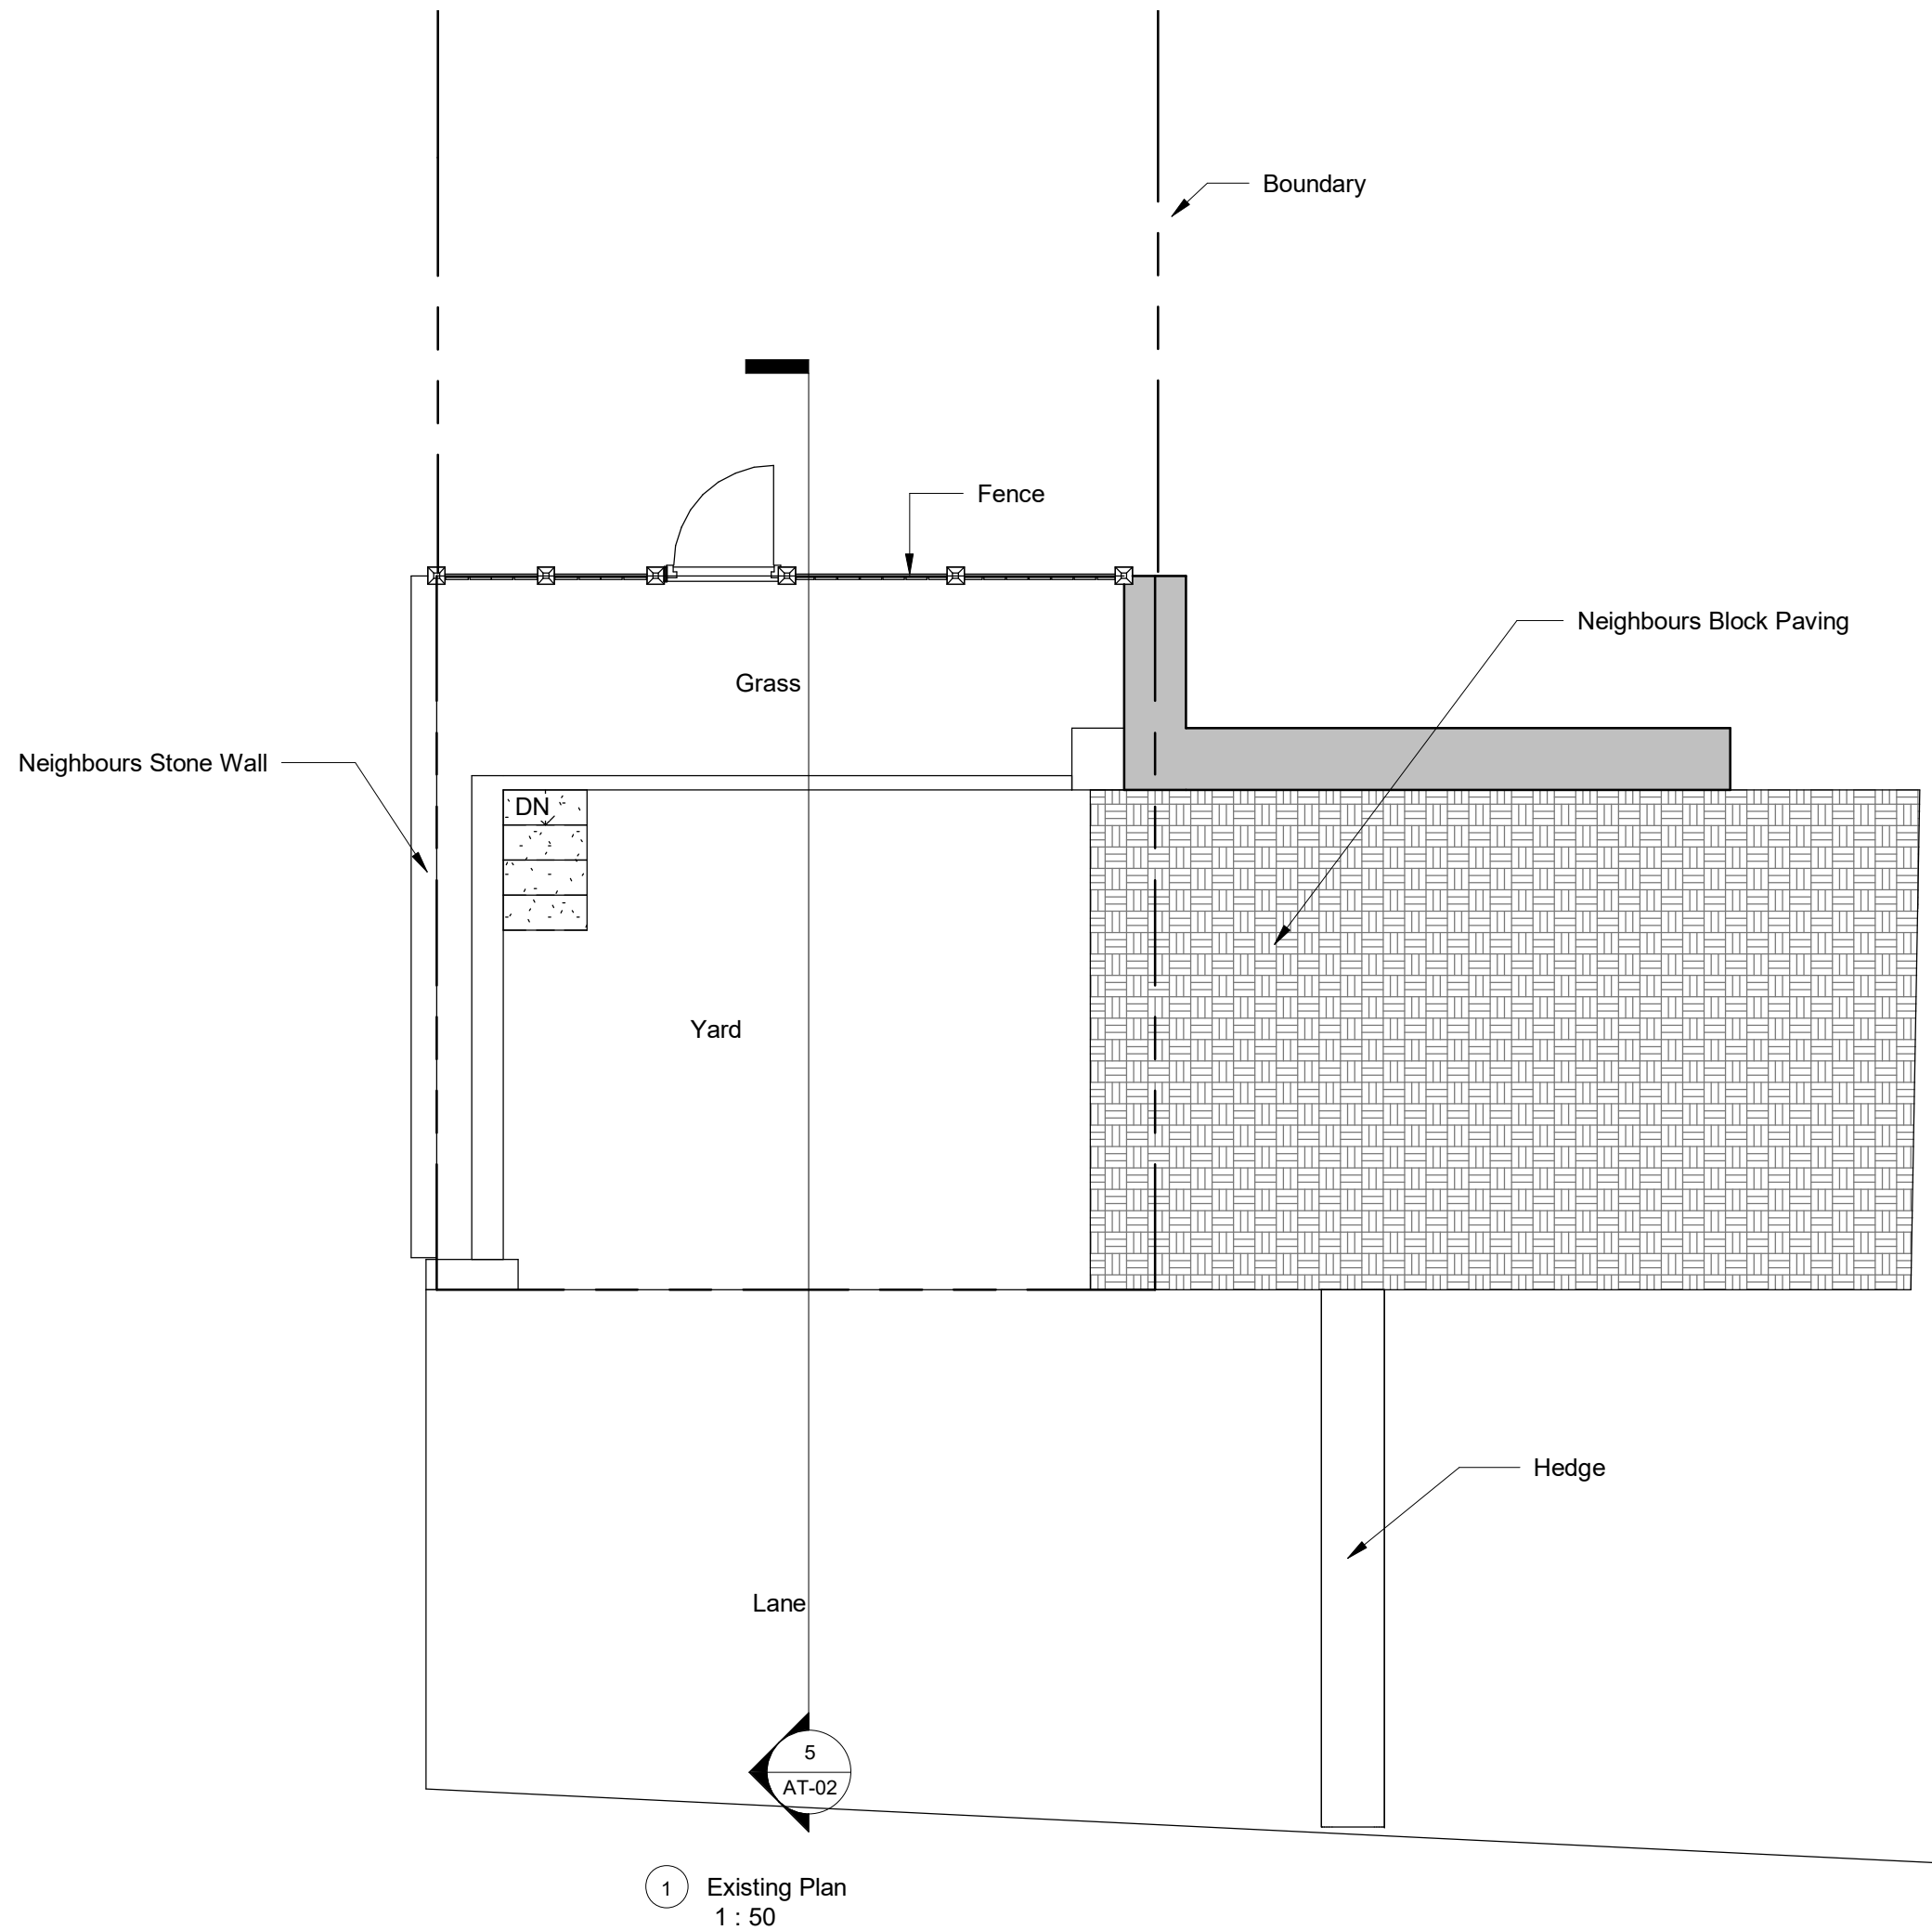

INDIGO DESIGN (Part of 3dcadwales Ltd) 5 Ashlea Drive,  
Merthyr Tydfil, CF47 0NY Tele 01685 385746 Mob -  
07940913216 Email: philip@3dcadwales.co.uk

This Drawing is Copyright,  
Dimensions to be checked  
on site and not scaled from  
this drawing



|                   |                |
|-------------------|----------------|
| PURPOSE OF ISSUE  | DRWAING NUMBER |
| Planning Approval | AT-01          |


|                |
|----------------|
| PROJECT        |
| Garage to rear |

|                |
|----------------|
| SHEET          |
| Existing Plans |


|         |                                                          |
|---------|----------------------------------------------------------|
| Address | 13 Aeron Terrace, Twynrodyn,<br>Merthyr Tydfil. CF47 0LN |
|---------|----------------------------------------------------------|

|            |          |              |
|------------|----------|--------------|
| Checked by | Drawn by | Scale (@ A3) |
| JH         | PH       | 1 : 50       |


| Rev No | Description | Date       |
|--------|-------------|------------|
| A      | Issue       | 03/06/2021 |
|        |             |            |
|        |             |            |
|        |             |            |

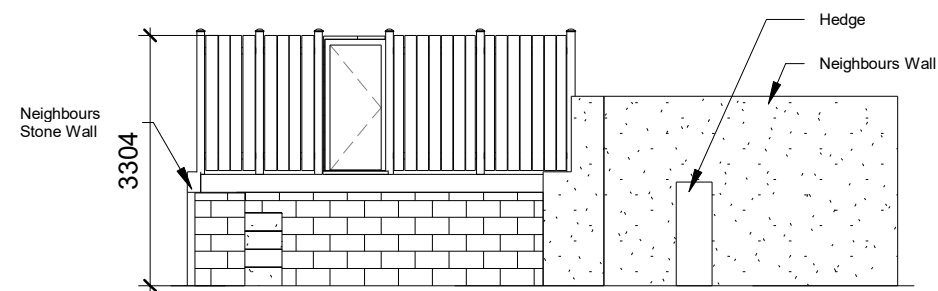


1 Existing Front Elevation  
1 : 100

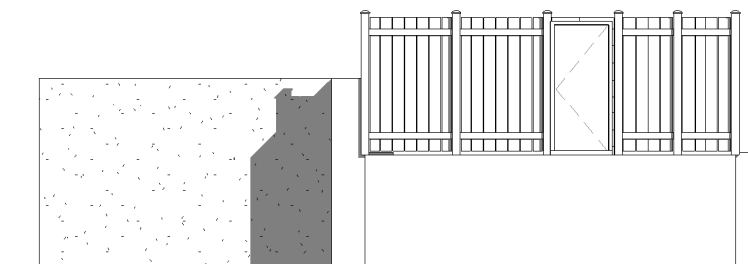


2 Existing Rear Elevation  
1 : 100

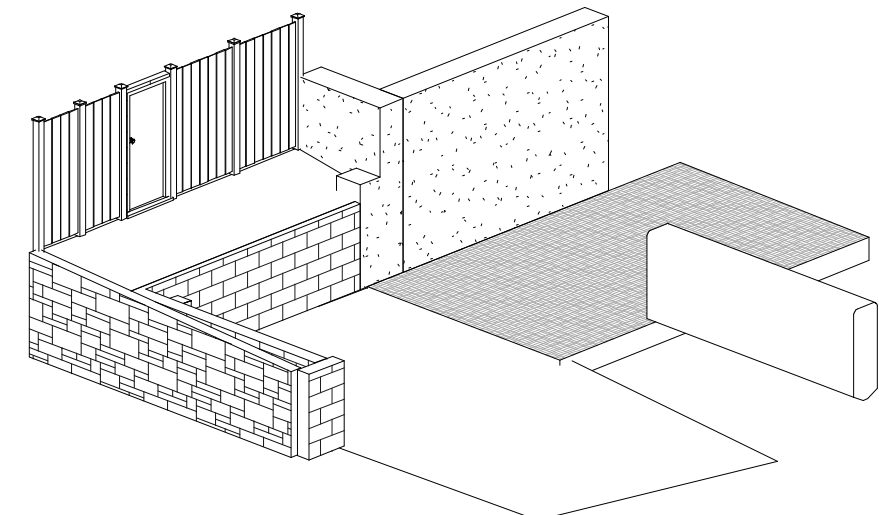


6 Existing Illustration

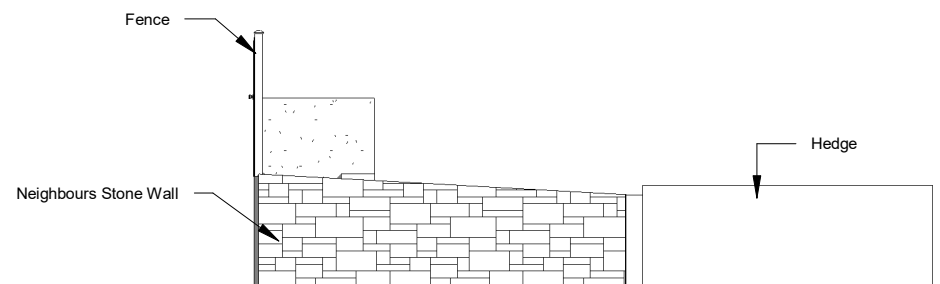

3 Existing Side 1 Elevation  
1 : 100

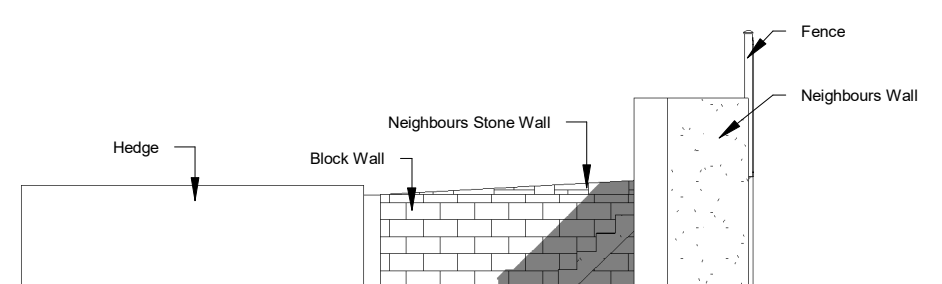

4 Existing Side 2 Elevation  
1 : 100

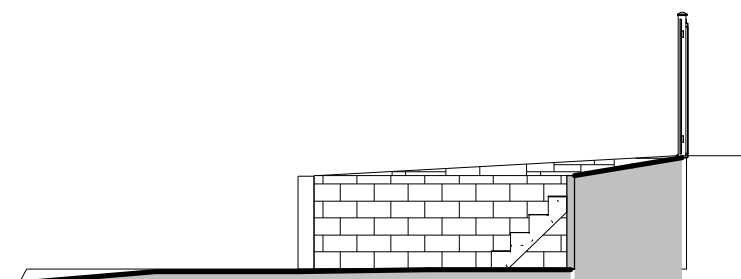

5 Existing Section  
1 : 100

INDIGO DESIGN (Part of 3dcadwales Ltd) 5 Ashlea Drive,  
Merthyr Tydfil, CF47 0NY Tele 01685 385746 Mob -  
07940913216 Email: philip@3dcadwales.co.uk

This Drawing is Copyright,  
Dimensions to be checked  
on site and not scaled from  
this drawing



PURPOSE OF ISSUE

DRWAING NUMBER

Planning Approval

AT-02

PROJECT

Garage to rear

SHEET

Existing Elevations

Address

13 Aeron Terrace, Twynrodyn,  
Merthyr Tydfil. CF47 0LN

Checked by

JH


Drawn by

PH

Scale (@ A3)

1 : 100

| Rev No | Description | Date       |
|--------|-------------|------------|
| A      | Issue       | 03/06/2021 |
|        |             |            |
|        |             |            |
|        |             |            |

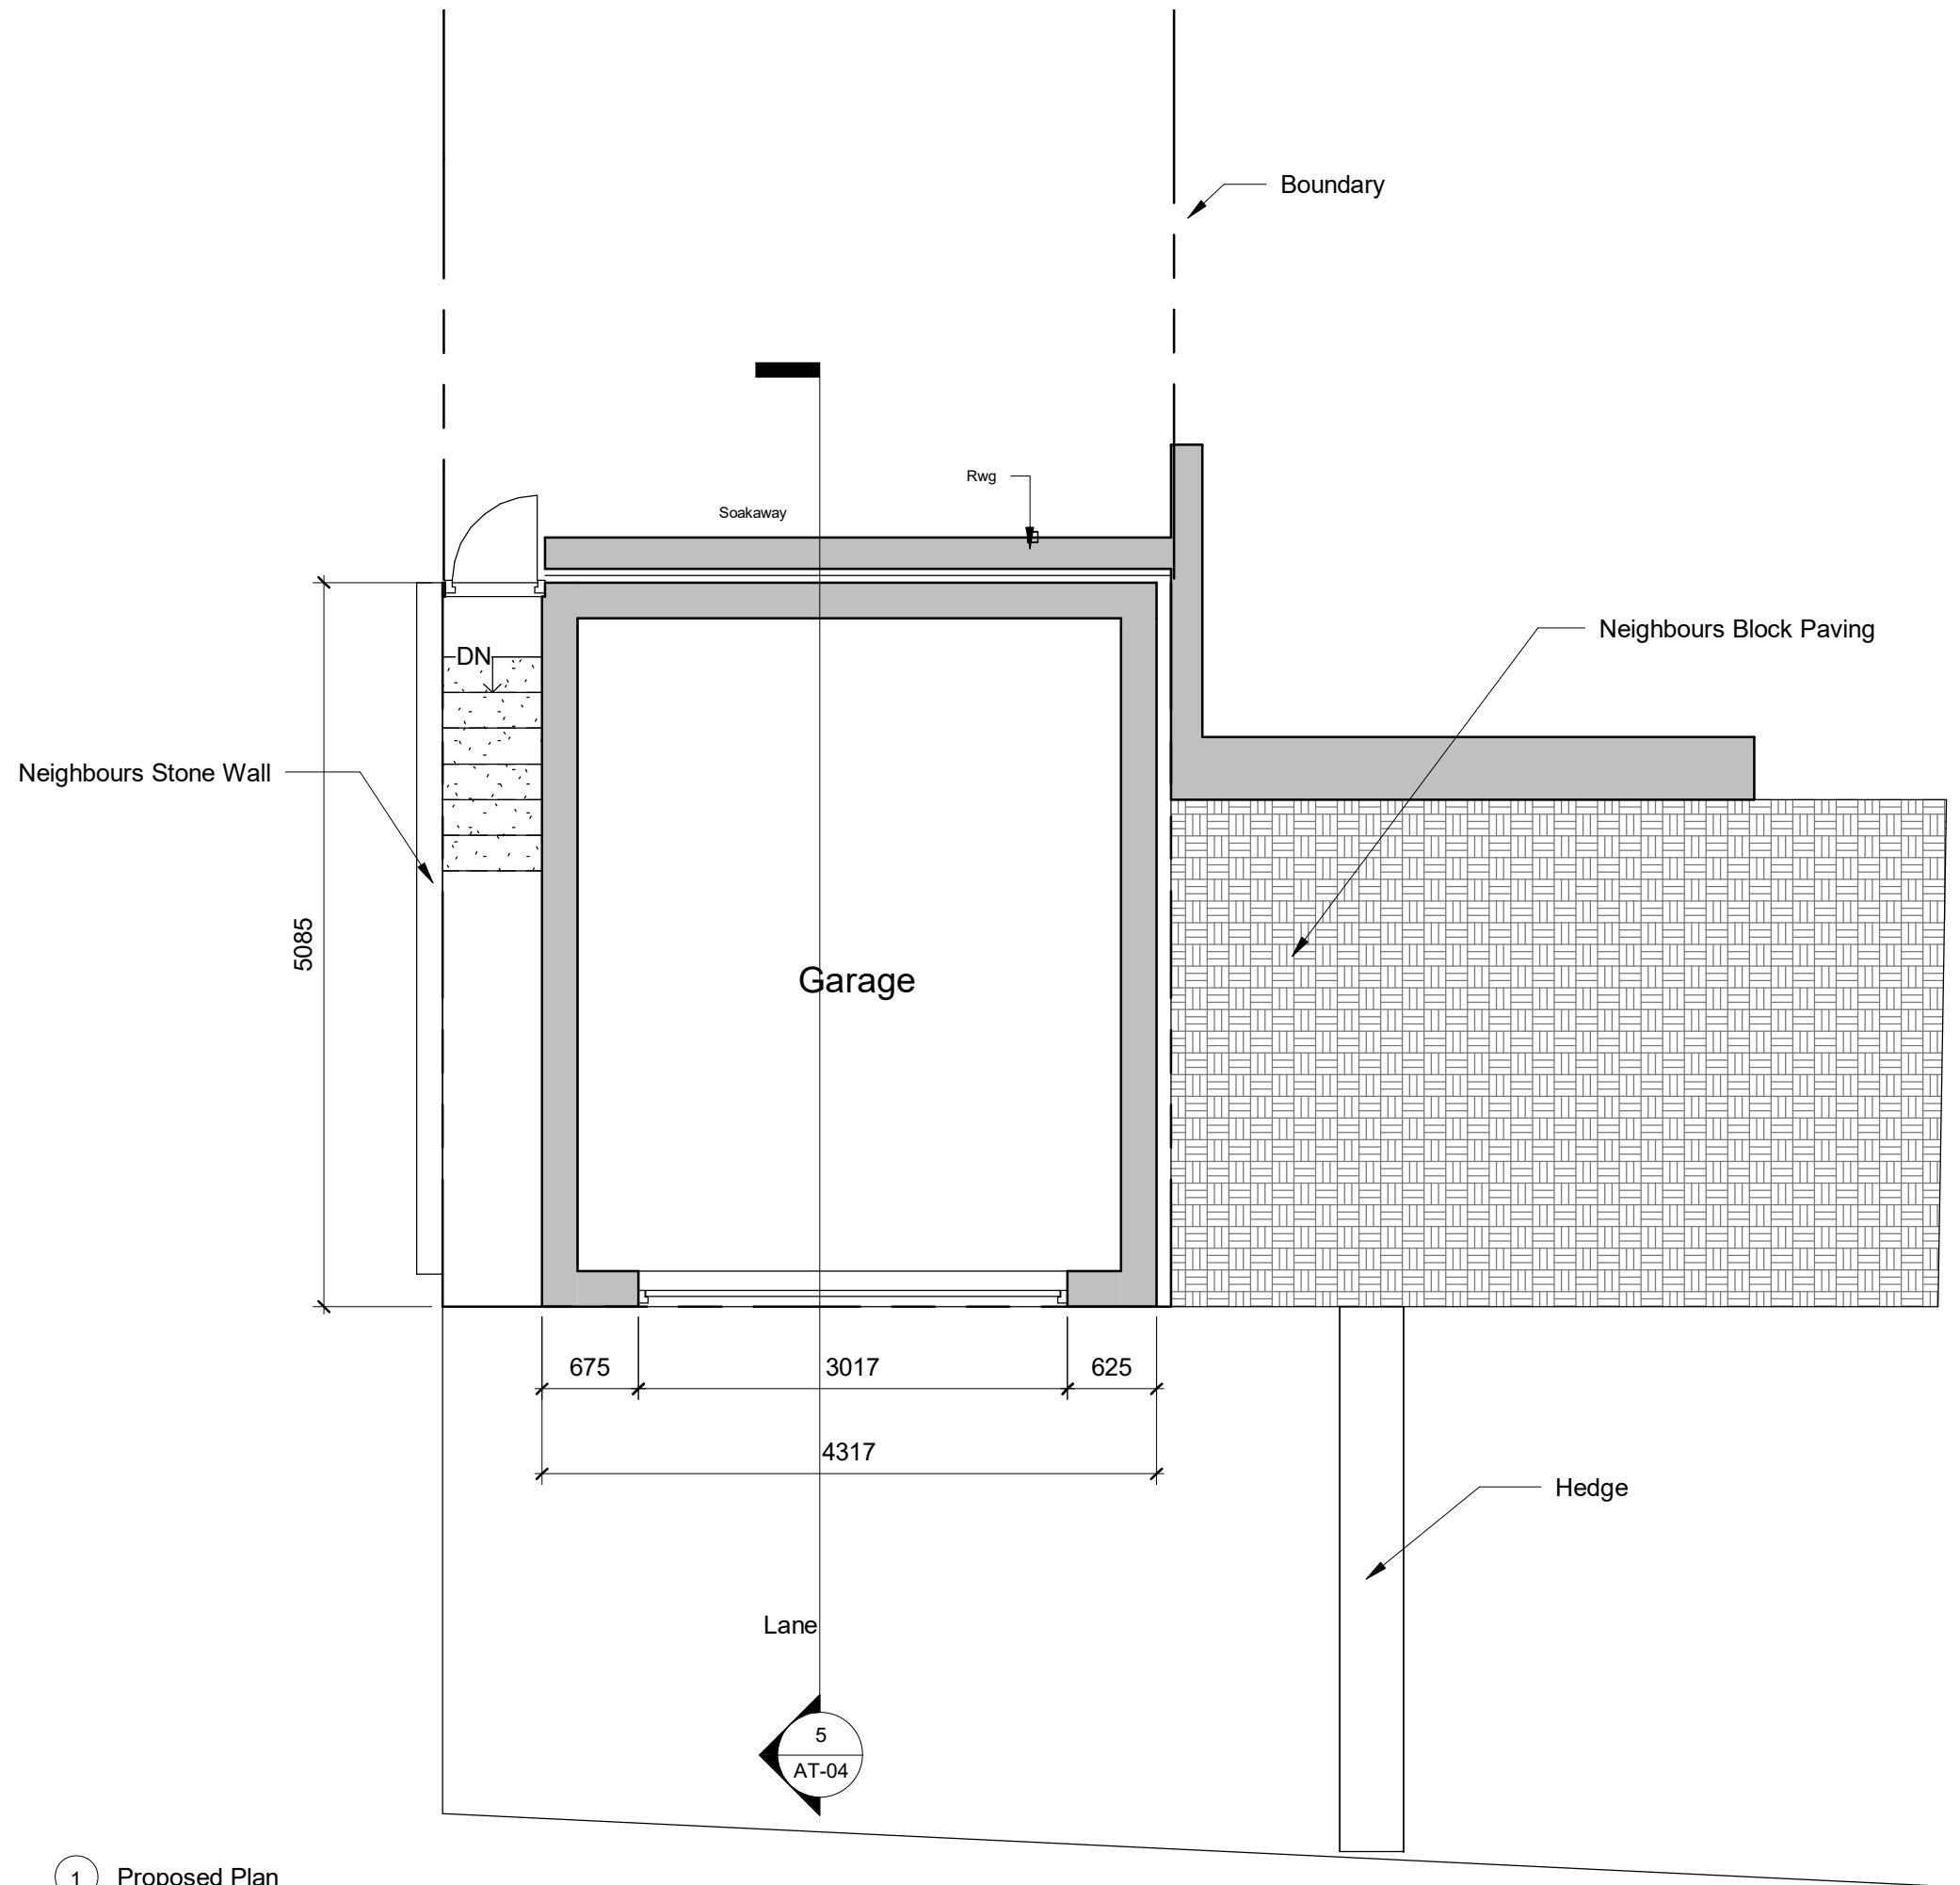

1 Proposed Plan  
1 : 50

INDIGO DESIGN (Part of 3dcadwales Ltd) 5 Ashlea Drive,  
Merthyr Tydfil, CF47 0NY Tele 01685 385746 Mob -  
07940913216 Email: philip@3dcadwales.co.uk

This Drawing is Copyright,  
Dimensions to be checked  
on site and not scaled from  
this drawing



| PURPOSE OF ISSUE  | DRWAING NUMBER |
|-------------------|----------------|
| Planning Approval | AT-03          |


| PROJECT        |
|----------------|
| Garage to rear |

| SHEET         |
|---------------|
| Proposed Plan |


| Address                                                  |
|----------------------------------------------------------|
| 13 Aeron Terrace, Twynrodyn,<br>Merthyr Tydfil. CF47 0LN |

| Checked by | Drawn by | Scale (@ A3) |
|------------|----------|--------------|
| JH         | PH       | 1 : 50       |


| Rev No | Description | Date       |
|--------|-------------|------------|
| A      | Issue       | 03/06/2021 |
|        |             |            |
|        |             |            |
|        |             |            |

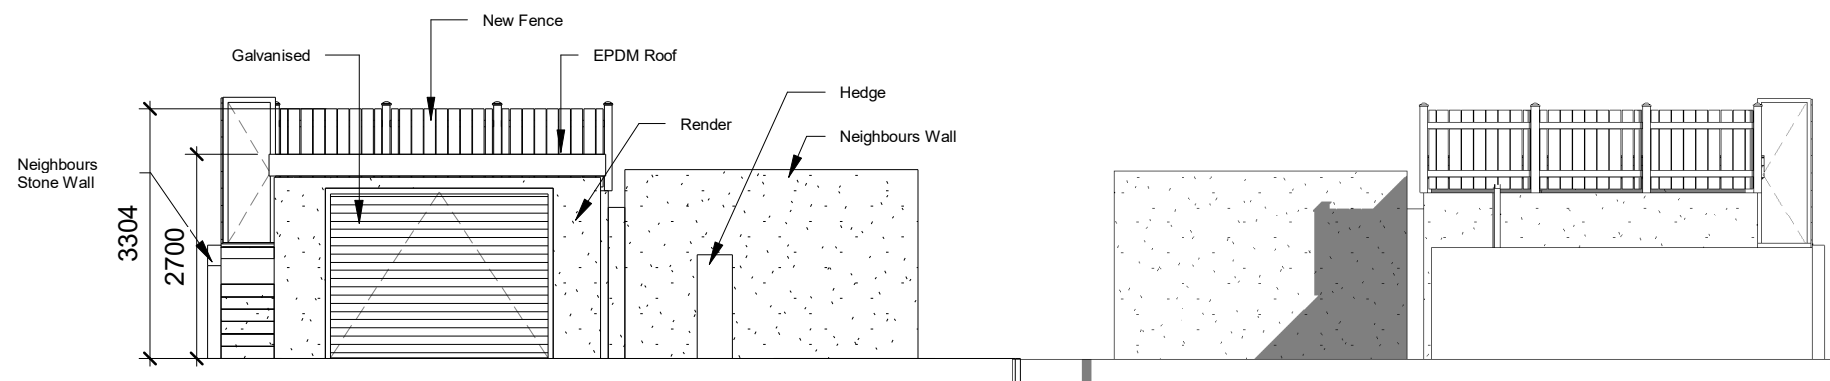


1 Proposed Front Elevation  
1 : 100

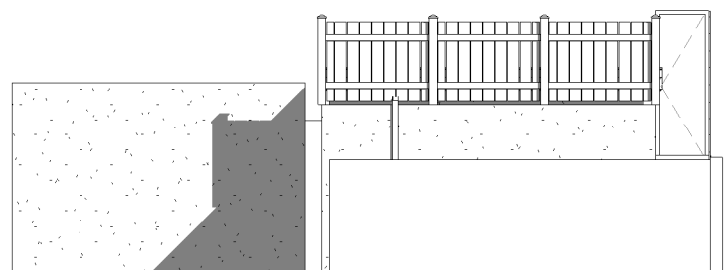


2 Proposed Rear Elevation  
1 : 100

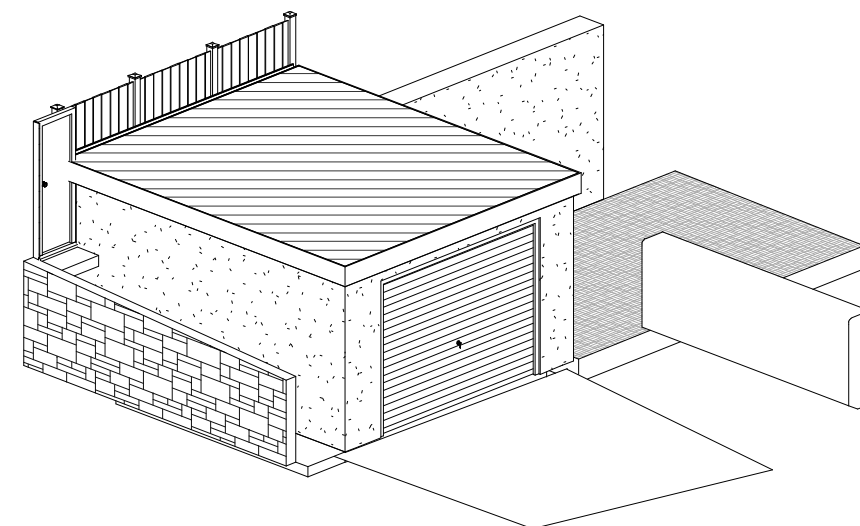


6 Proposed Illustration

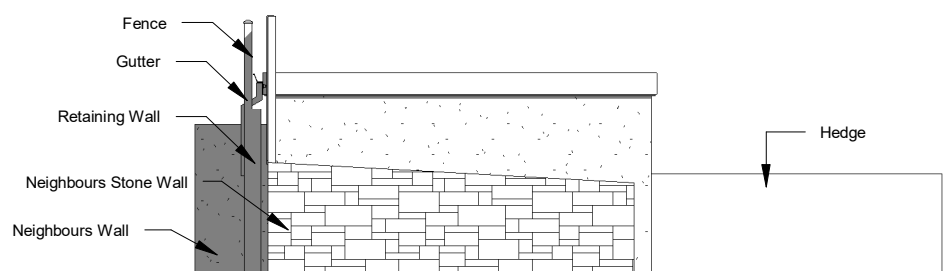

3 Proposed Side 1 Elevation  
1 : 100

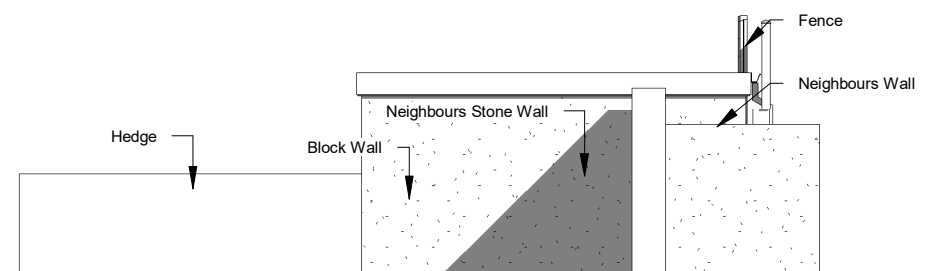

4 Proposed Side 2 Elevation  
1 : 100

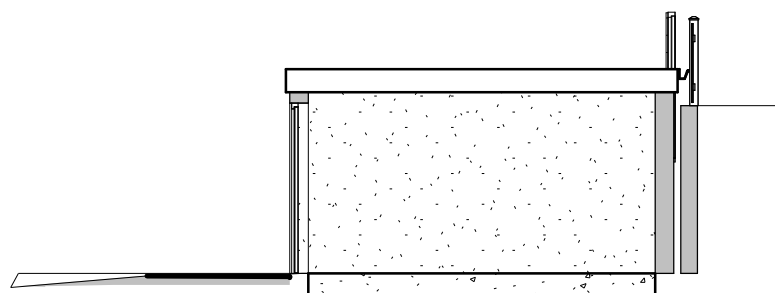

5 Proposed Section  
1 : 100

INDIGO DESIGN (Part of 3dcadwales Ltd) 5 Ashlea Drive,  
Merthyr Tydfil, CF47 0NY Tele 01685 385746 Mob -  
07940913216 Email: philip@3dcadwales.co.uk

This Drawing is Copyright,  
Dimensions to be checked  
on site and not scaled from  
this drawing



|                   |                |
|-------------------|----------------|
| PURPOSE OF ISSUE  | DRWAING NUMBER |
| Planning Approval | AT-04          |


|         |                |
|---------|----------------|
| PROJECT | Garage to rear |
|---------|----------------|

|       |                     |
|-------|---------------------|
| SHEET | Proposed Elevations |
|-------|---------------------|


|         |                                                          |
|---------|----------------------------------------------------------|
| Address | 13 Aeron Terrace, Twynrodyn,<br>Merthyr Tydfil. CF47 0LN |
|---------|----------------------------------------------------------|

|            |          |              |
|------------|----------|--------------|
| Checked by | Drawn by | Scale (@ A3) |
| JH         | PH       | 1 : 100      |

| Rev No | Description | Date       |
|--------|-------------|------------|
| A      | Issue       | 03/06/2021 |
|        |             |            |
|        |             |            |
|        |             |            |

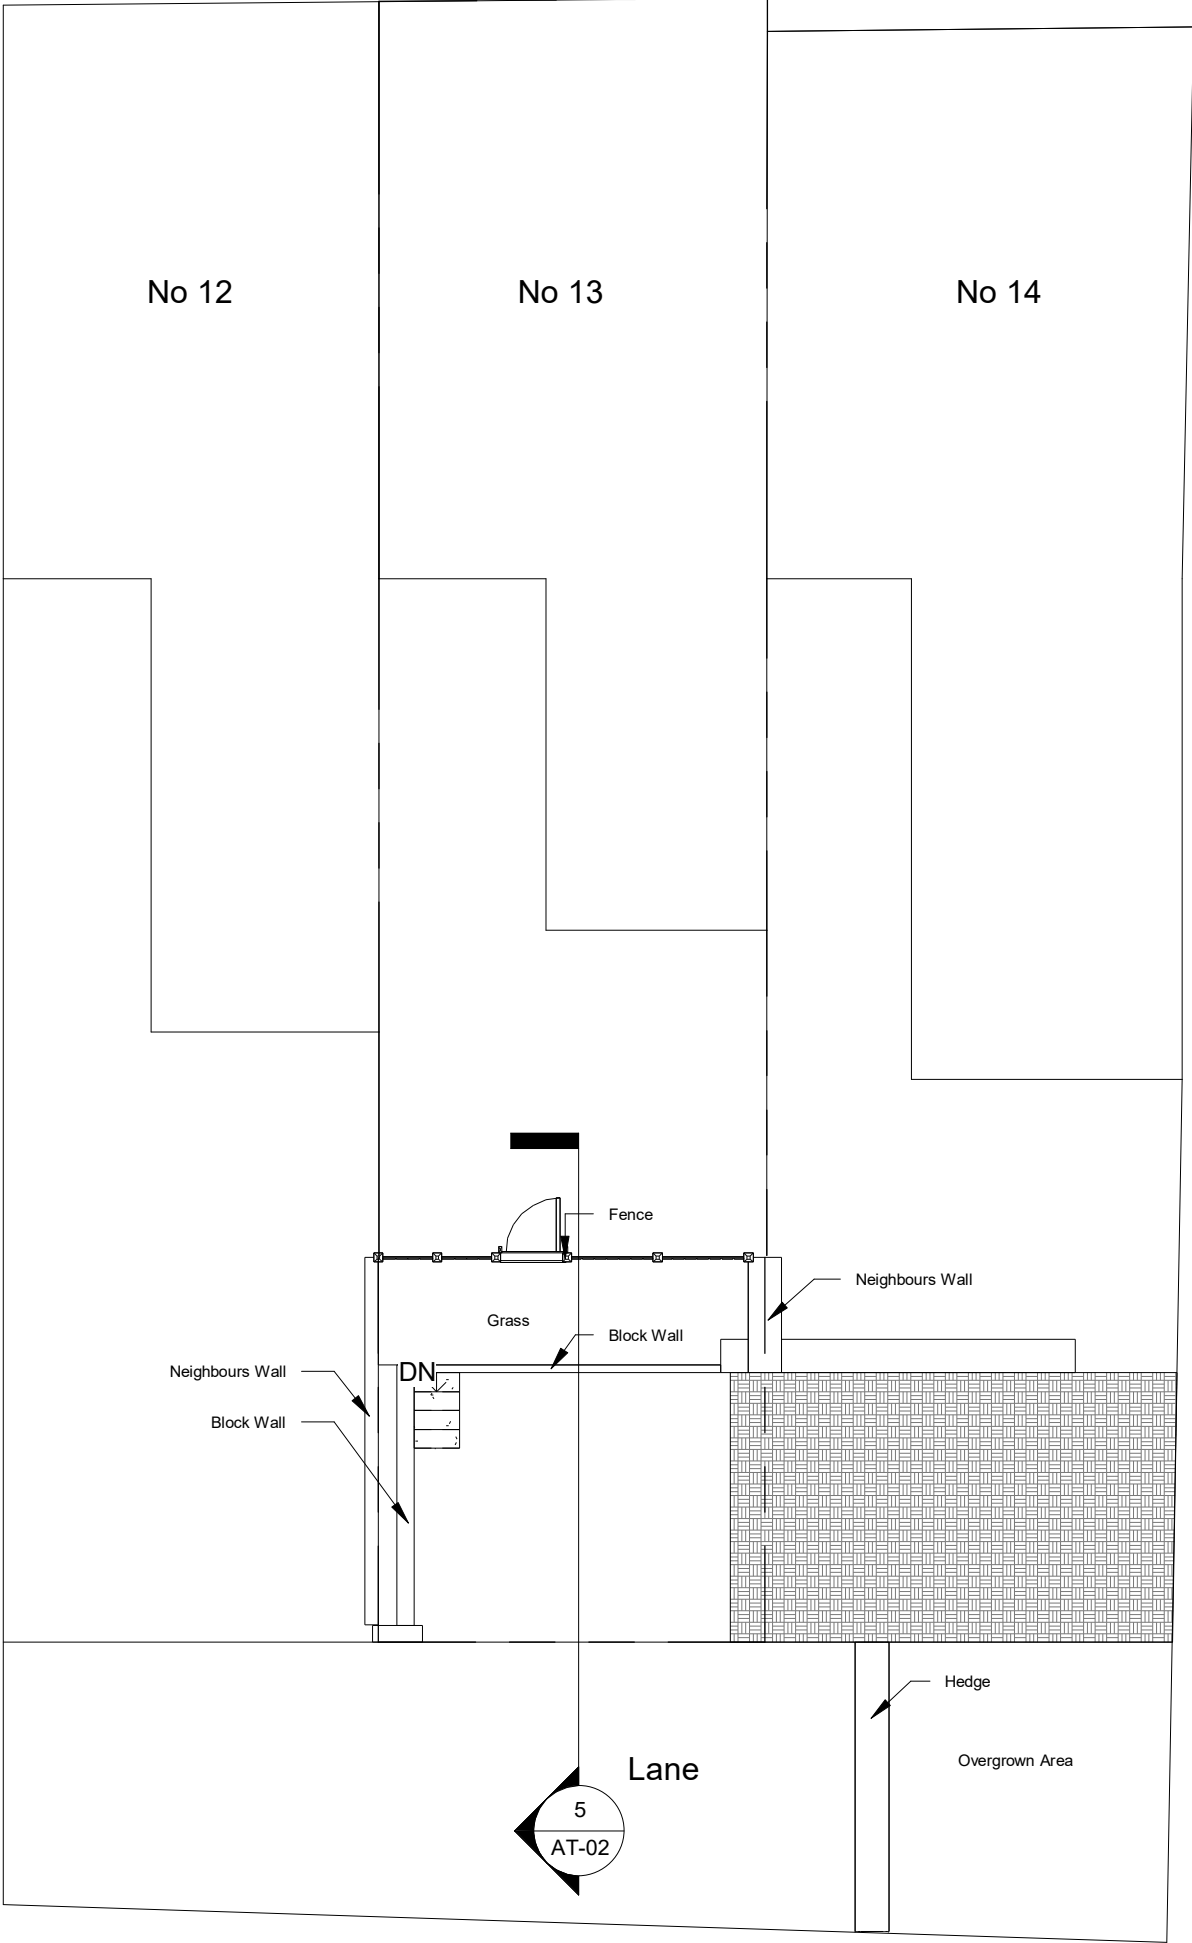

1 Existing Site  
1 : 100

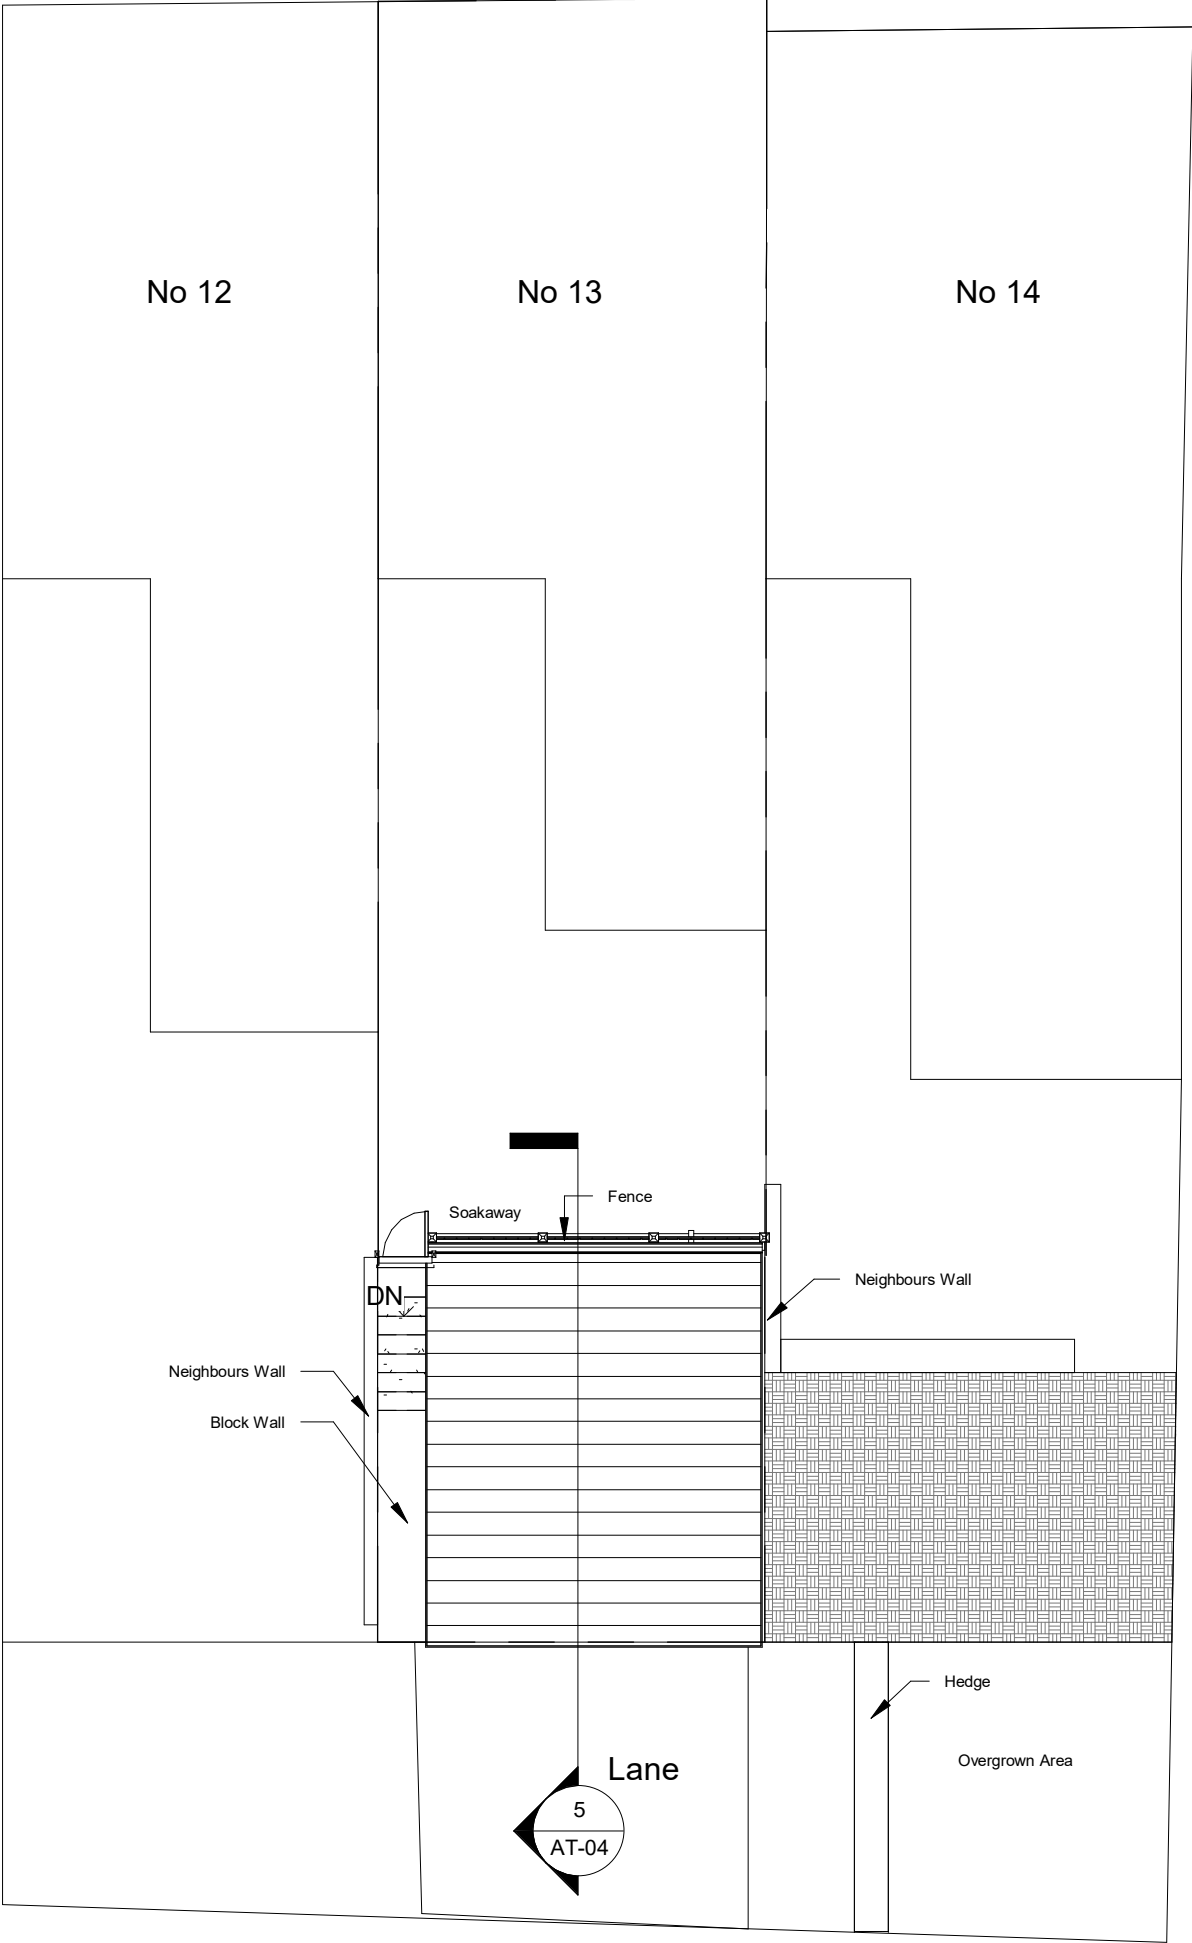

2 Proposed Site  
1 : 100

INDIGO DESIGN (Part of 3dcadwales Ltd) 5 Ashlea Drive,  
Merthyr Tydfil, CF47 0NY Tele 01685 385746 Mob -  
07940913216 Email: philip@3dcadwales.co.uk

This Drawing is Copyright,  
Dimensions to be checked  
on site and not scaled from  
this drawing



|                   |                |
|-------------------|----------------|
| PURPOSE OF ISSUE  | DRWAING NUMBER |
| Planning Approval | AT-05          |

|                |
|----------------|
| PROJECT        |
| Garage to rear |

|            |
|------------|
| SHEET      |
| Site Plans |

|         |                                                           |
|---------|-----------------------------------------------------------|
| Address | 13 Aeron Terrace, Twynirodyn,<br>Merthyr Tydfil. CF47 0LN |
|---------|-----------------------------------------------------------|

|            |          |              |
|------------|----------|--------------|
| Checked by | Drawn by | Scale (@ A3) |
| JH         | PH       | 1 : 100      |

| Rev No | Description | Date       |
|--------|-------------|------------|
| A      | Issue       | 03/06/2021 |
|        |             |            |
|        |             |            |
|        |             |            |