




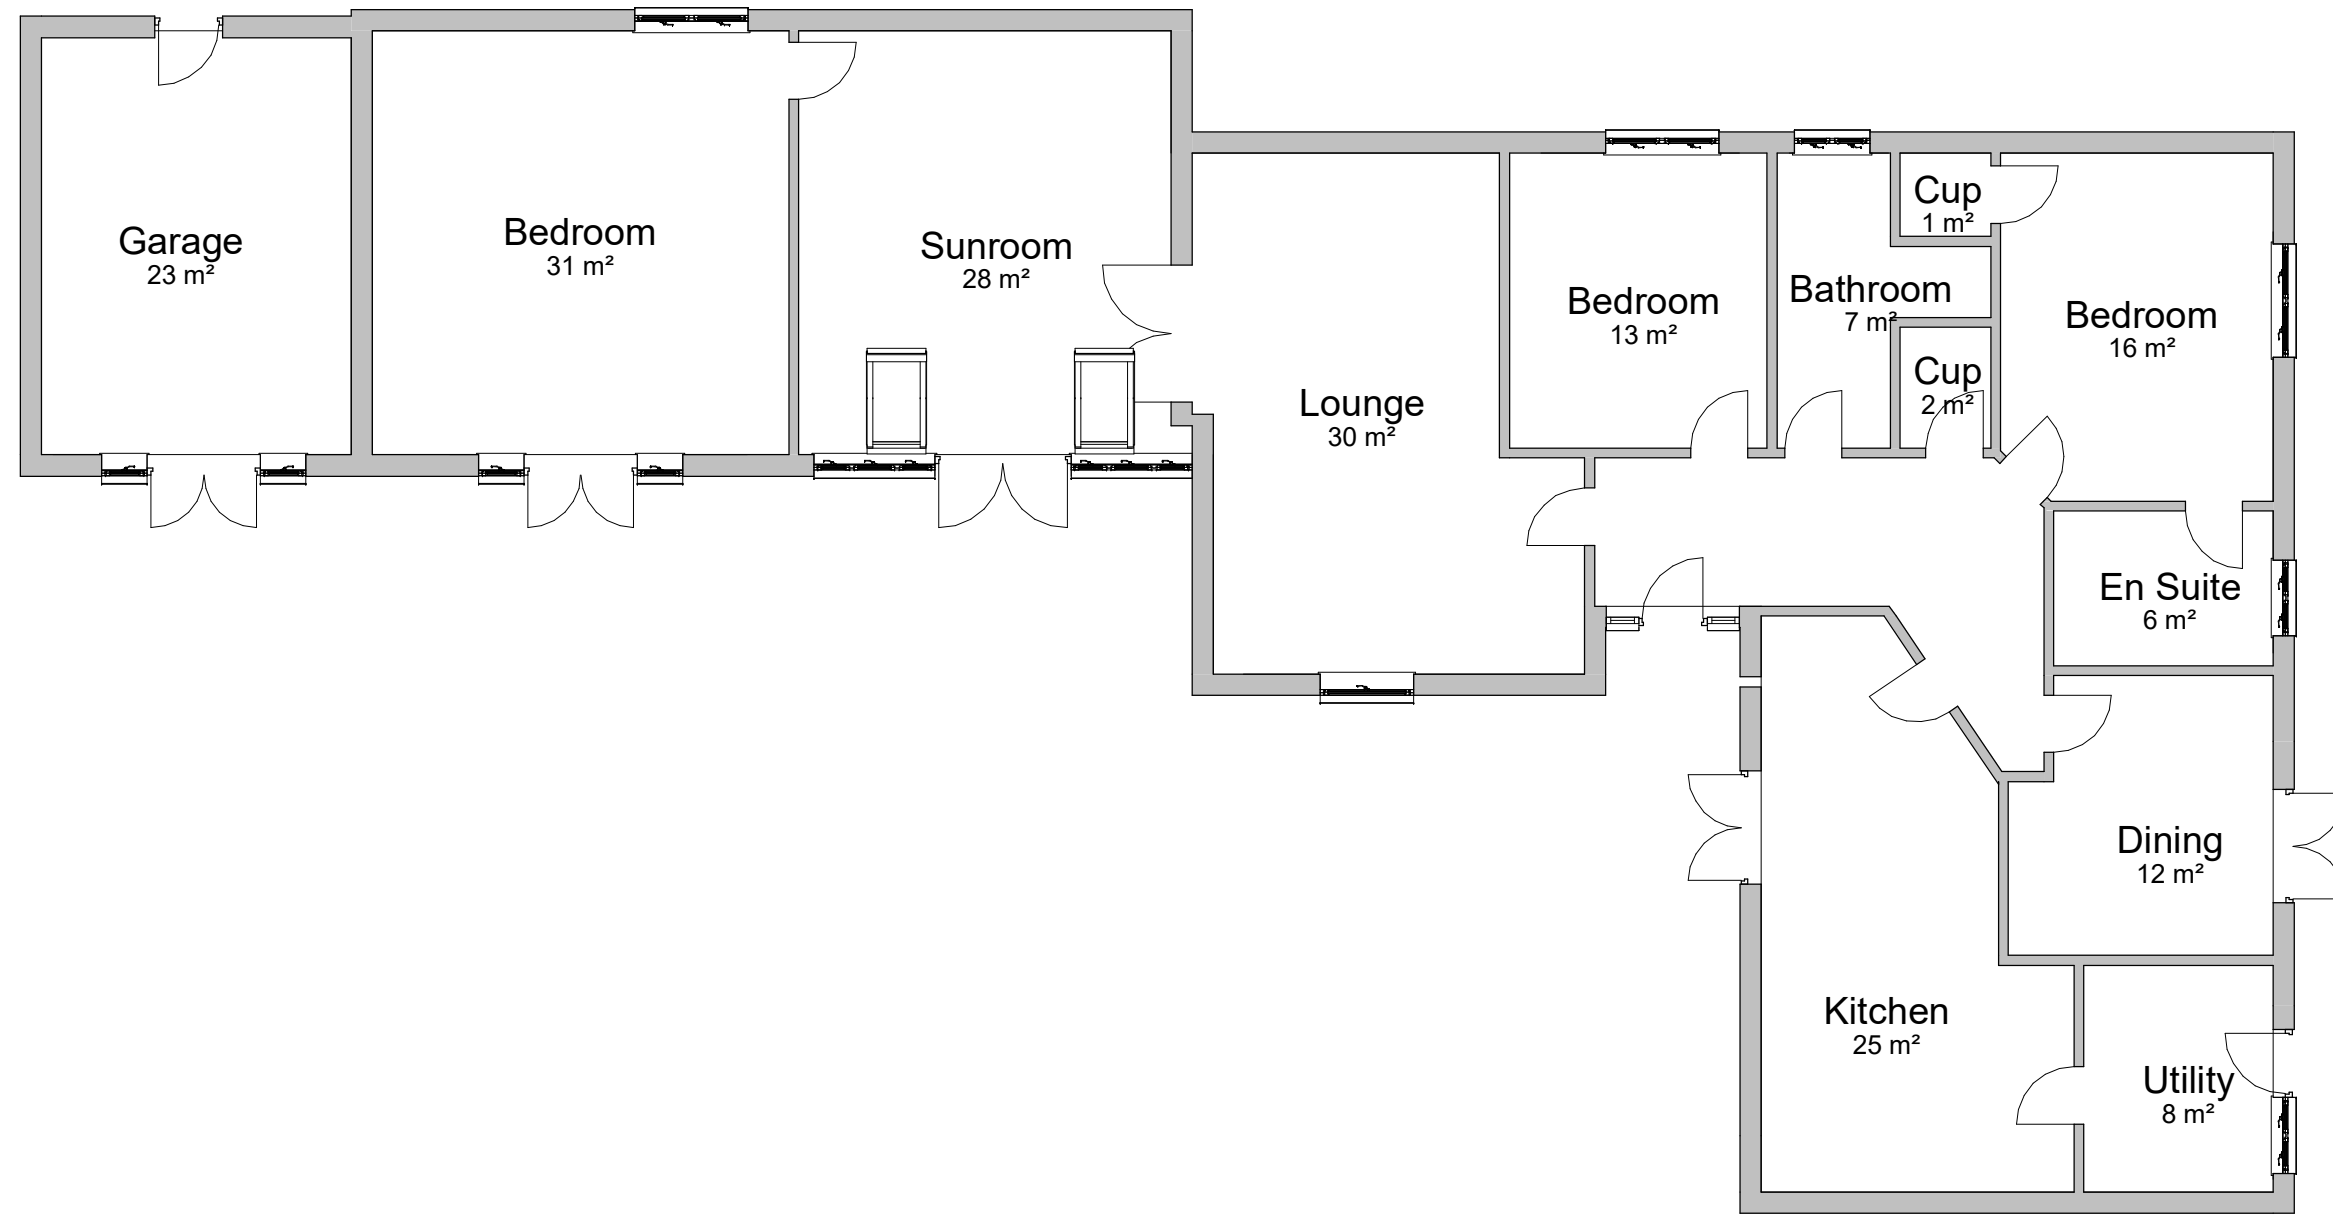


1 Existing Ground Floor
1 : 100

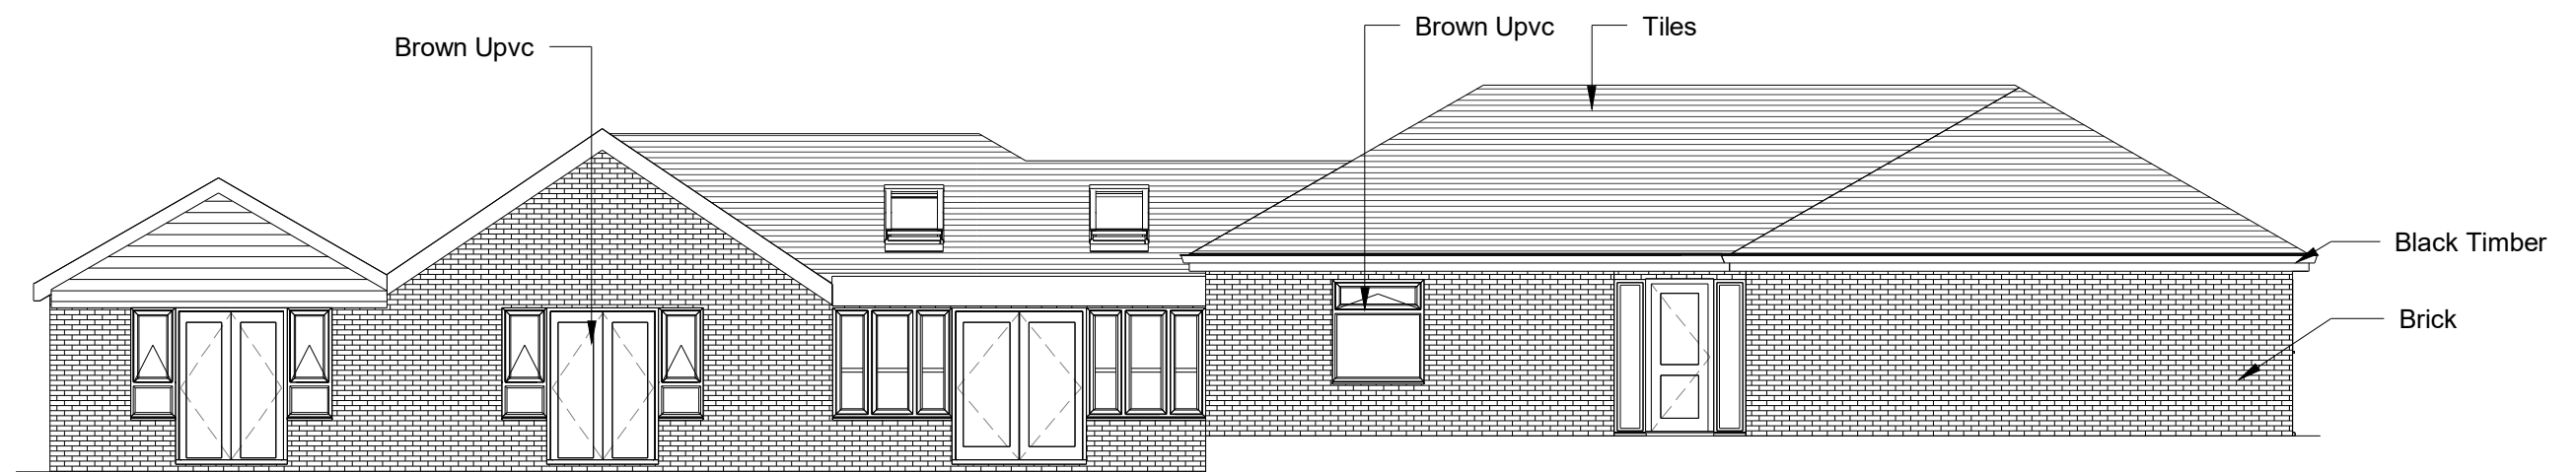

1 Existing Front Elevation
1 : 100

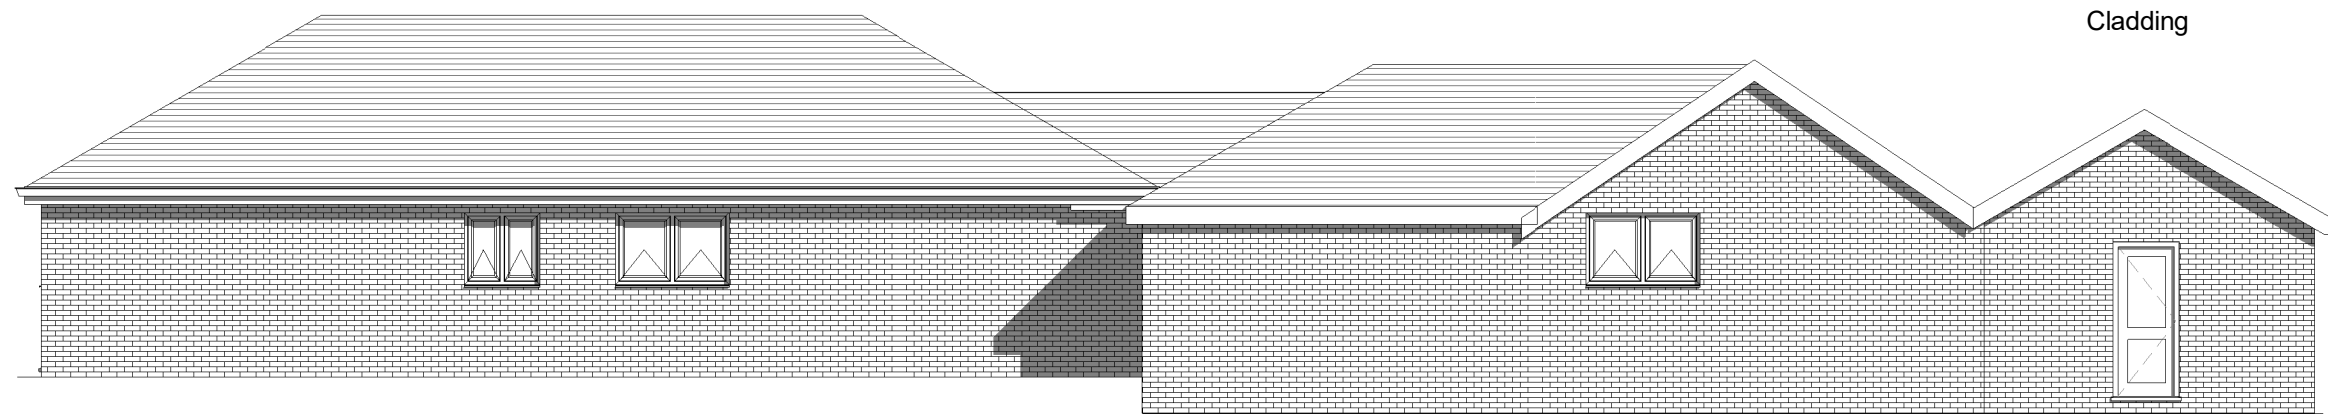


2 Existing Rear Elevation
1 : 100

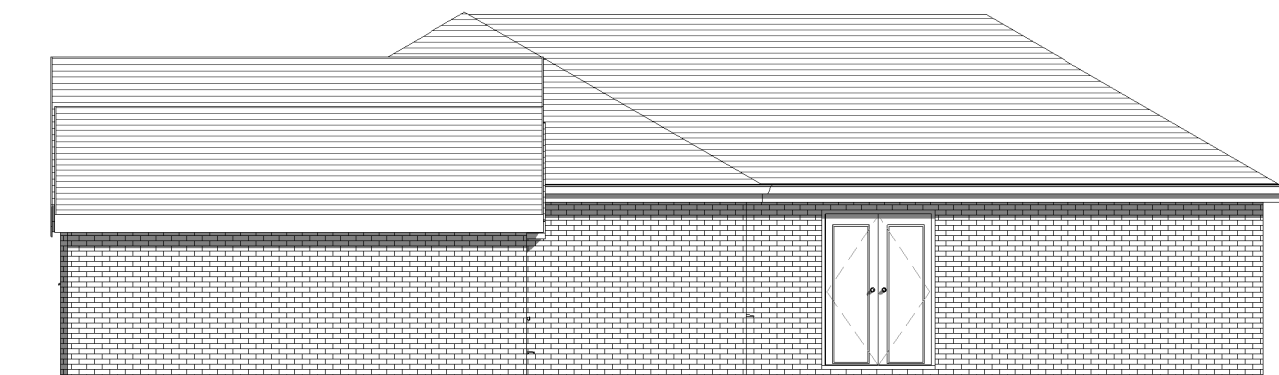

3 Existing Side 1 Elevation
1 : 100



4 Existing Side 2 Elevation
1 : 100

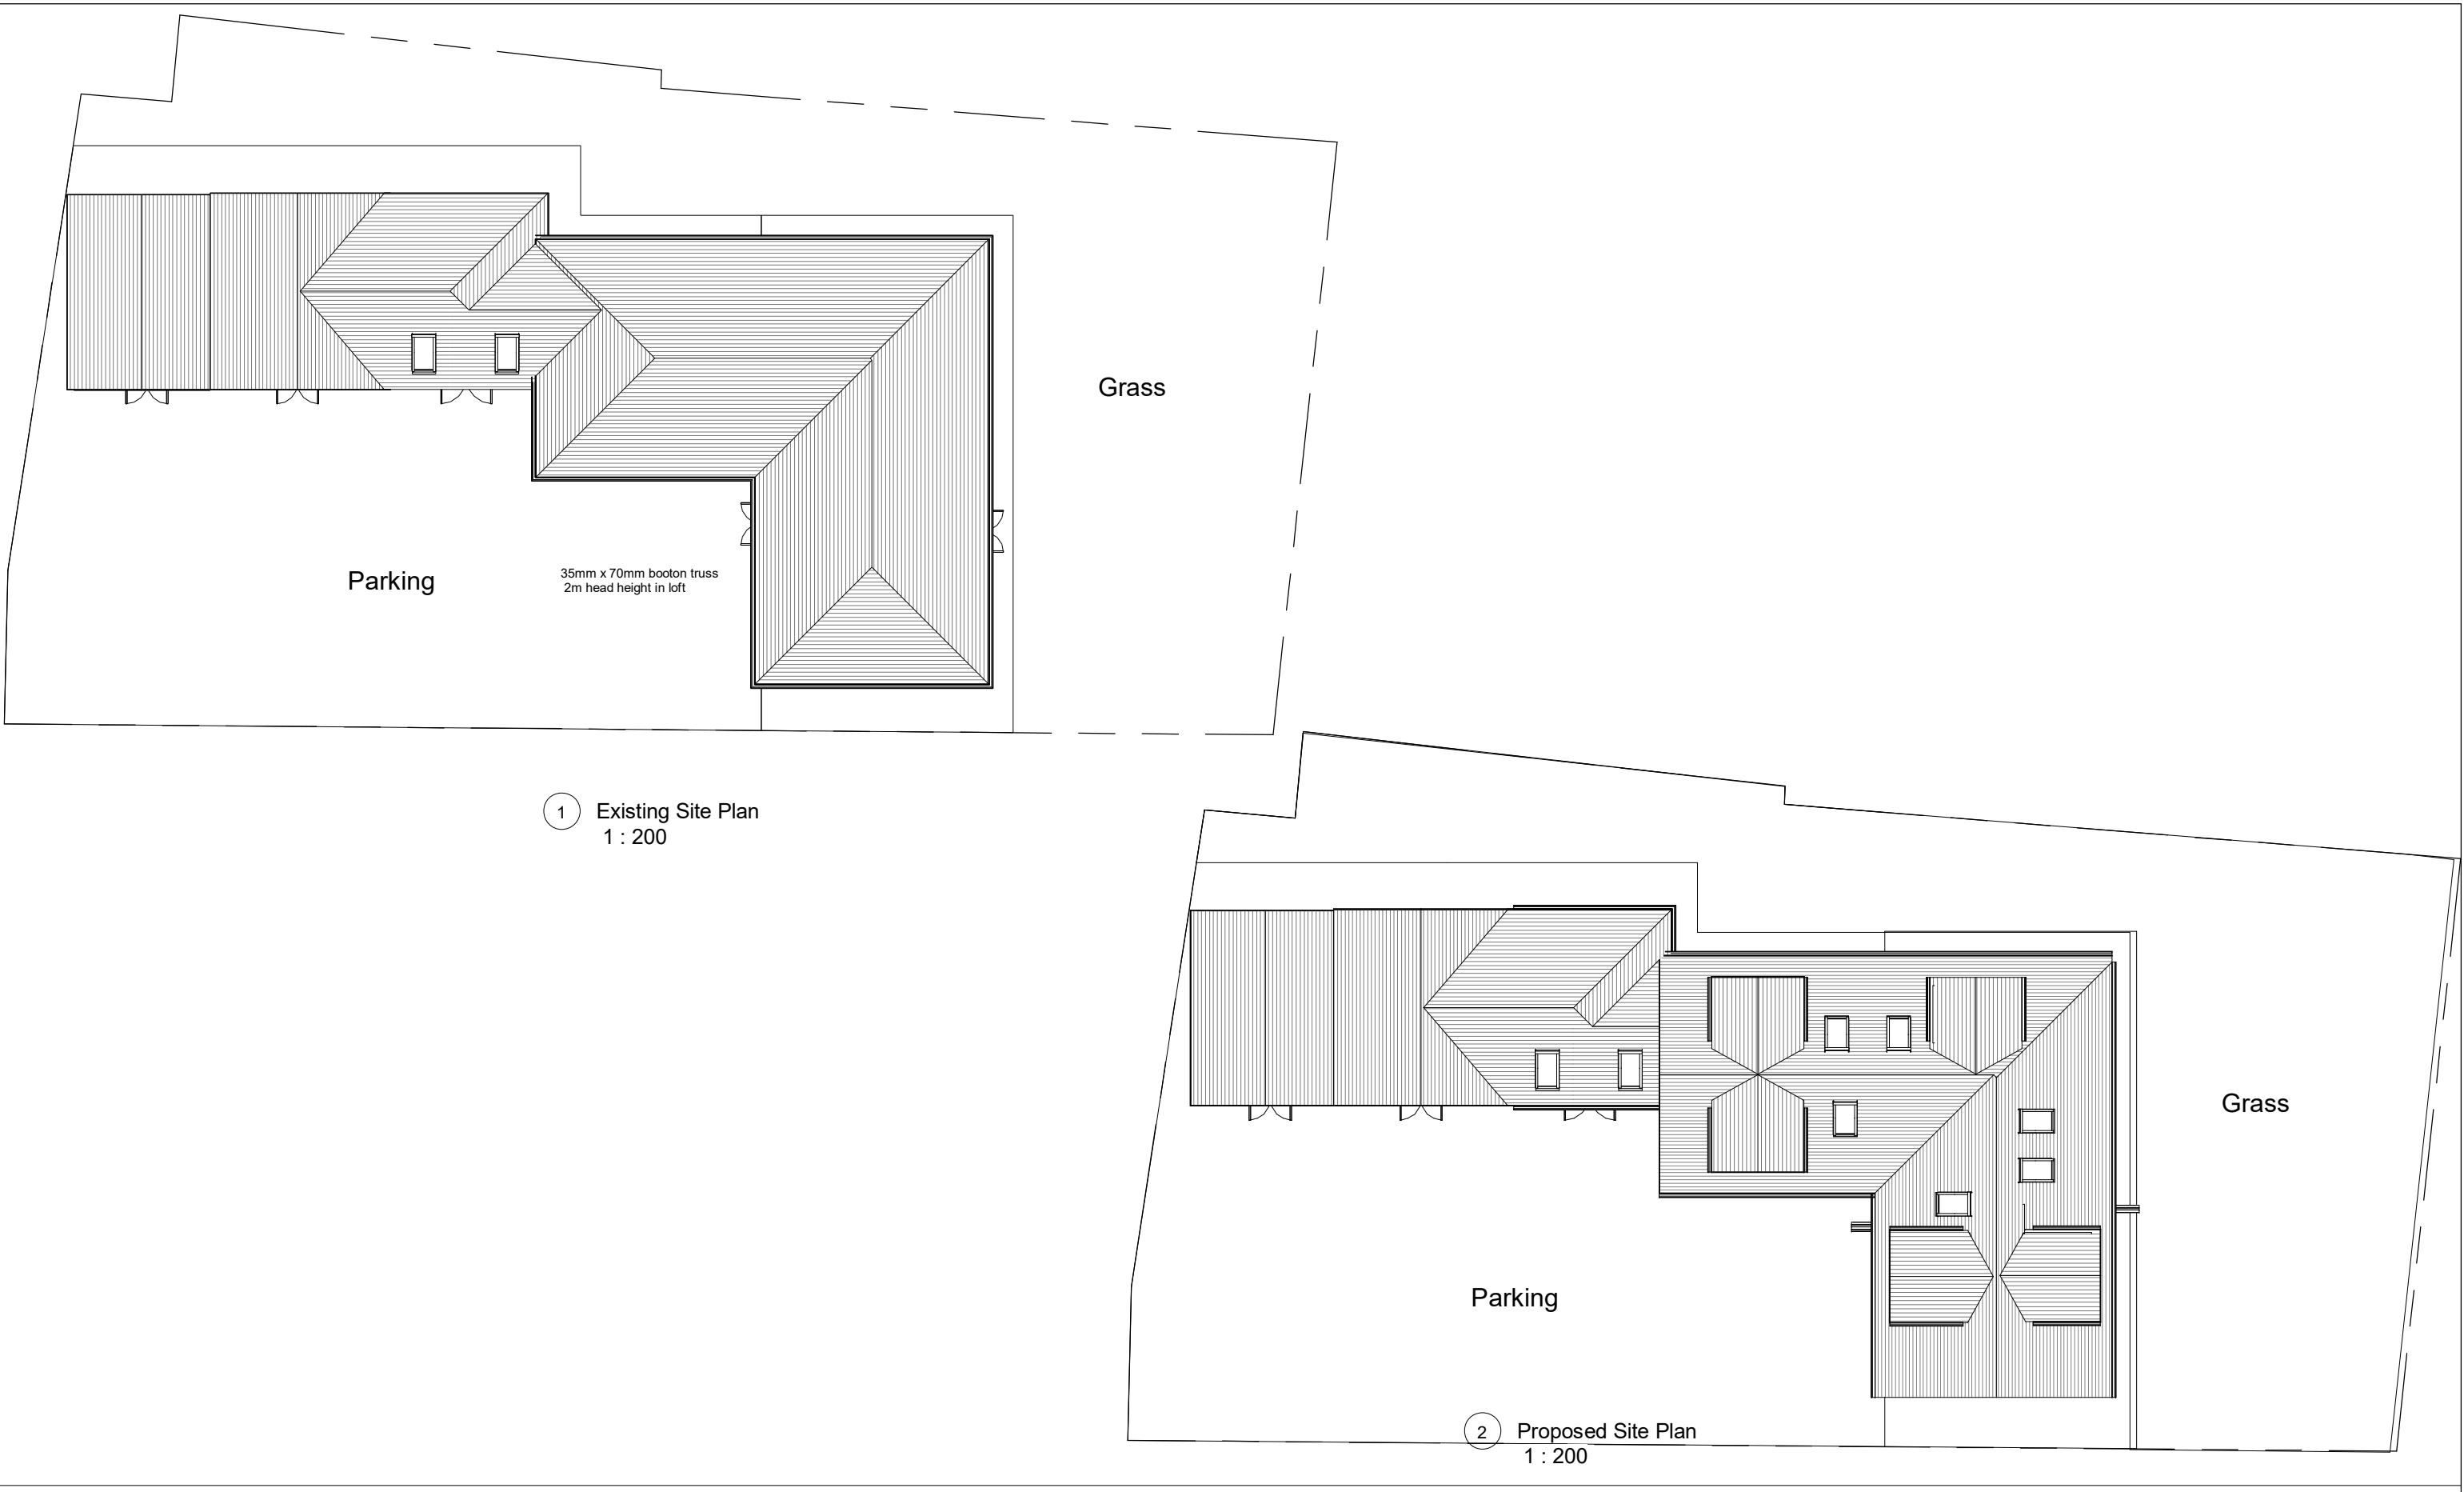



Paul James
Managing Director

Direct Line: 07810 565334
paul@ecasproun.co.uk
www.ecasproun.co.uk

The ECAS Group
UNIT 2
PLYMOUTH COURT
WARLOW STREET
MERTHYR TYDFIL
CF47 0YS

Tel: 01685 386 495



ecas group
Trading arm of ECAS Systems Ltd

Ecasproun Property Services.
The Arches, Merthyr Tydfil, CF47 0YS.
Mob 07810 565334
Email: info@ecasproun.co.uk

This Drawing is Copyright,
Dimensions to be checked on site
and not scaled from this drawing

PURPOSE OF ISSUE	CHECKED BY	DRAWN BY	DRAWING NUMBER	SCALE (@ A3)
Planning Approval	JH	PH	WS-03	1 : 200
PROJECT	ADDRESS			
Dormer Conversion	Woodstock, Somerset Lane, Merthyr Tydfil, CF48 2PA			
SHEET	Site Plans			

Rev No	Description	Date
A	Issue	21/09/2021

REGISTERED MASTER BUILDERS

FSB

Constructionline

HAAS

APPROVED CONTRACTOR


Electrical Safety Register

WIRING REGISTRATION


WIRING REGISTRATION

Registered in England & Wales: 05280149


VAT Registration Number: 921 8023 58

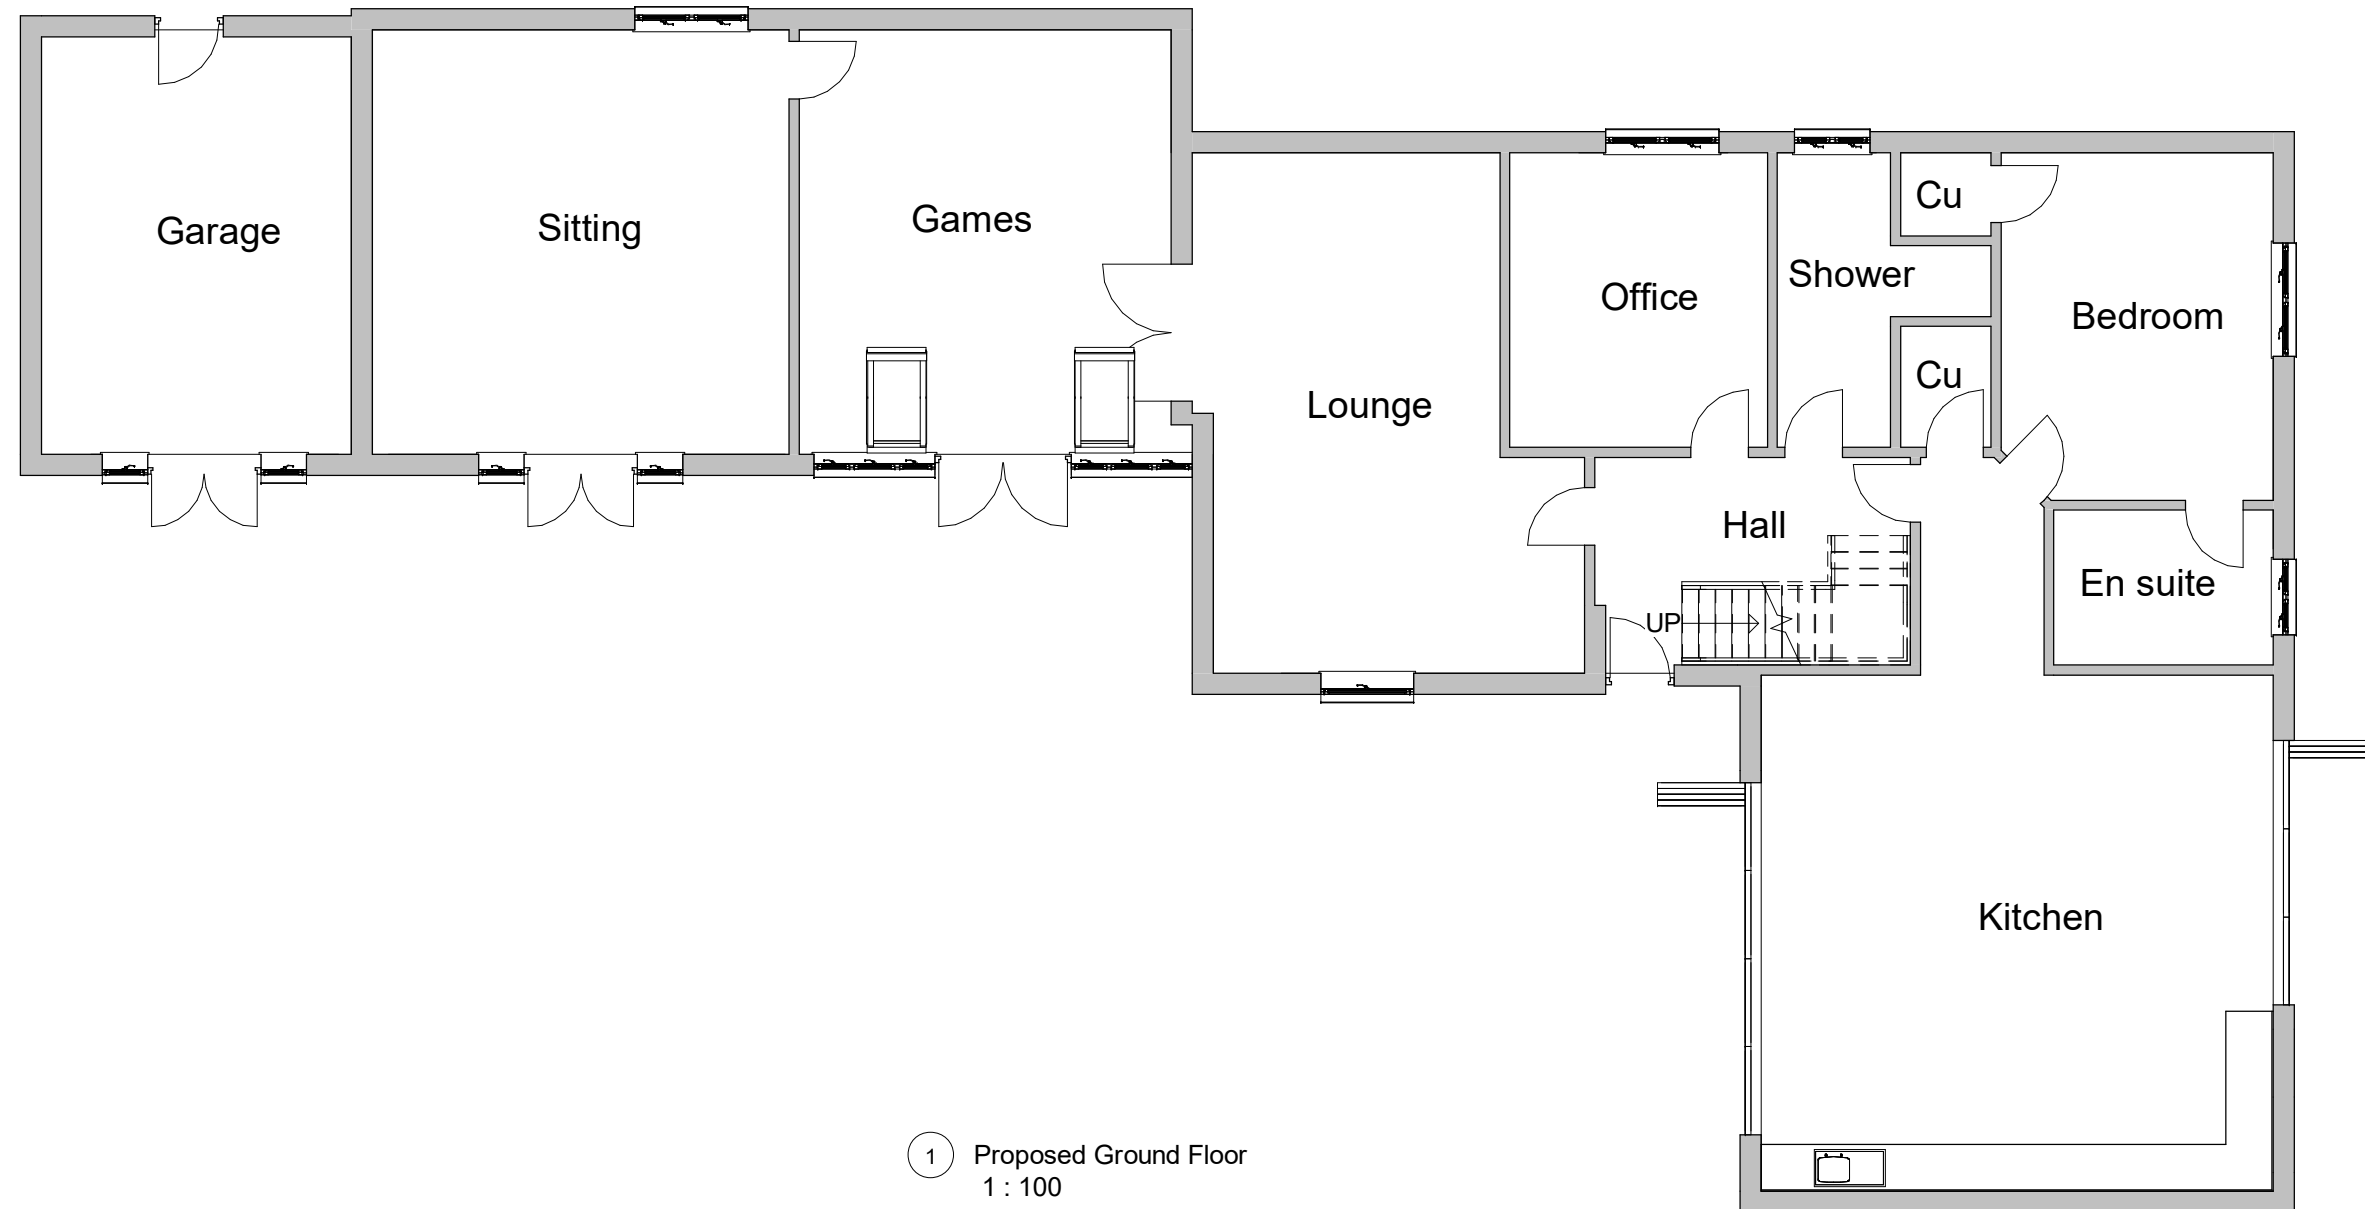


1 Proposed Ground Floor
1 : 100

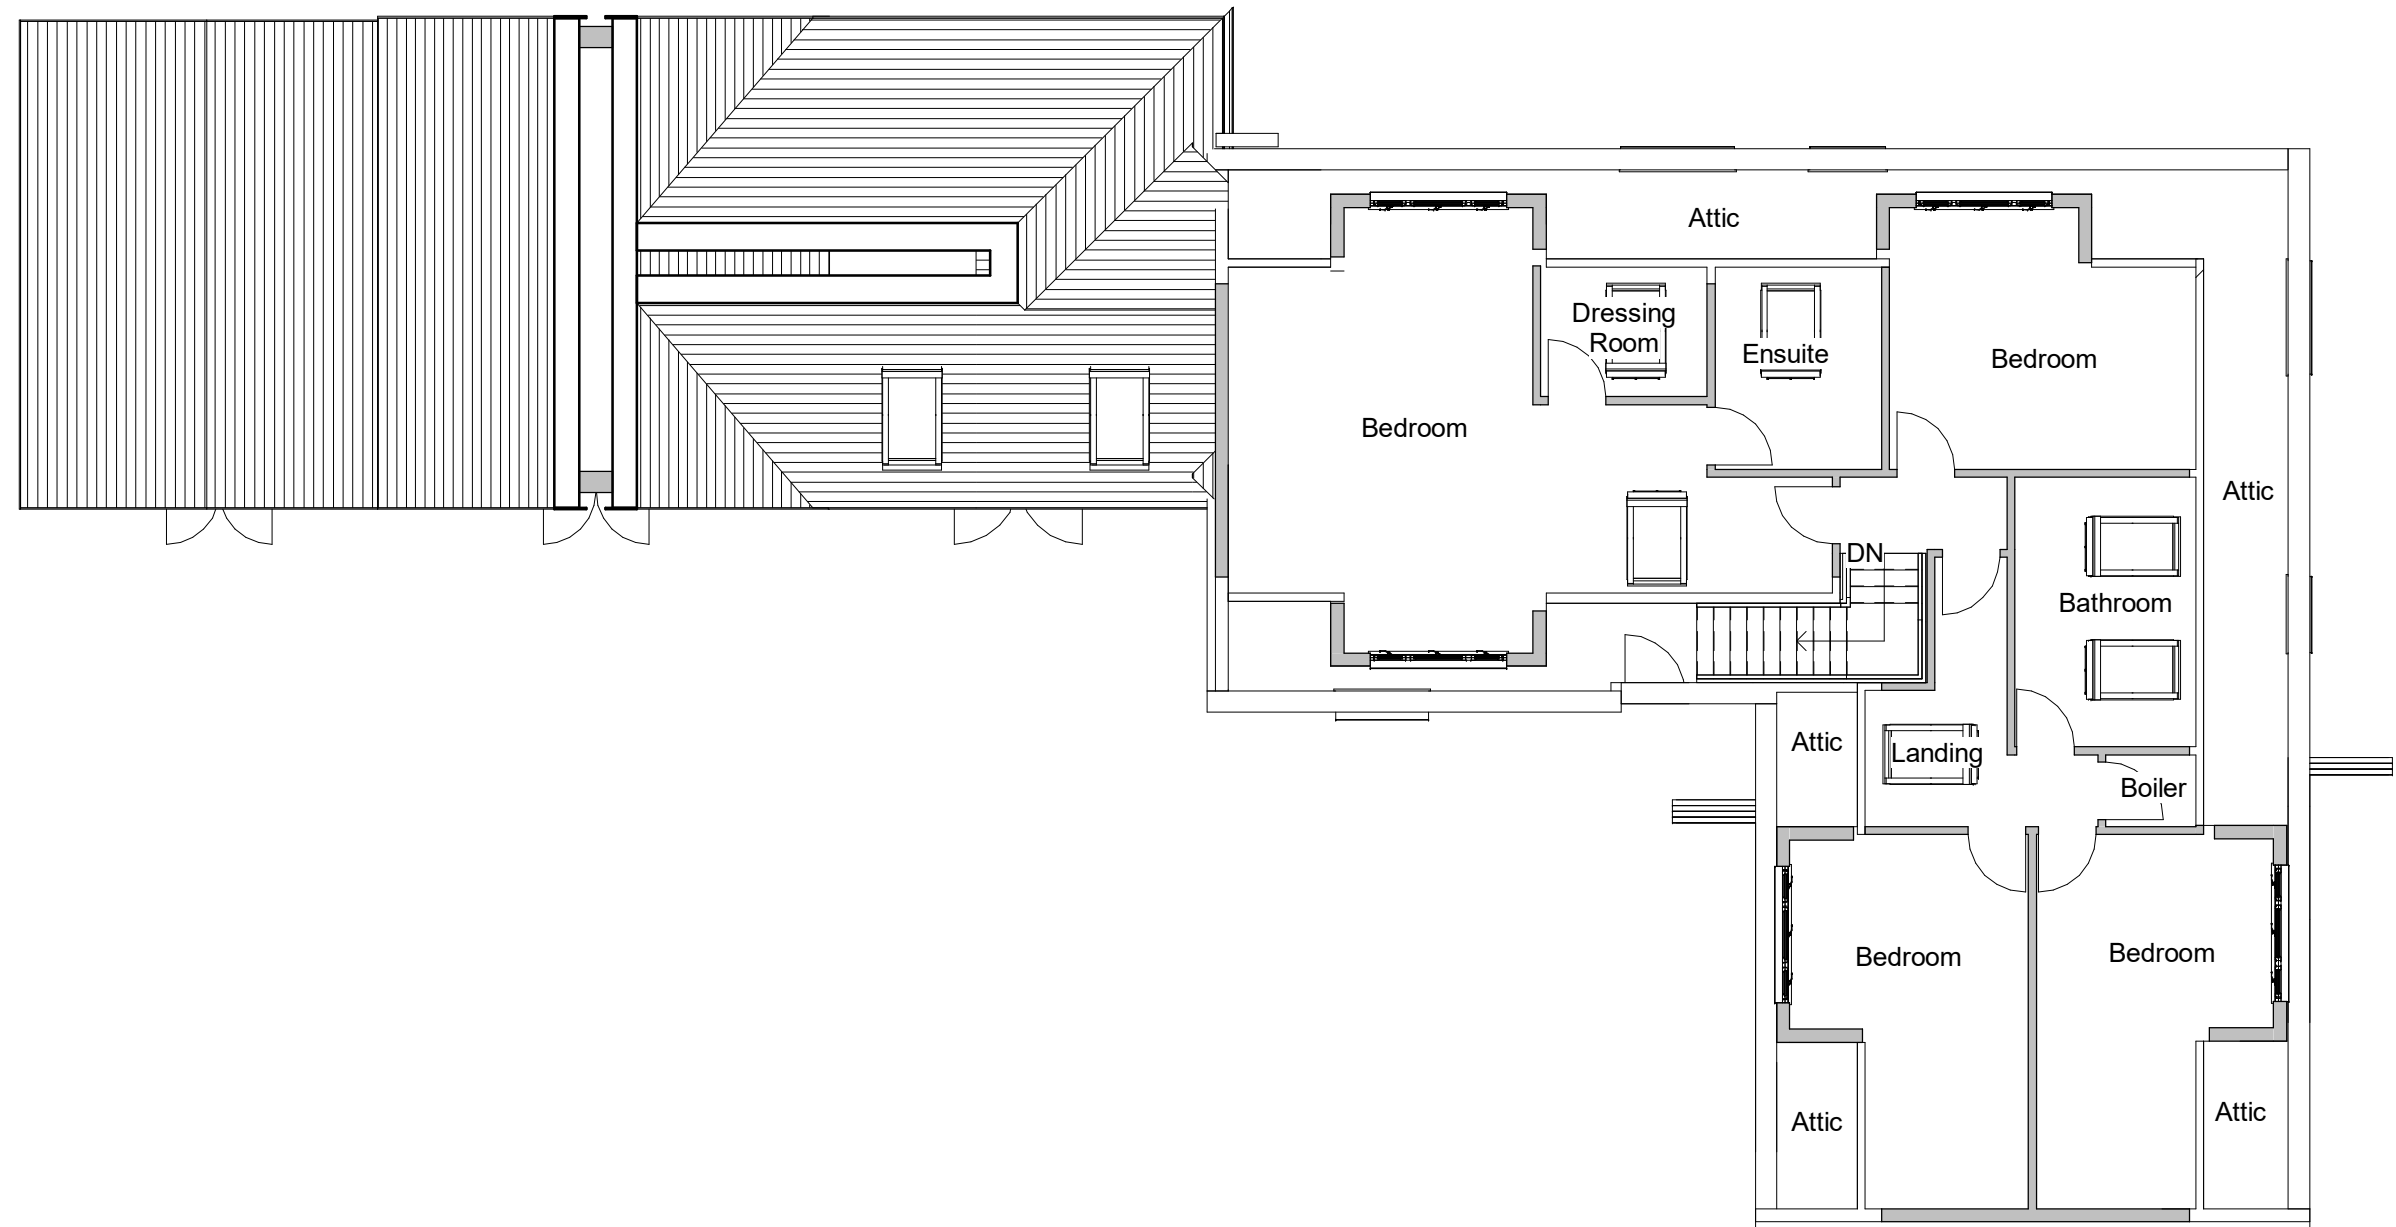

1 Proposed First Floor
1 : 100

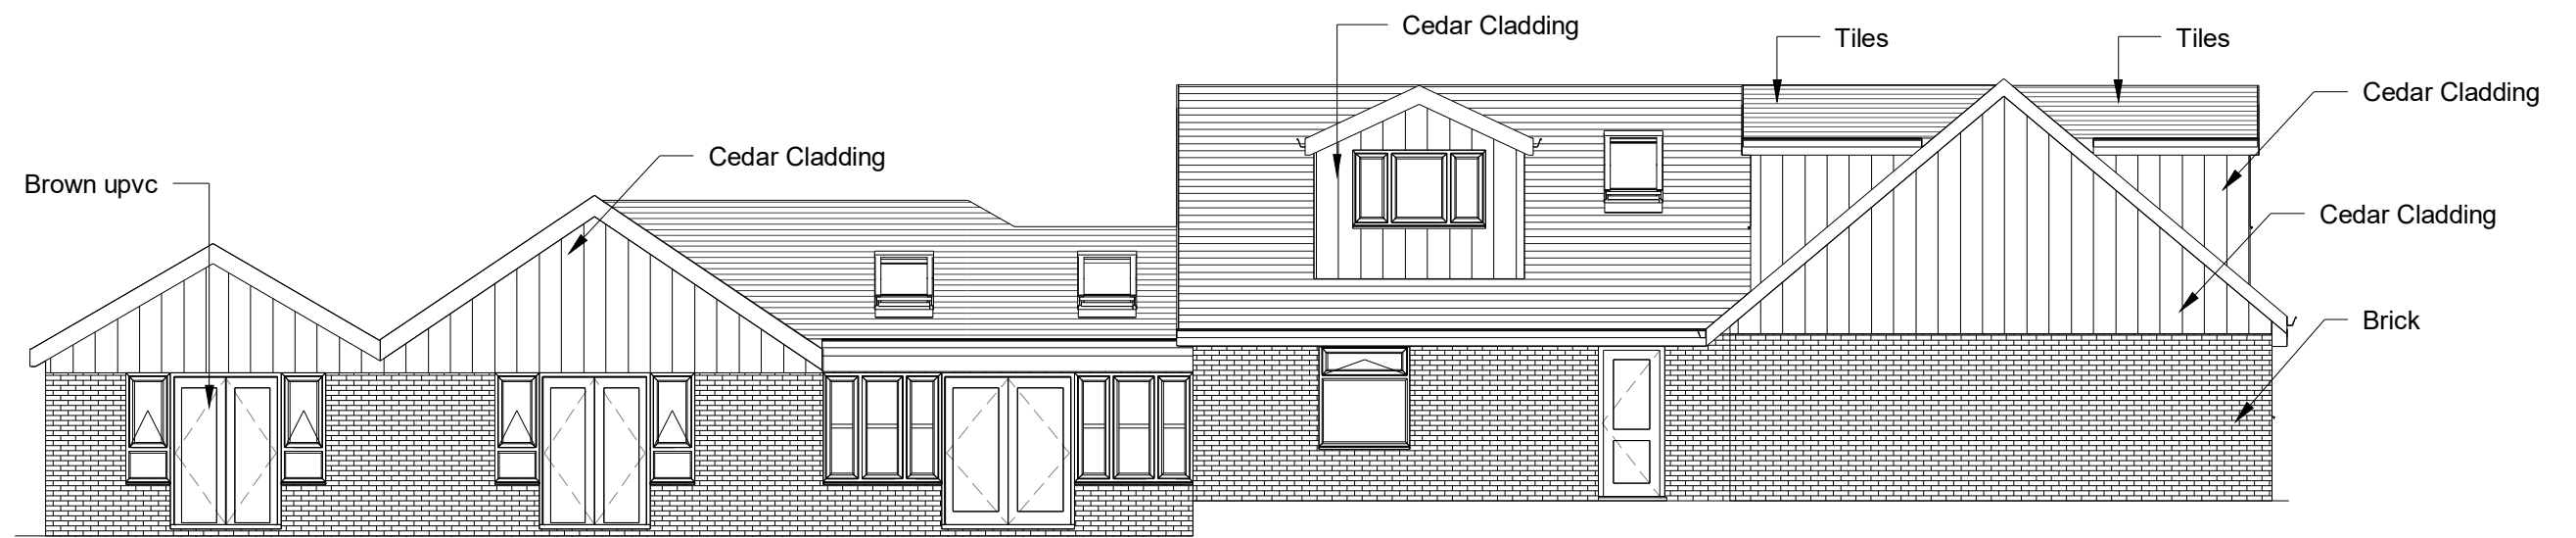

1 Proposed Front Elevation
1 : 100

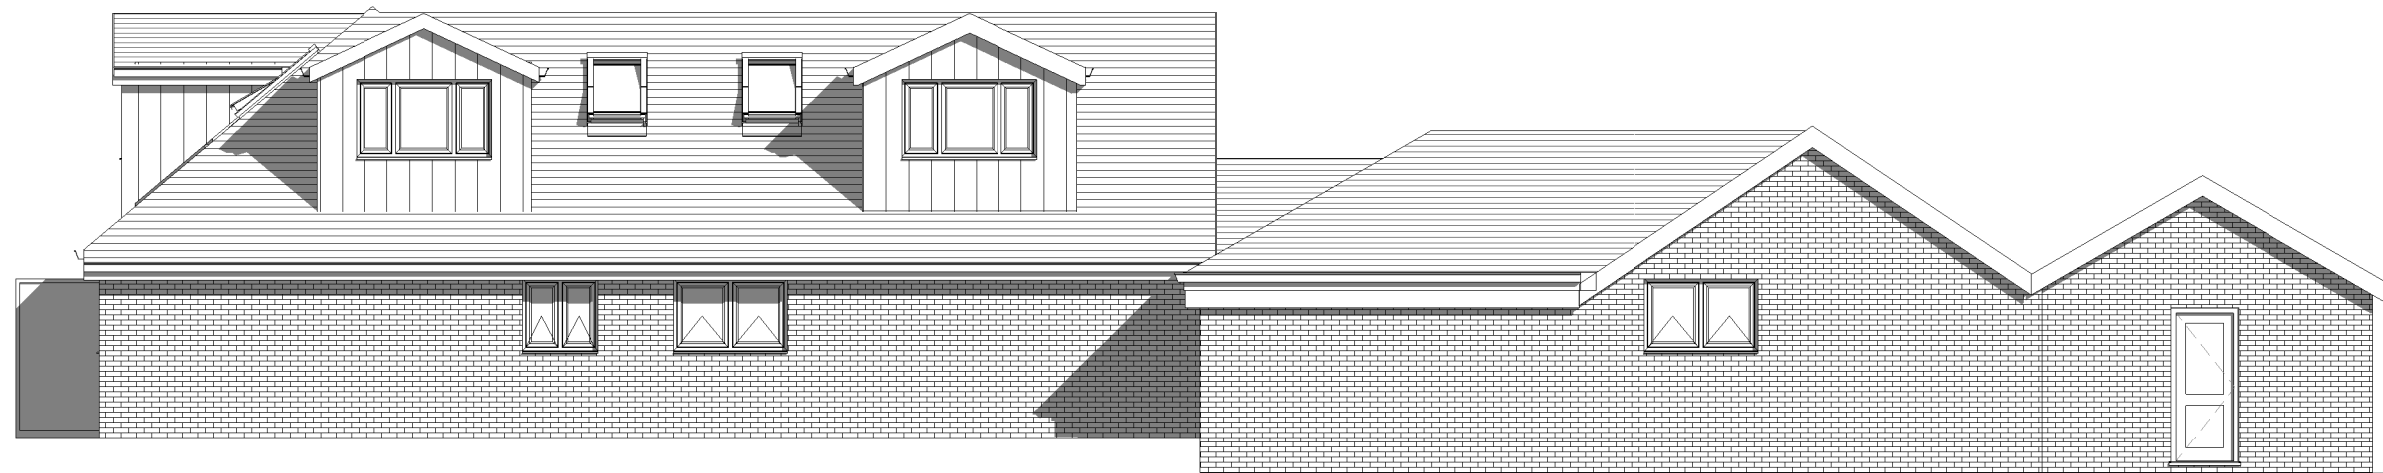

2 Proposed Rear Elevation
1 : 100



3 Proposed Side 1 Elevation
1 : 100



4 Proposed Side 2 Elevation
1 : 100