


PROPOSED



Front Elevation
Scale 1 : 100




Rear Elevation

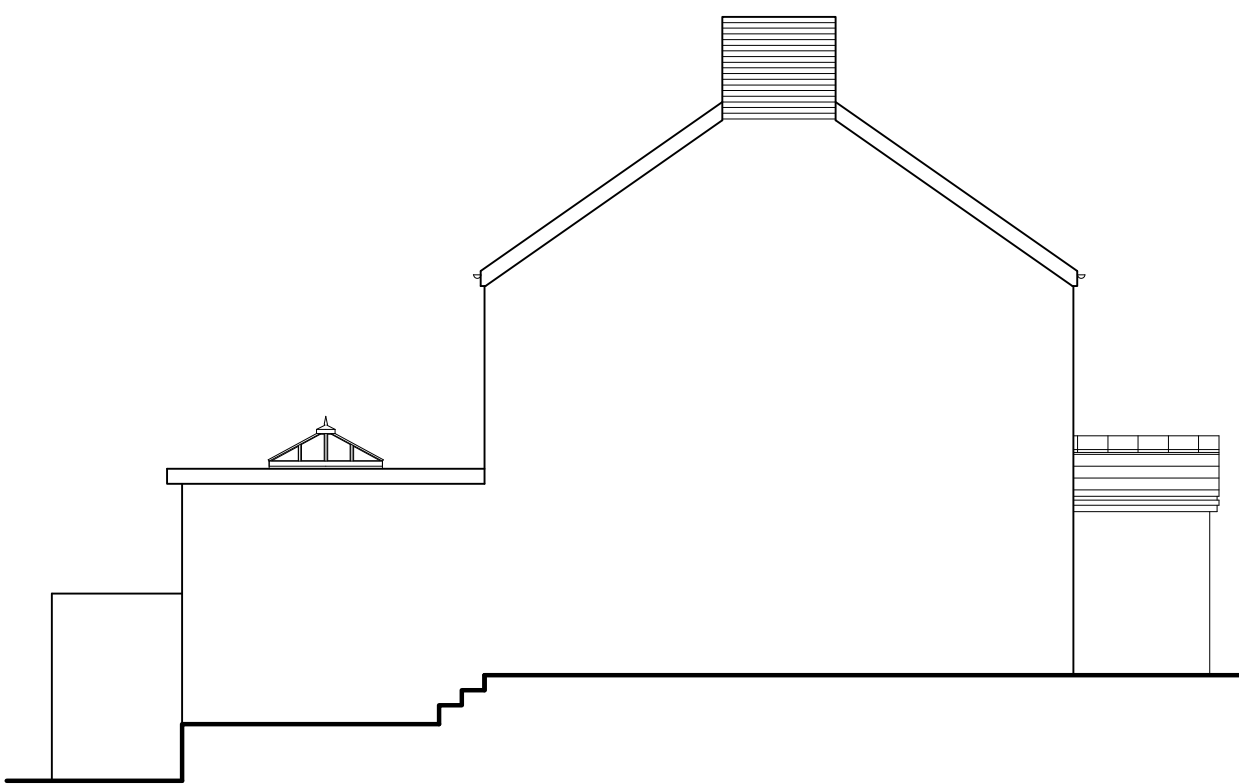


Side Elevation



Side Elevation

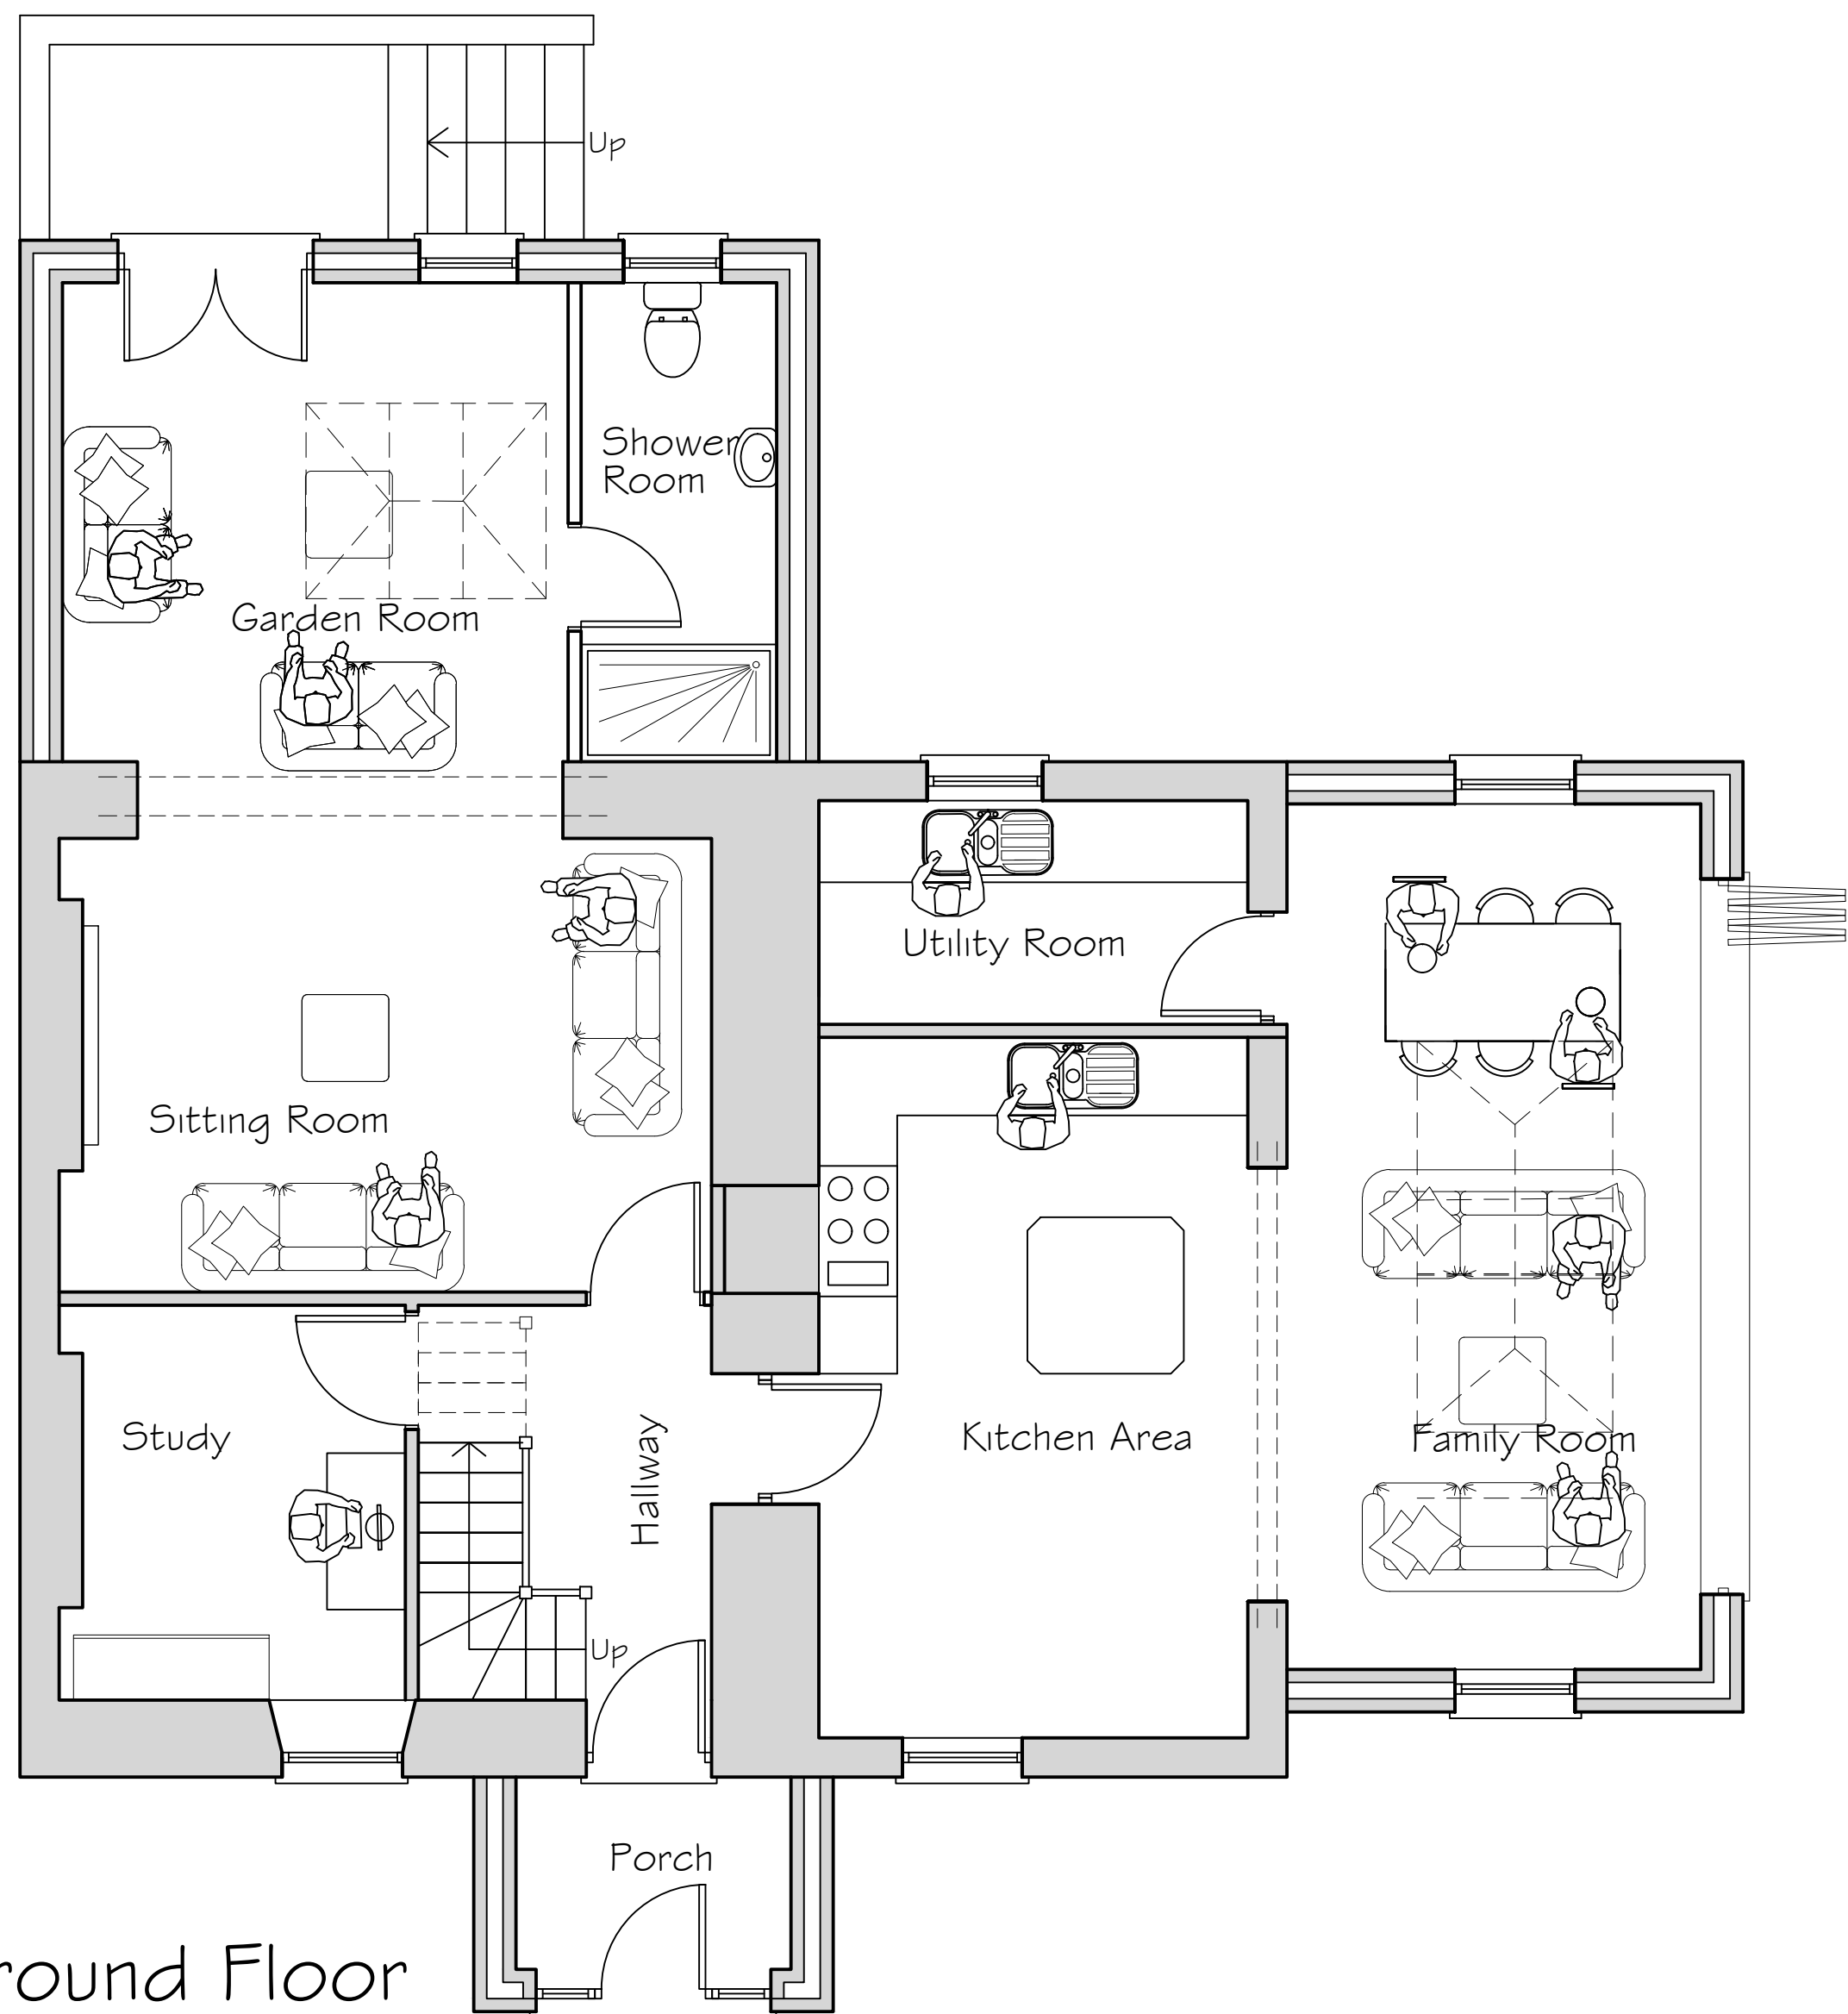

Ground Floor

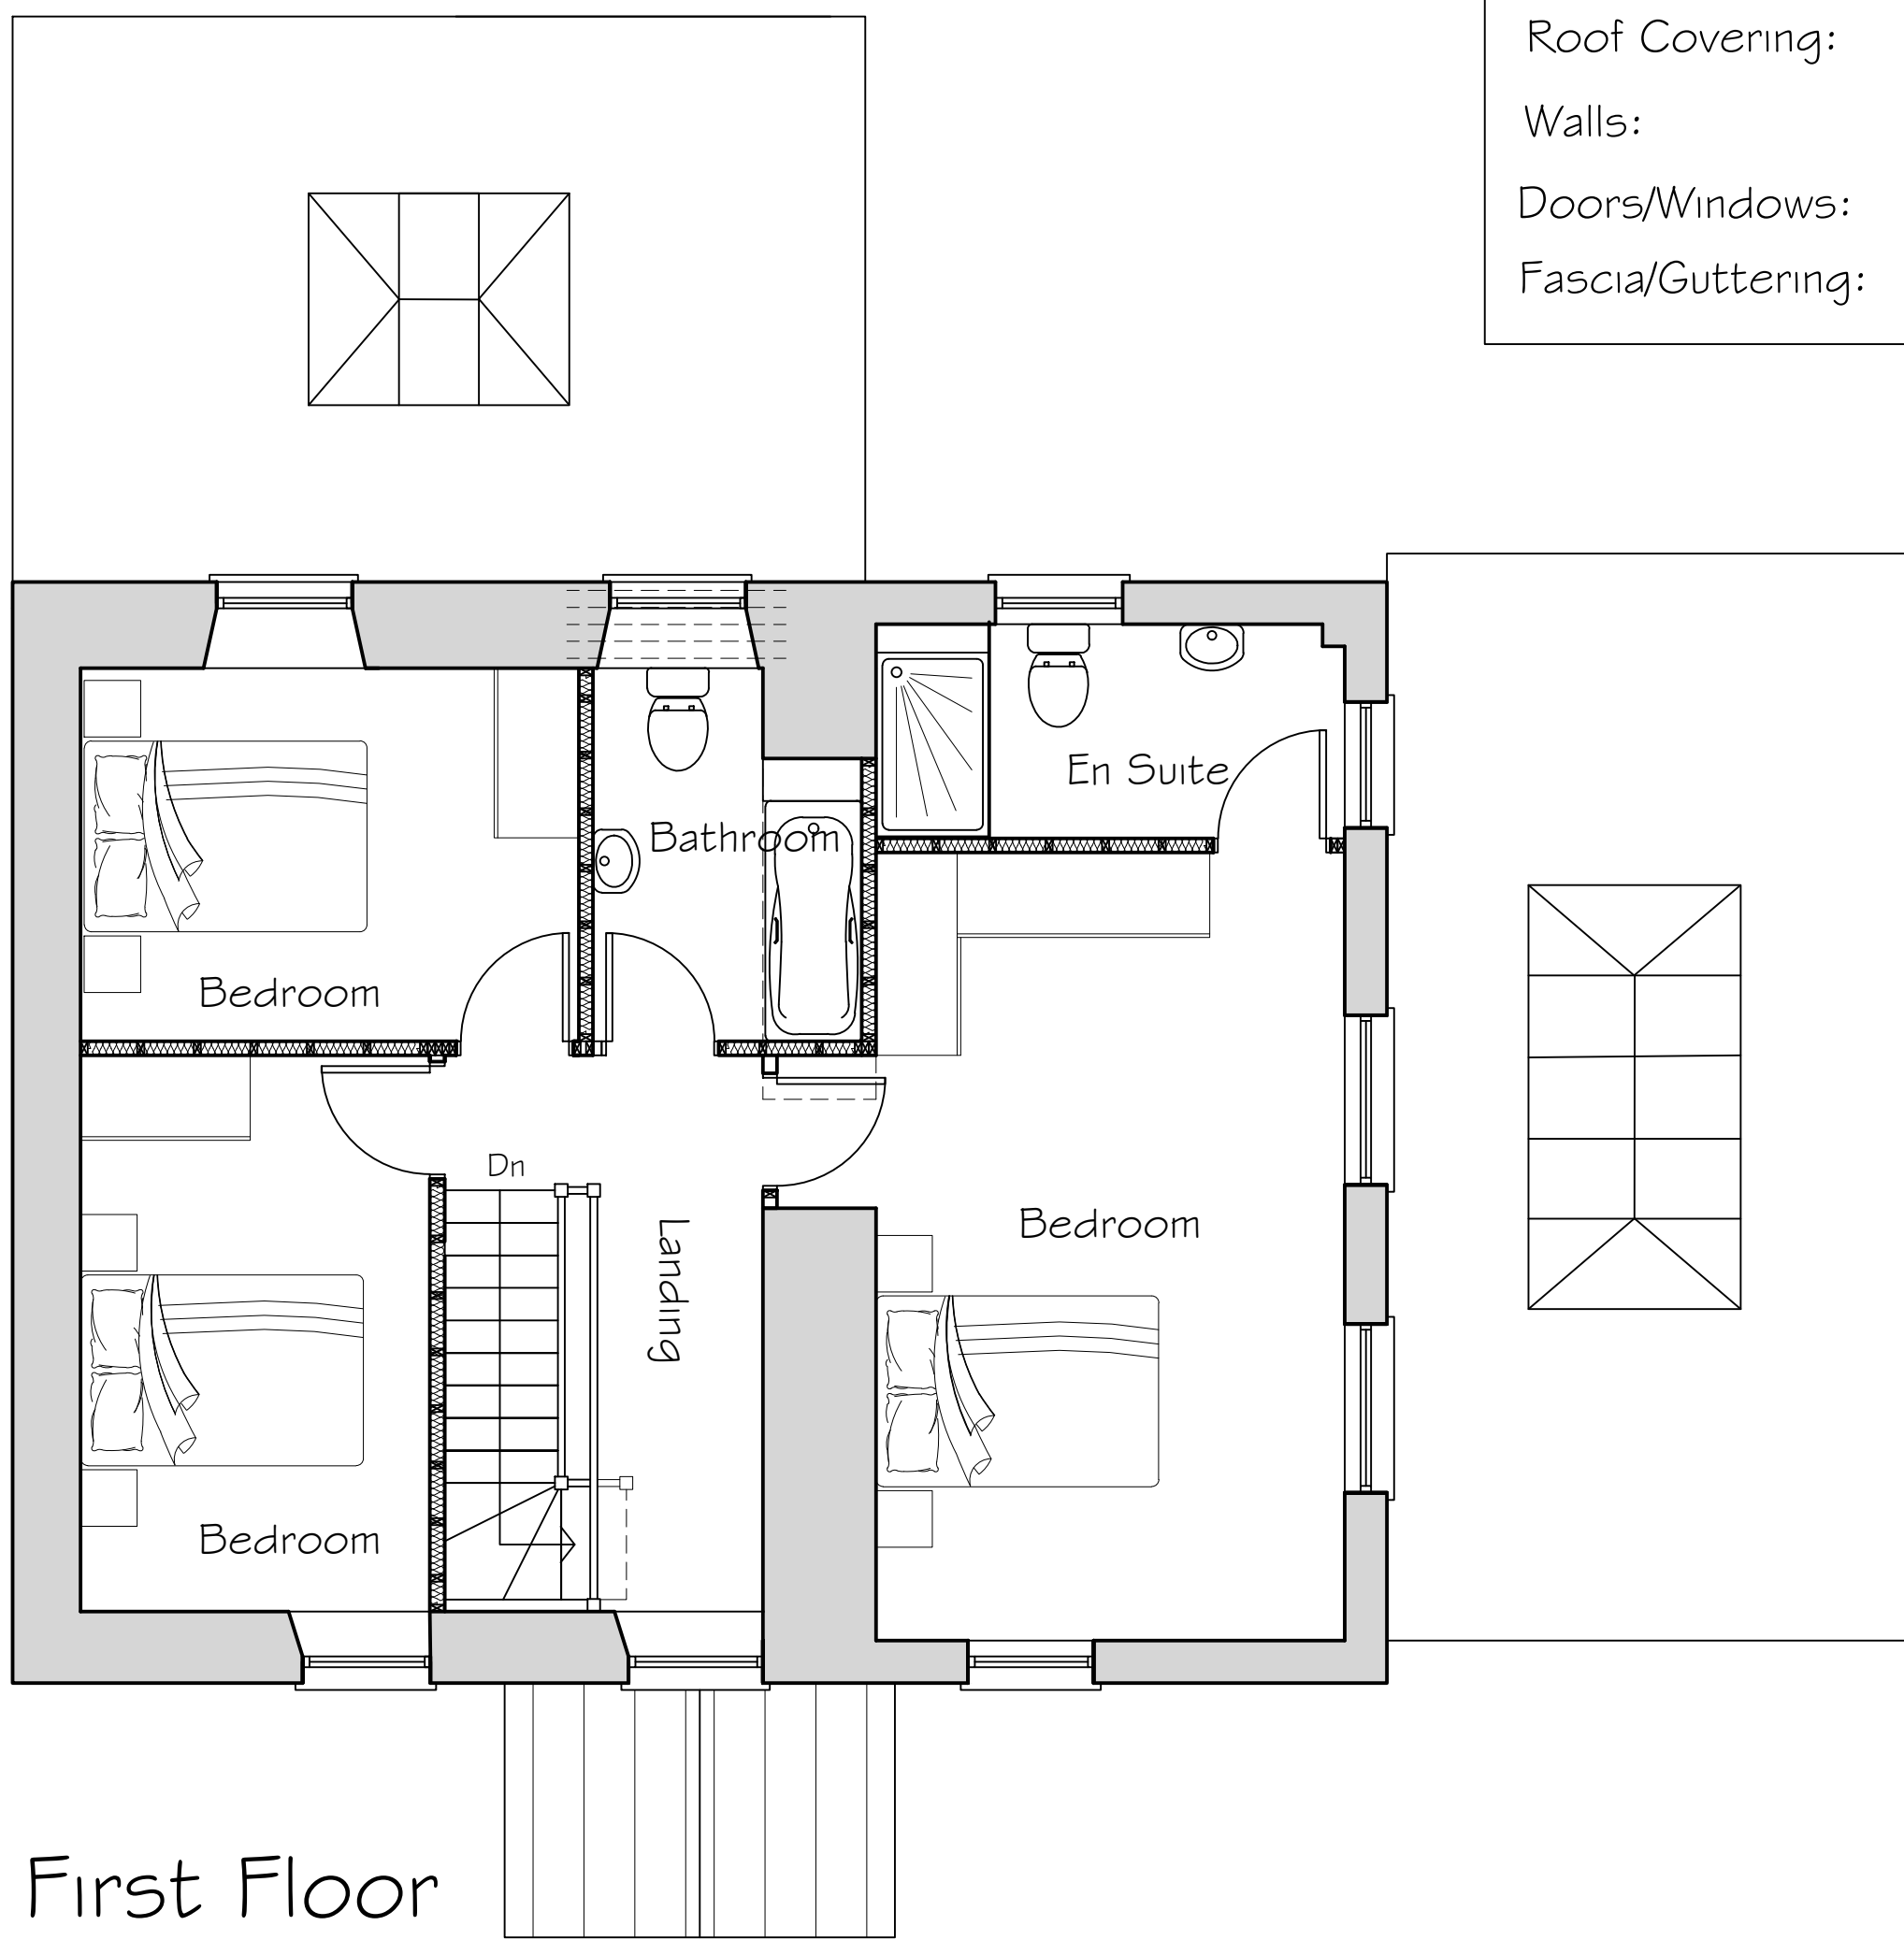

First Floor

FINISHES	
Roof Covering:	Fibre Cement slates - to Match Existing
Walls:	Fine Down Smooth Render - Colour White
Doors/Windows:	Upvc - Colour: White to match existing
Fascia/Guttering:	Upvc - Colour: White to match existing

Note: This drawing is copyright ©

Monarch
Architectural Services Ltd

Revision:

Project:
Proposed Single Storey Side
Family Room Extension, Single Storey
Rear Garden Room Extension & Front
Porch with Internal & External Alteration
at:
5 Melin Caioch
Trelewis
Merthyr Tydfil
CF46 5RU
Client:
Ms N. Poole

Title:
Proposed Plans and Elevations

Date: August 2021

Scale: 1 : 50, @ A1

Drawn: W. S.

Drawing No.
21 / 10 / 02

Rev.